


REVISION	ISSUE	DATE
A	PLANNING ISSUE	30-06-2022
B	PLANNING DEPT. AMENDMENTS ADDED	23-08-2022

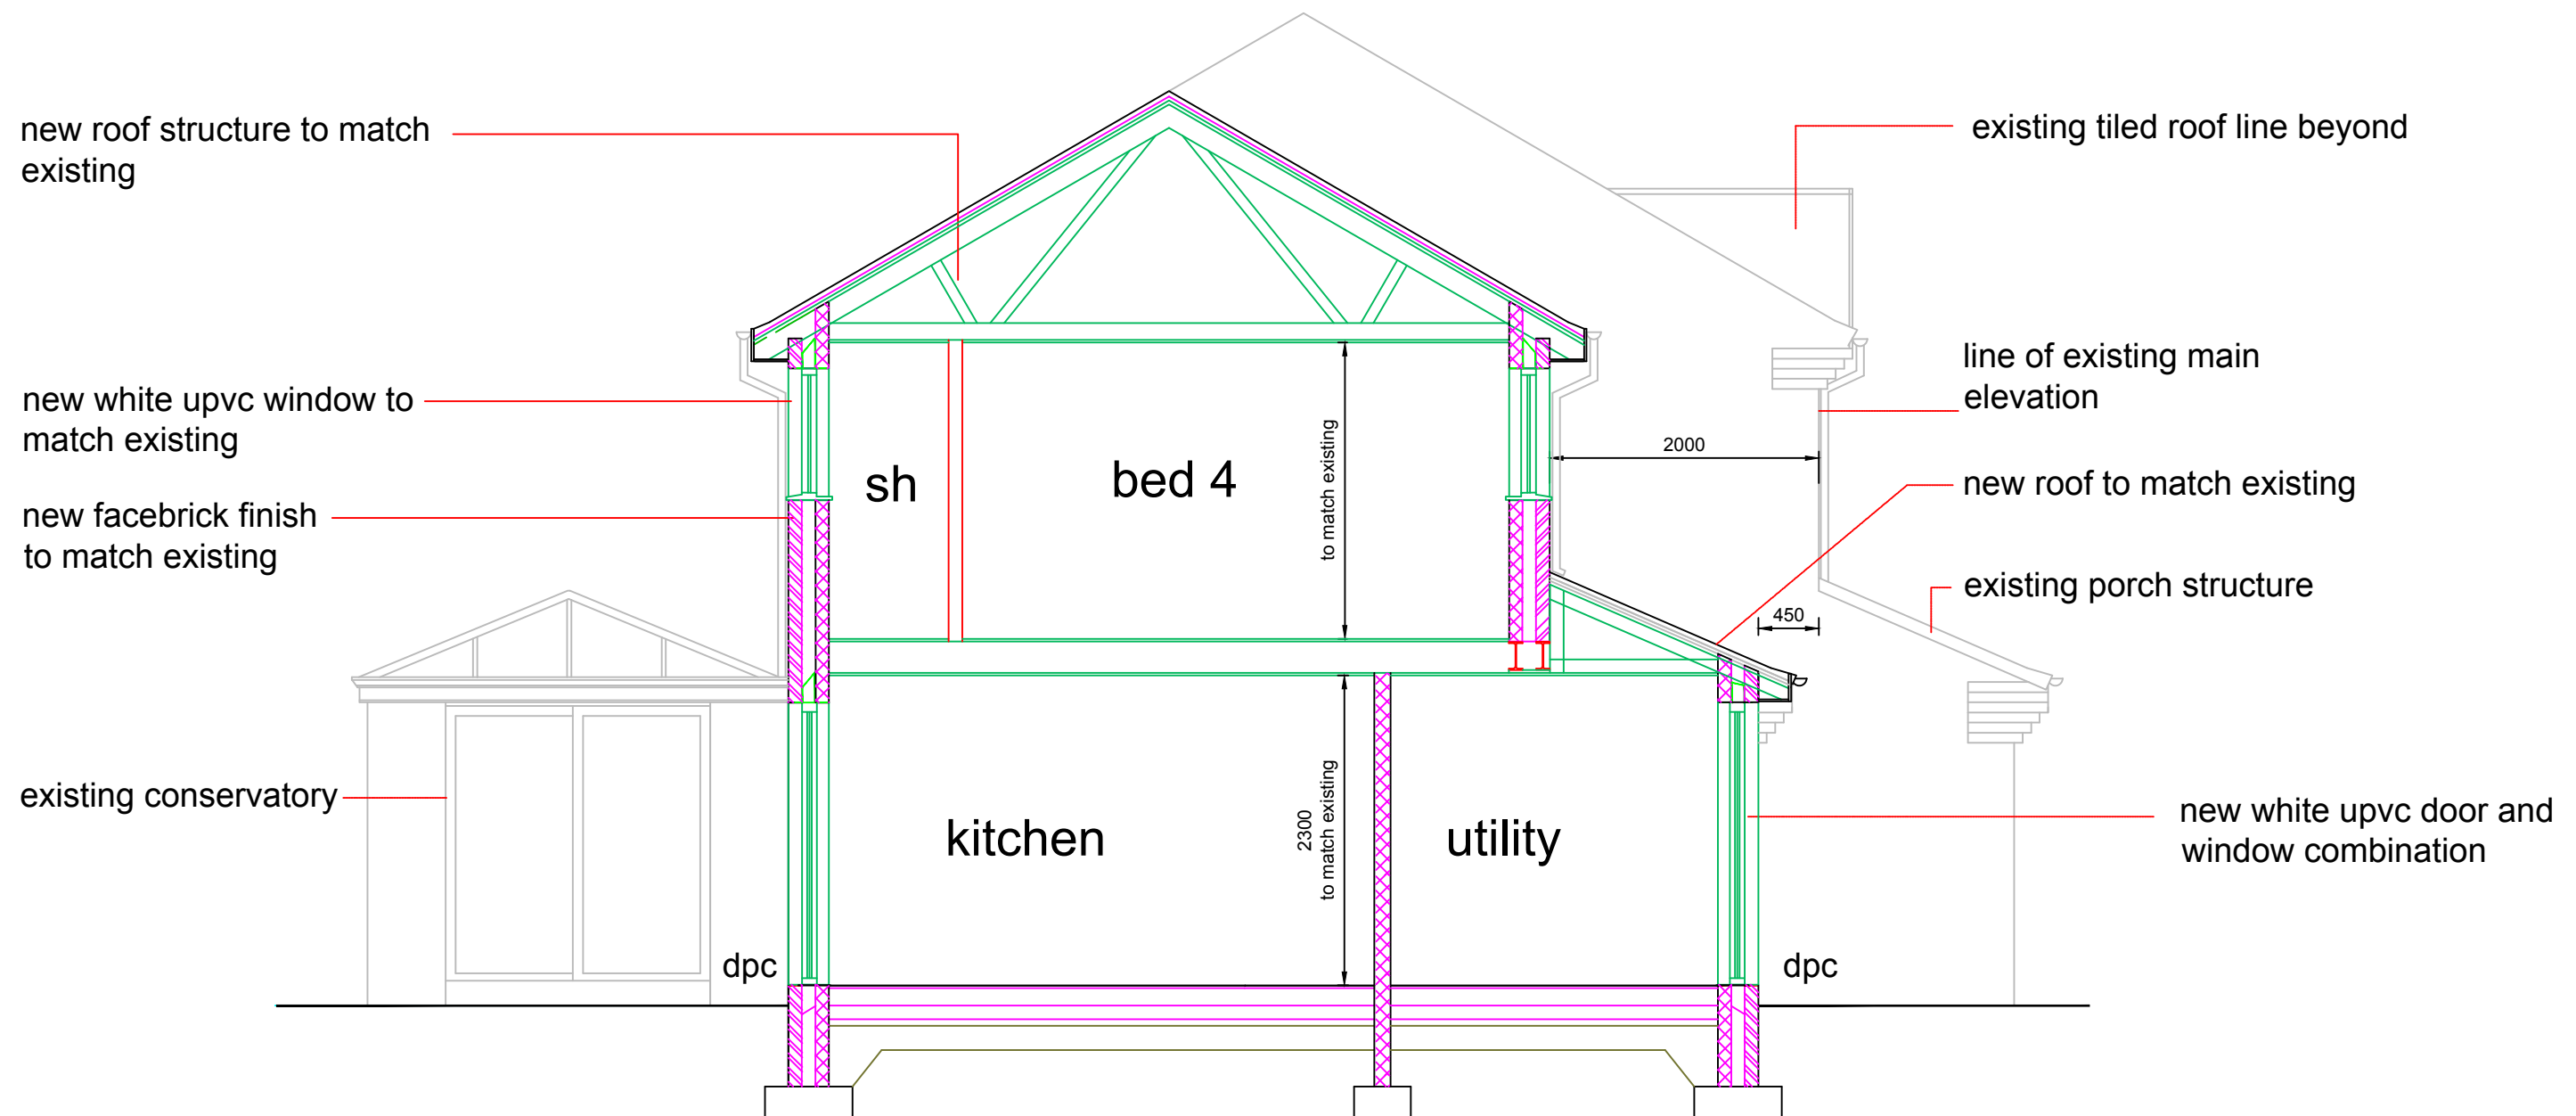

new roof structure to match existing

new white upvc window to match existing

new facebrick finish to match existing

existing conservatory

existing tiled roof line beyond

line of existing main elevation

new roof to match existing

existing porch structure

new white upvc door and window combination

PROPOSED SECTION A - A

5 Shadowbrook Ave.,
MANCHESTER
M23 2BD

for Mr & Mrs. S. Taneja



DRAWING STATUS :- PLANNING-ISSUE	
TITLE: Proposed Section A - A	SCALE: 1:50@A3
DRAWING NUMBER 1806/08	ISSUE DATE 23/08/2022 REVISION B

DO NOT SCALE FROM THIS DRAWING.
ANY DISCREPANCIES BETWEEN DRAWINGS OR BETWEEN DRAWINGS AND ACTUAL SITE CONDITIONS SHOULD IMMEDIATELY BE BROUGHT TO THE ATTENTION OF THE ARCHITECTS.