

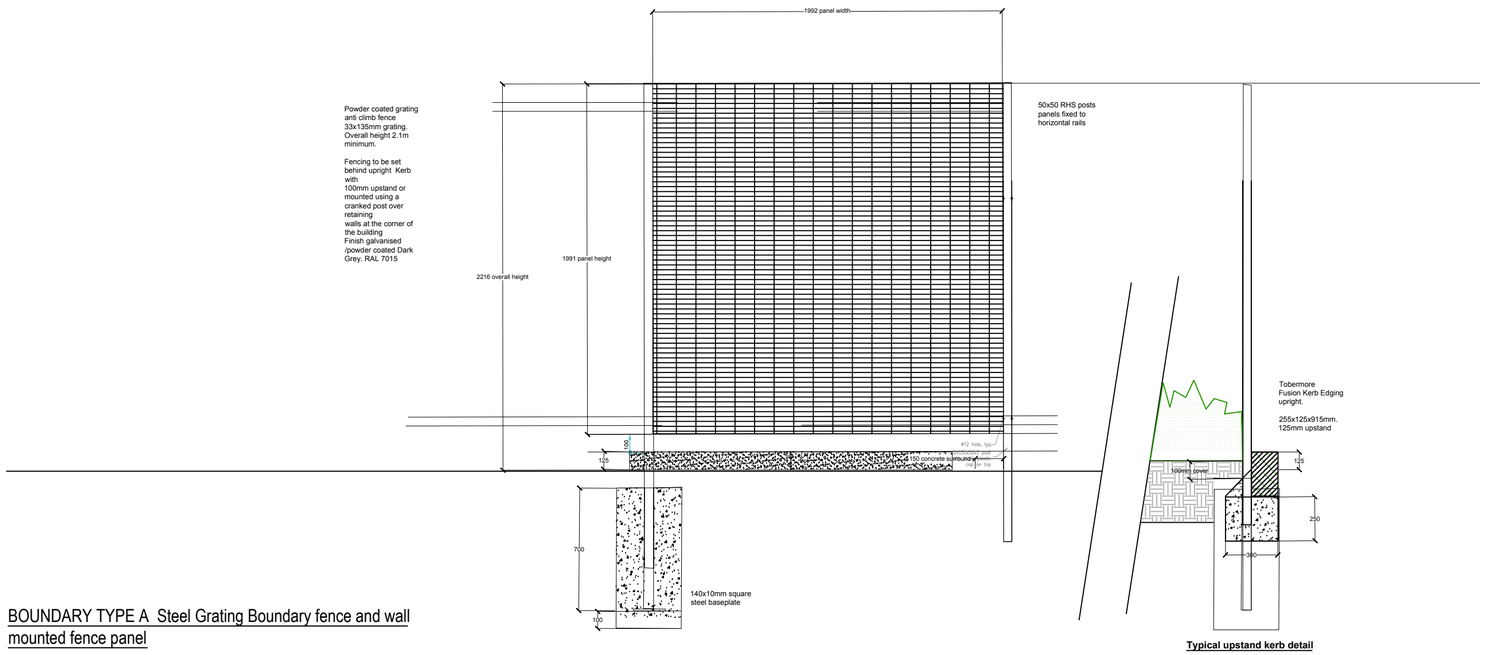


Typical upstand kerb detail

BOUNDARY TYPE A Steel Grating Boundary fence and wall mounted fence panel

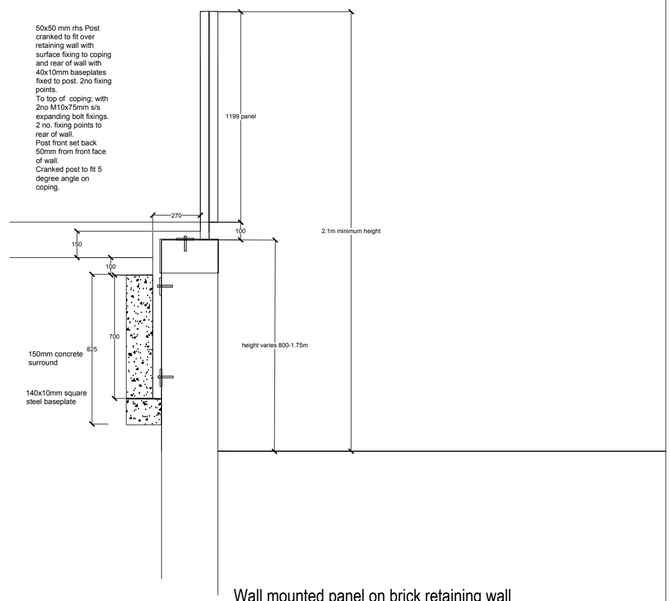

Wall mounted panel on brick retaining wall

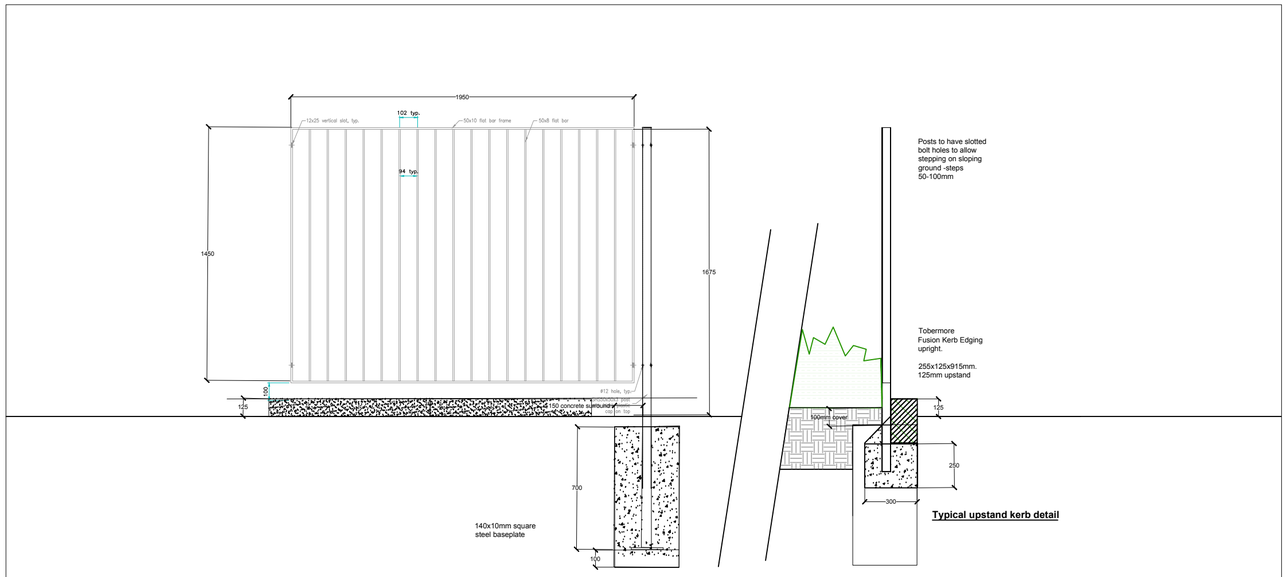

Typical upstand kerb detail

BOUNDARY TYPE B1 Frees tanding railings with precast plinth ref RIMINI

Construction issue

Stephen Martlew Landscape Architecture

Unit 2 8a Loom Street Manchester M4 6AN

TELEPHONE 0161 907 3226

DRAWING TITLE	STEEL RAILINGS Type A /B1		
DRAWING No	**1907/c/103**		
PROJECT	Downley Drive		
CLIENT	Great Places/Rowlinson		
SCALE	**1:20 @ A 2**	REVISION	
DATE	July 2022	REVISED	
DRAWN	PG	CHECKED	SM