




Elevation
Existing
Scale 1:100 @ A1

New lighting and signage -
Classic lighting with a modern
twist producing a soft warm
white glow along with cast
bronze signage.

New entrance doors -
Transforming the entry point
with stealthy black metal
framework doors paired with
sleek modern glass

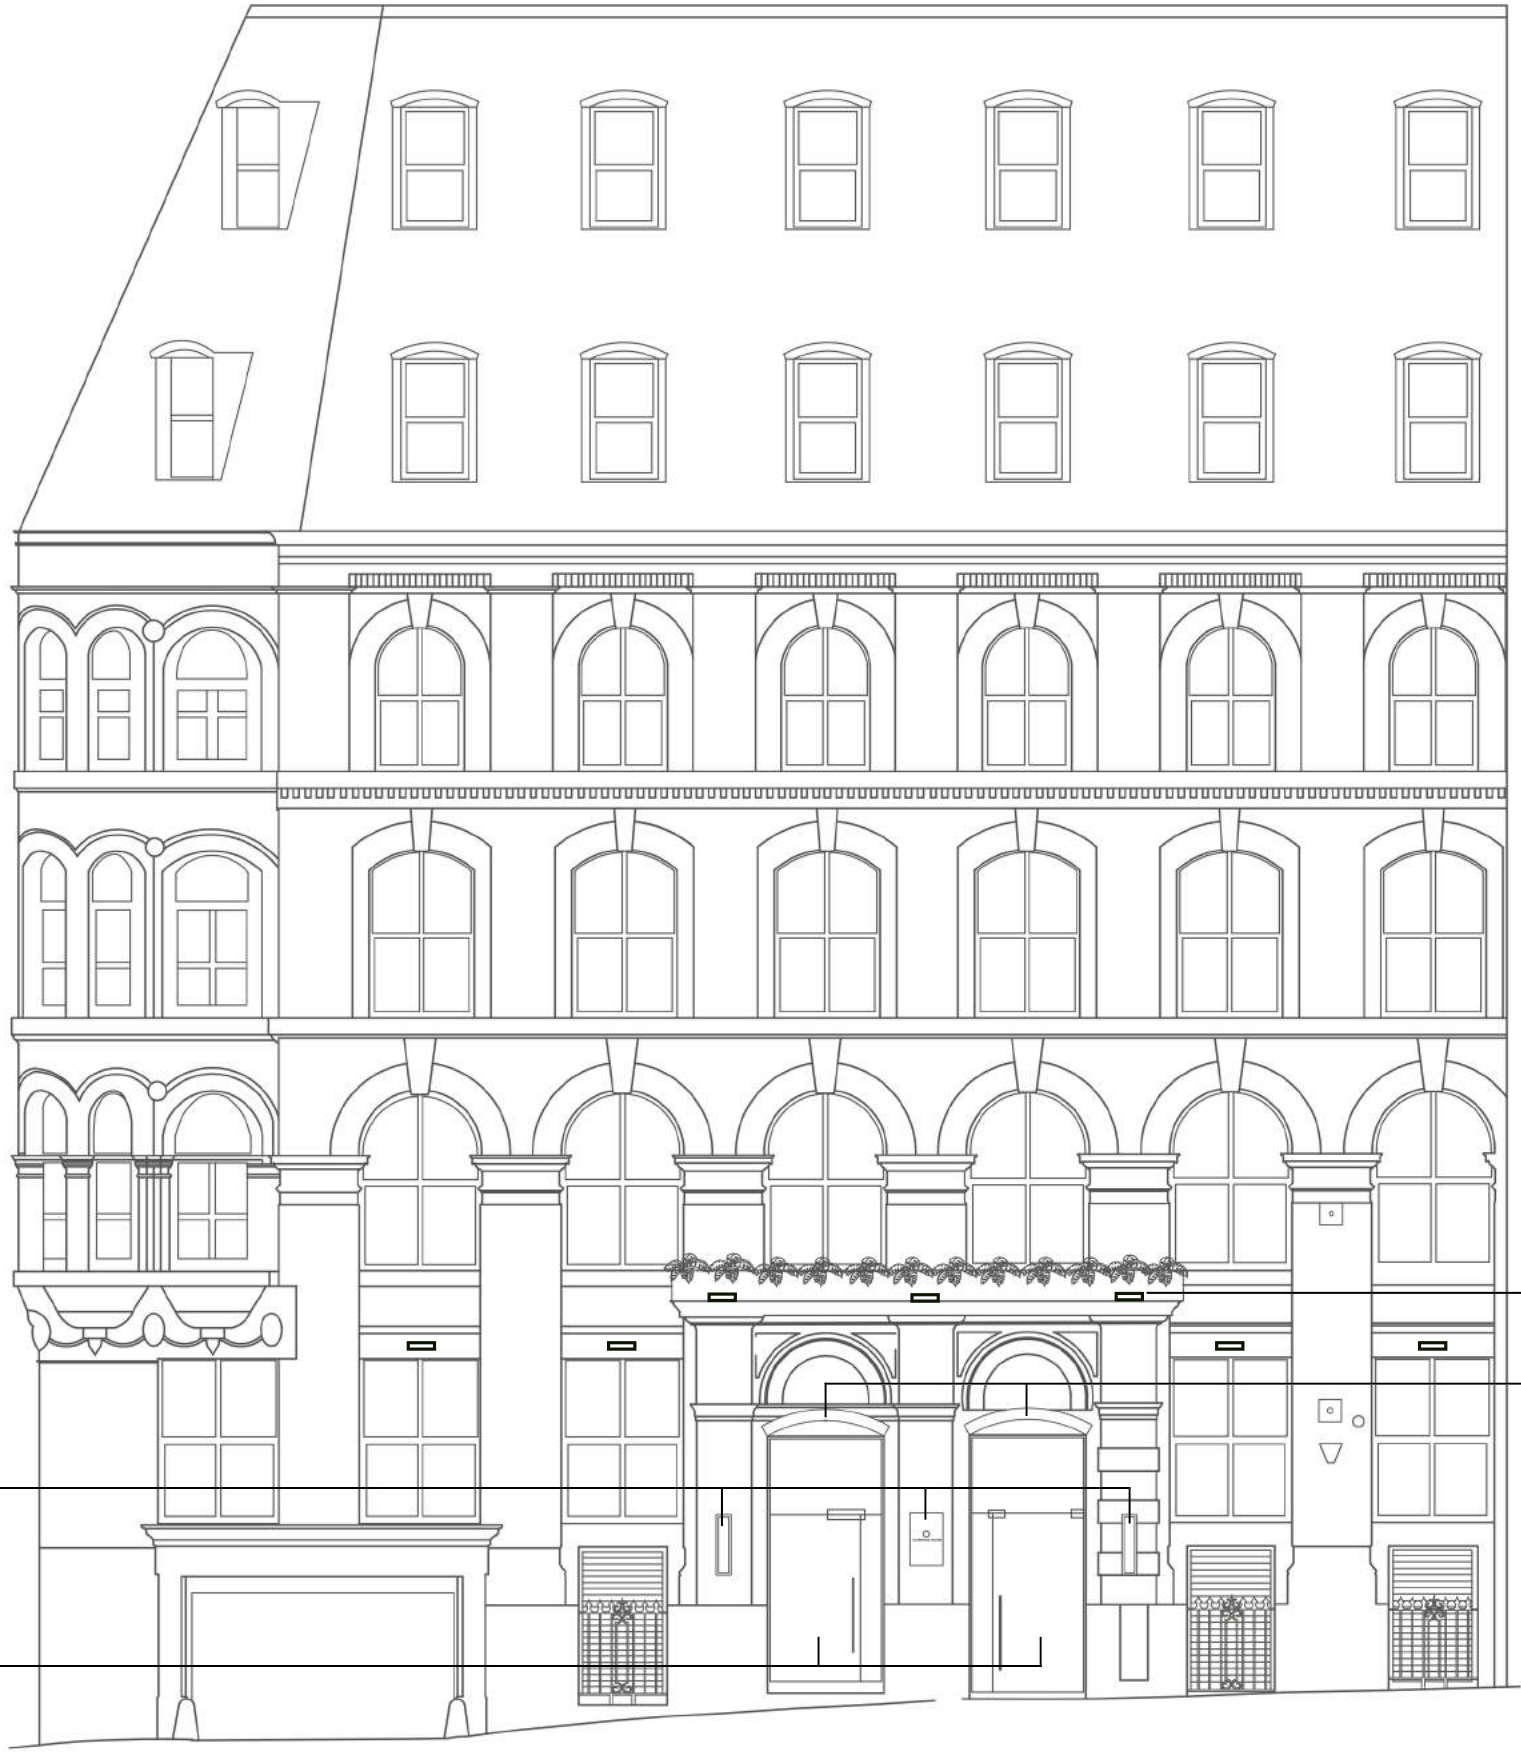

New facade features -
Uplifting the facade through
cleverly placed uplighting
(50W LED slimline floodlights)
and boxhedge planting to
provide street presence from
day to night.

New canopy -
New curved black canopies
with a bronze underside over
the new metal door that will
match the existing canopy
projection.

Elevation
Proposed
Scale 1:100 @ A1