
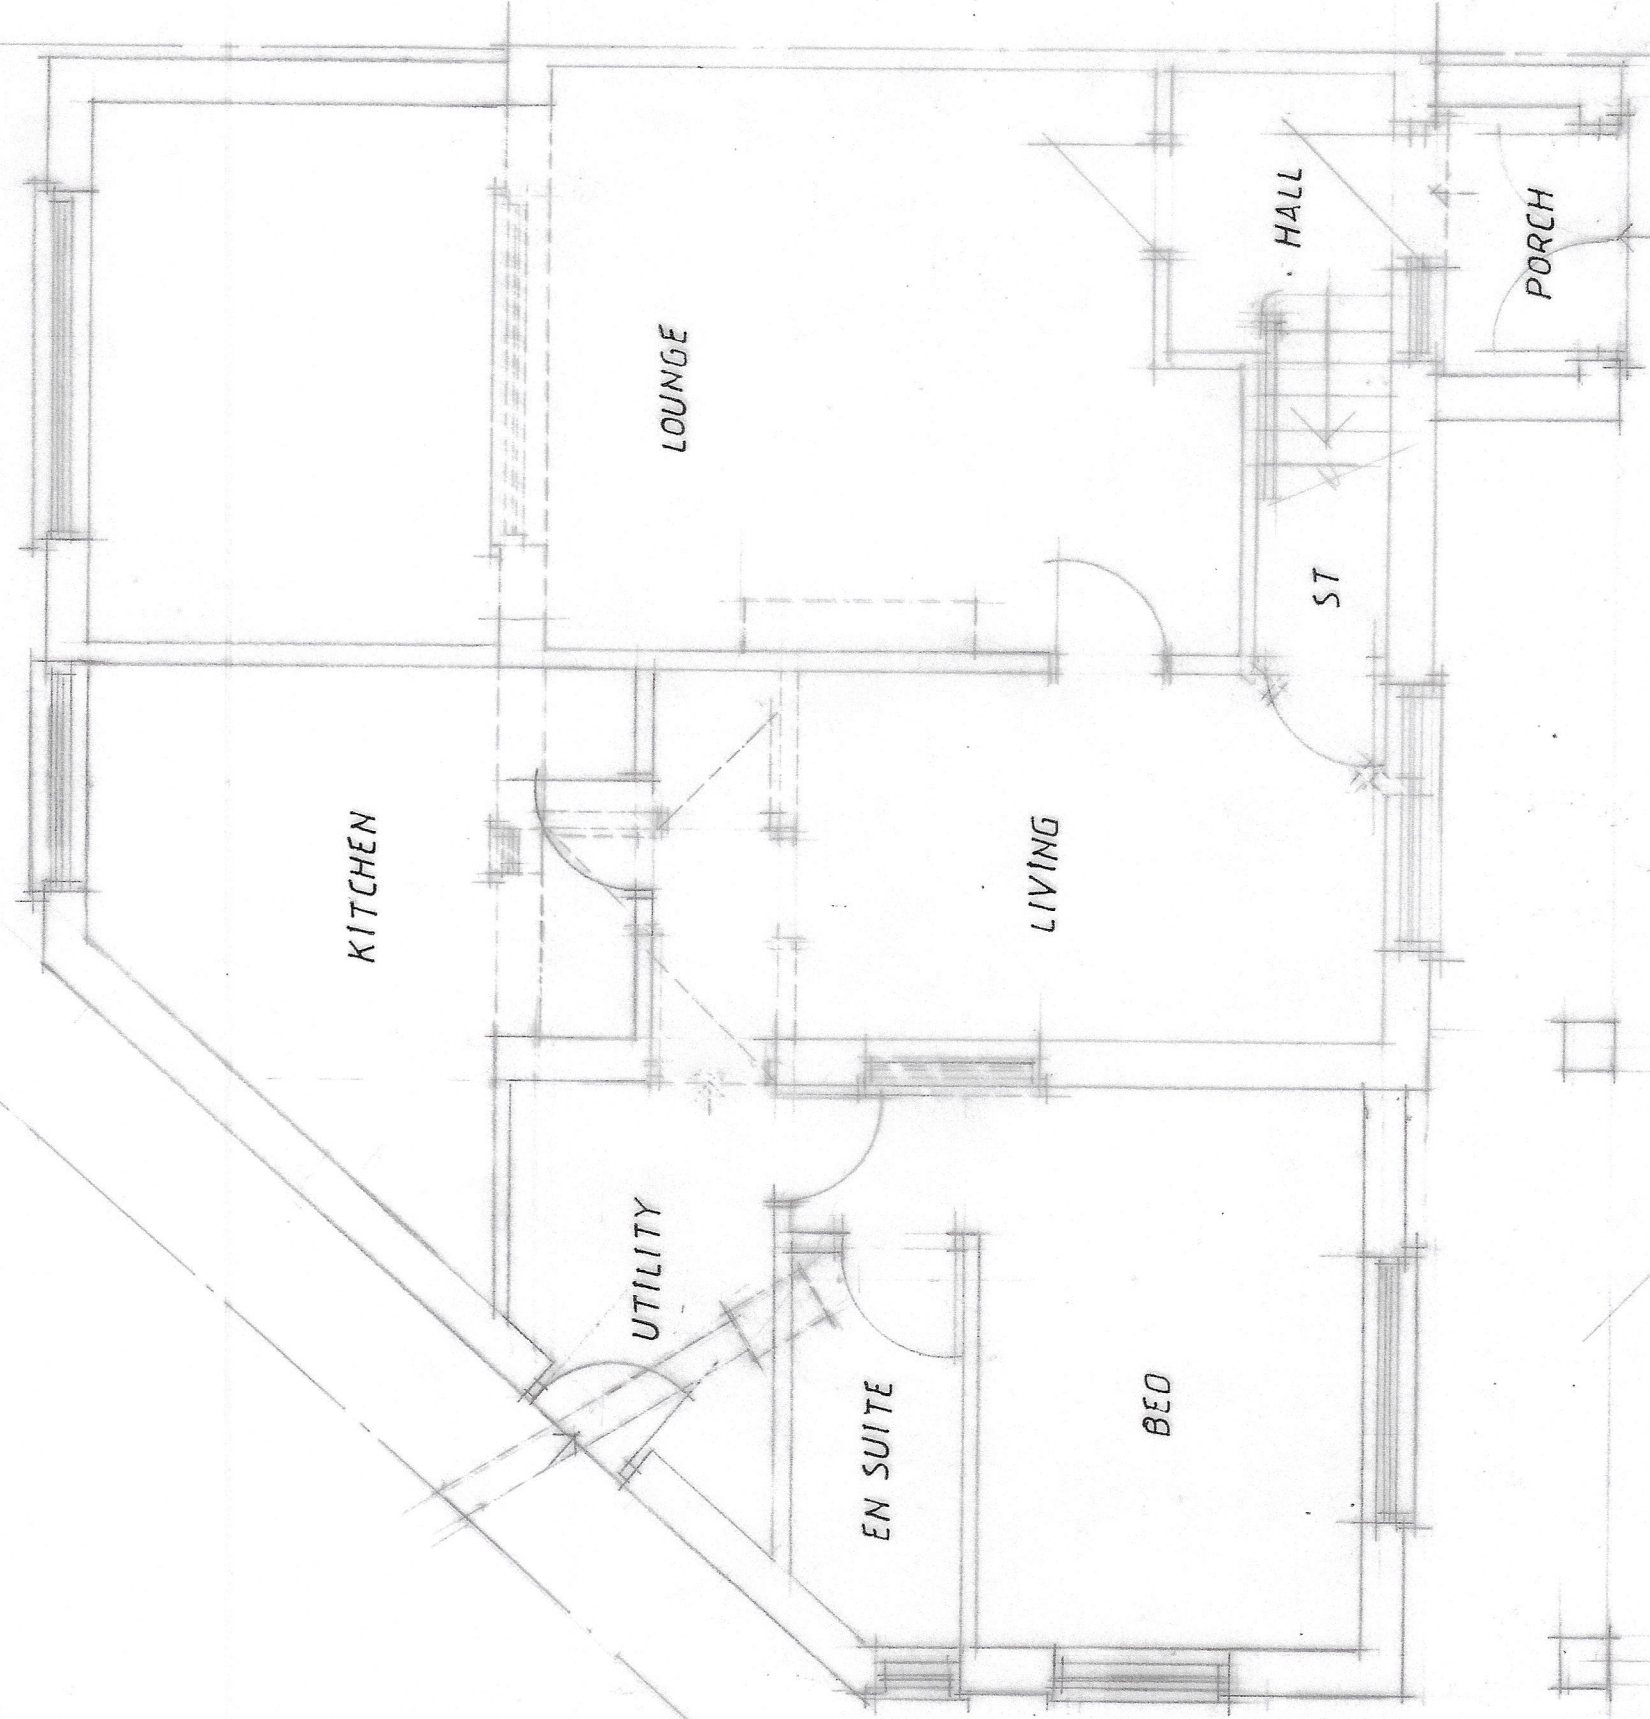


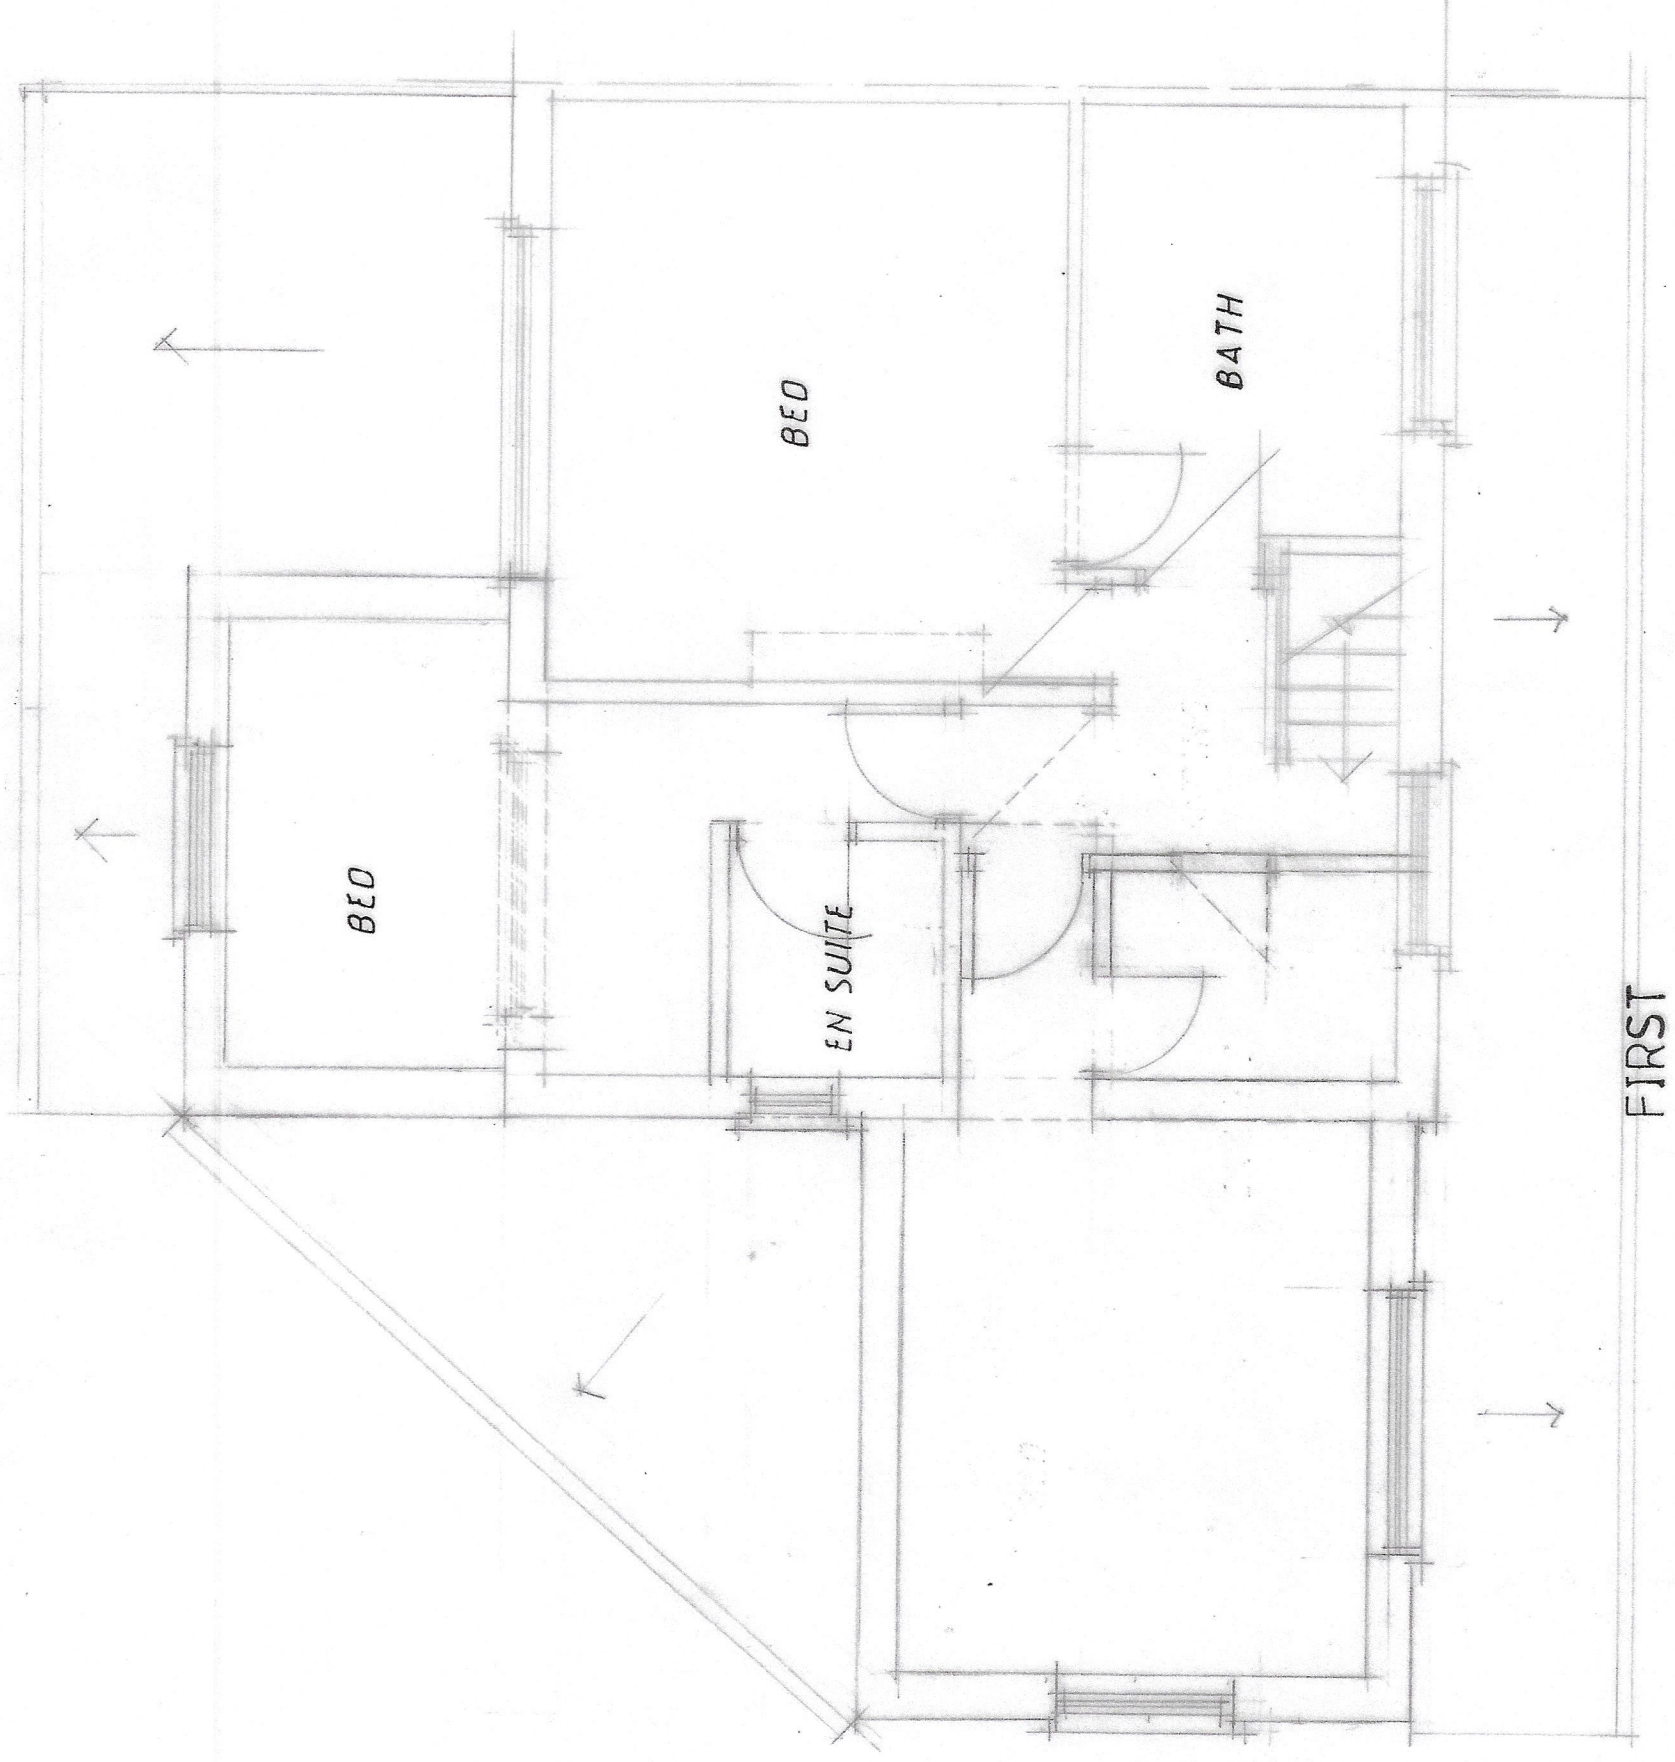

GROUND

TREE TO BE RETAINED

CLIENT	Ms N KHAN
541 MAULOETH ROAD WEST	
WILKINGTON M20 3EG	
JOB TITLE	PROPOSED 1 & 2 STOREY SIDE & GROUND FLOOR REAR EXTENSIONS
DRG. TITLE	PLANS AND ELEVATIONS AS PROPOSED
HOLBOROW + ORMESHER Limited	
architectural & interior design	
15 OVERTON CLOSE	
MIDDLEWICH	
CHESHIRE CW10 0PZ	
phone: 07770 834939	
ISSUE	ORIGINAL
REVISION	1 2 3 4 5 6 7
DATE	10/02/02
DRAWN	10/02/02
CHECKED	10/02/02
APPROVED	
SCALE	1:50 & 1:100 at A1
DRAWING NUMBER	2208 / 21 / 02