




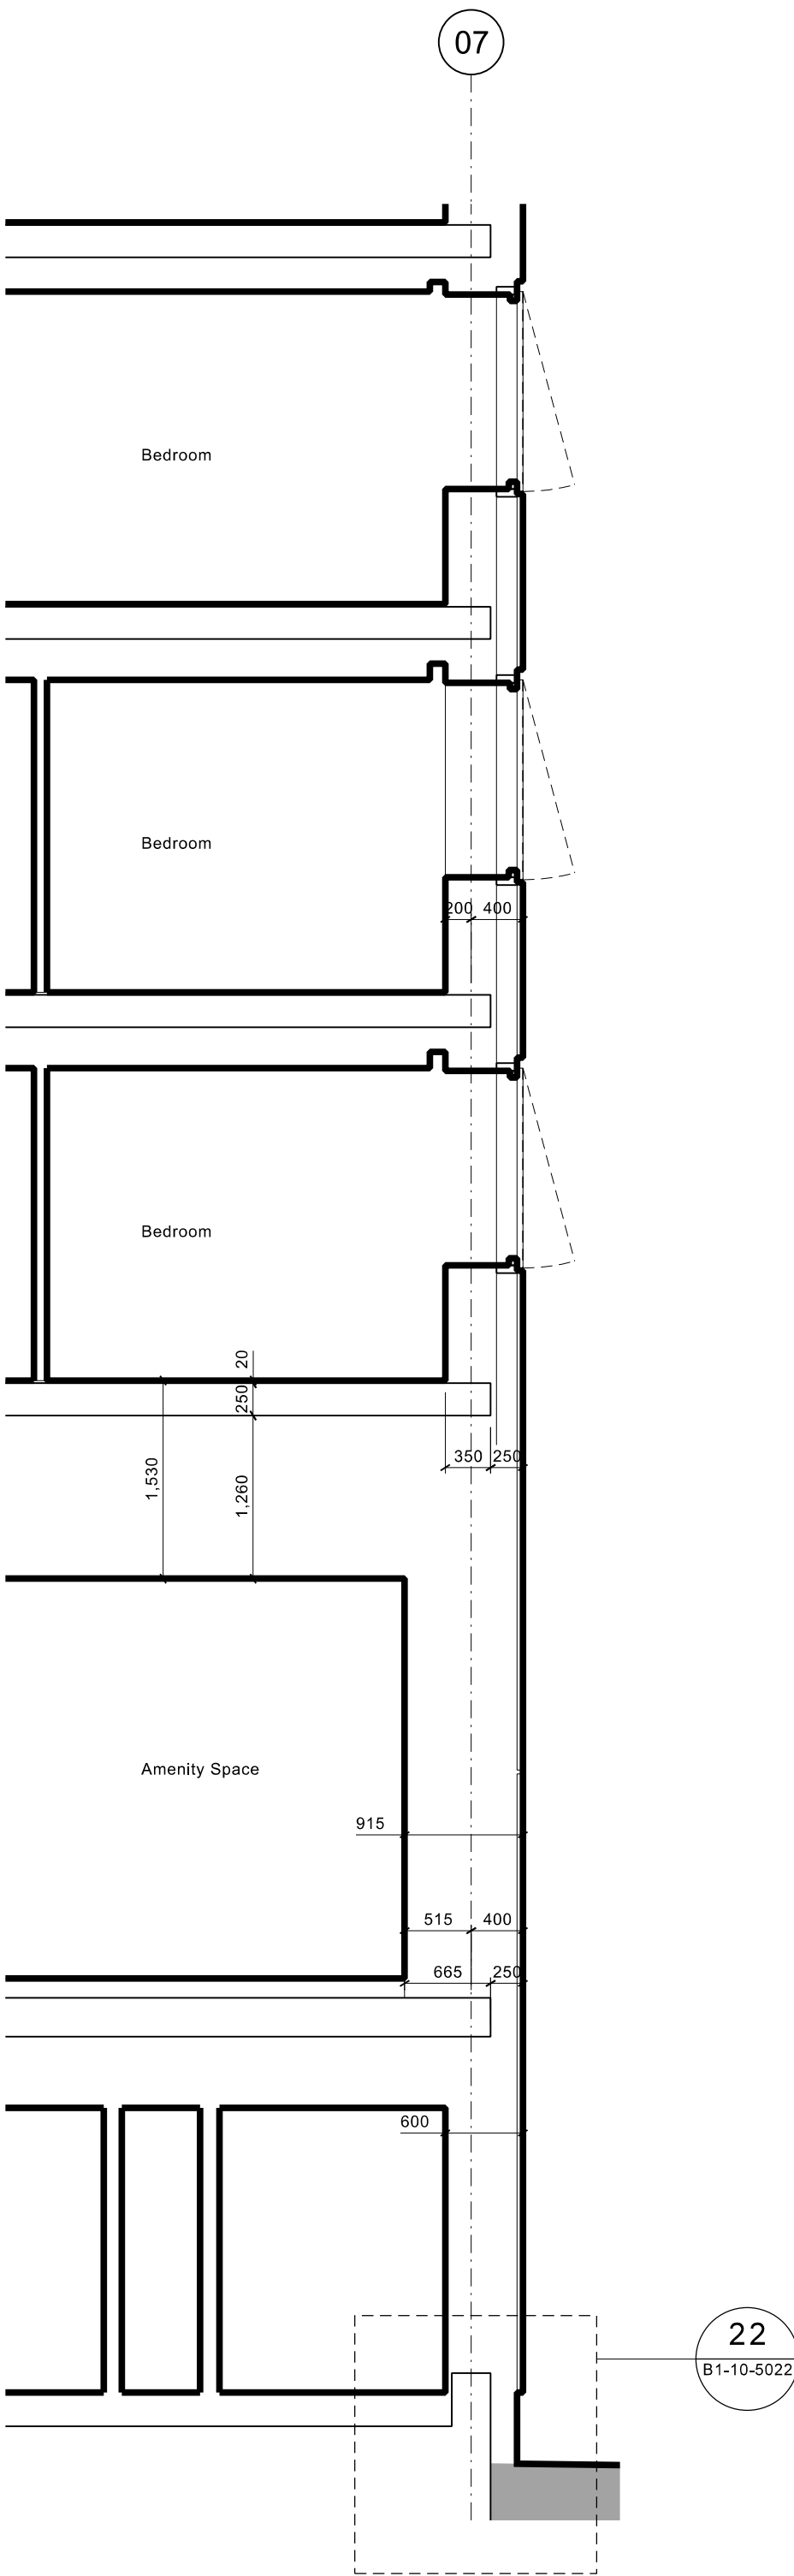


01 Section through glazing

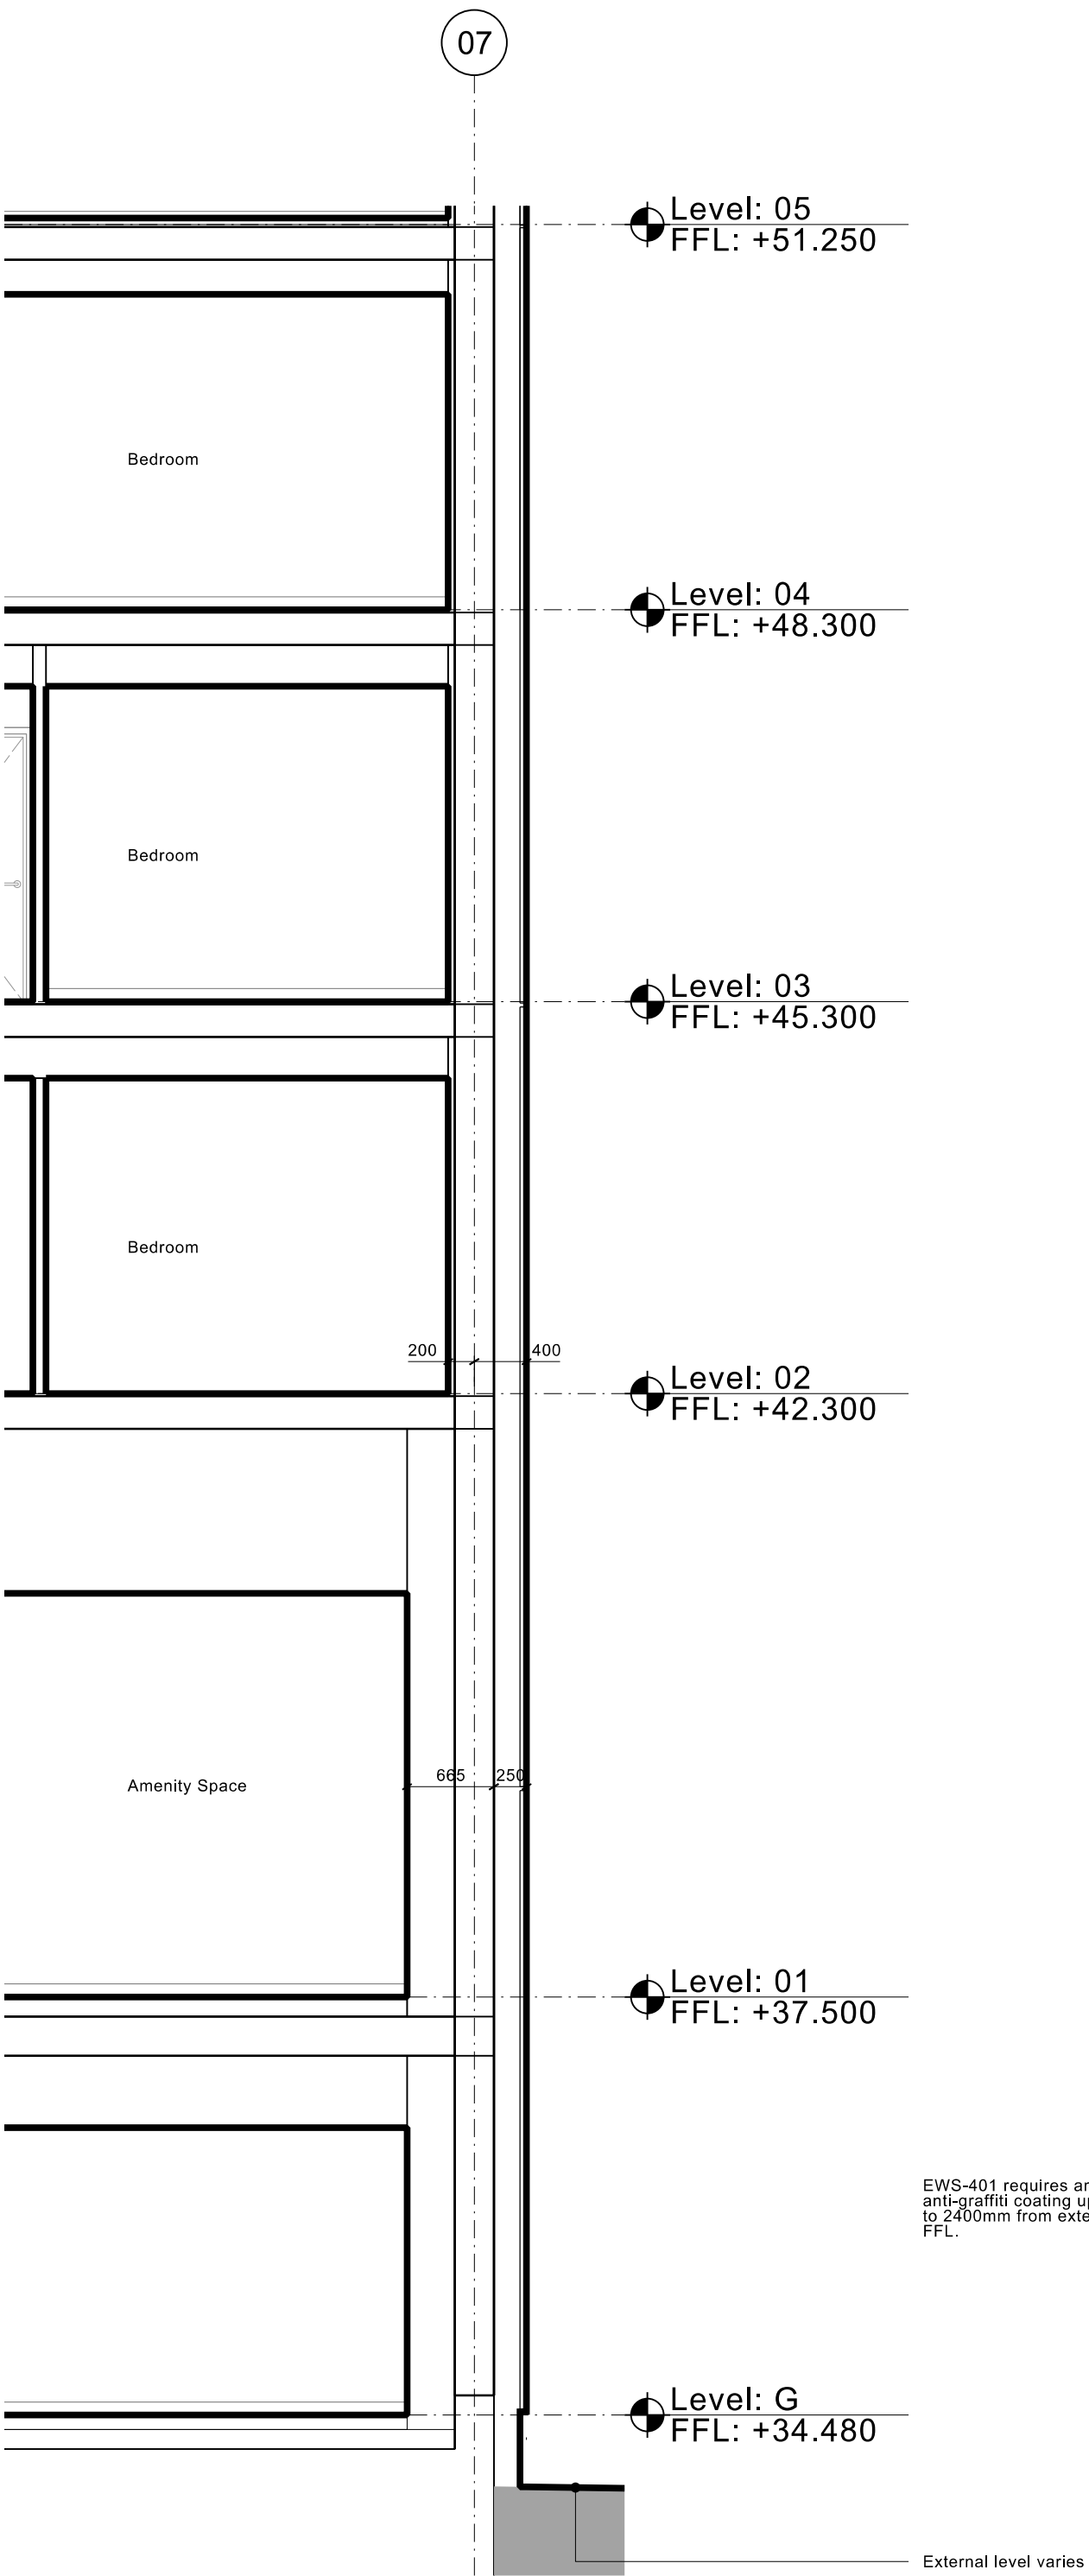


02 Section through solid

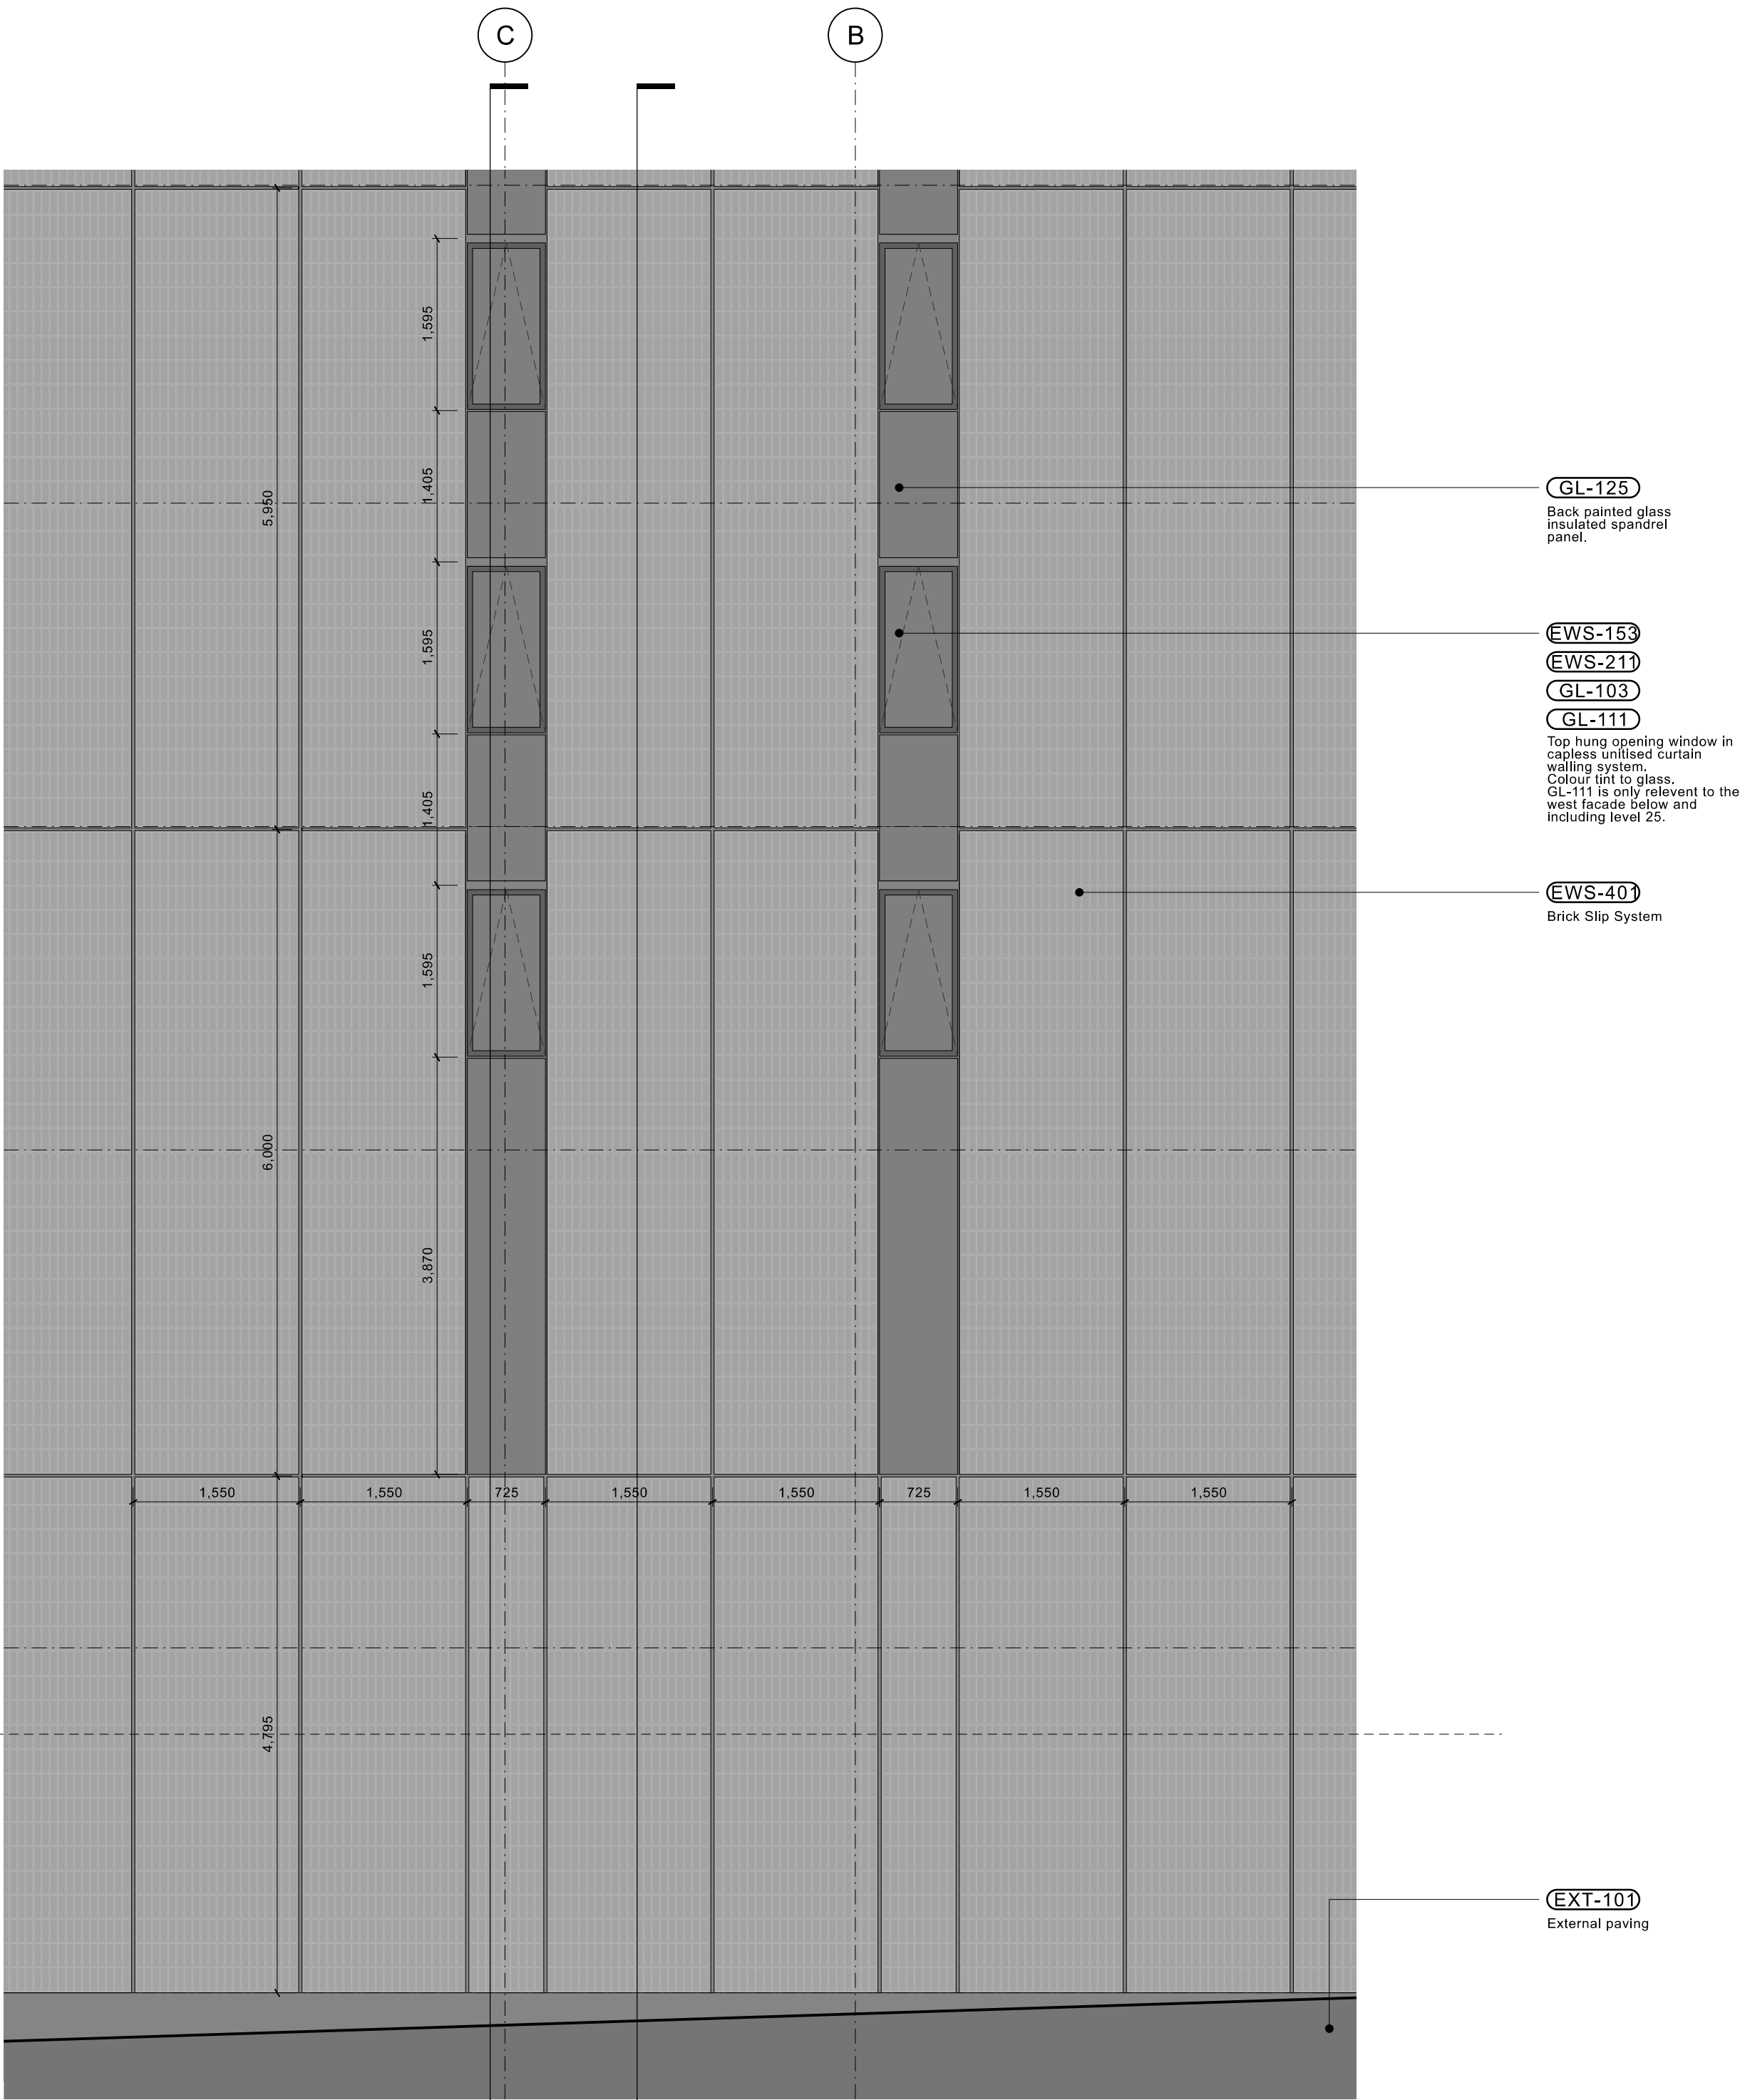

03 Elevation

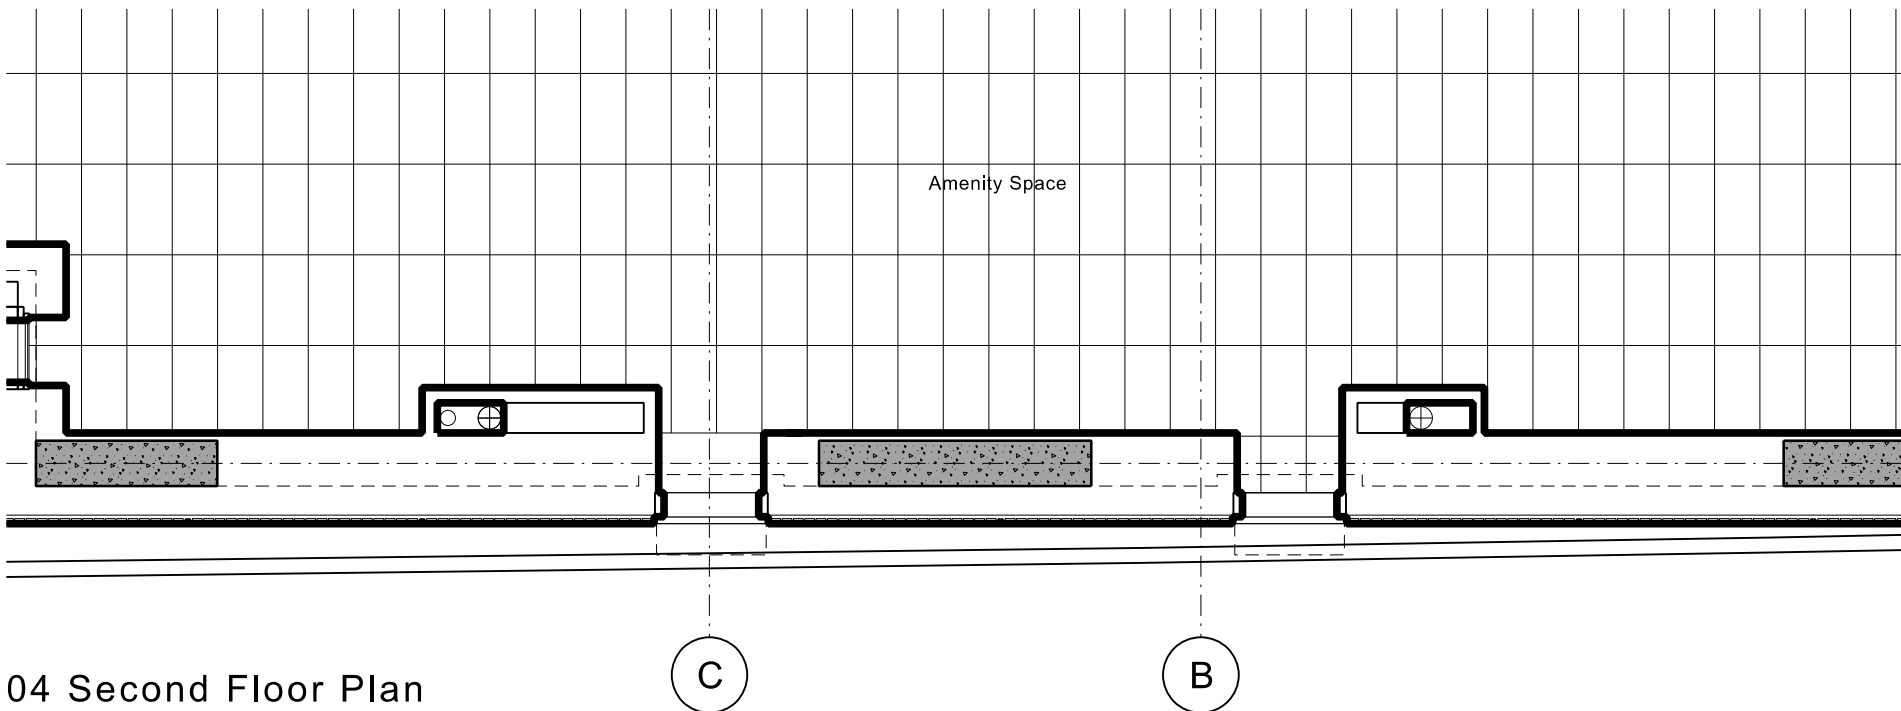

04 Second Floor Plan

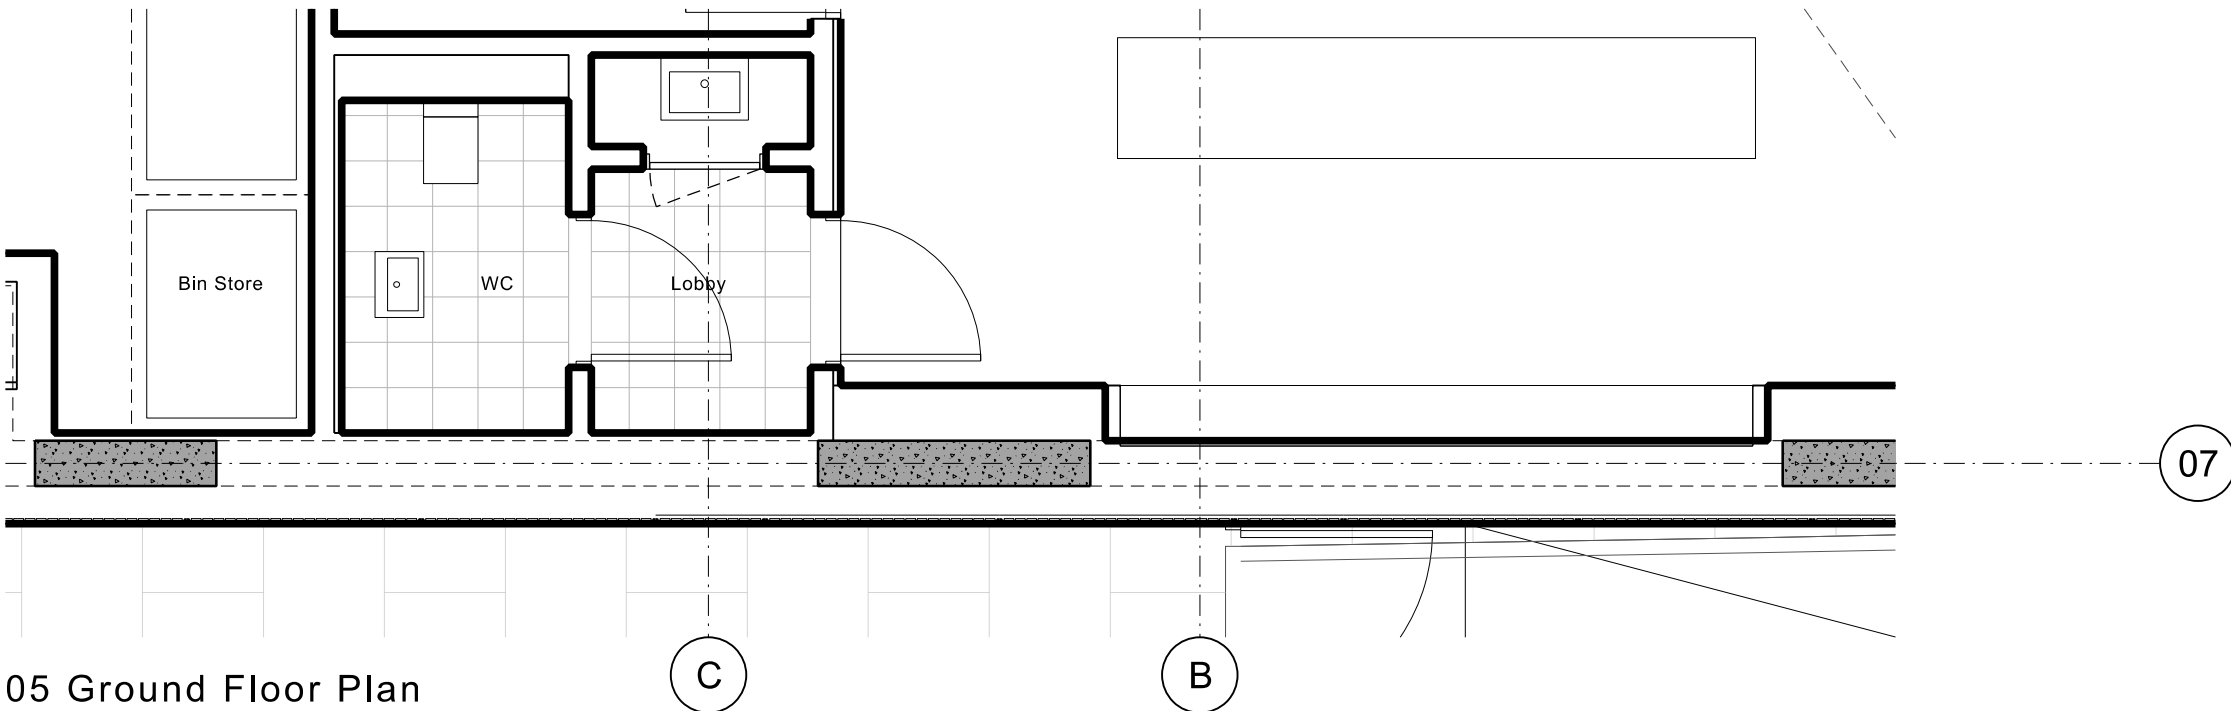

05 Ground Floor Plan

G	08.07.22	Updated with new levels
F	22.04.22	Updated with new levels
E	14.02.22	Updated with new floor to floor values/acoustic requirements
Rev.	Date:	Details: