
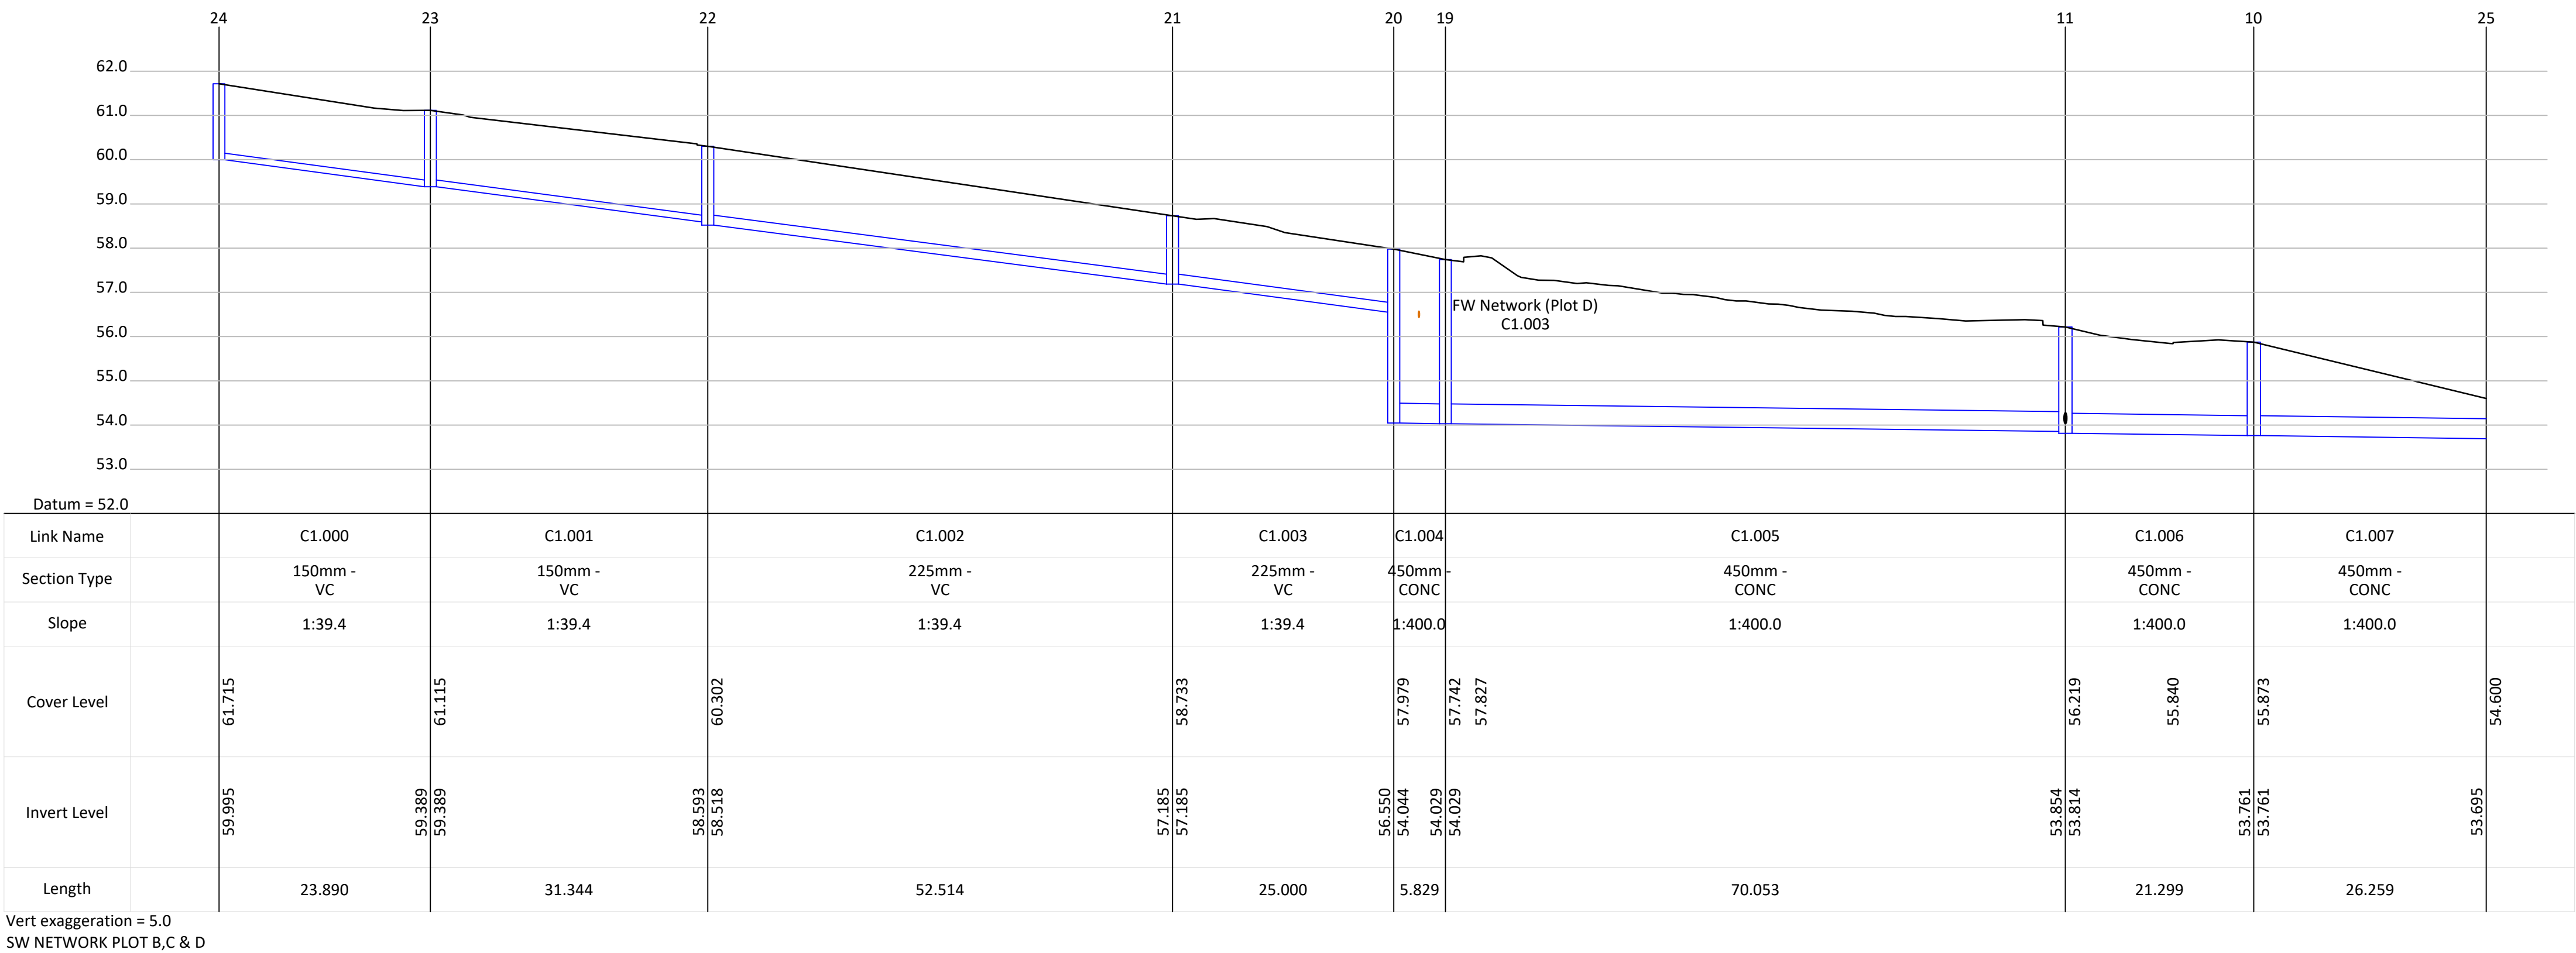
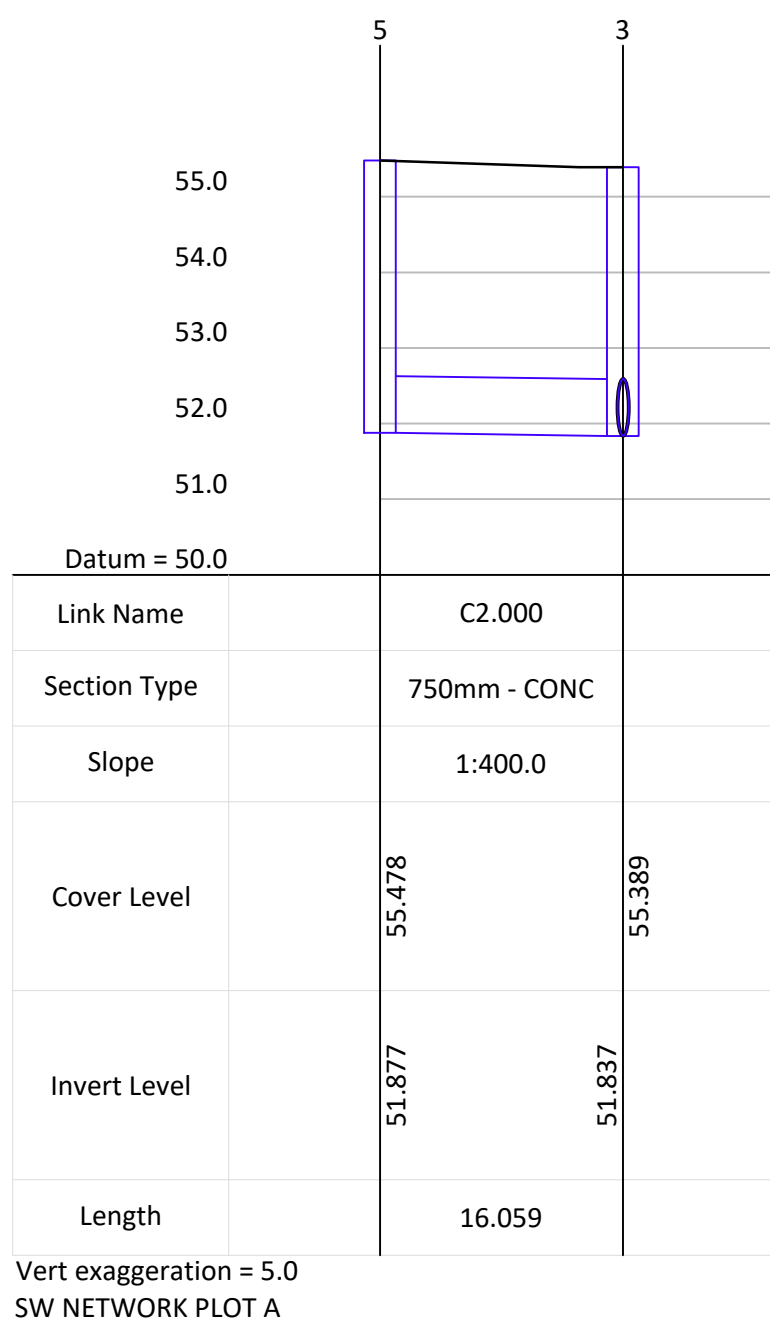


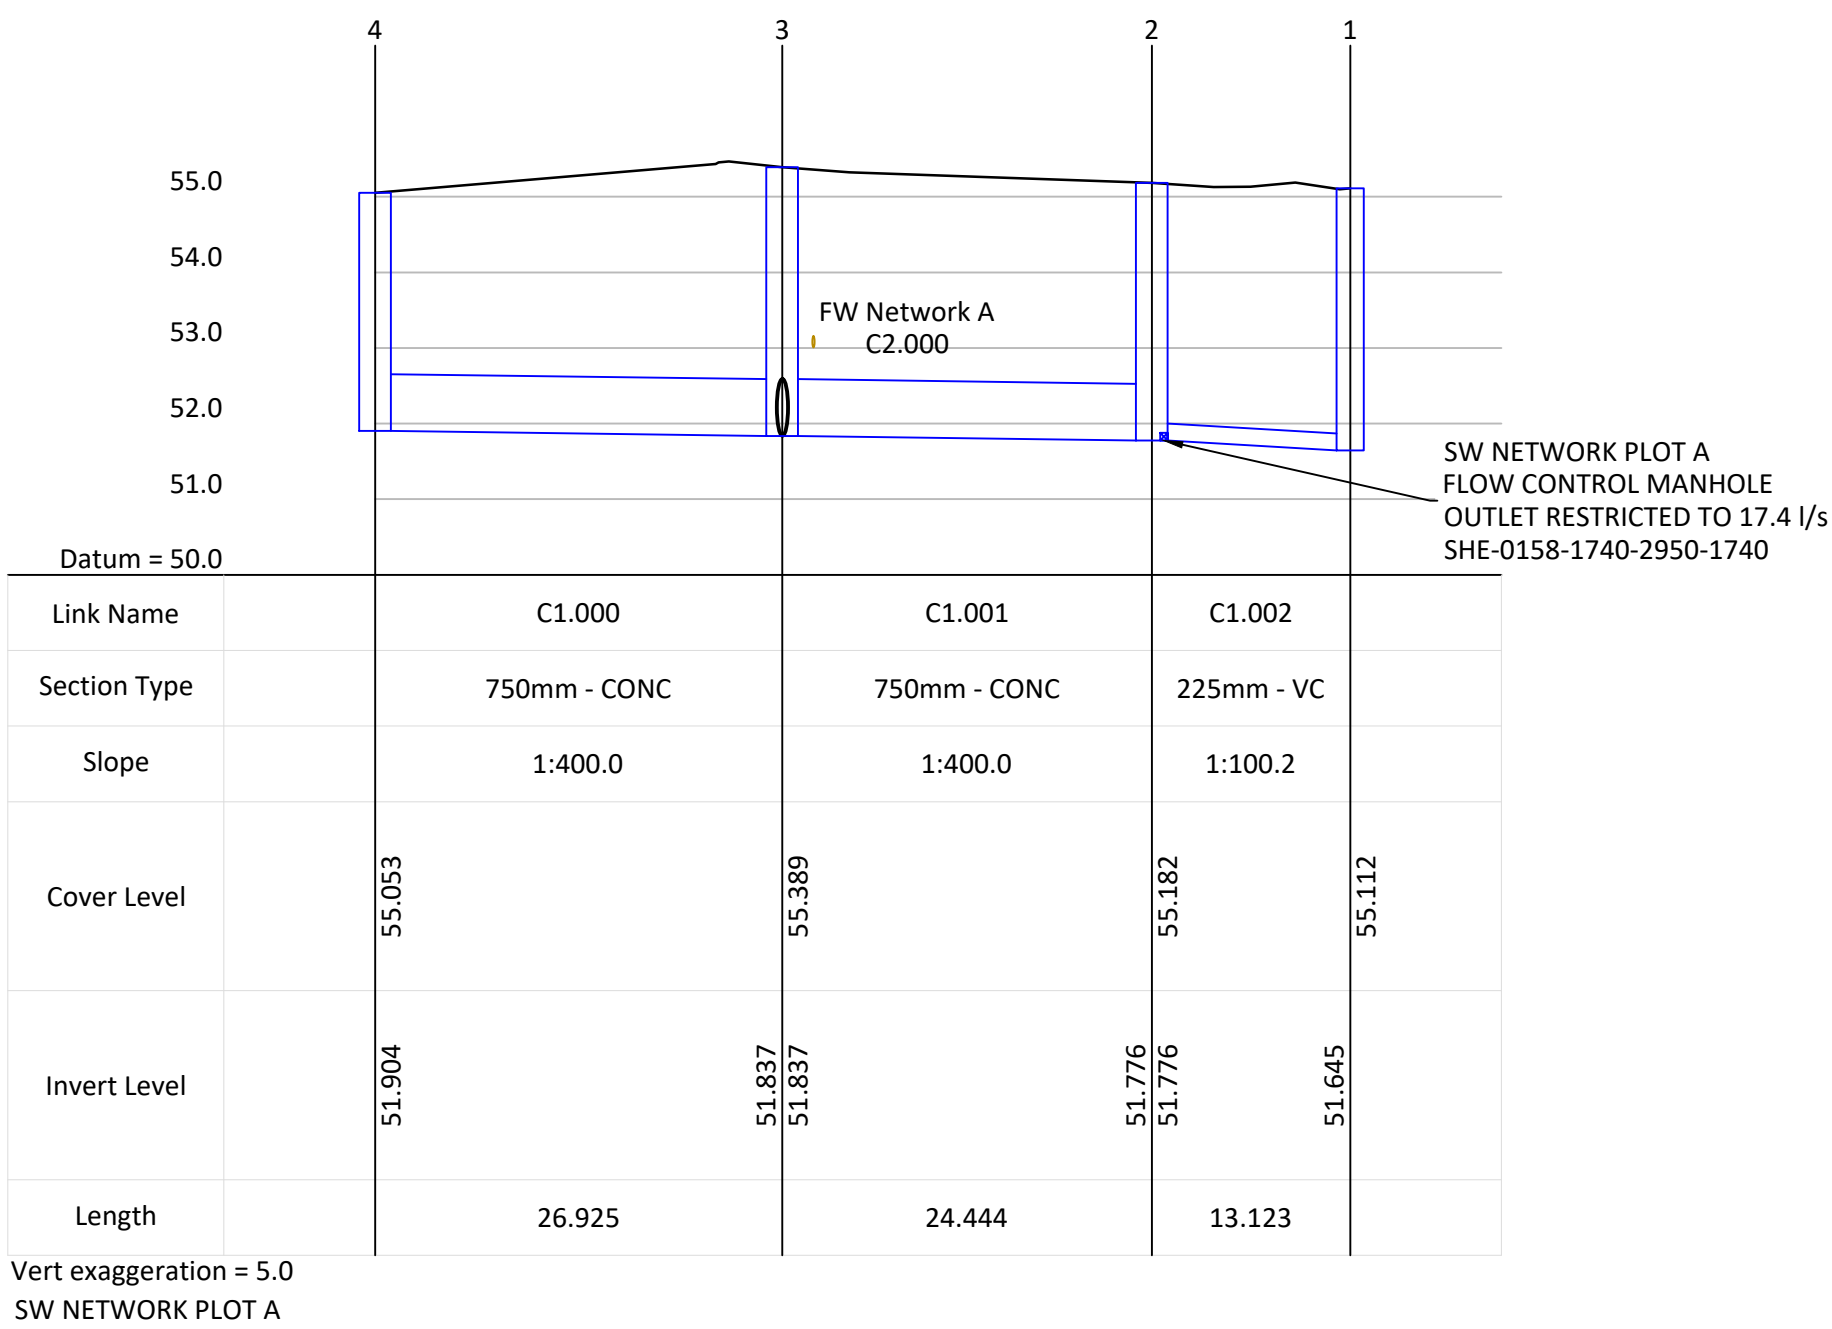

Standard Notes

1. This drawing is to be read in conjunction with all relevant Architect's and Engineer's drawings and the specification.
2. This drawing should not be scaled.
3. All dimensions are to be verified by the contractor on site.
4. All discrepancies should be reported to the C.A. prior to the commencement of the works.

© CIVIC ENGINEERS LIMITED

Notes and Keys

SUBJECT TO S104
AGREEMENT WITH UU

11.11.21	P03	UPDATED FOLLOWING UU S104 APPRAISAL	TC	PM
18.08.21	P02	SW NETWORK B,C & D UPDATED	TC	PM
23.07.21	P01	ISSUED FOR INFORMATION	TC	PM

Date	Rev	Description	Drawn	Chkd
------	-----	-------------	-------	------



MANCHESTER
LONDON
LEEDS
GLASGOW

Carver's Warehouse, 77 Dale Street, Manchester, M1 2HG. Tel: 0161 256 6703
Riverside Wharf, 33 Mill Street, London SE1 2AA. Tel: 020 7253 2977
Tower Works, Unit 02-03, Globe Road, Leeds, LS11 5JG. Tel: 0113 2025 1100
Gardens Chambers, 45 West Nile St, Glasgow, G2 2PT. Tel: 0141 370 1809

www.civicingineers.com

Project
COLLYHURST HOUSING
MANCHESTER

Title
COLLYHURST VILLAGE
S104 LONGSECTIONS SHEET 1

INFORMATION

Project Number	Scale @ A1	Date Created	Drawn	Checked	Suitability
1226-01	N.T.S	20.07.21	TC	PM	S4

Drawing Number	Revision
1226-01-CIV-XX-VIL-DR-D-0520	P03