
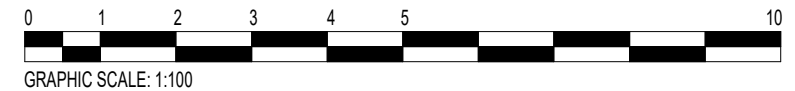
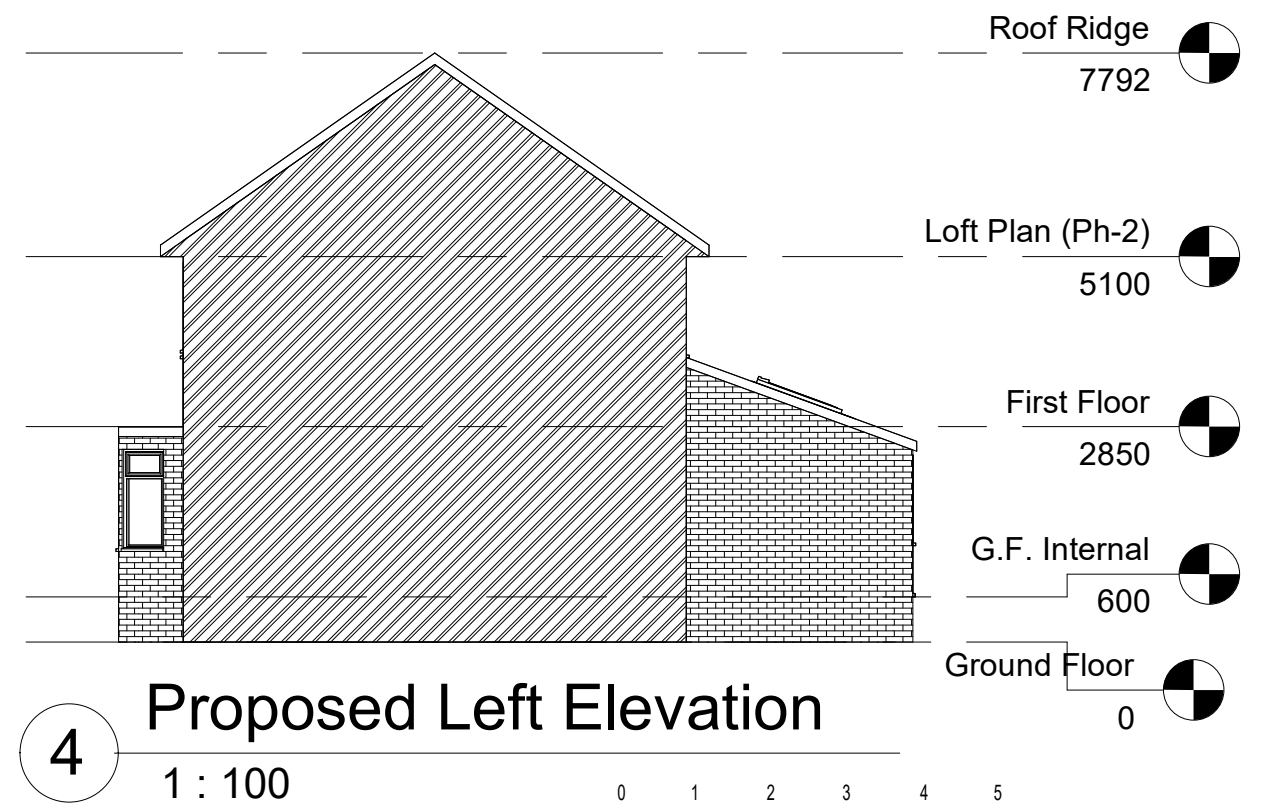
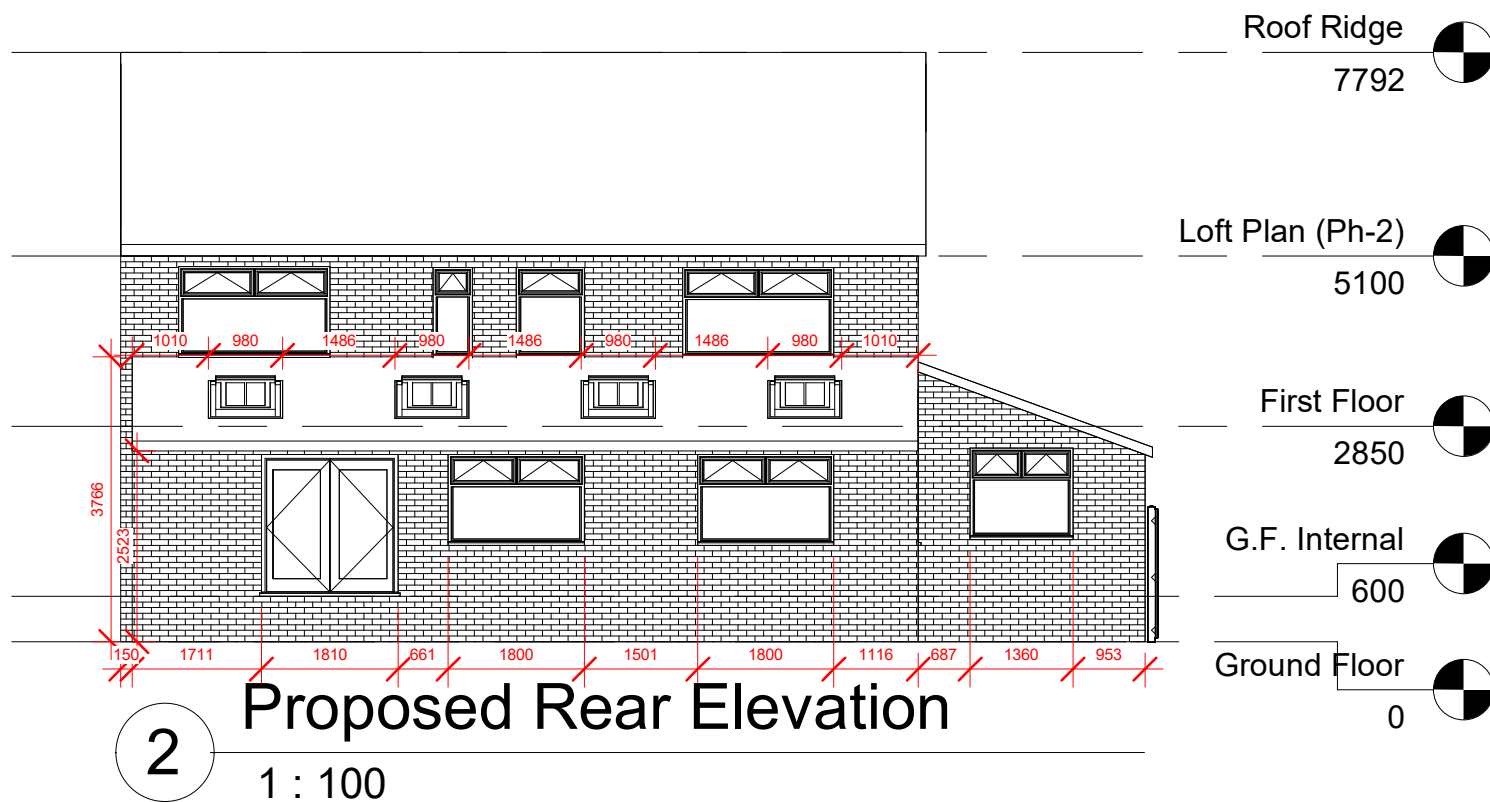
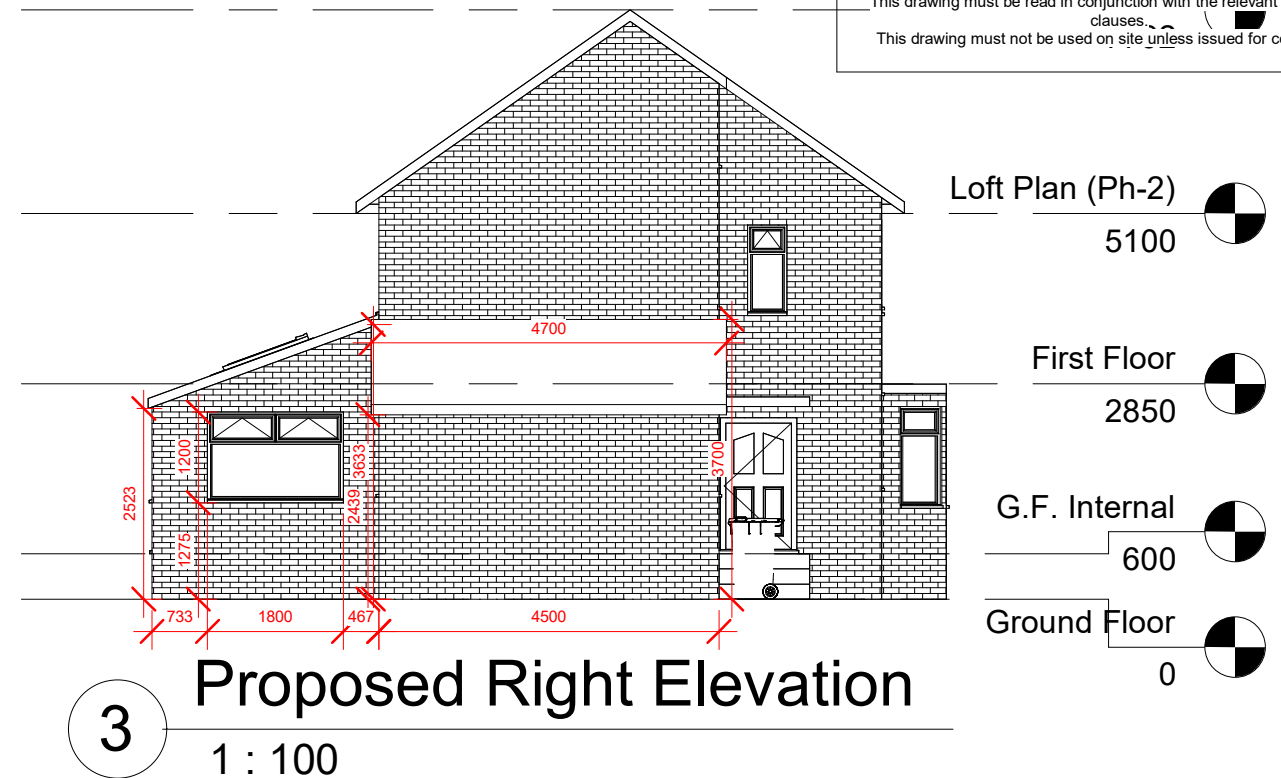


This drawing is the copyright of LDM Deisgn.
All dimensions to be checked on site.
Do not scale.
All levels to be checked on site and refer to Ordnance Survey Datum Newlyn
unless alternative datum given.
All errors and omissions to be reported to the Architect prior to
commencement.
This drawing must be read in conjunction with the relevant specification
clauses.
This drawing must not be used on site unless issued for construction.

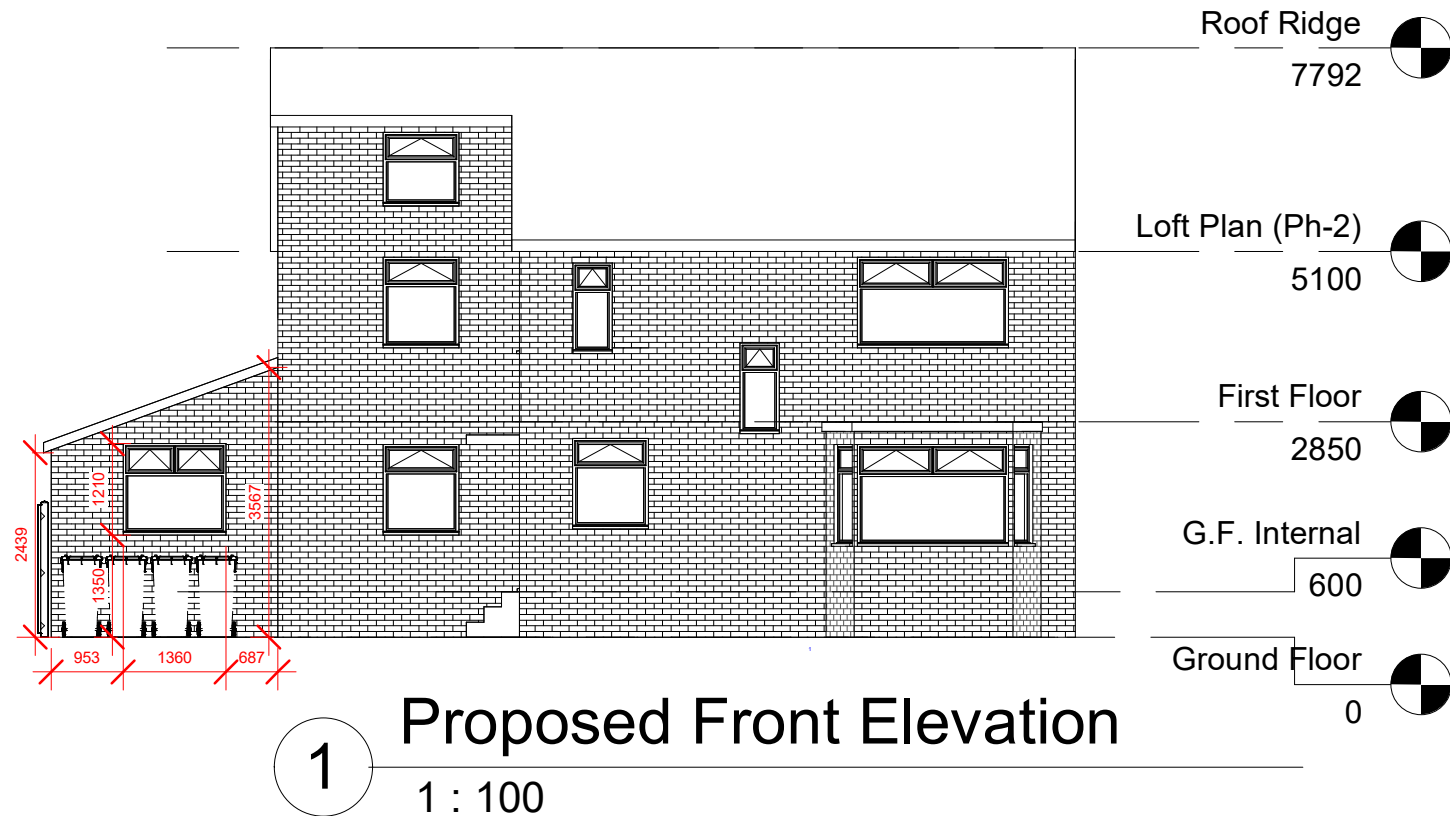

LDM Design

PROJECT
18 Amberley Drive, Wythenshawe,
Manchester M23 2RH

SHEET
Proposed Setout Elevations

CLIENT
Windy28.ai

Scale (@ A3)
1 : 100

Drawn by
JG

Checked by
KK

DRAWING NUMBER

PS222

REV

F