




This drawing is the copyright of LDM Design.
All dimensions to be checked on site.
Do not scale.
All levels to be checked on site and refer to Ordnance Survey Datum
Newlyn unless alternative datum given.
All errors and omissions to be reported to the Architect prior to
commencement.
This drawing must be read in conjunction with the relevant specification
clauses.
This drawing must not be used on site unless issued for construction.

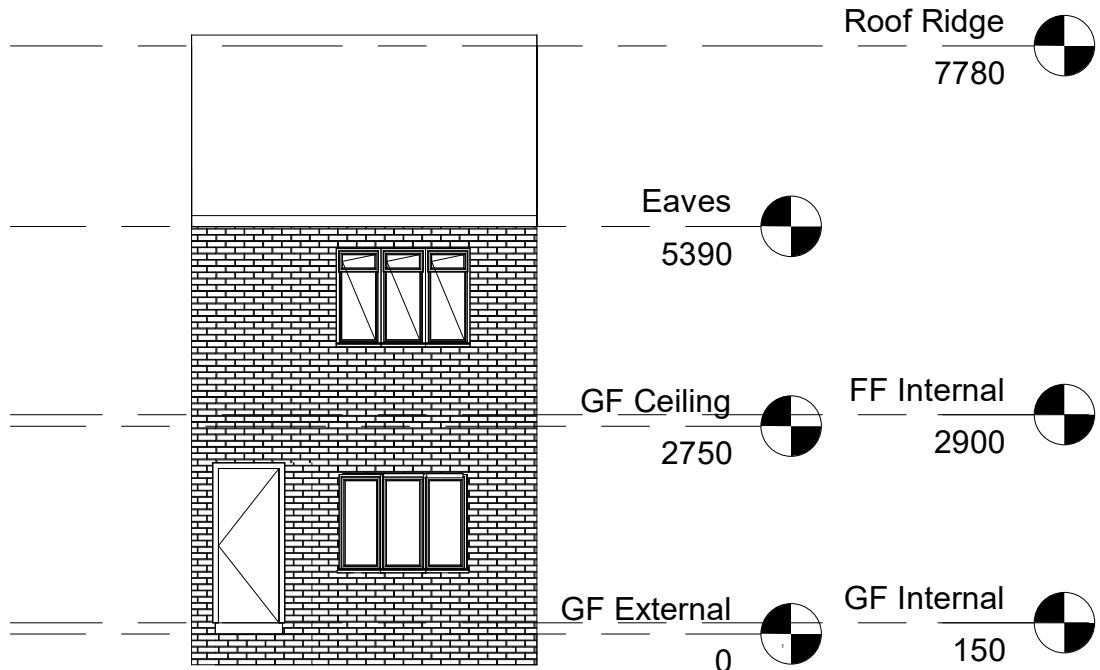


1 Proposed Front Layout
1 : 100

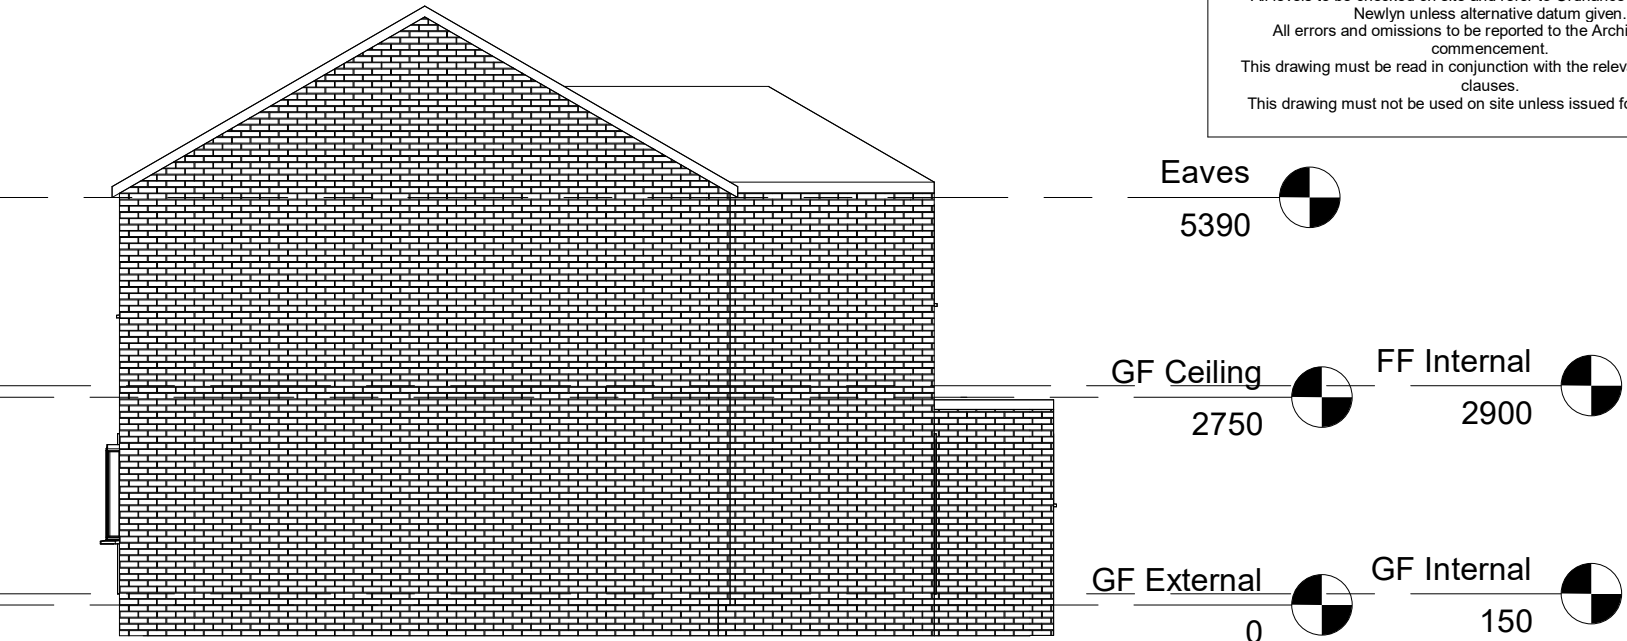


3 Proposed Left Layout
1 : 100

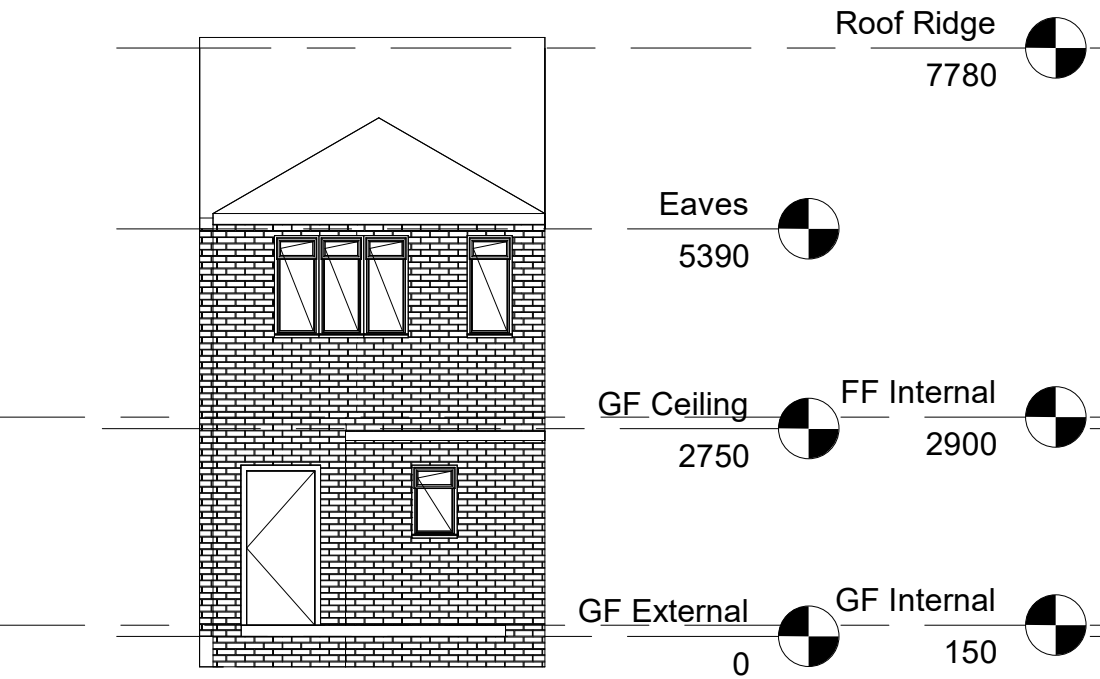

2 Proposed Rear Layout
1 : 100

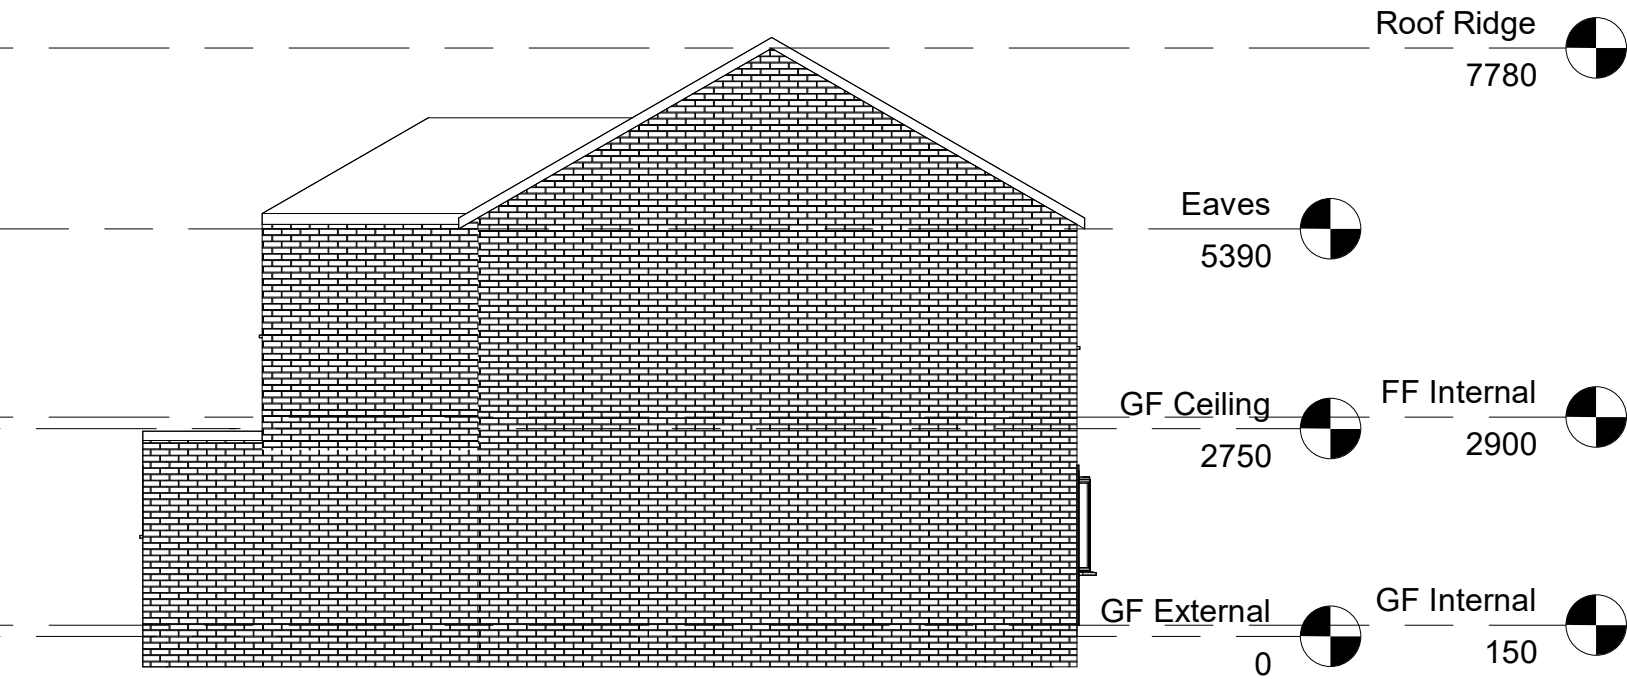

4 Proposed Right Layout
1 : 100

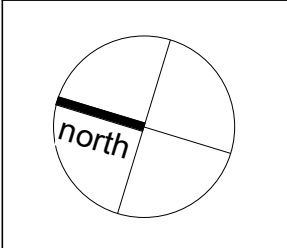

LDM Design

PROJECT
16 Whitechapel Street, Didsbury,
Manchester, M20 6UB

SHEET
Proposed Layout Elevations

CLIENT
Vicky Hu

Scale (@ A3)
1 : 100

Drawn by
JG

Checked by
LG

DRAWING NUMBER

PS232

REV

I