

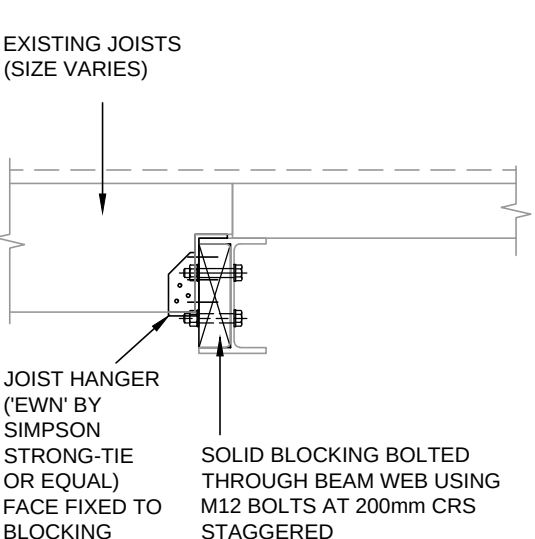
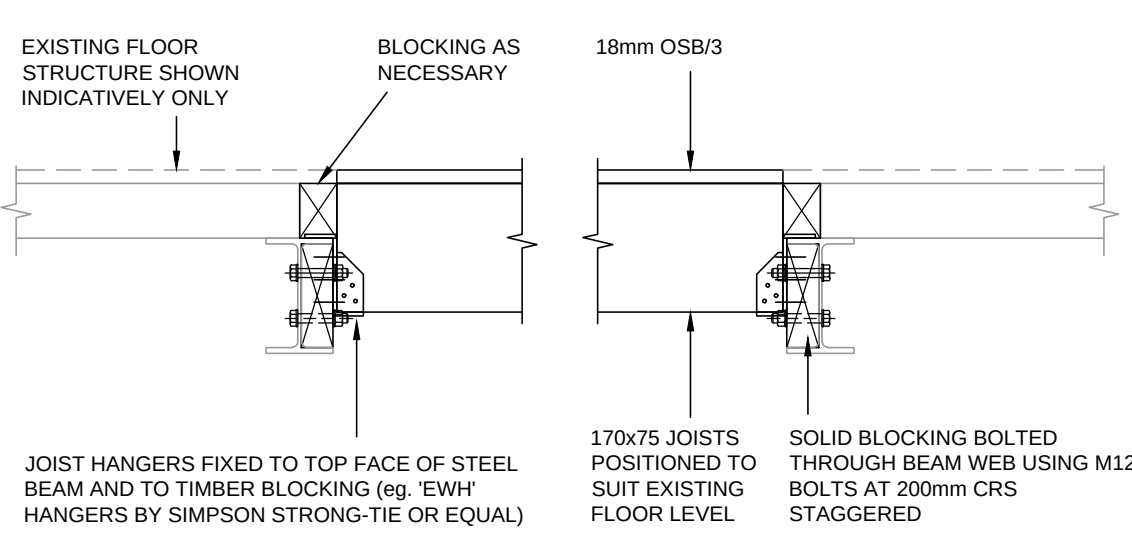
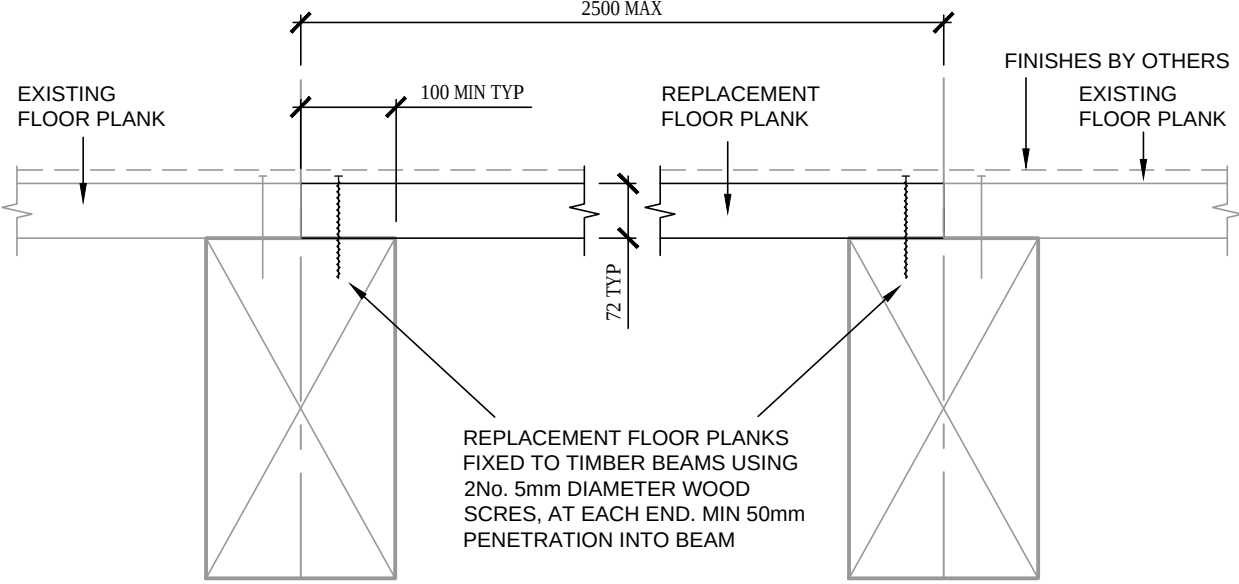
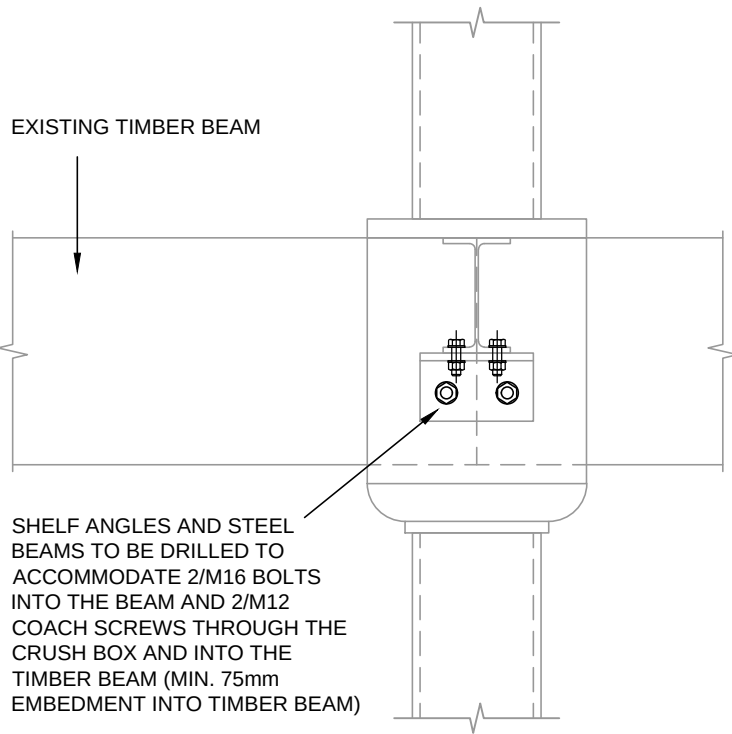
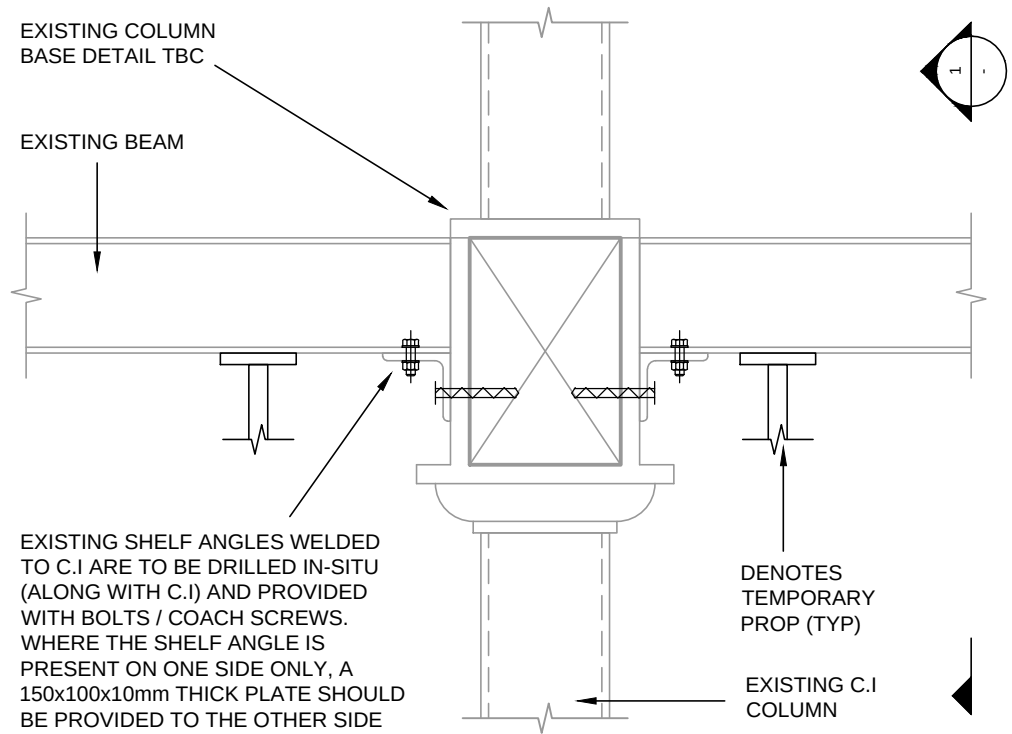


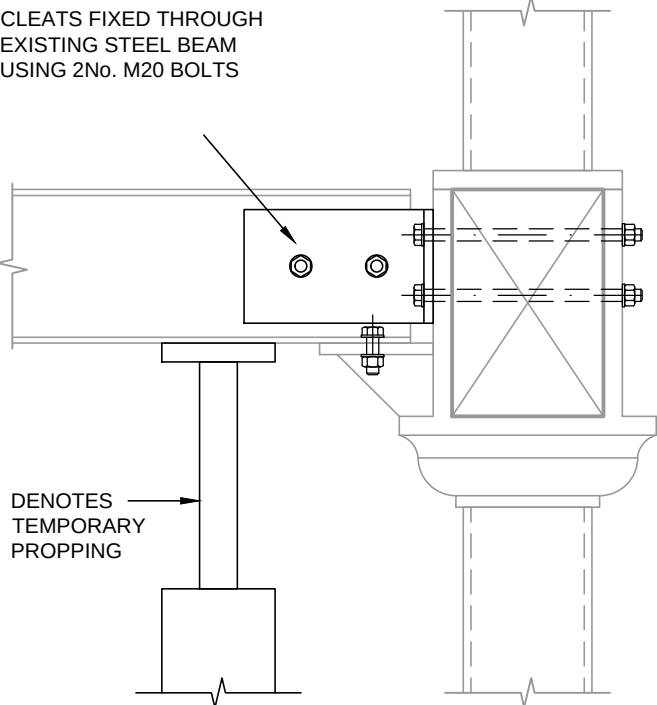

NOTES:
1. REFER TO DRAWING CW-REN-00-XX-DR-S-00010 FOR GENERAL NOTES.



DETAIL 100
EXISTING STEEL BEAM TO CAST IRON
COLUMN DETAIL
SCALE 1:10

SECTION 1-1
SCALE 1:10

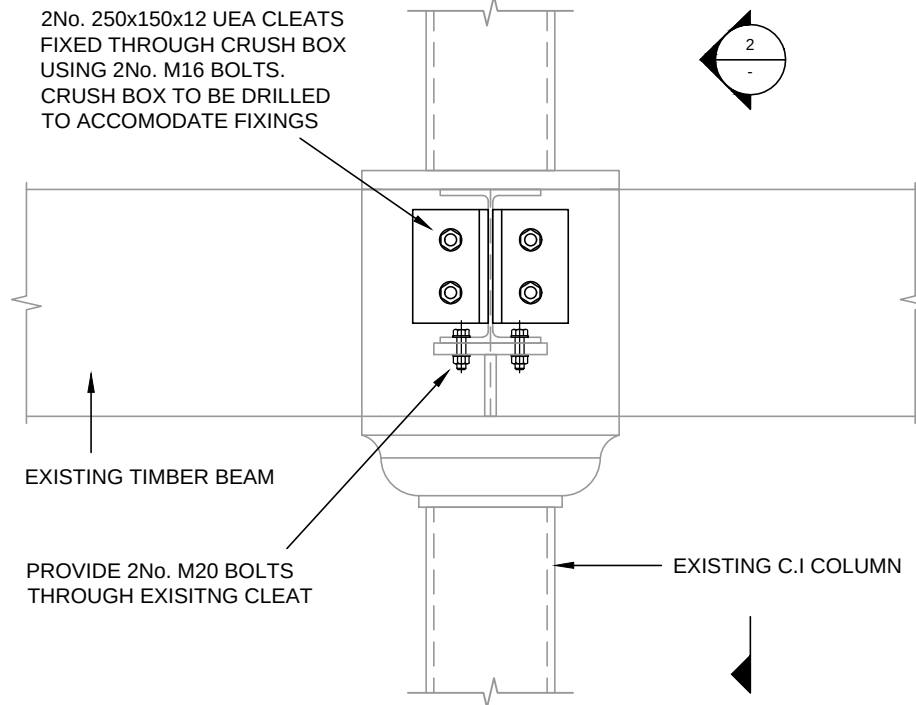


DETAIL 101
SCALE 1:10

SECTION 2-2
SCALE 1:10

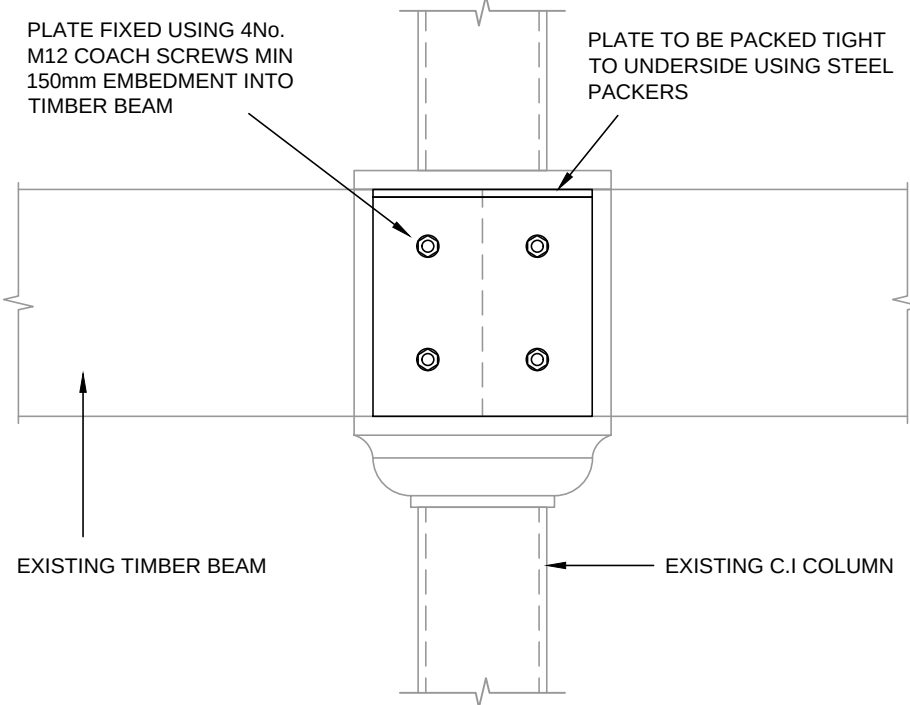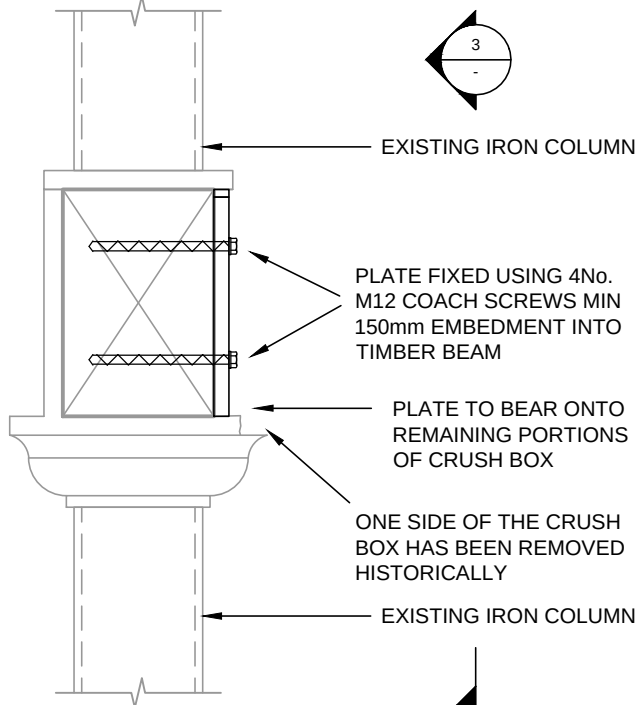


DETAIL 102
SCALE 1:10


SECTION 3-3
SCALE 1:10

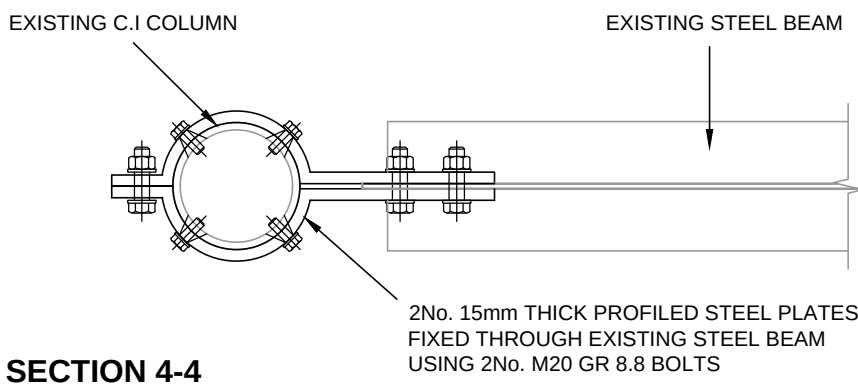


SECTION 4-4
SCALE 1:10

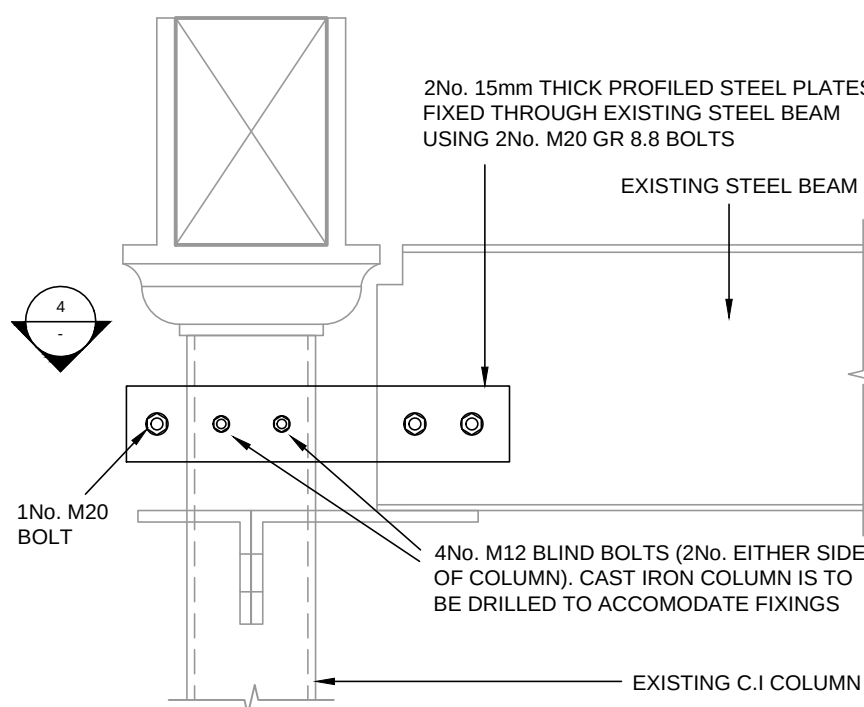


DETAIL 103
SCALE 1:10

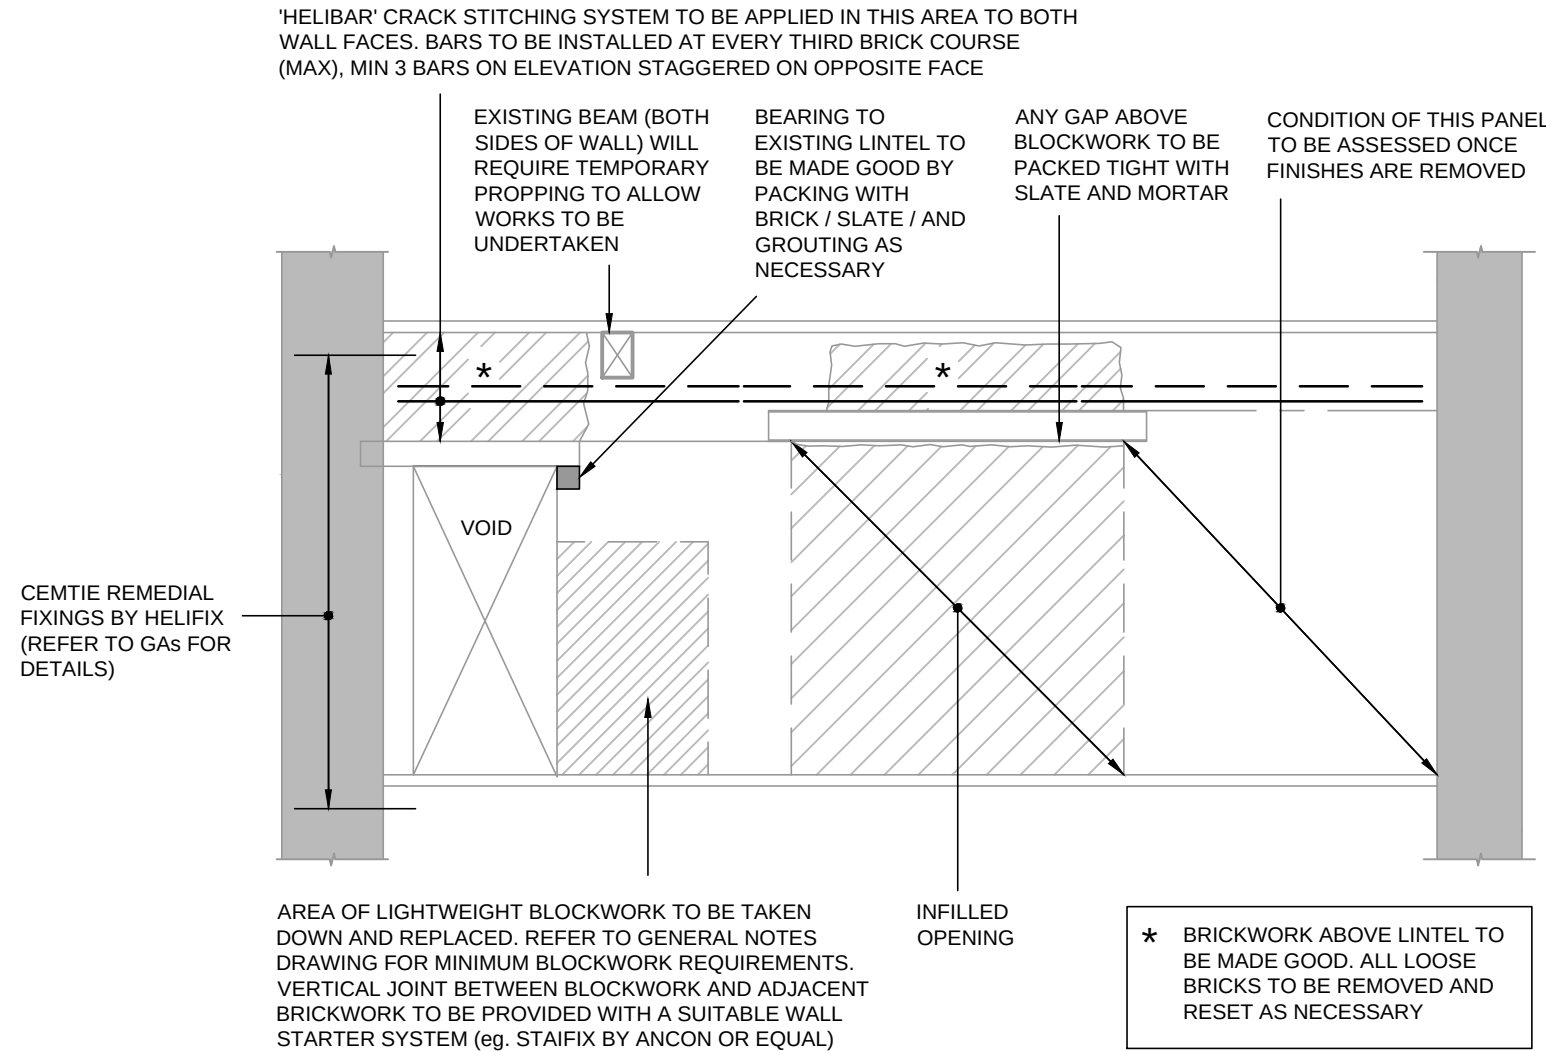


DETAIL 104
SCALE 1:50

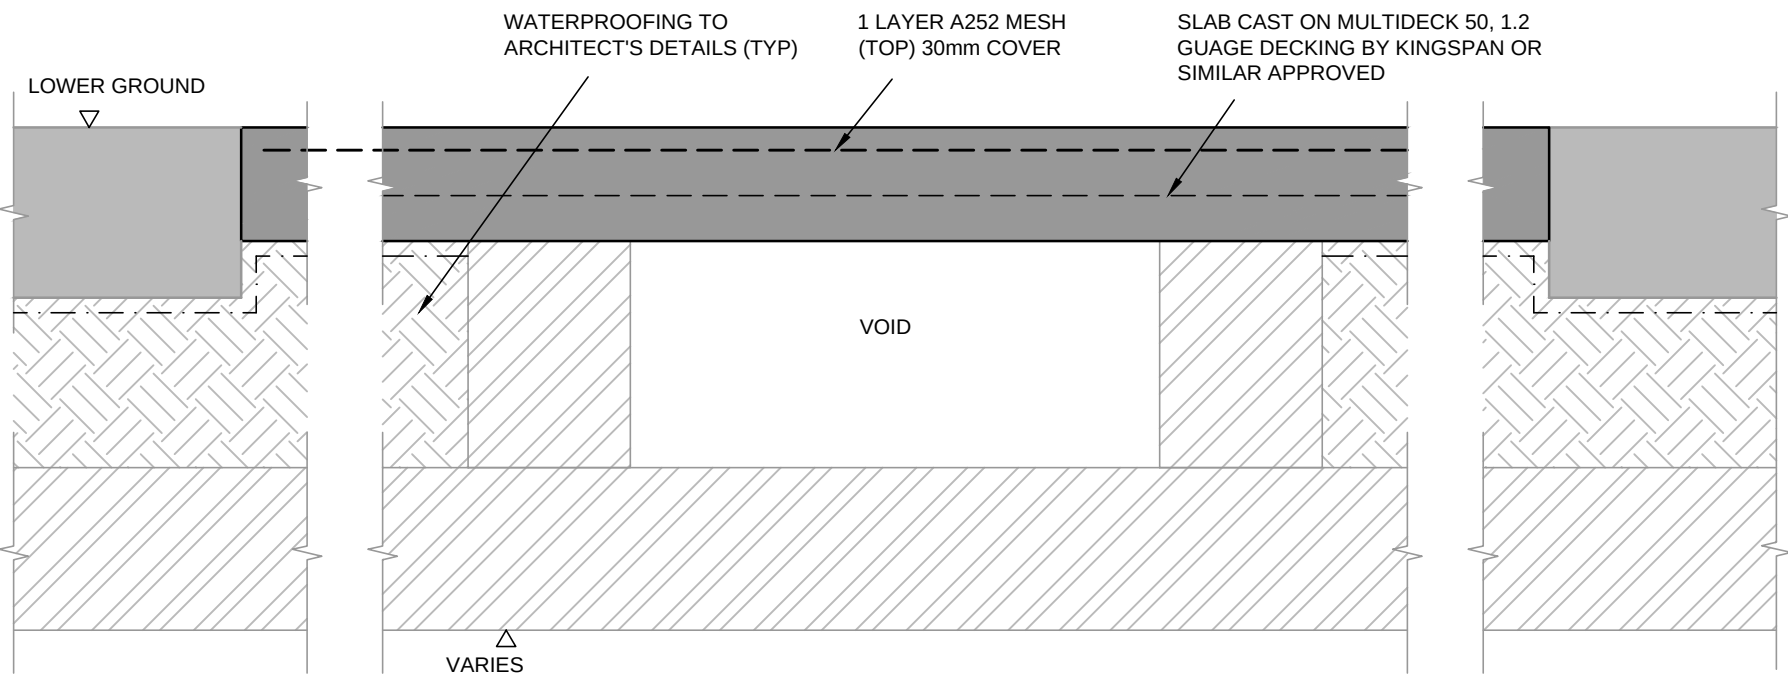


DETAIL 106
SCALE 1:10

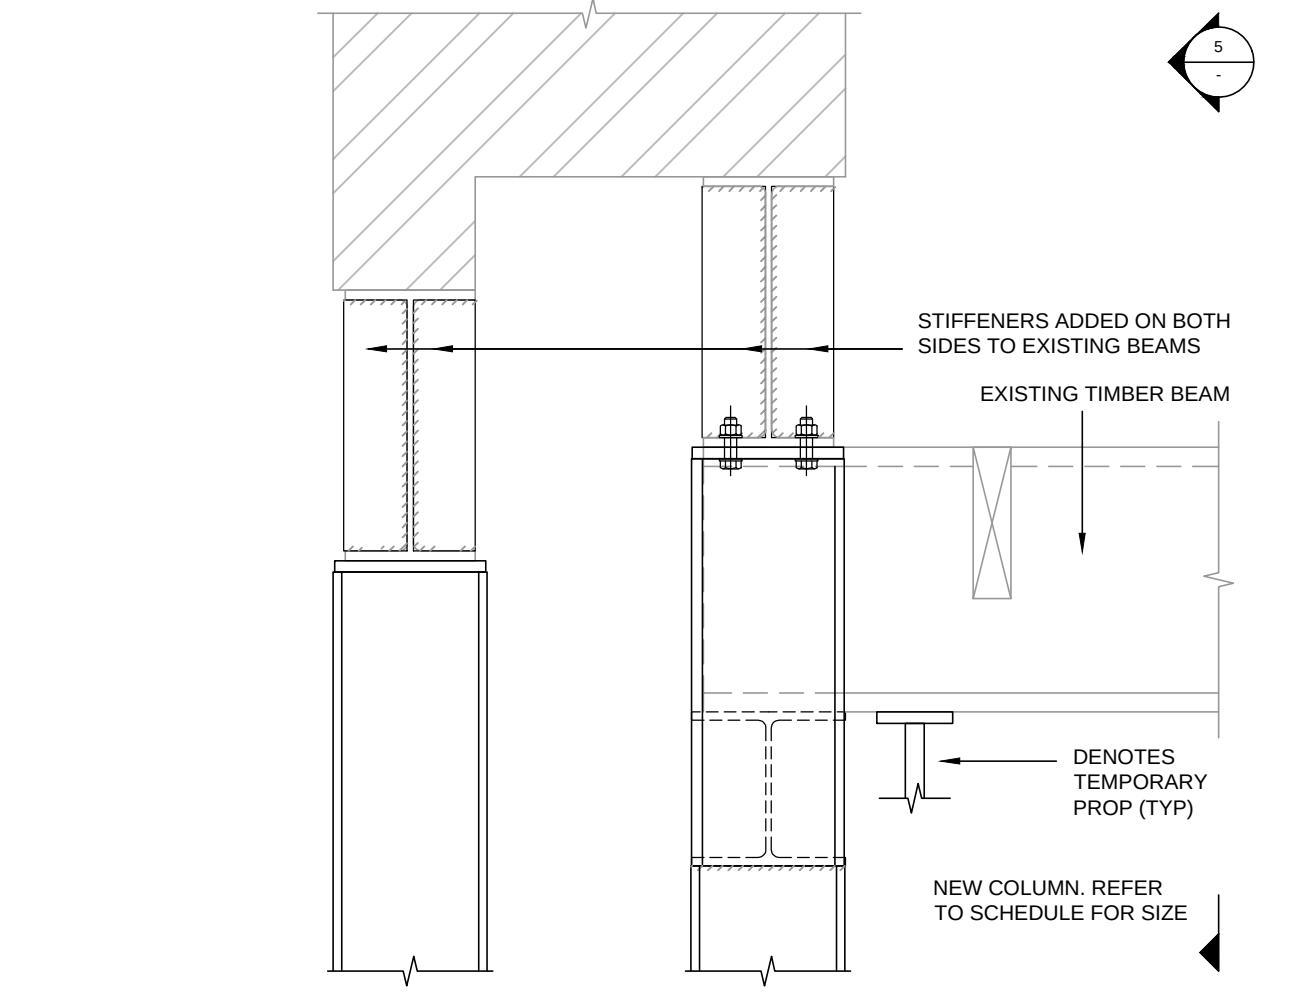


DETAIL 107
SCALE 1:10

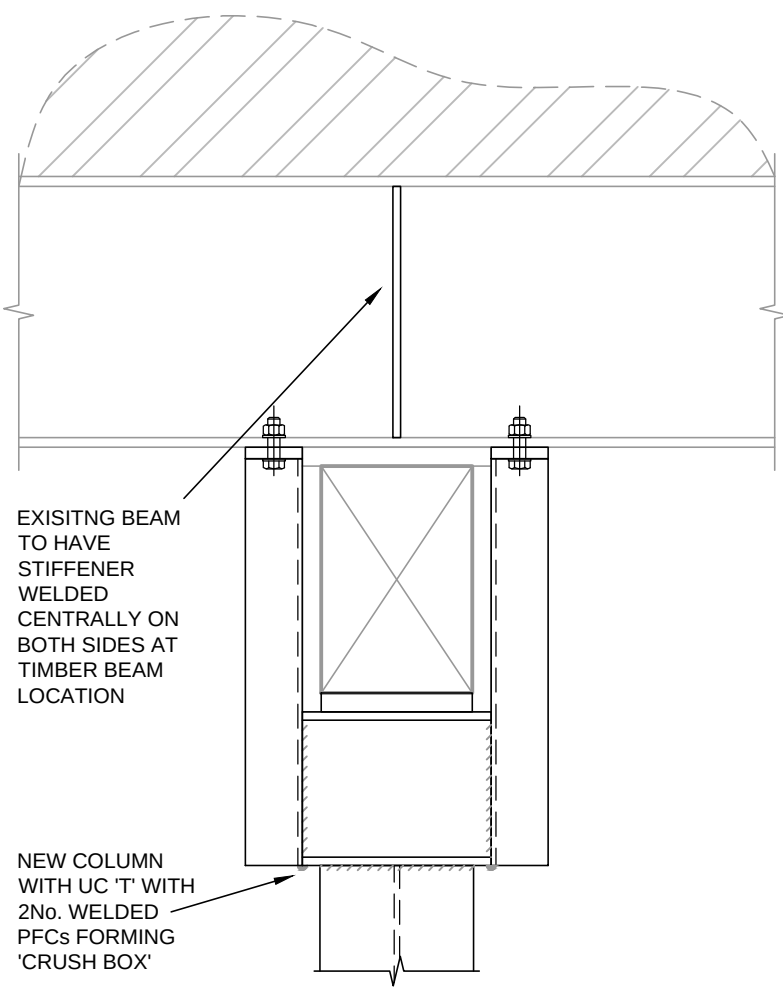

SECTION 5-5
SCALE 1:10

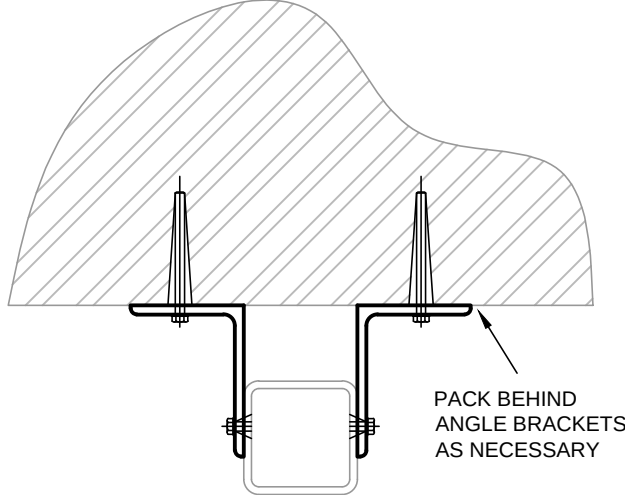

SECTION 6-6
SCALE 1:10

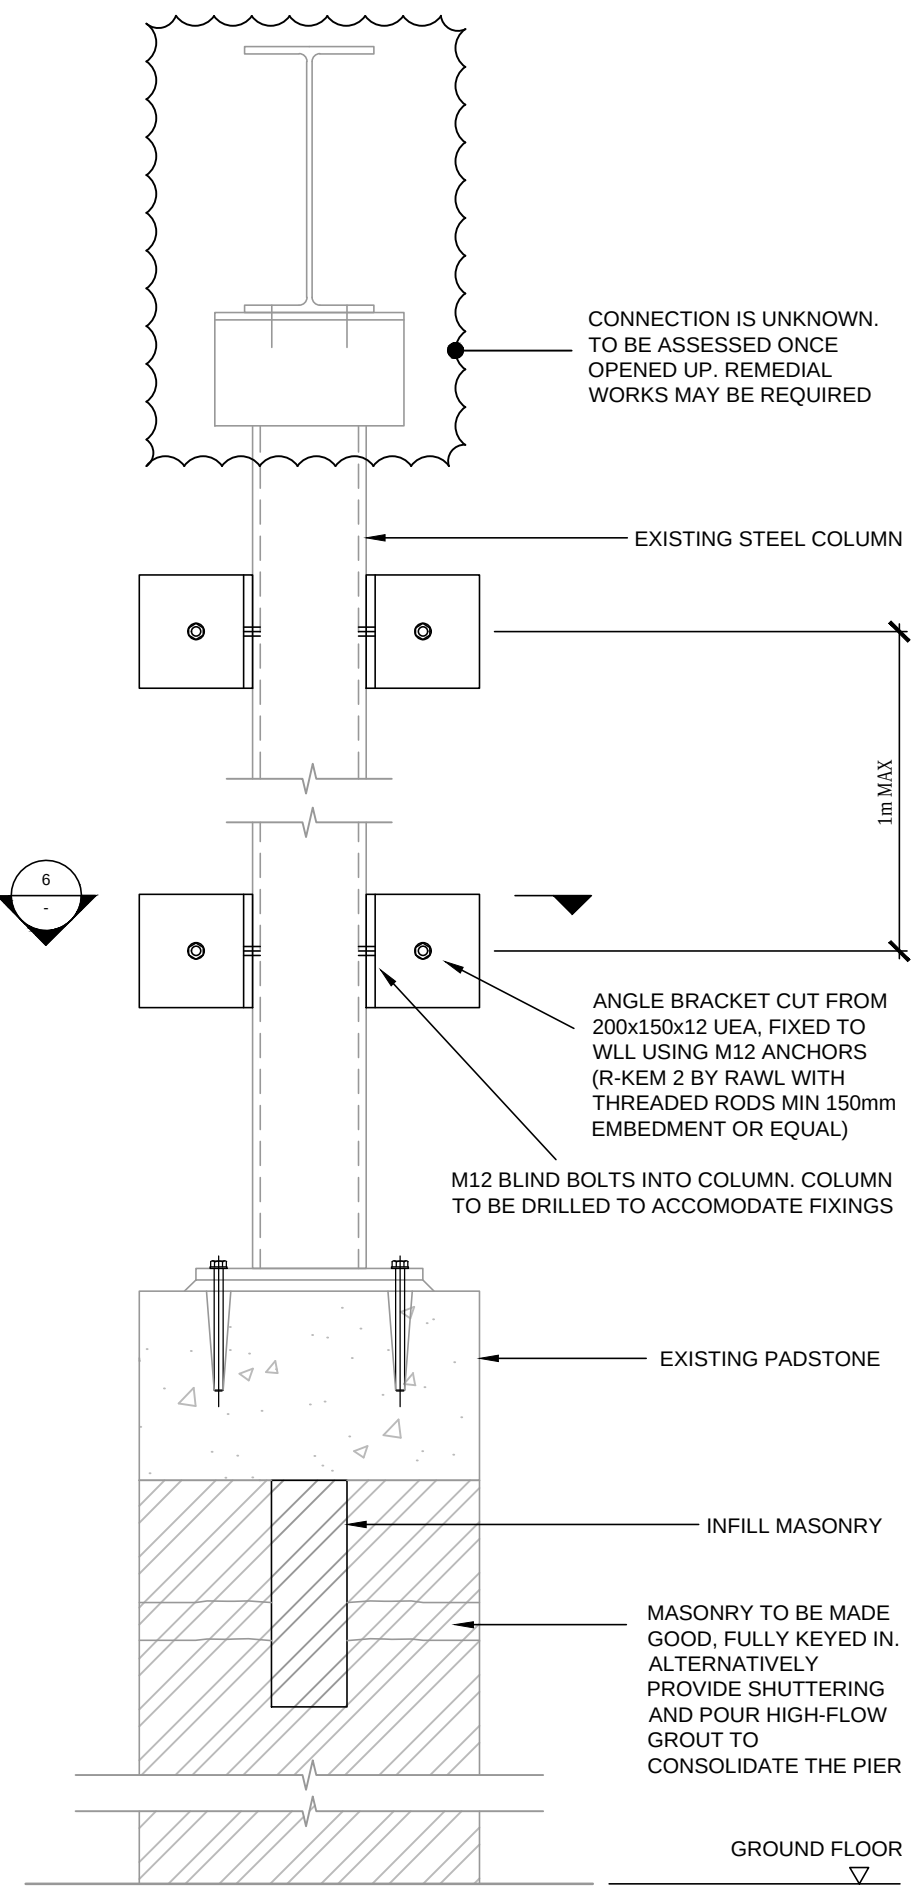

DETAIL 108
SCALE 1:10

P02	DETAILS ADDED	21.03.22	MOH	TJM
P01	ISSUED FOR INFORMATION	18.03.22	MOH	TJM
Rev:	Description:	Date:	By:	Chkd:



Renaissance Associates Ltd
Carvers Warehouse
77 Dale Street
Manchester
M1 2HG

Project: CHAPEL WALKS MANCHESTER

Drawing Title: SUPERSTRUCTURE DETAILS (SHEET 1)

Status: RIBA STAGE 3

Size:	Date:	Drawn by:	Designed by:	Checked by:
A1	MAR 22	MOH	TJM	HG

Scale:	AS SHOWN	Project No:	1906-13				
Project:	Originator:	Volume:	Level:	Type:	Role:	Category/Number:	Rev:

CW-REN-00-ZZ-DR-S-03100-P02