





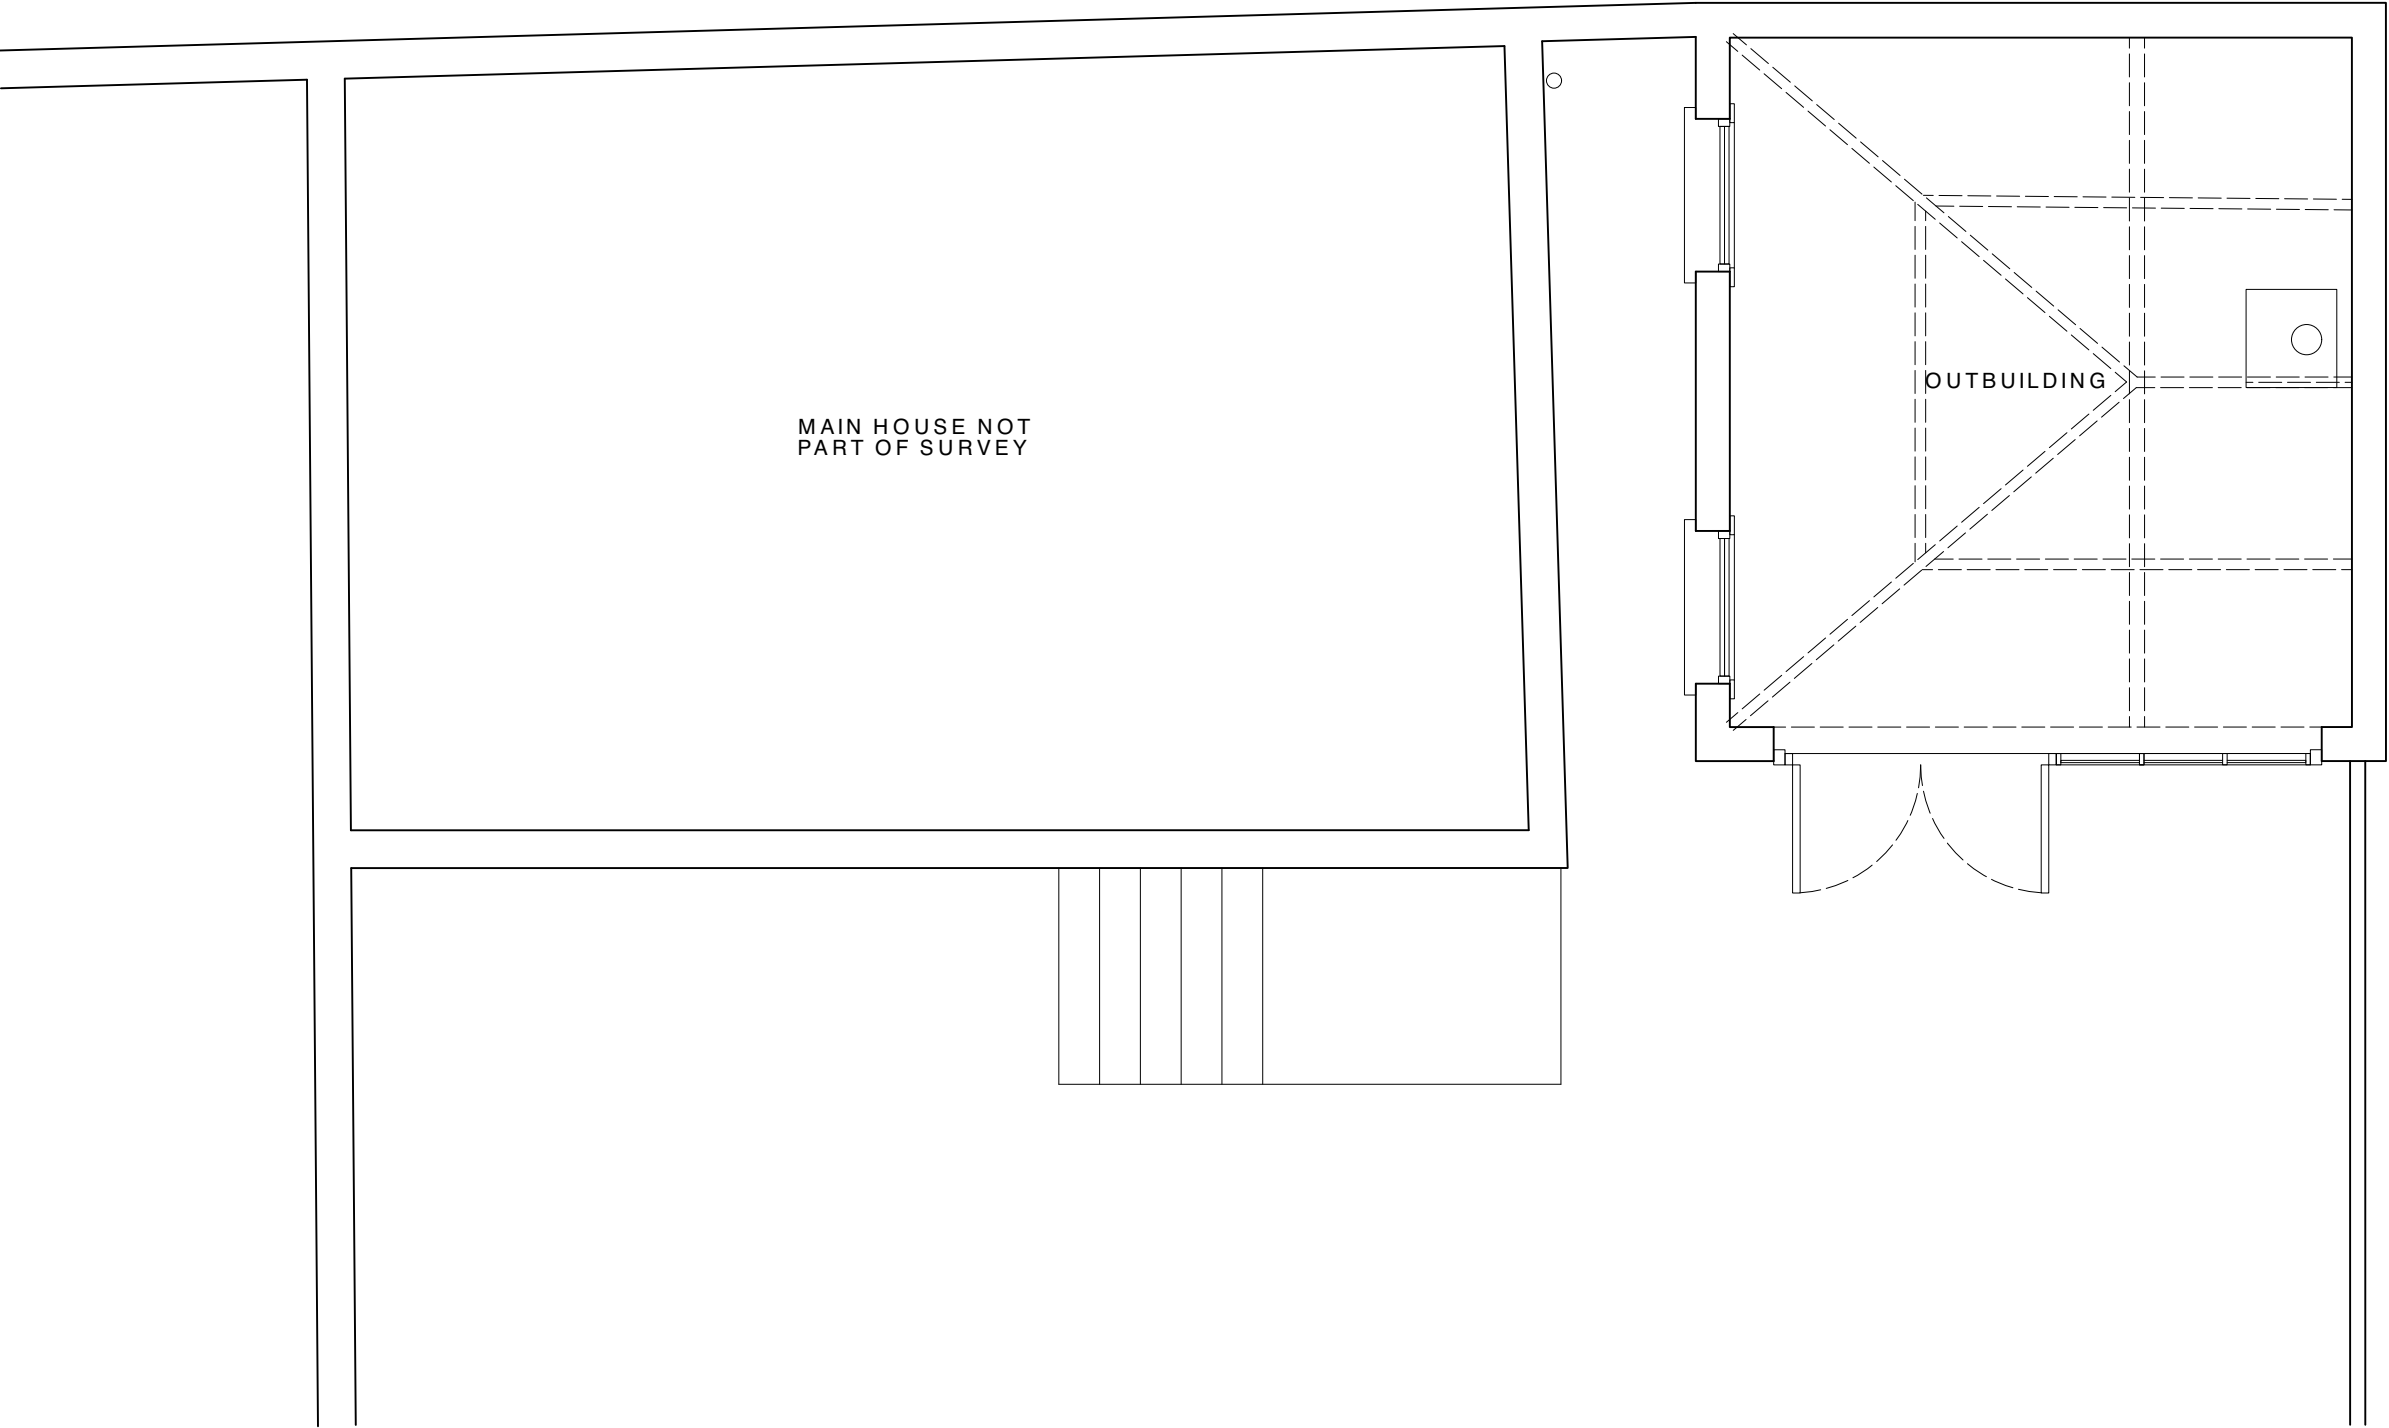

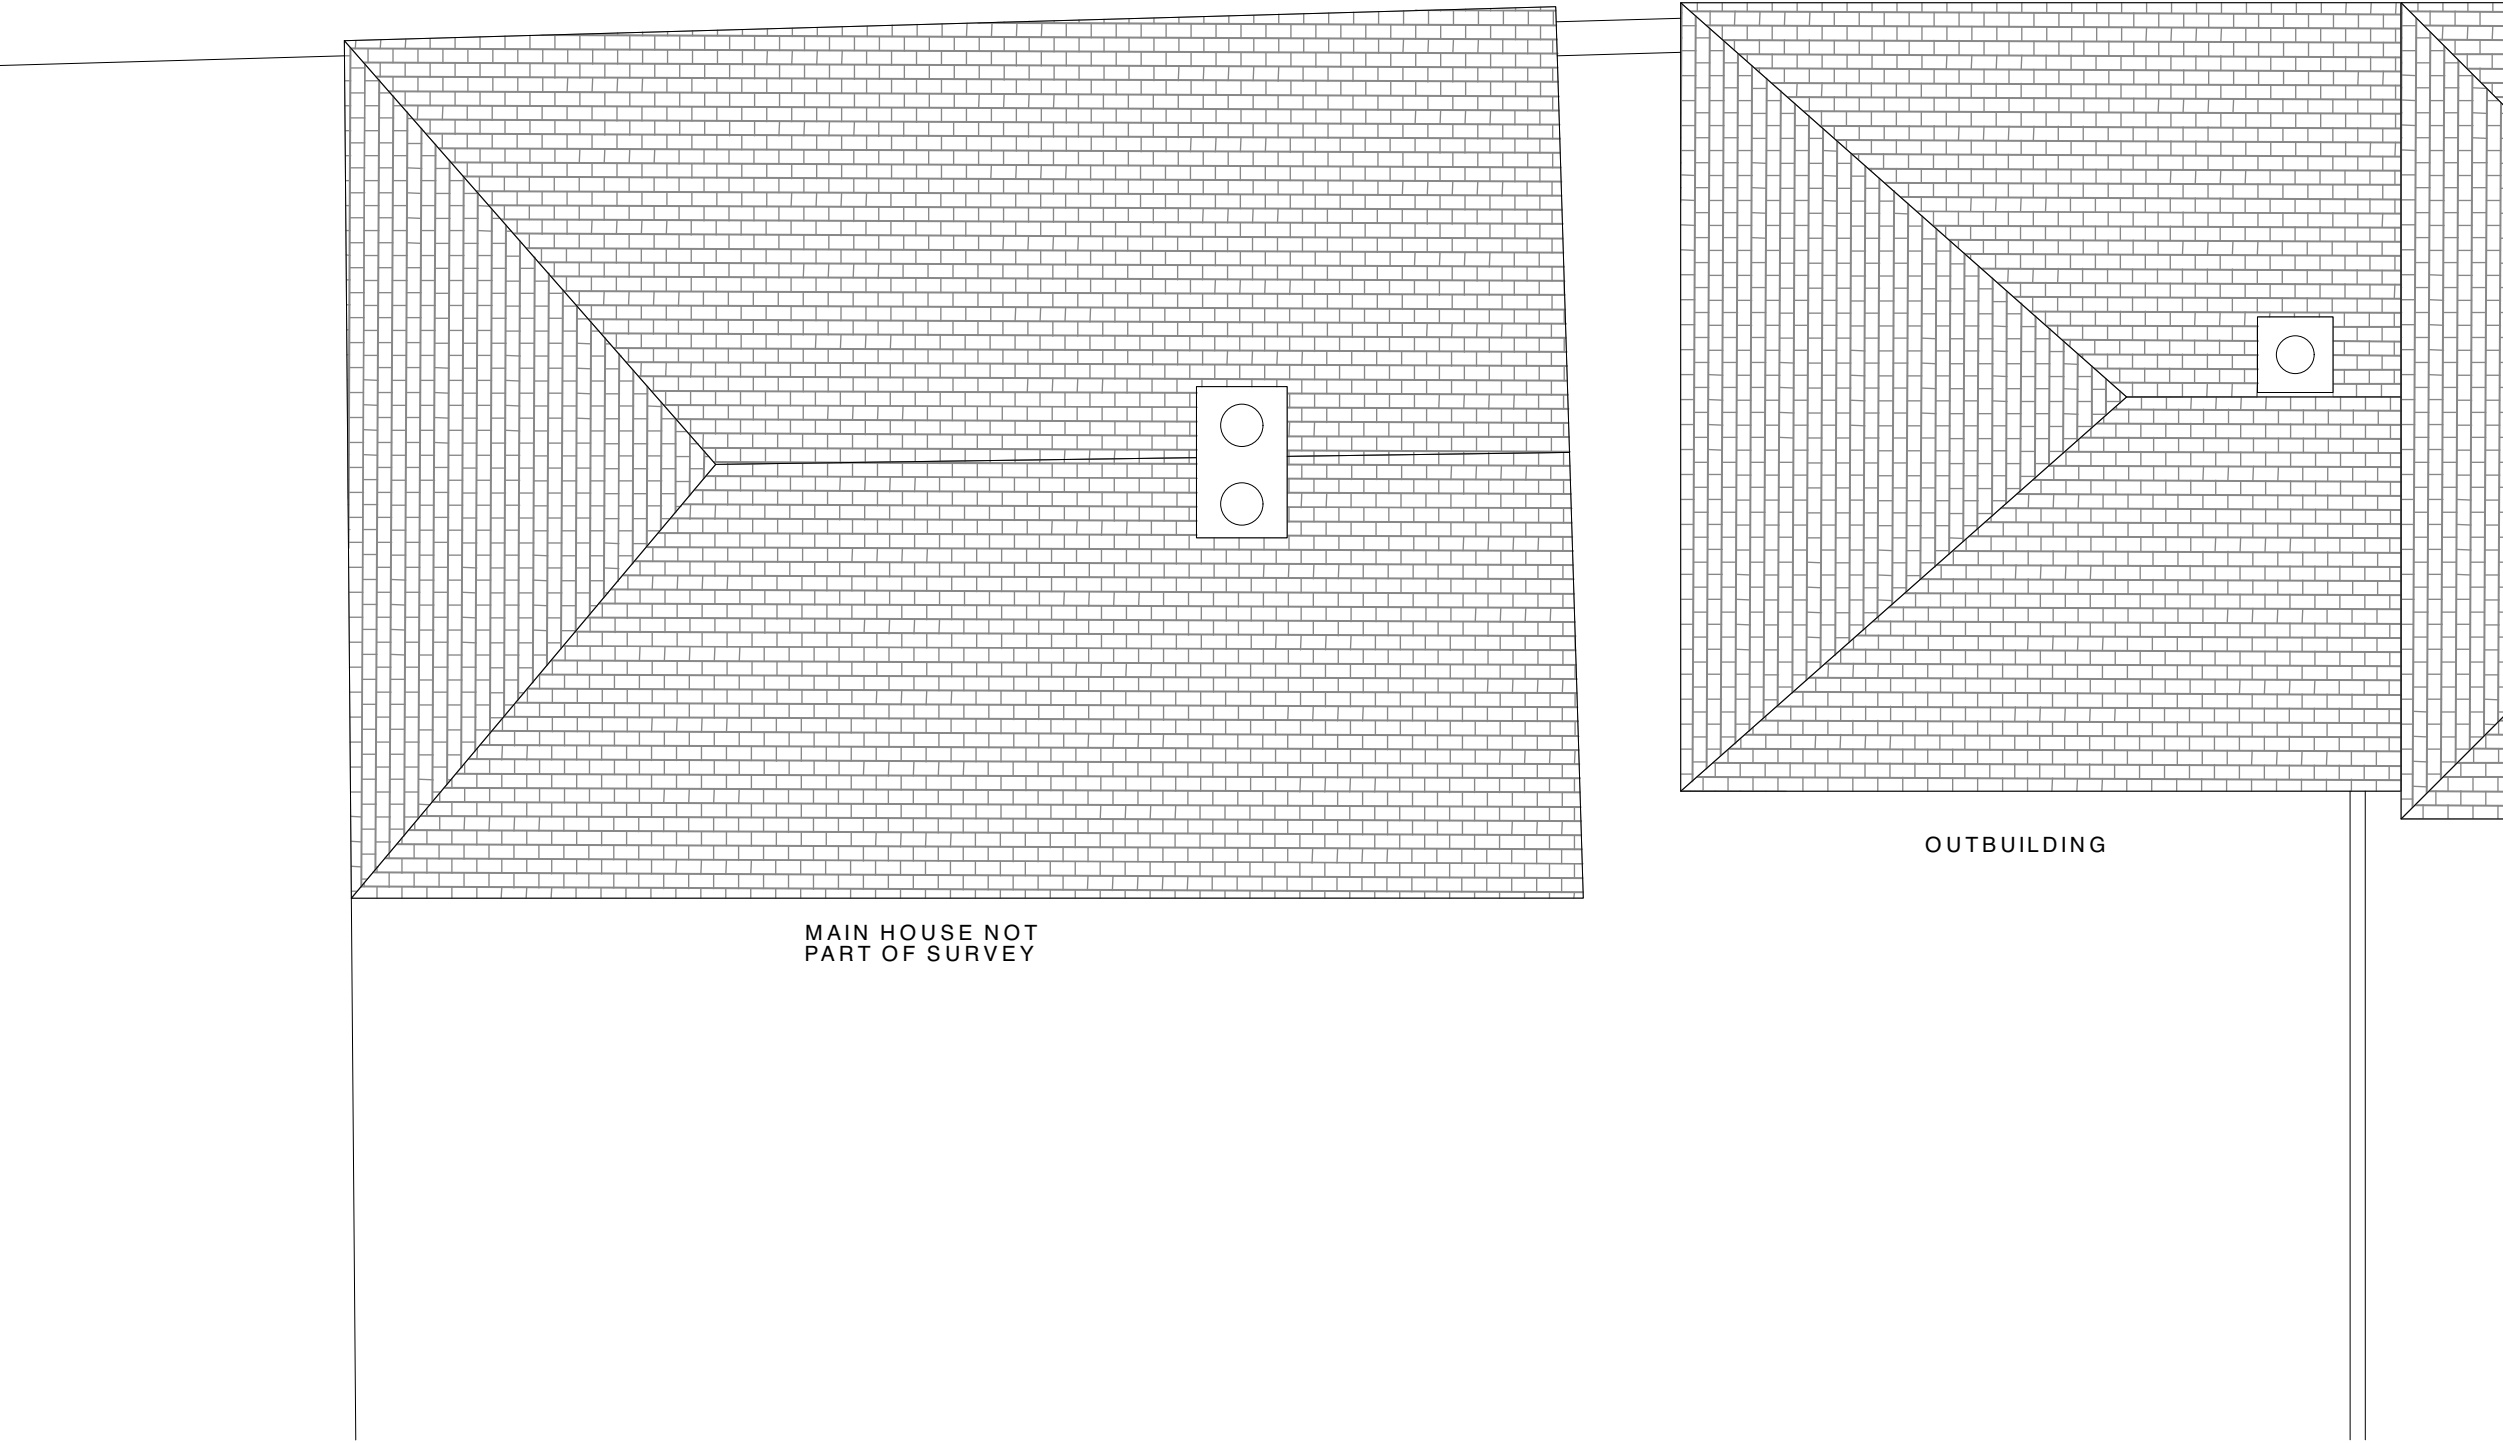


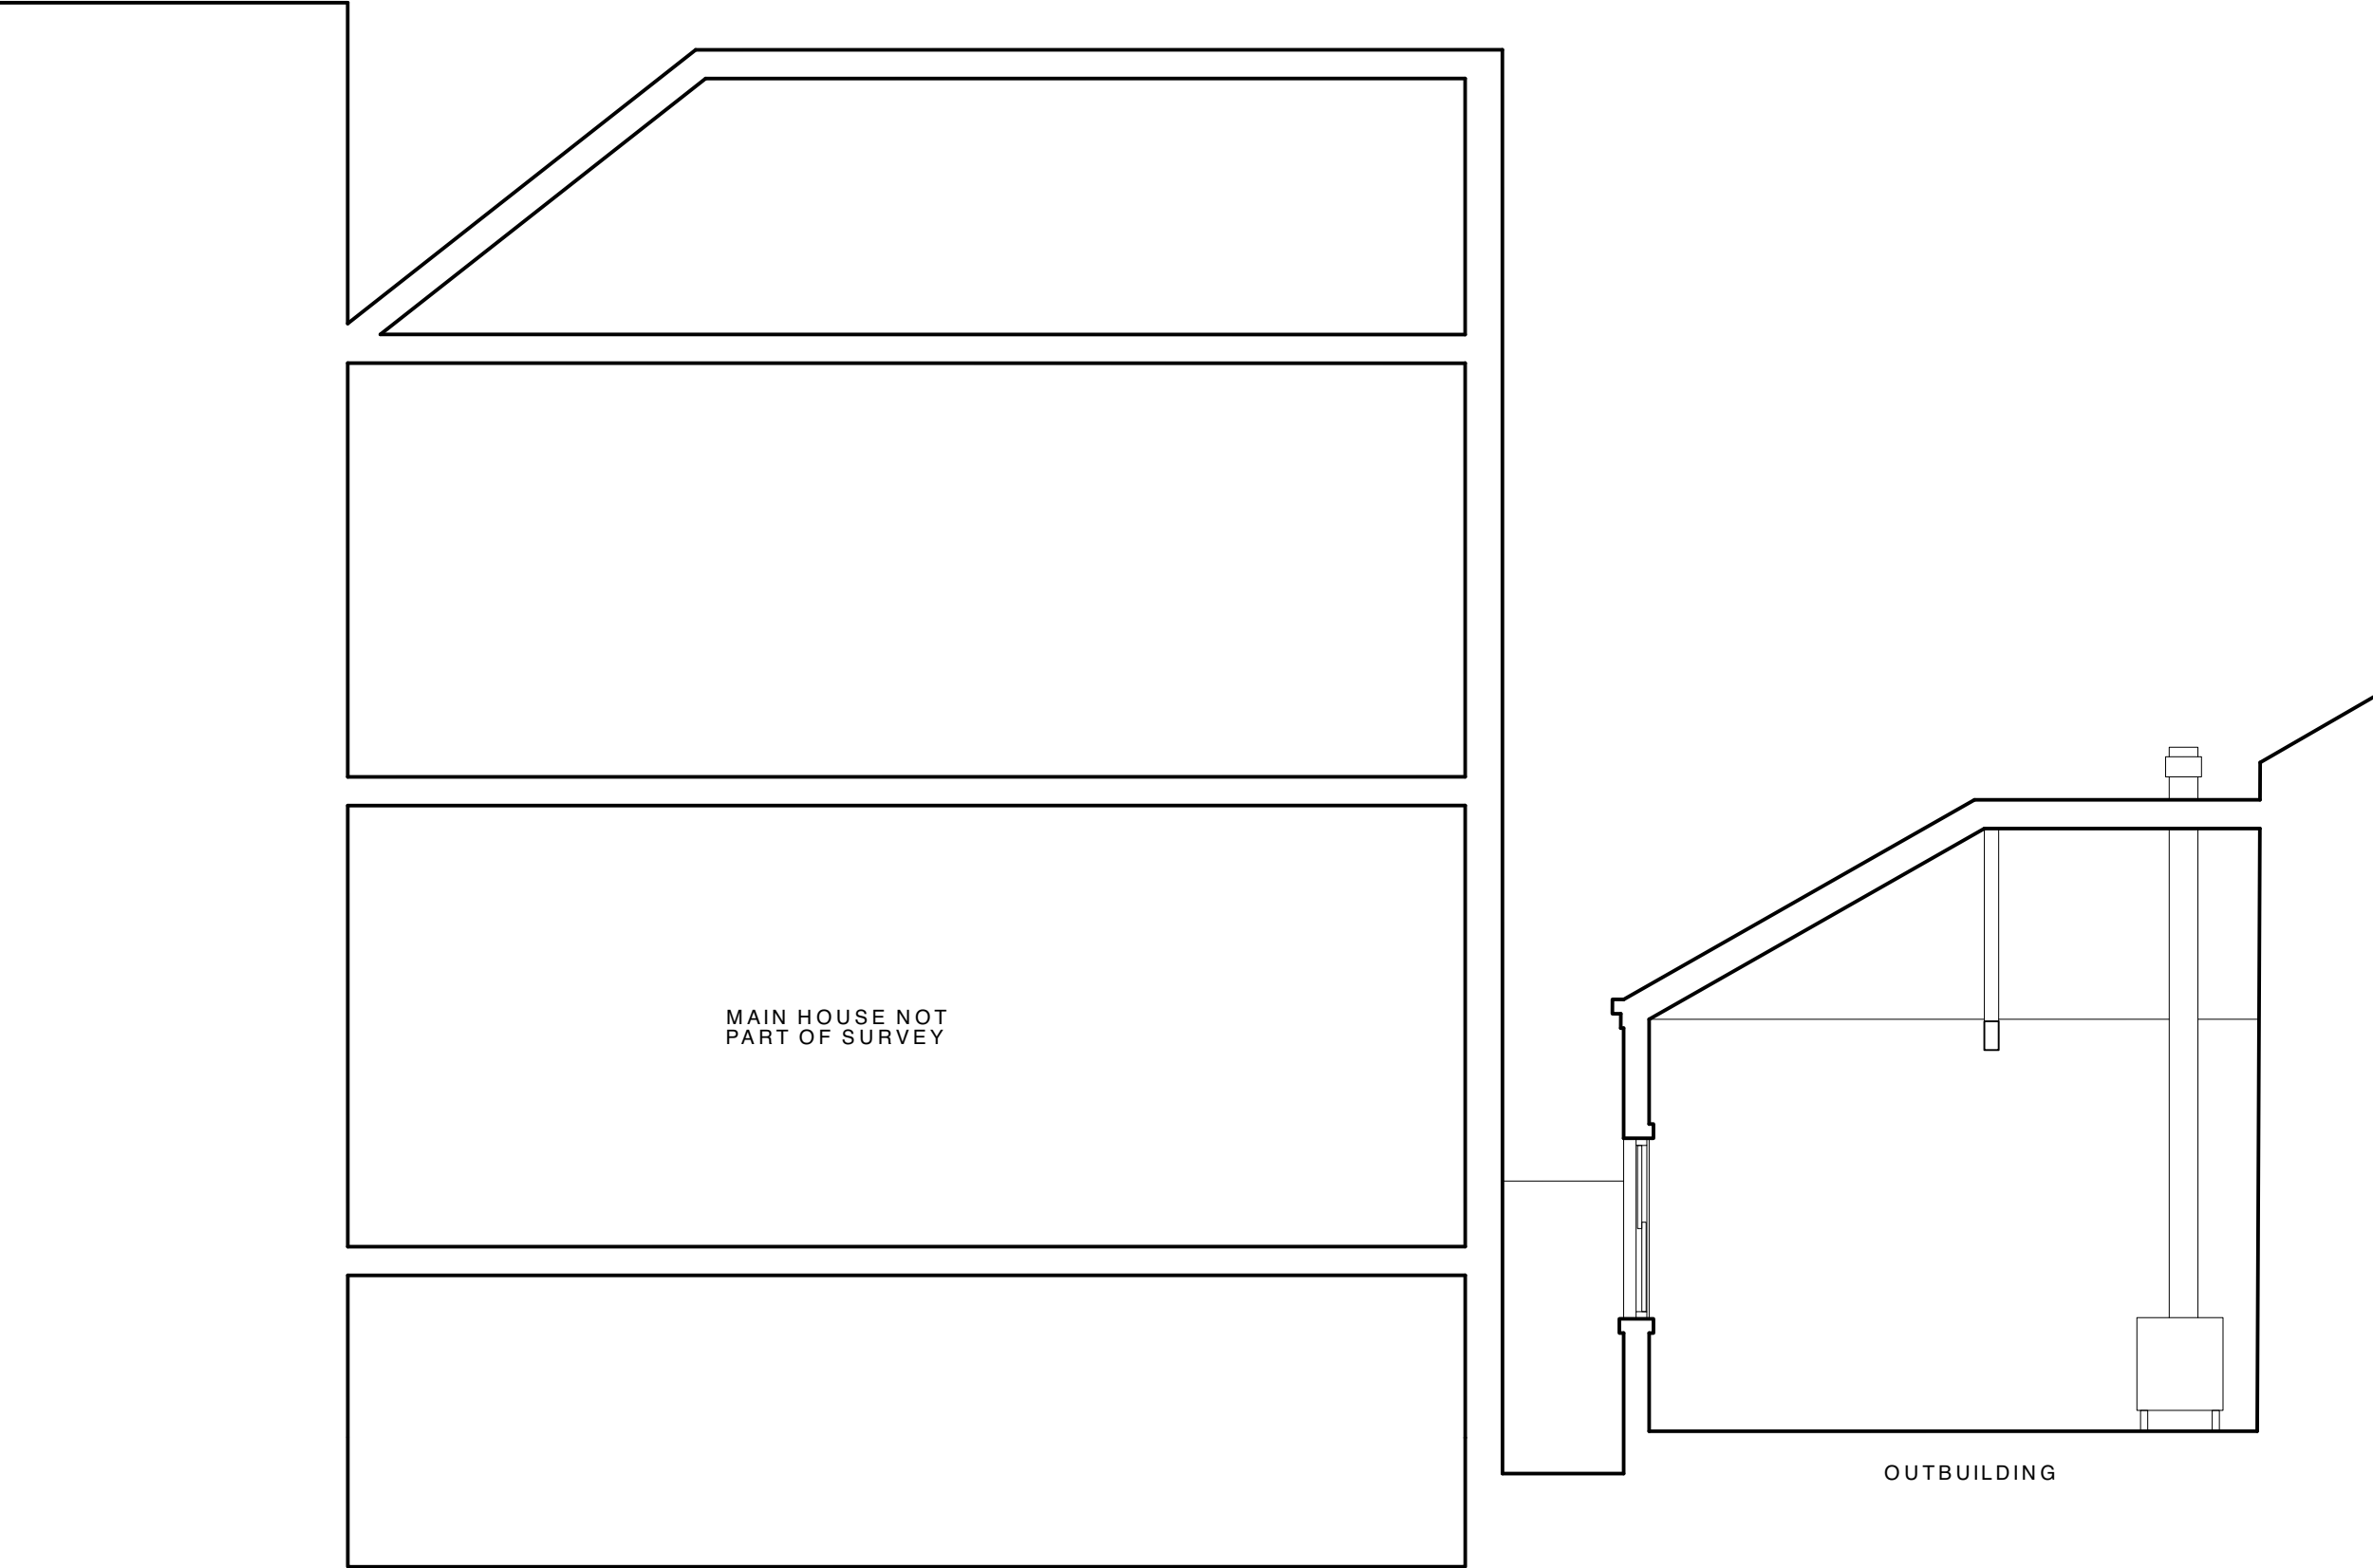


FOR PLANNING

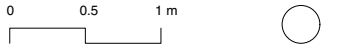



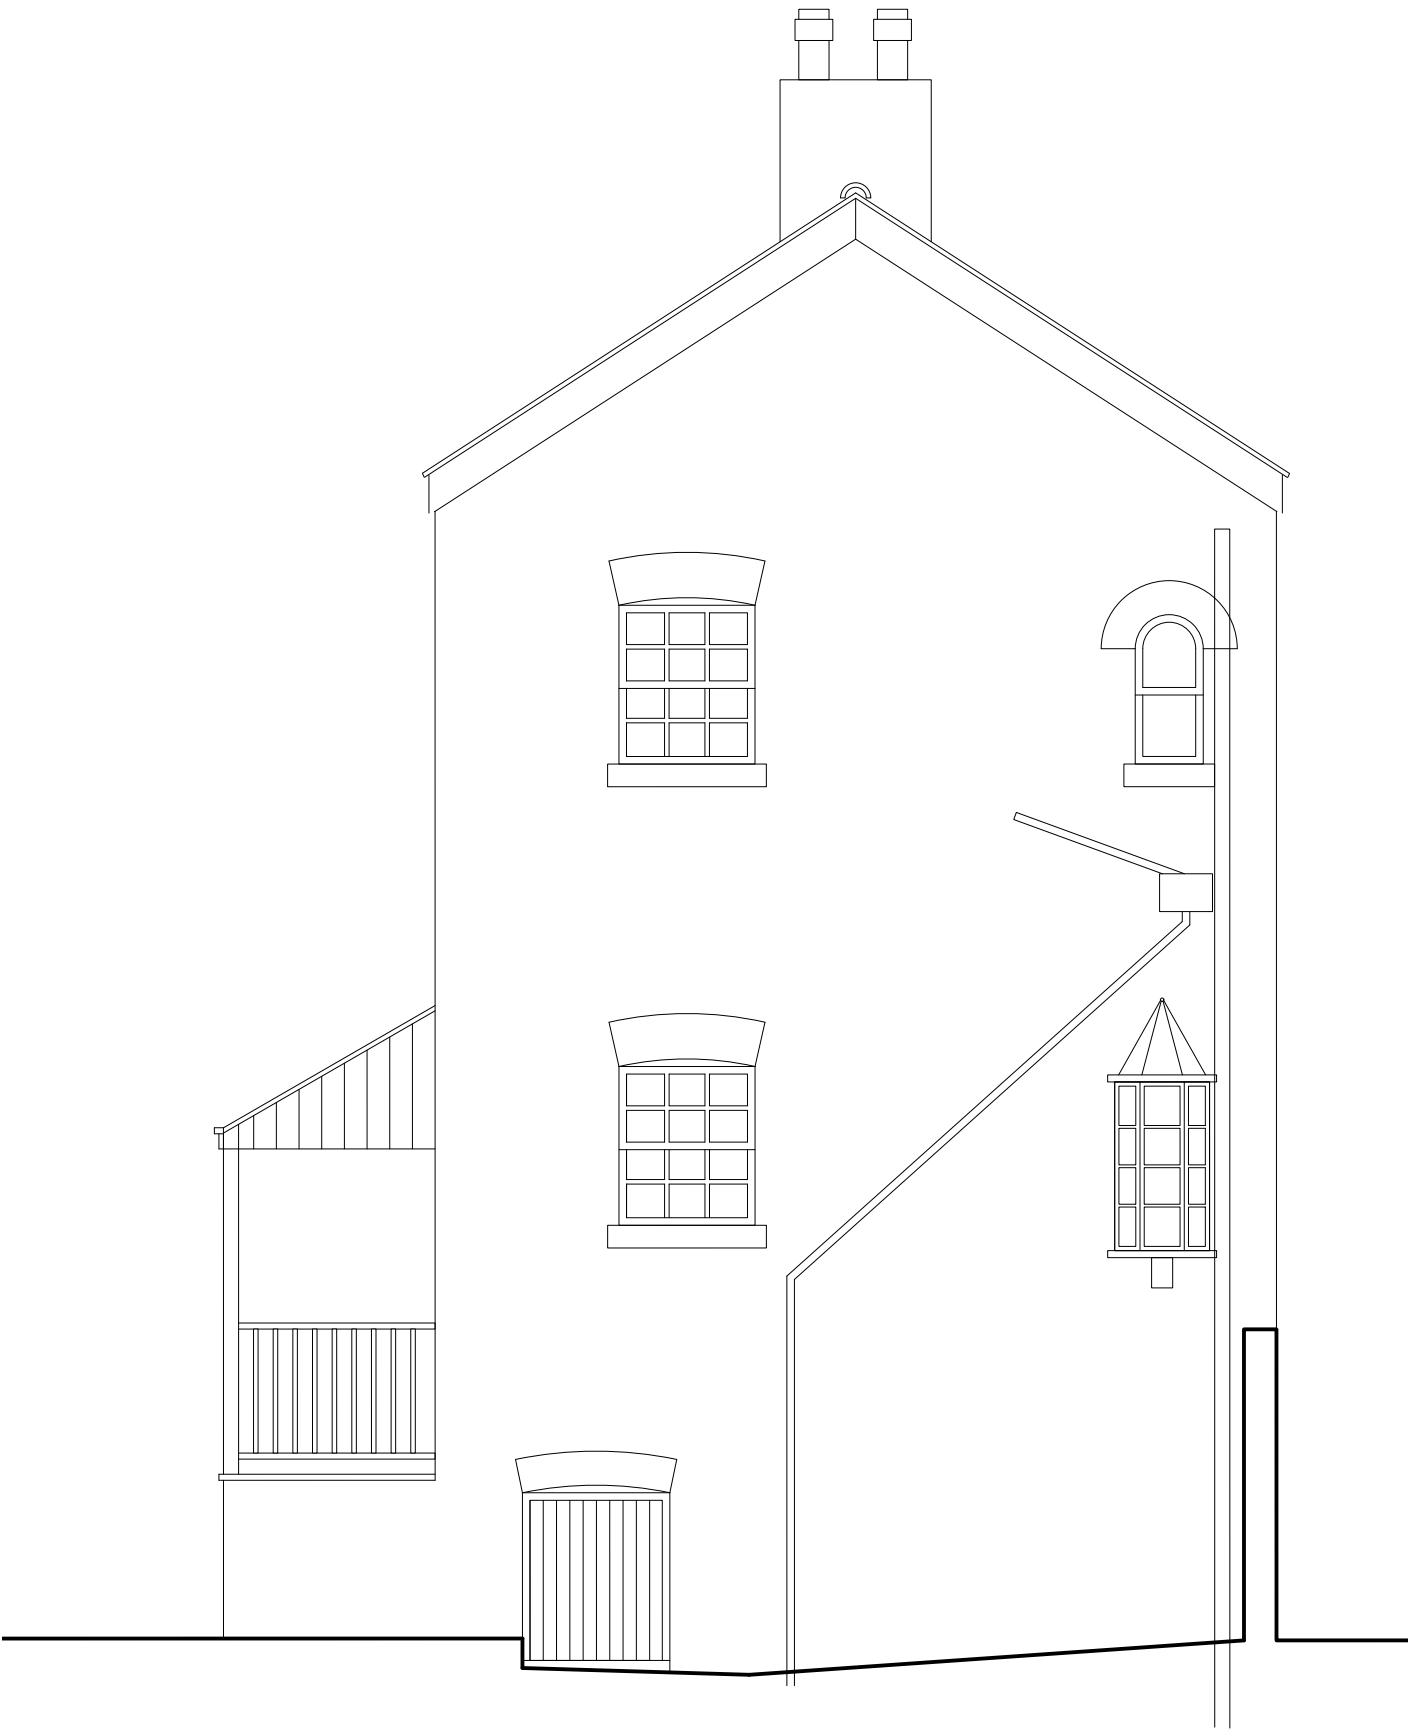


FOR PLANNING

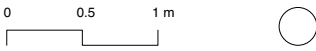


EDITIONAL
STUDIO

Drawing
Existing House
Side Elevation
Project
111 Slade Lane
Contact

post@editionalstudio.com
Scale 1:50 @ A3 Date 22.04.22 Drawing No. 058_L05_02_A

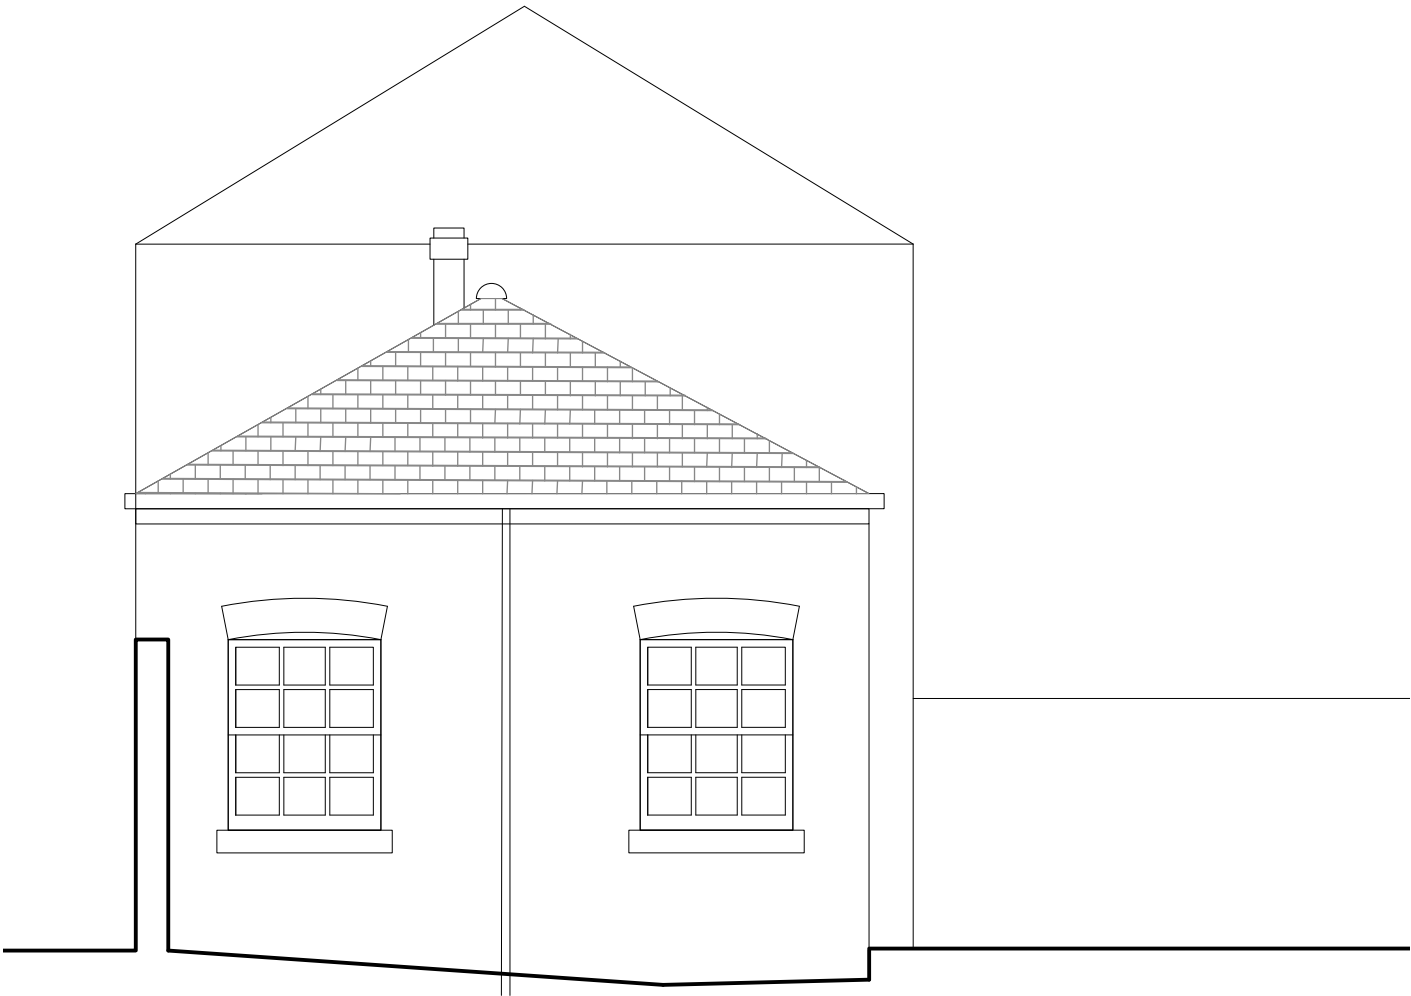

FOR PLANNING

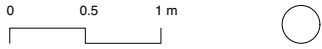

**EDITIONAL
STUDIO**

Drawing
Existing Outbuilding
Side Elevation
Project
111 Slade Lane
Contact
post@editionalstudio.com
Scale
1:50 @ A3
Date
22.04.22
Drawing No.
058_L05_03_A