


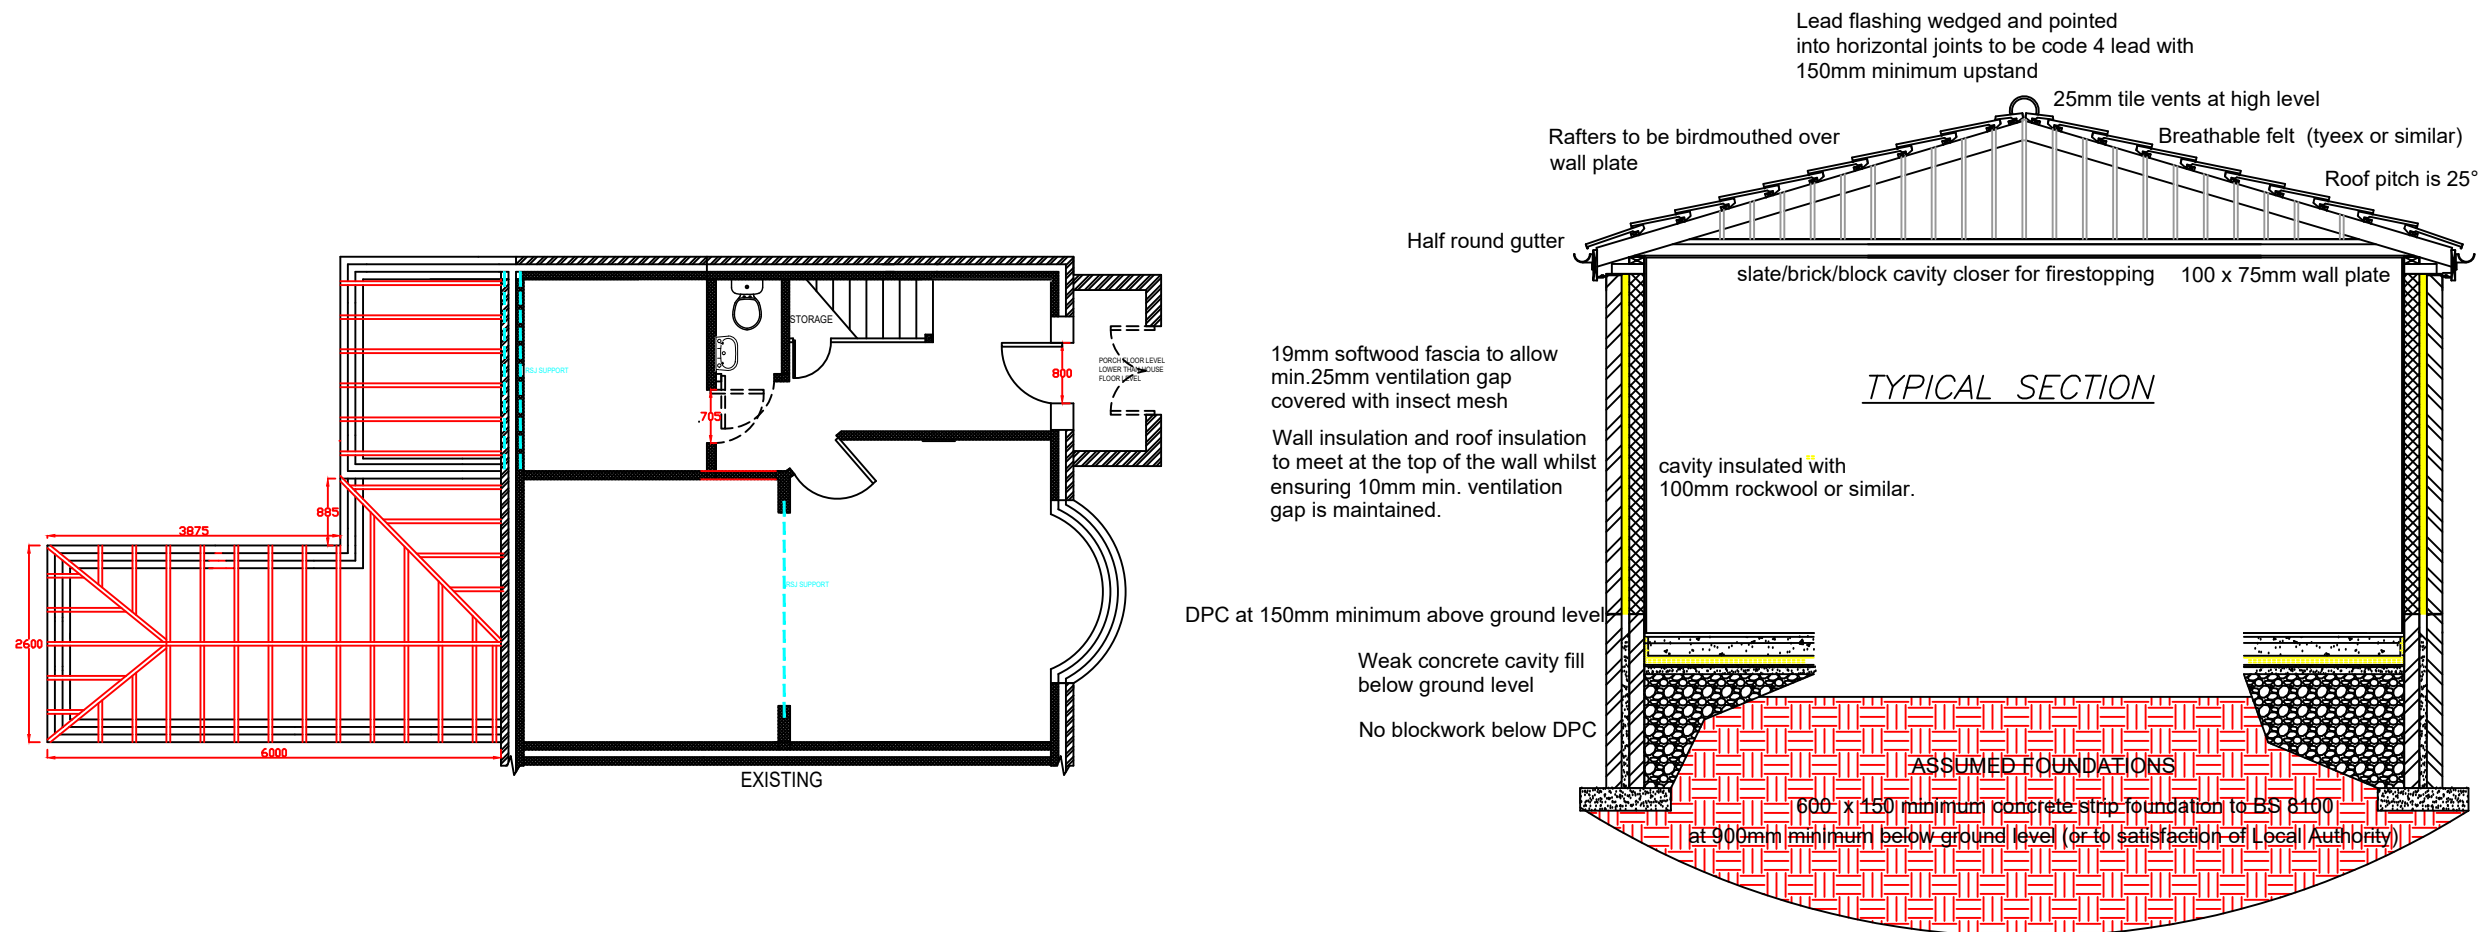

Roof & Typical Section - Ref : 008

Manchester Equipment and Adaptations Partnership (MEAP)
Unit 1,
29 Poland Street,
Ancoats,
Manchester,
M4 6AZ.

12 Lindsay Road
MANCHESTER
M19 2JG.

Drawn By:

AW

Date:

14.06.22.

Scale:

1:100

Drawing No:

REF - 008

