

PROJECT REF
22051

DRAWING REF
210 A

Bluechip Architecture

SCALE
1:50 @ A1

DATE
JULY '22


CLIENT
MR & MRS HIRD
24 CHORTON VILLAS
HARDY LANE
CHORTON
M21 8DN

PROJECT
SINGLE STOREY REAR EXTENSION
CREATION OF BASEMENT
INTERNAL REMODELLING


PROPOSED ELEVATIONS

PLANNING

- 1 FACING BRICK
- 2 TIMBER CLADDING
- 3 ZINC CLADDING
- 4 GREY ALUMINIUM COPING
- 5 GREY WINDOWS
- 6 GREY DOORS
- 7 GREY ALUMINIUM SLIDING DOORS
- 8 GREY BALUSTRADE

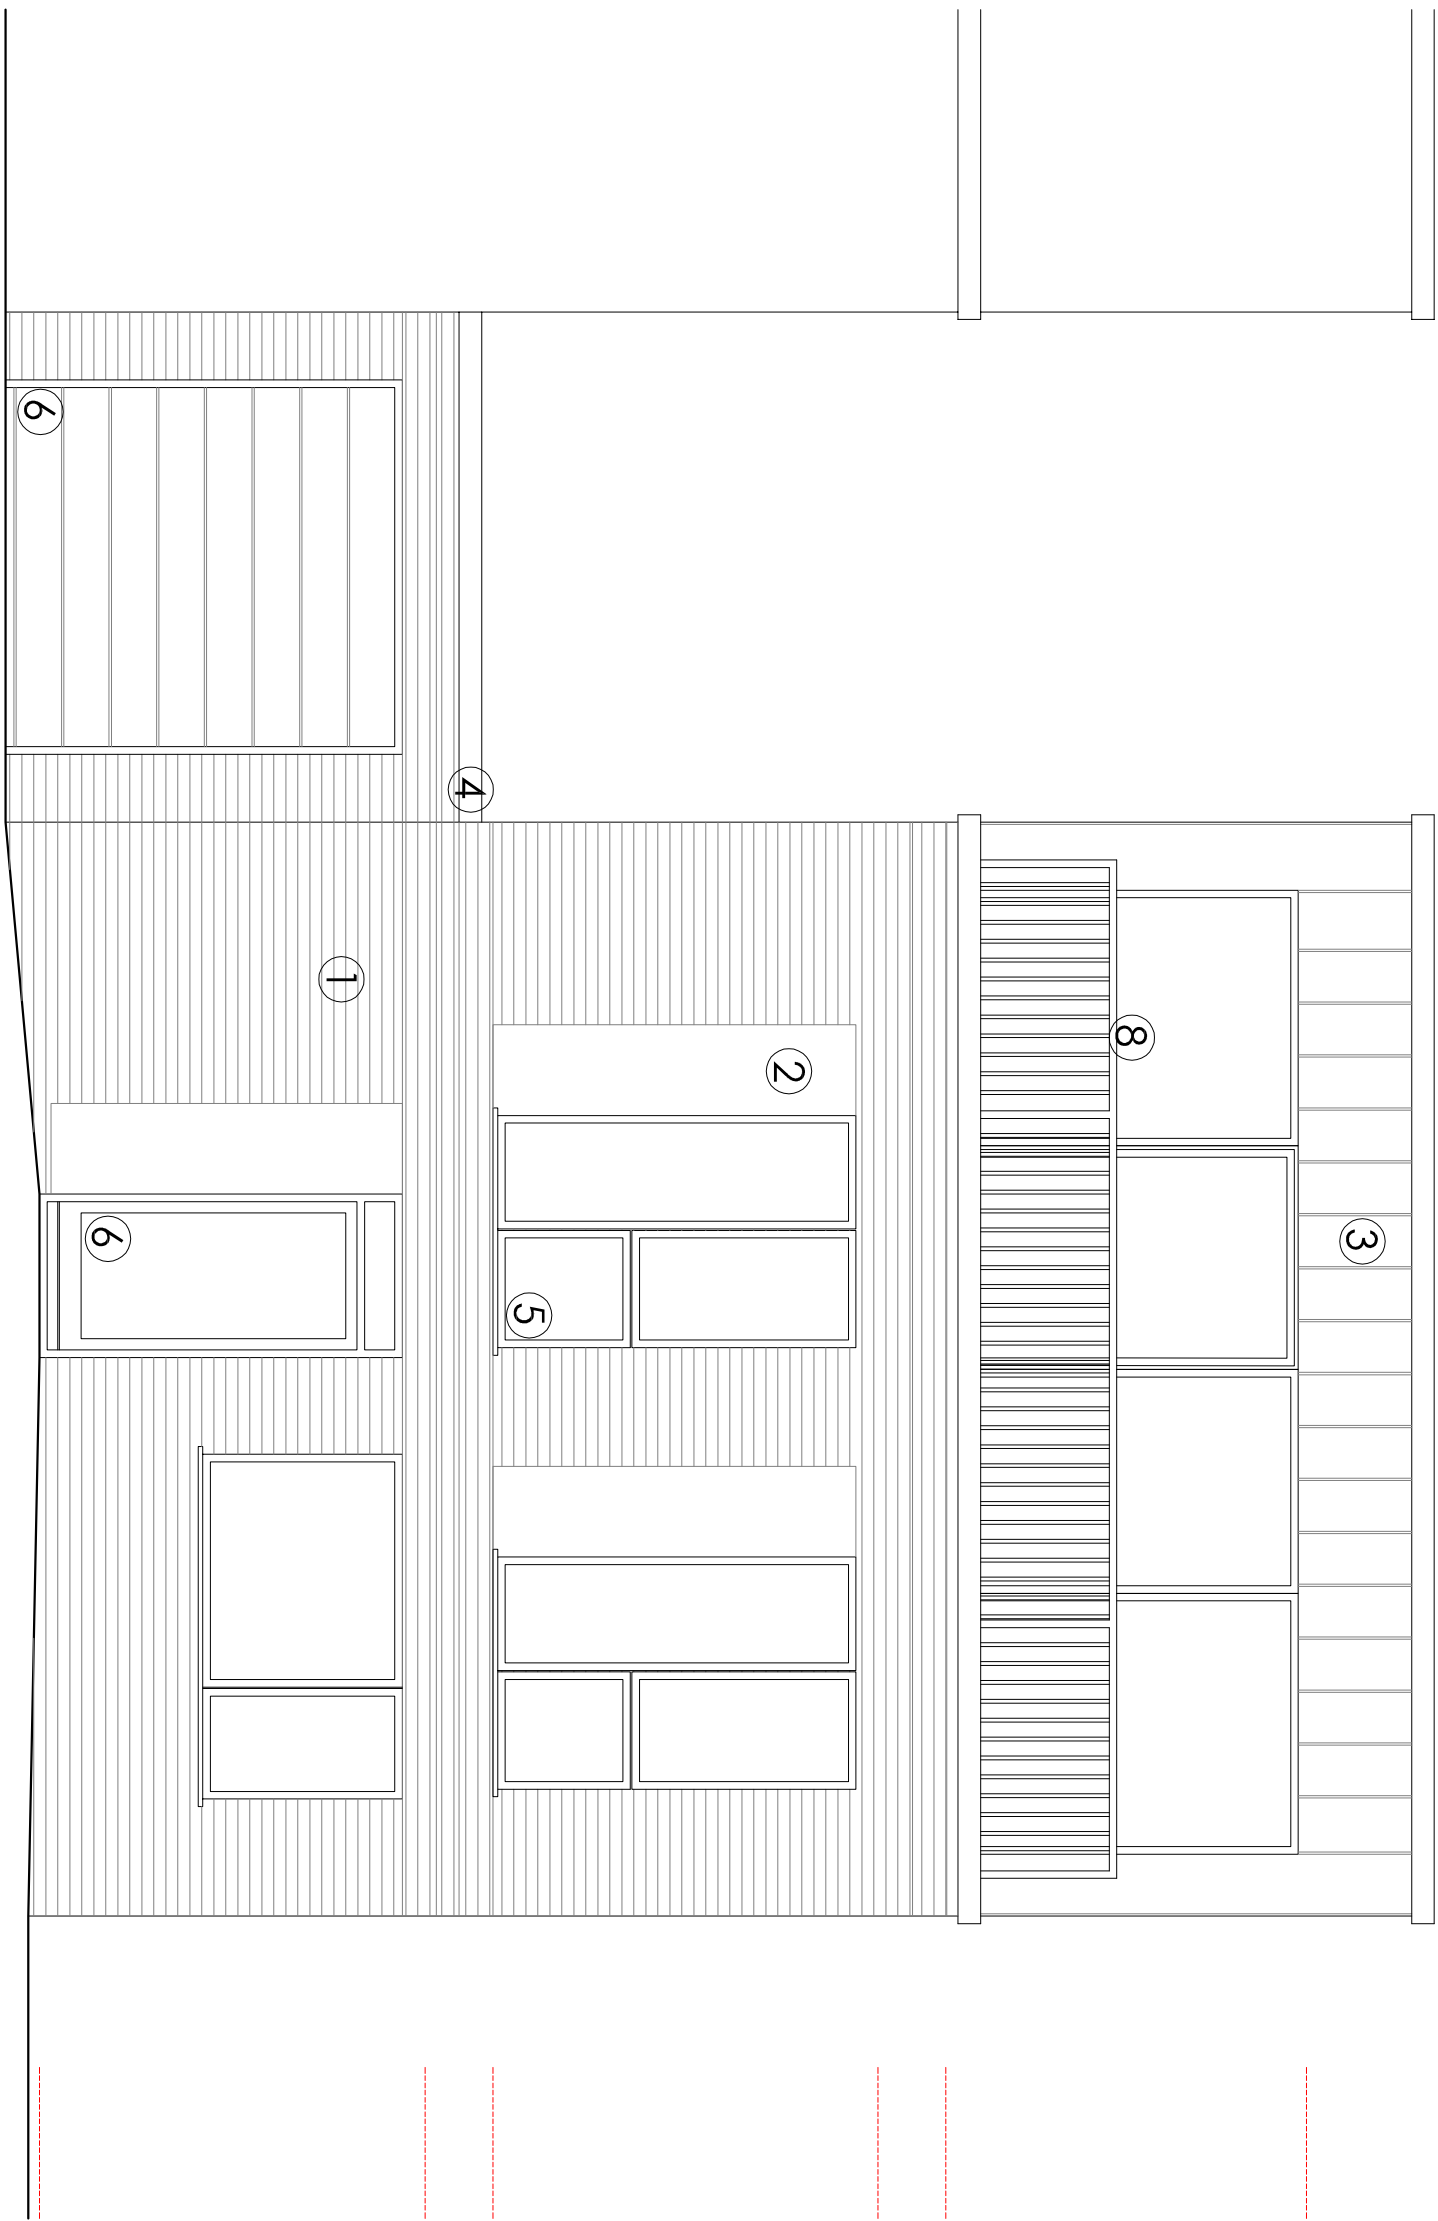


FRONT ELEVATION (NORTH)

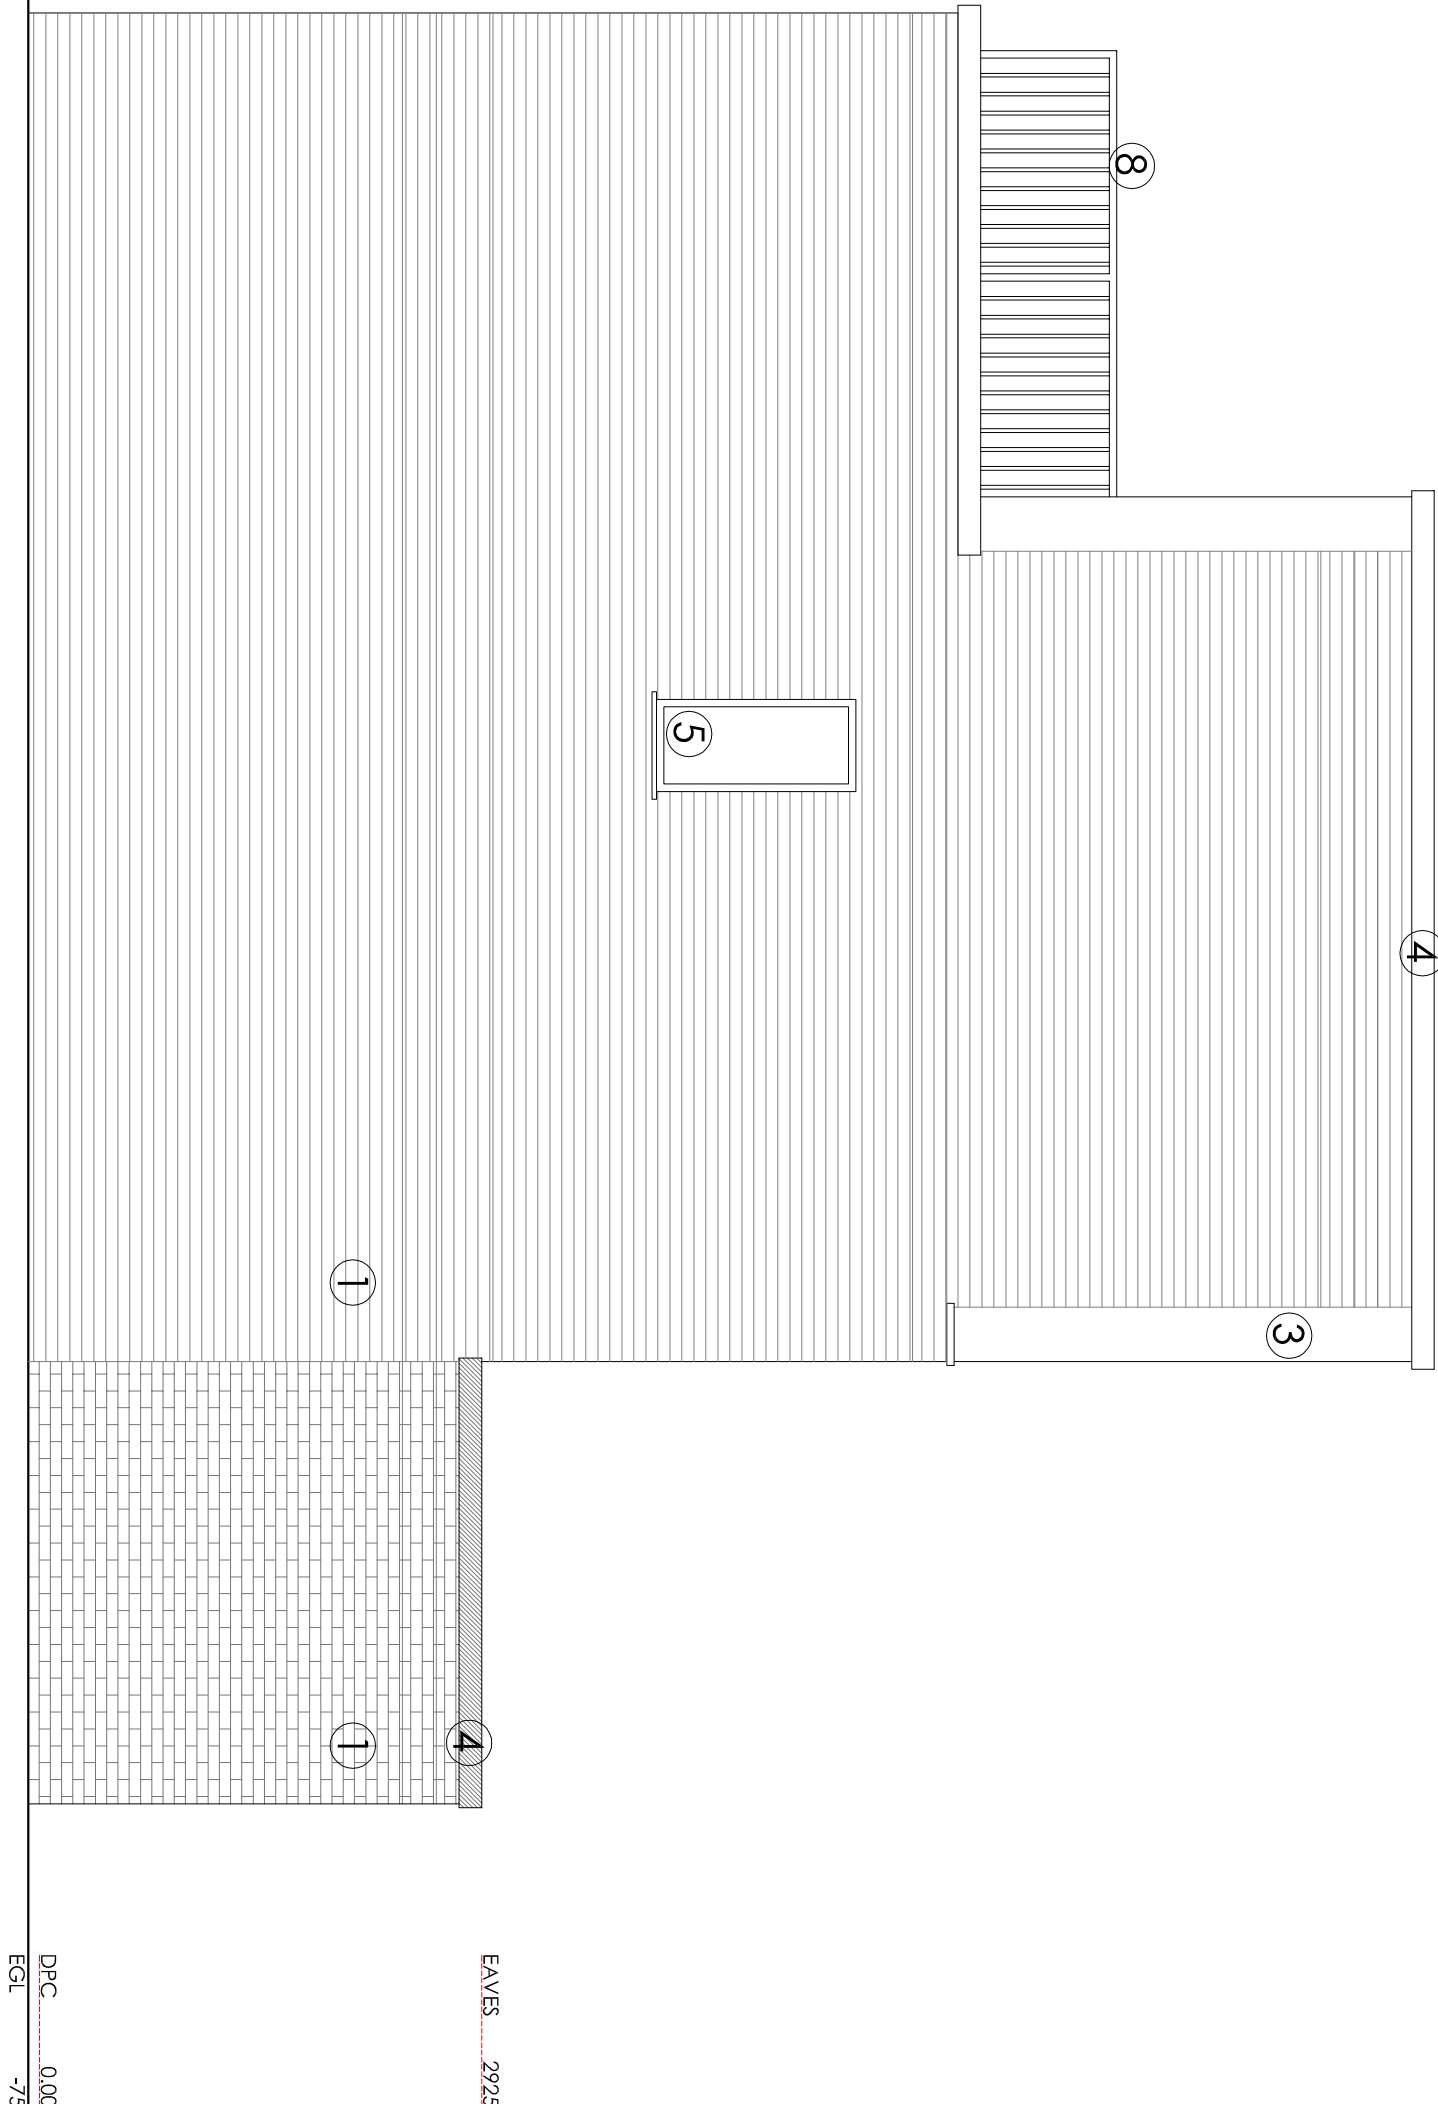


SIDE ELEVATION (EAST)



REAR ELEVATION (SOUTH)

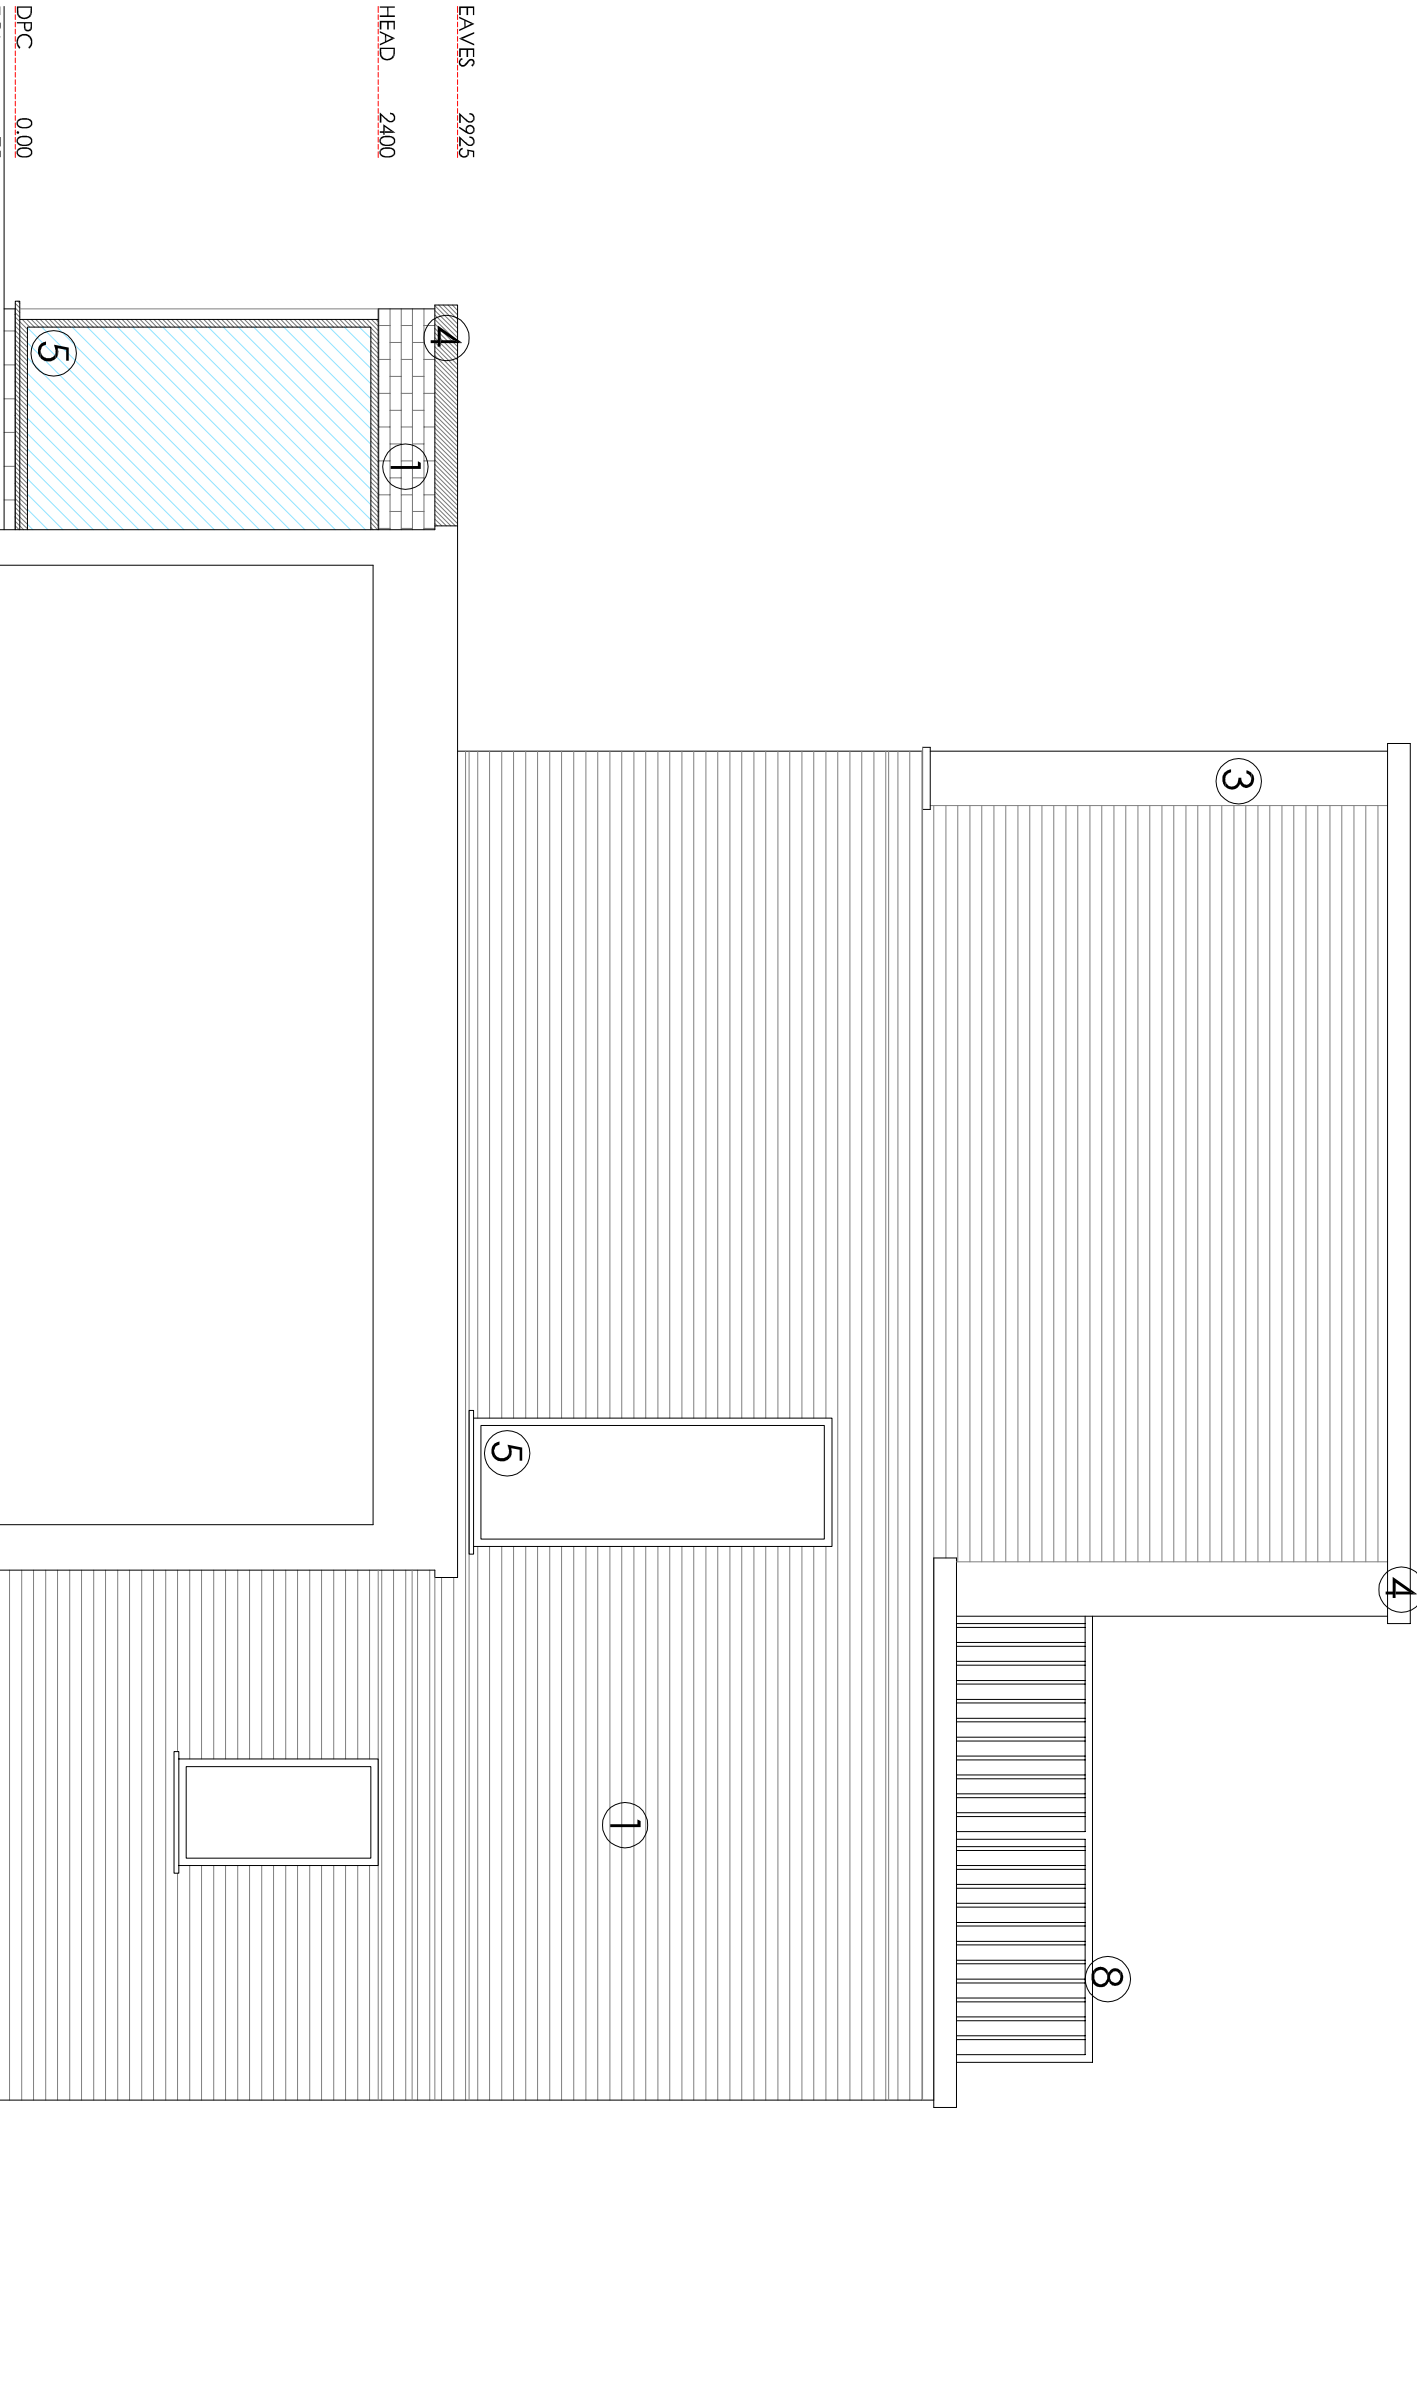

SECTION THRU (WEST)

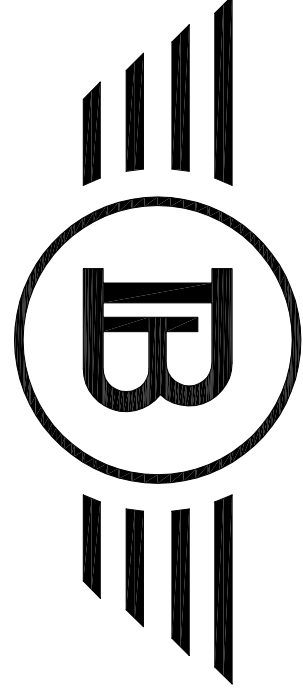

Bluechip Architecture

07999 294 675

DESIGN@BLUECHIP-ARCHITECTURE.CO.UK
WWW.BLUECHIP-ARCHITECTURE.CO.UK

LOWRY MILL | LEE ST. | SWINTON | MANCHESTER | M27 6DB
DO NOT SCALE FROM THE DRAWING. COPYRIGHT PROTECTED & ISSUED
UNDER LICENCE TO THE CLIENT NAMED BELOW. ALL INFORMATION
CONTAINED HEREIN IS NON-TRANSFERABLE WITHOUT APPROVAL FROM
BLUECHIP ARCHITECTURE

PROJECT DESCRIPTION AMENDED
ISSUED FOR PLANNING APPROVAL
14.07.22
25.08.22