




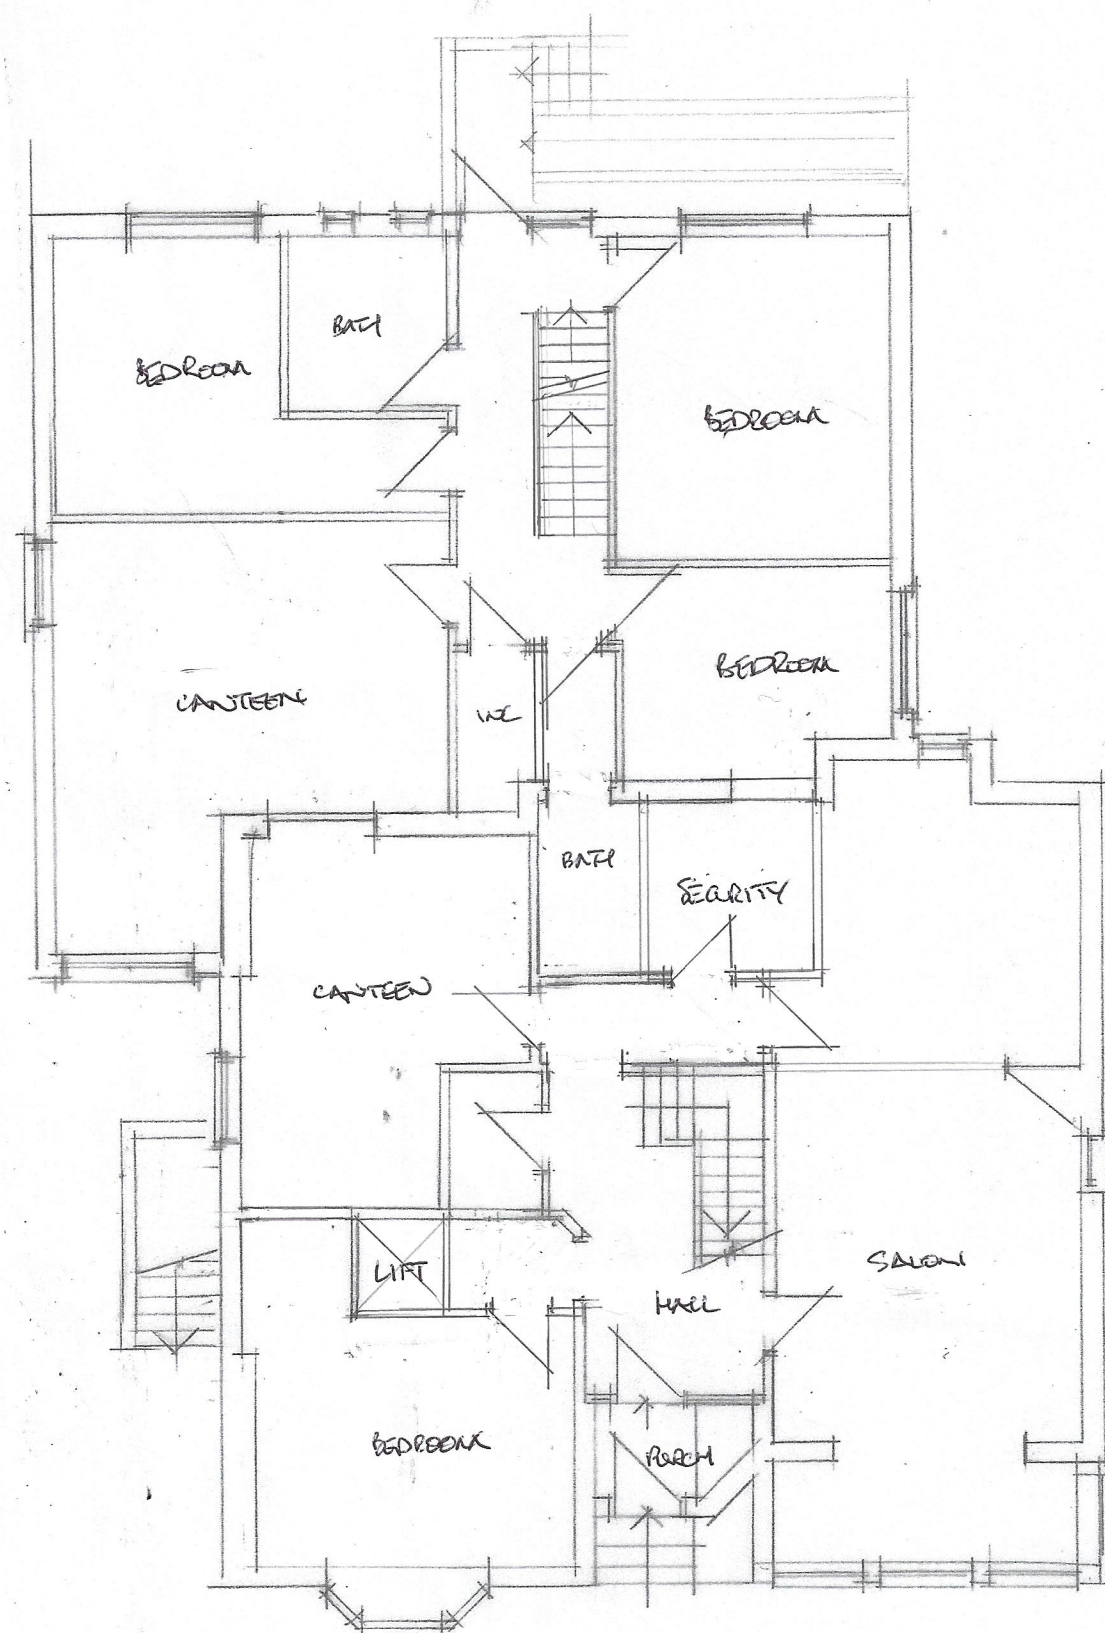

GROUND

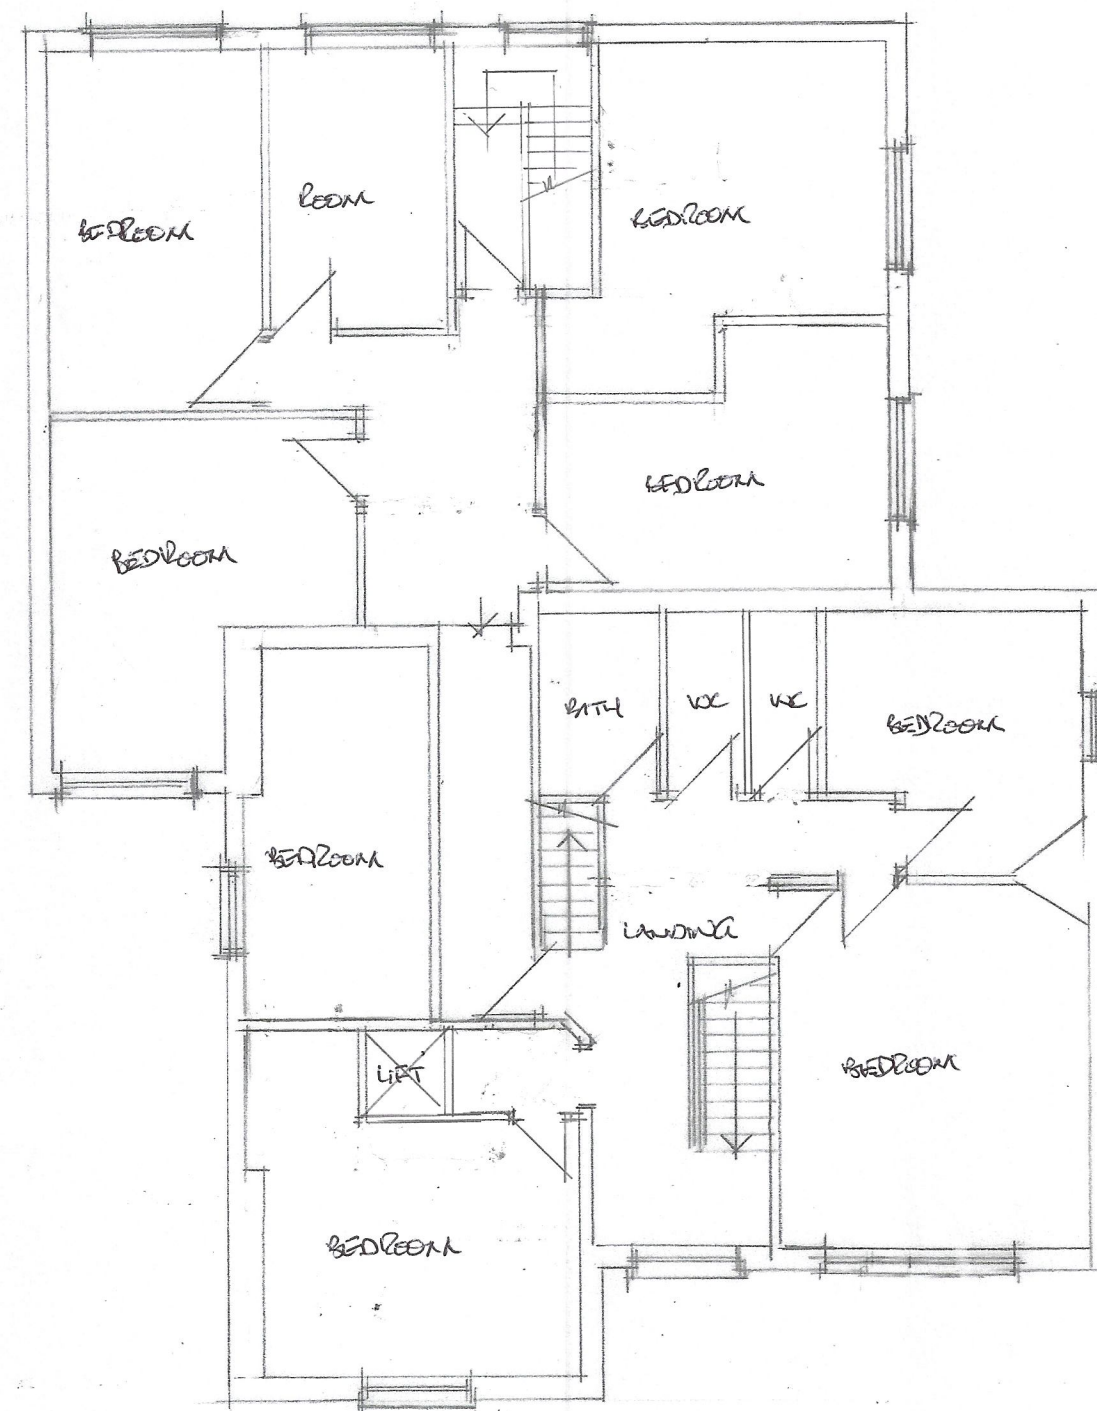

FIRST

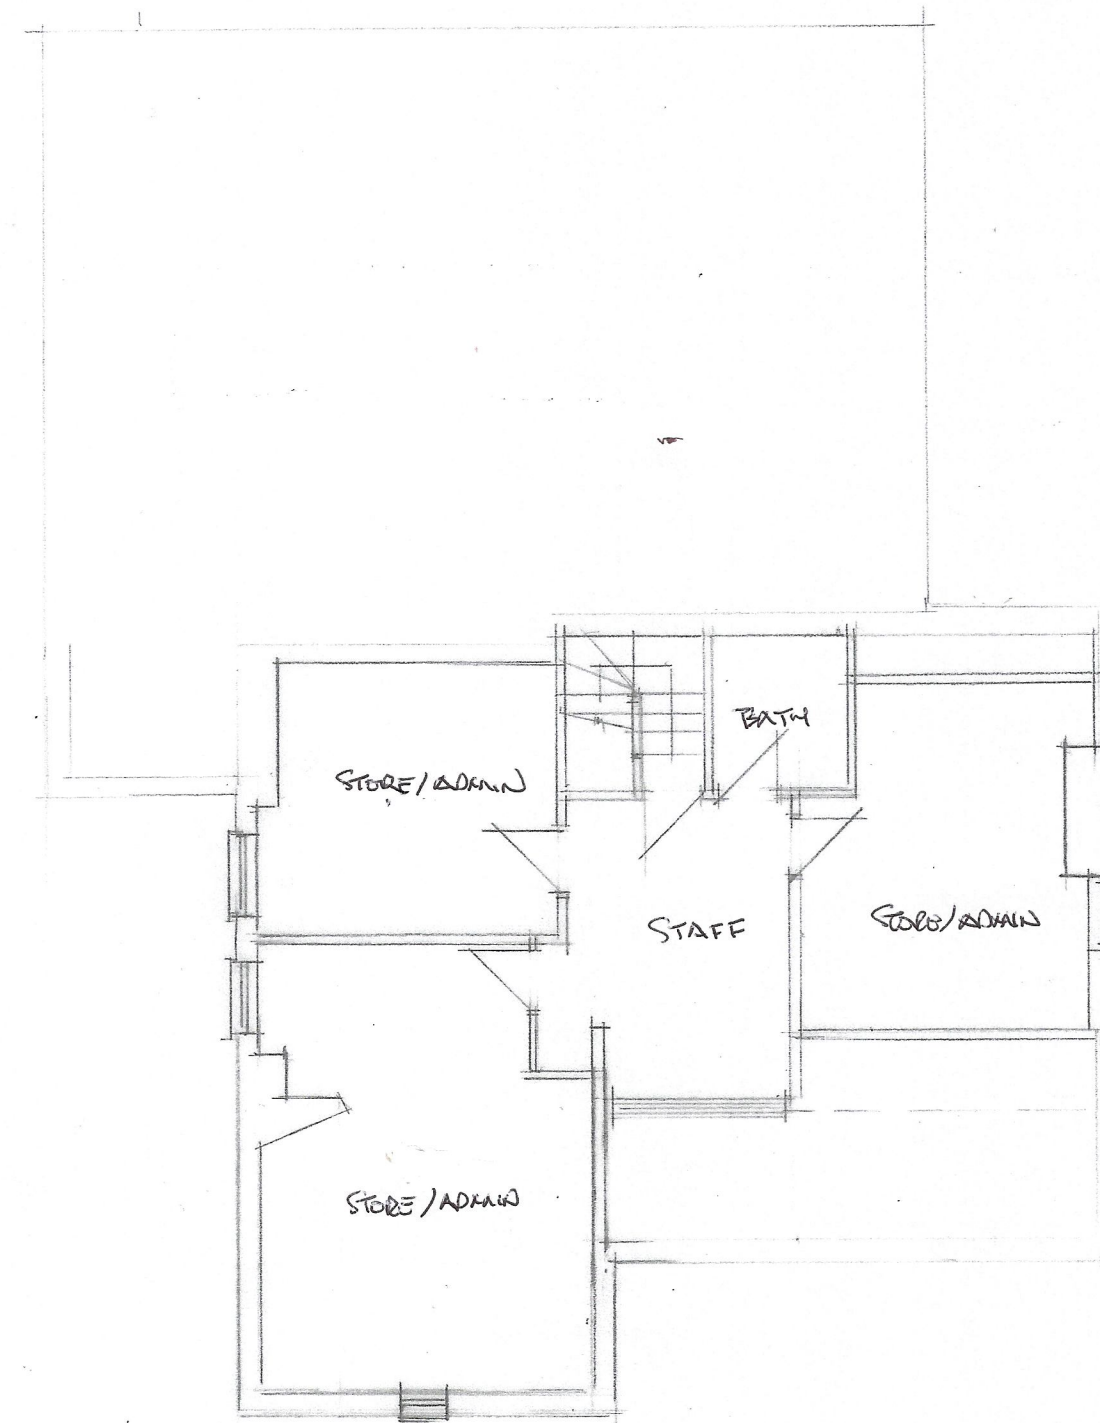

SECOND

CLIENT  
MR M KHALIGJAR  
276 WILBRAHAM ROAD  
MANCHESTER M16 8WP

JOB TITLE  
PROPOSED HOUSE

DRG. TITLE  
PLANS AS  
EXISTING

**HOLBOROW +  
ORMESHER**  
*Limited*

**architectural &  
interior design**

15 OVERTON CLOSE  
MIDDLEWICH  
CHESHIRE CW10 0PZ

phone: 07770 834939

| ISSUE             | ORIGINAL    | 1 | 2 | 3 | 4 | 5 | 6 | 7 |
|-------------------|-------------|---|---|---|---|---|---|---|
| REVISION          |             |   |   |   |   |   |   |   |
| DATE              |             |   |   |   |   |   |   |   |
| DRAWN             |             |   |   |   |   |   |   |   |
| CHECKED           |             |   |   |   |   |   |   |   |
| APPROVED          |             |   |   |   |   |   |   |   |
| SCALE             | 1:100 at A2 |   |   |   |   |   |   |   |
| DRAWING<br>NUMBER | 2257 22/01  |   |   |   |   |   |   |   |