
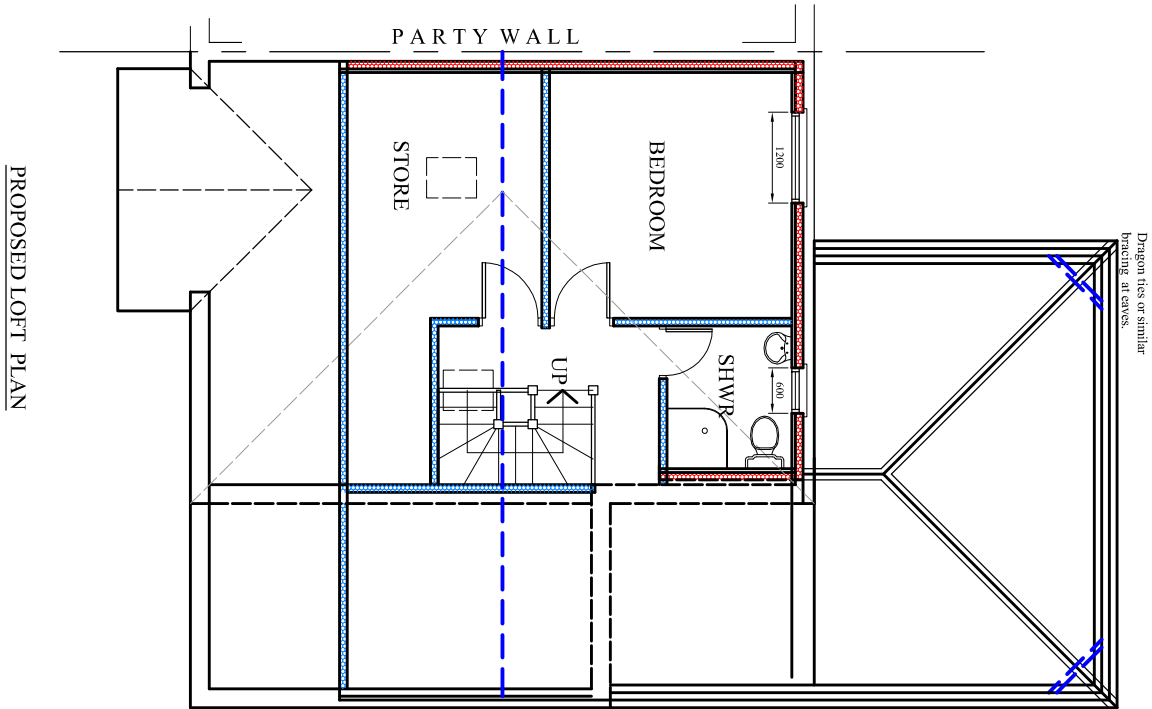
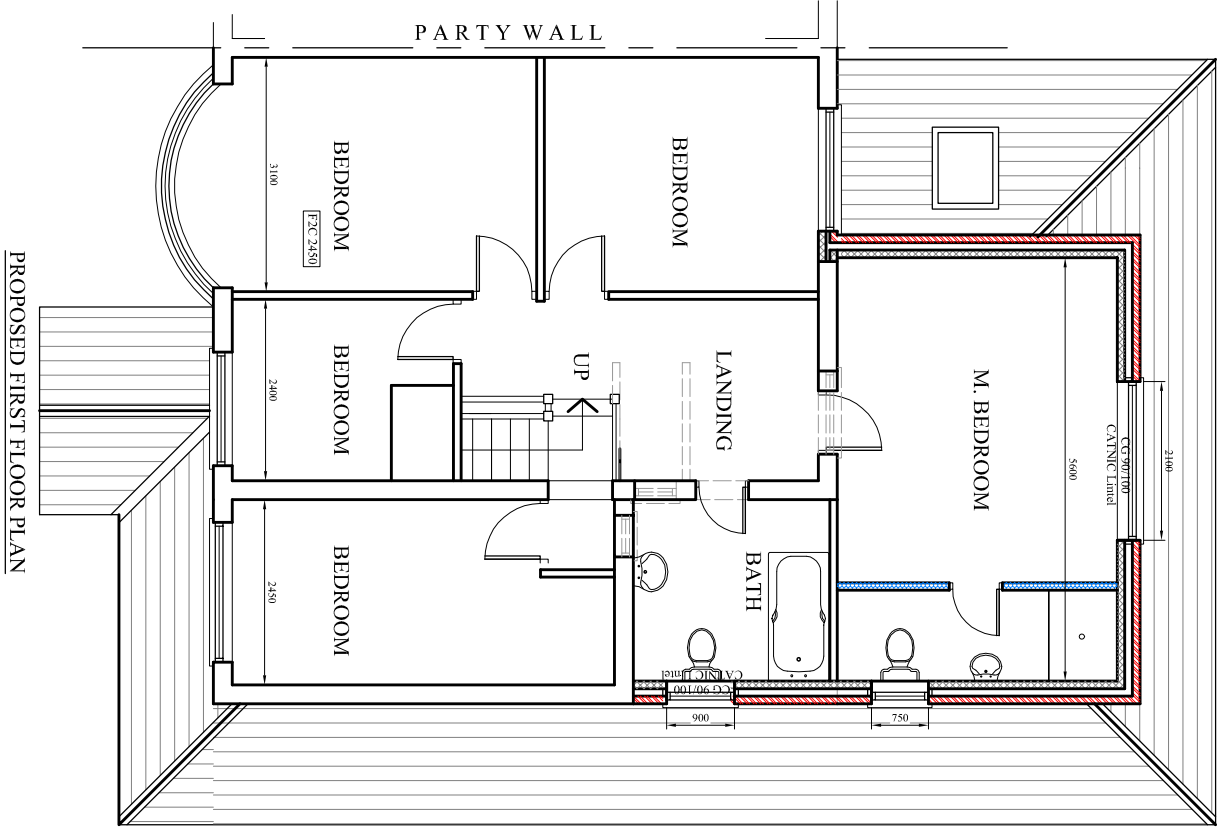


Do not scale from this drawing. All information should be checked by the contractor on site before commencing work. Any discrepancies should be reported to the architect immediately. All rights are reserved and are not transferable. Unauthorised reproductions of this drawing are not permitted.

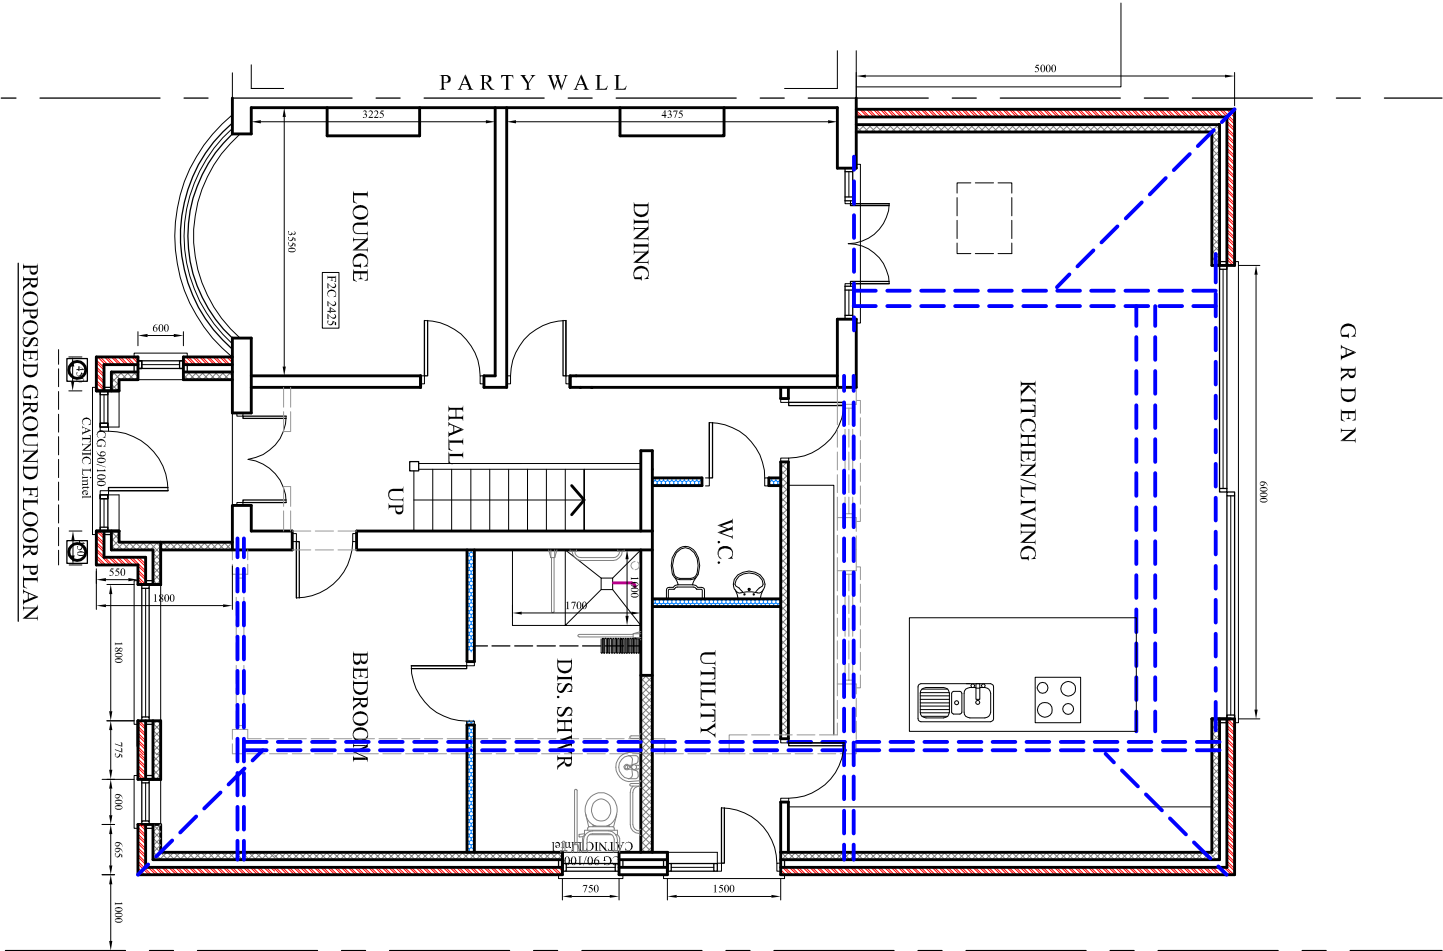

PROJECT  
71 Holliney, Peel Hall

CLIENT  
Mr. Imran Mir

DRAWING TITLE  
Proposed Flor Plan

JOB No  
NA-P02

SCALE  
1:100@A3

DATE  
Aug. 2022

REVISION  
-

DRAWN  
NA

CHECKED BY  
-

t: 0782 895 3405

e: niamat@hotmail.co.uk