



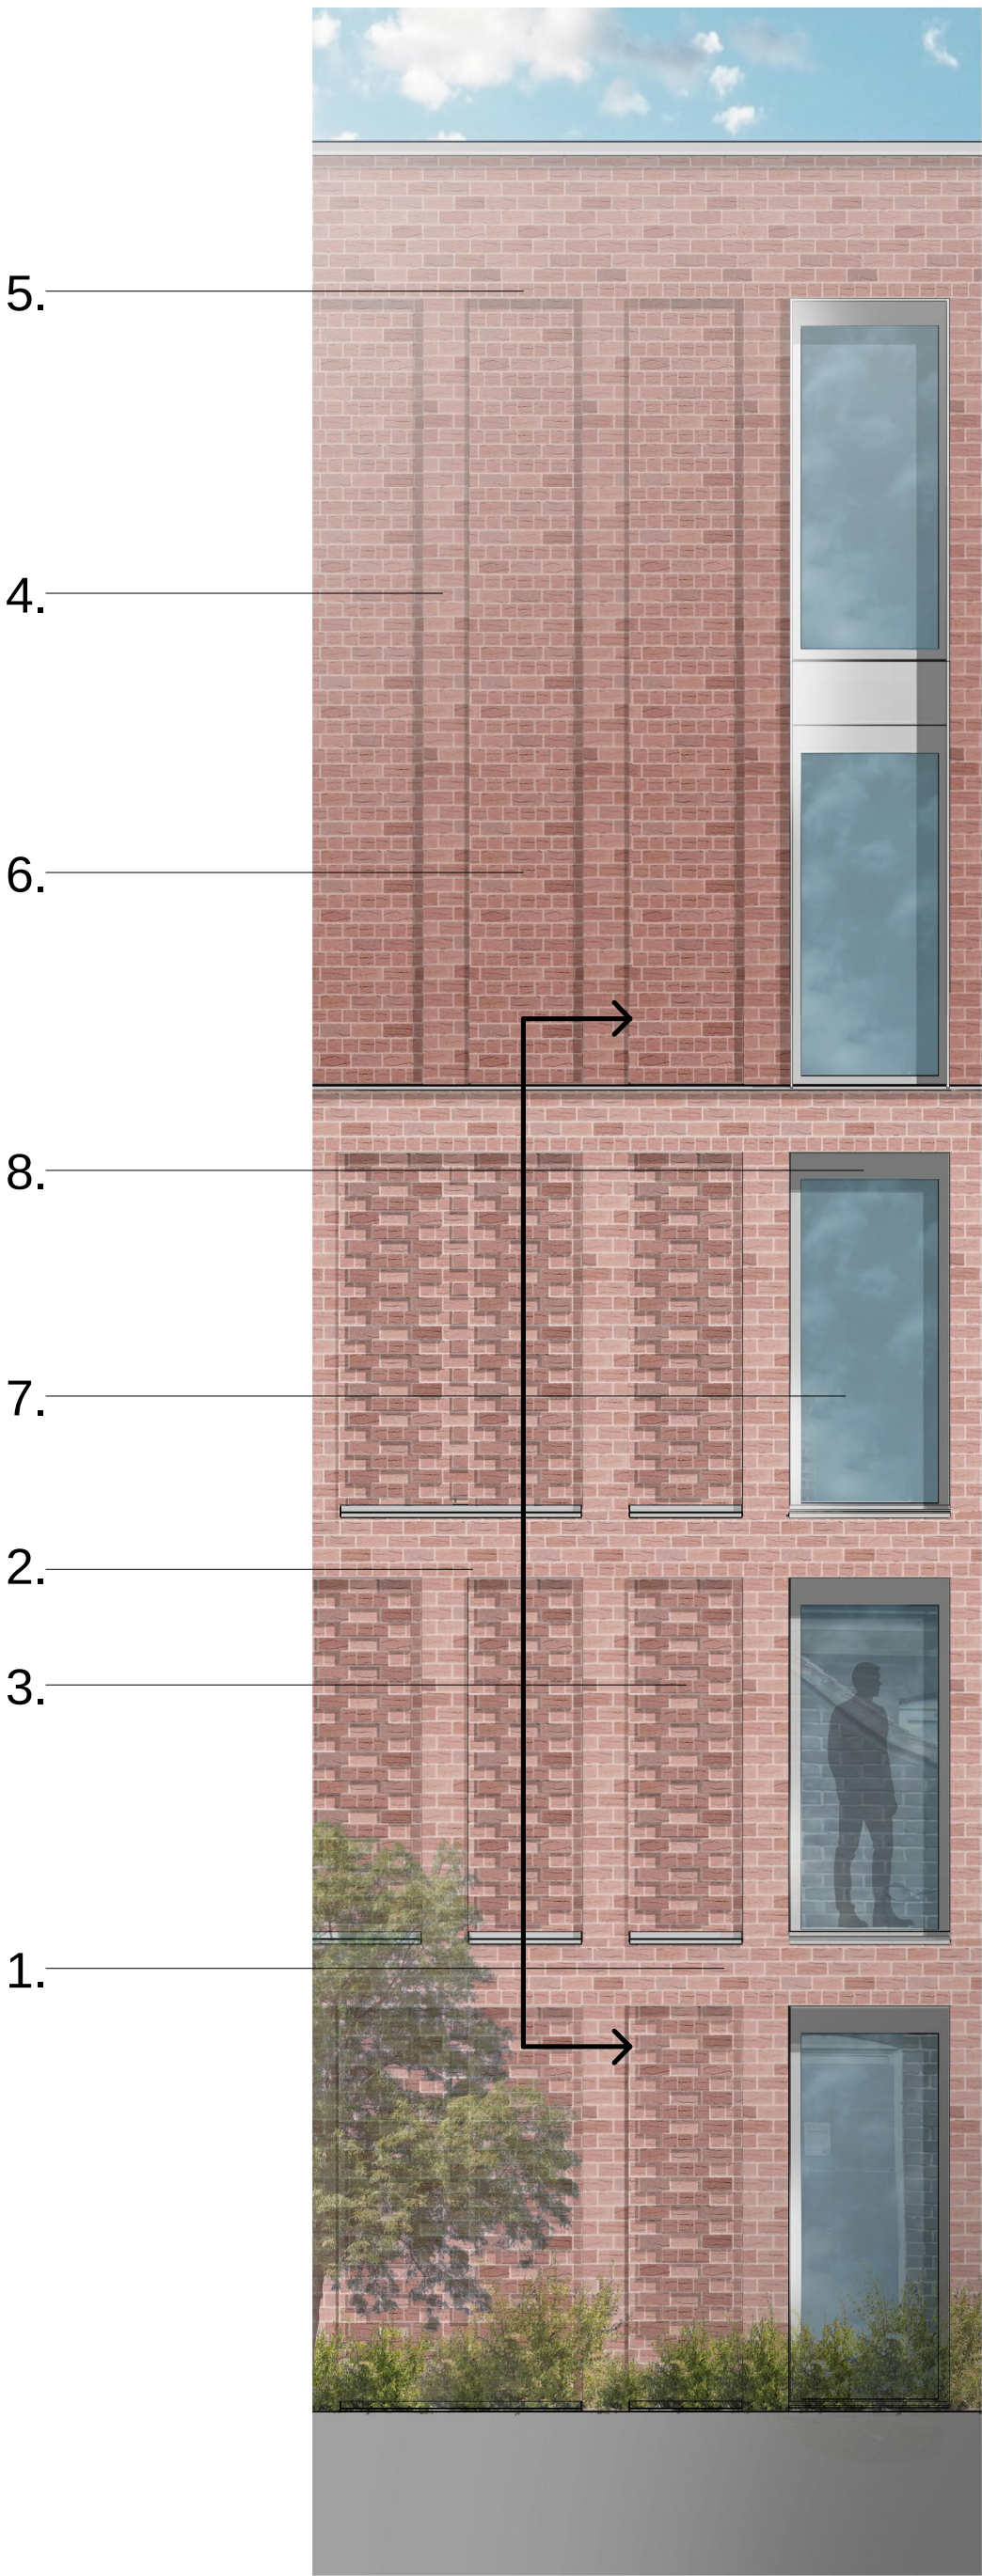

Detail Elevation
1:50

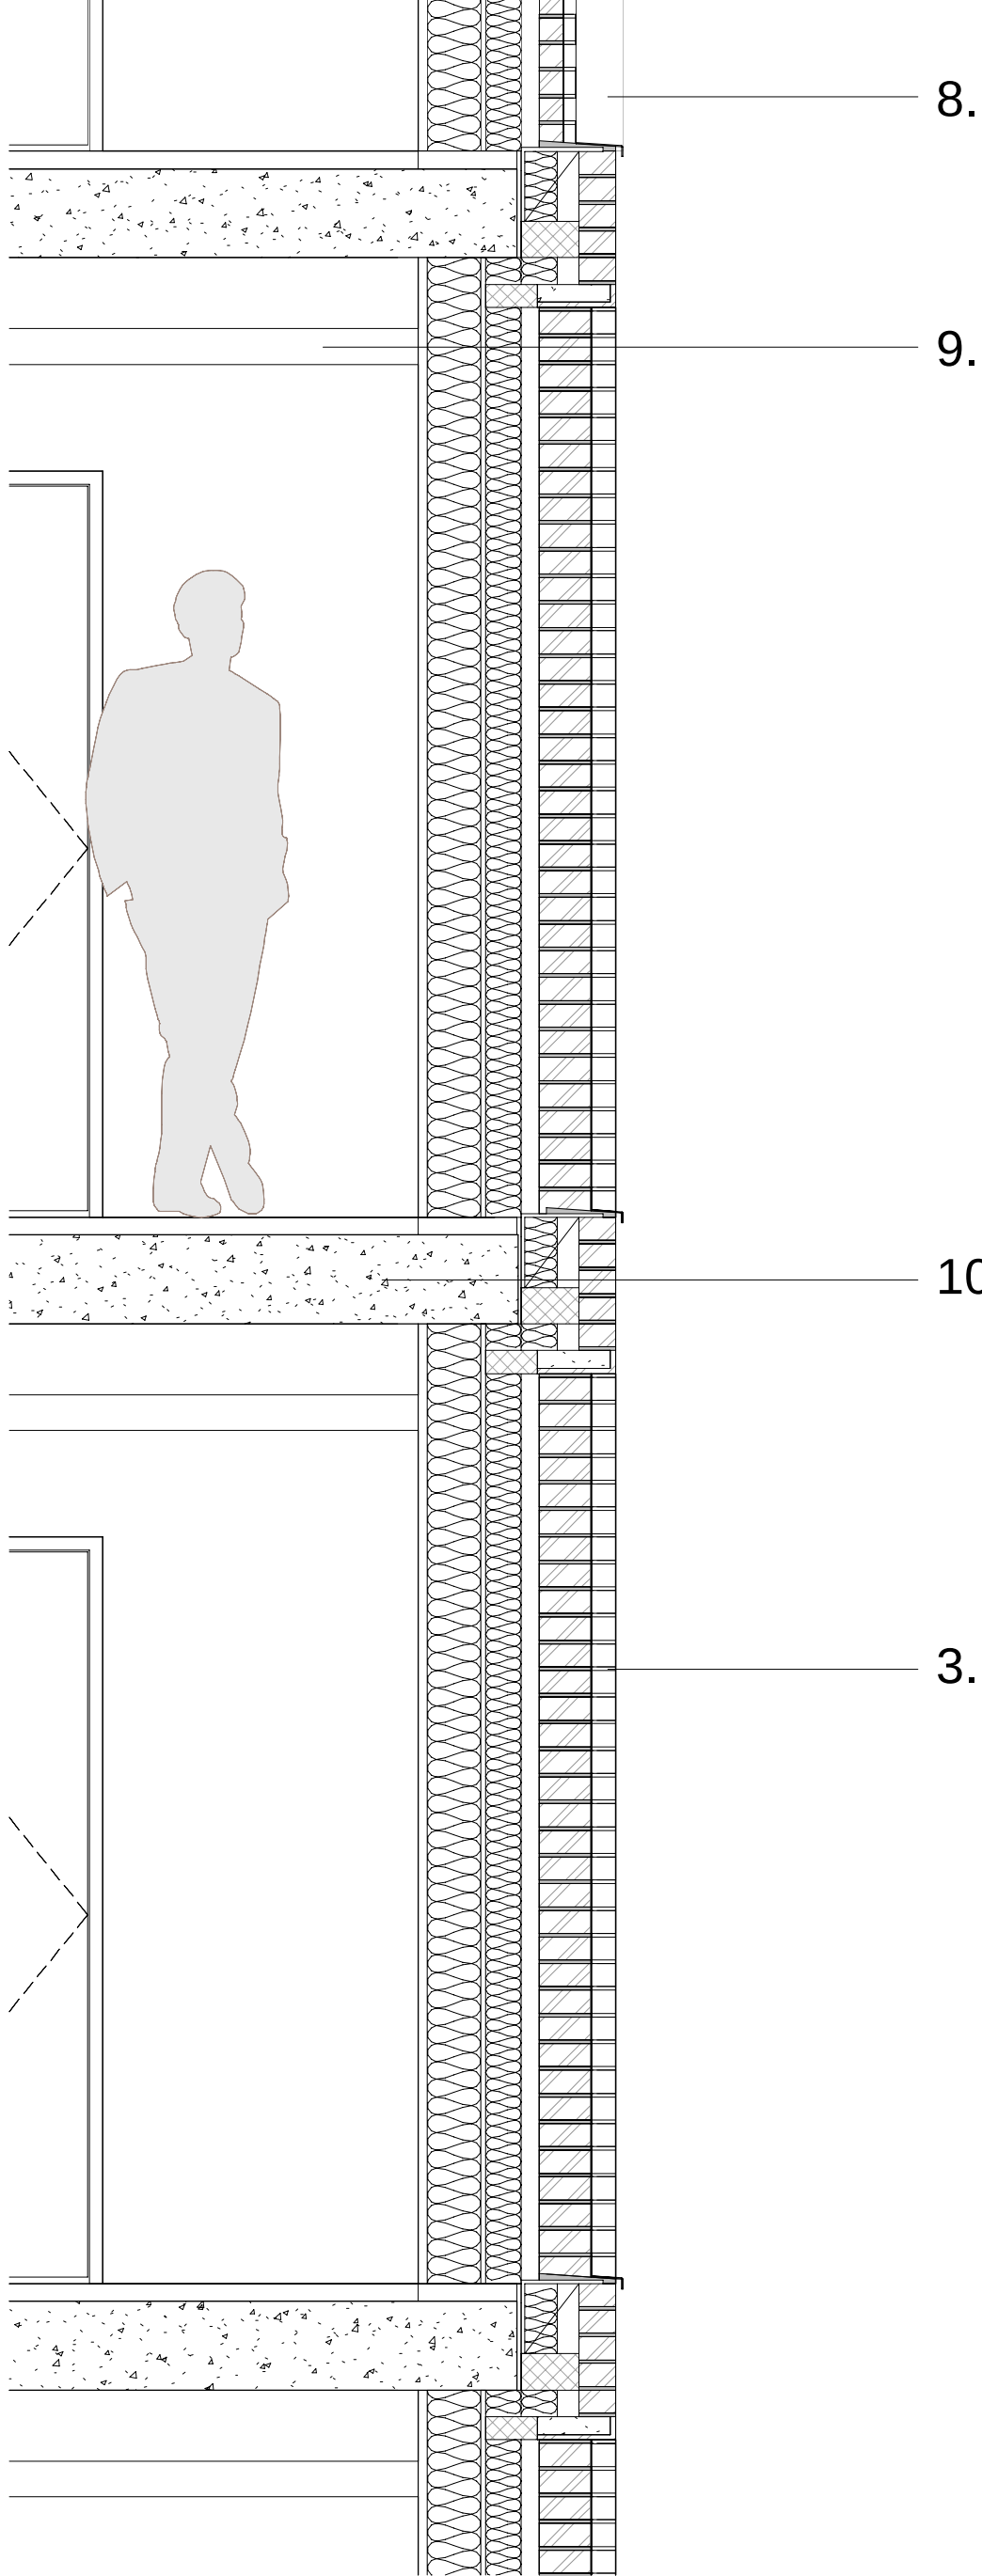


Detail Section
1:20



Key Elevation

KEY

- | | |
|---|--|
| 1. Red brick in stretcher bond | 6. Darker red brick patterned recessed panel |
| 2. Red brick in header bond | 7. Floor to ceiling window |
| 3. Red brick recessed panel with brick relief pattern | 8. Aluminium window frame |
| 4. Darker red brick in stretcher bond | 9. Ceiling |
| 5. Darker red brick in header bond | 10. Concrete Slab |

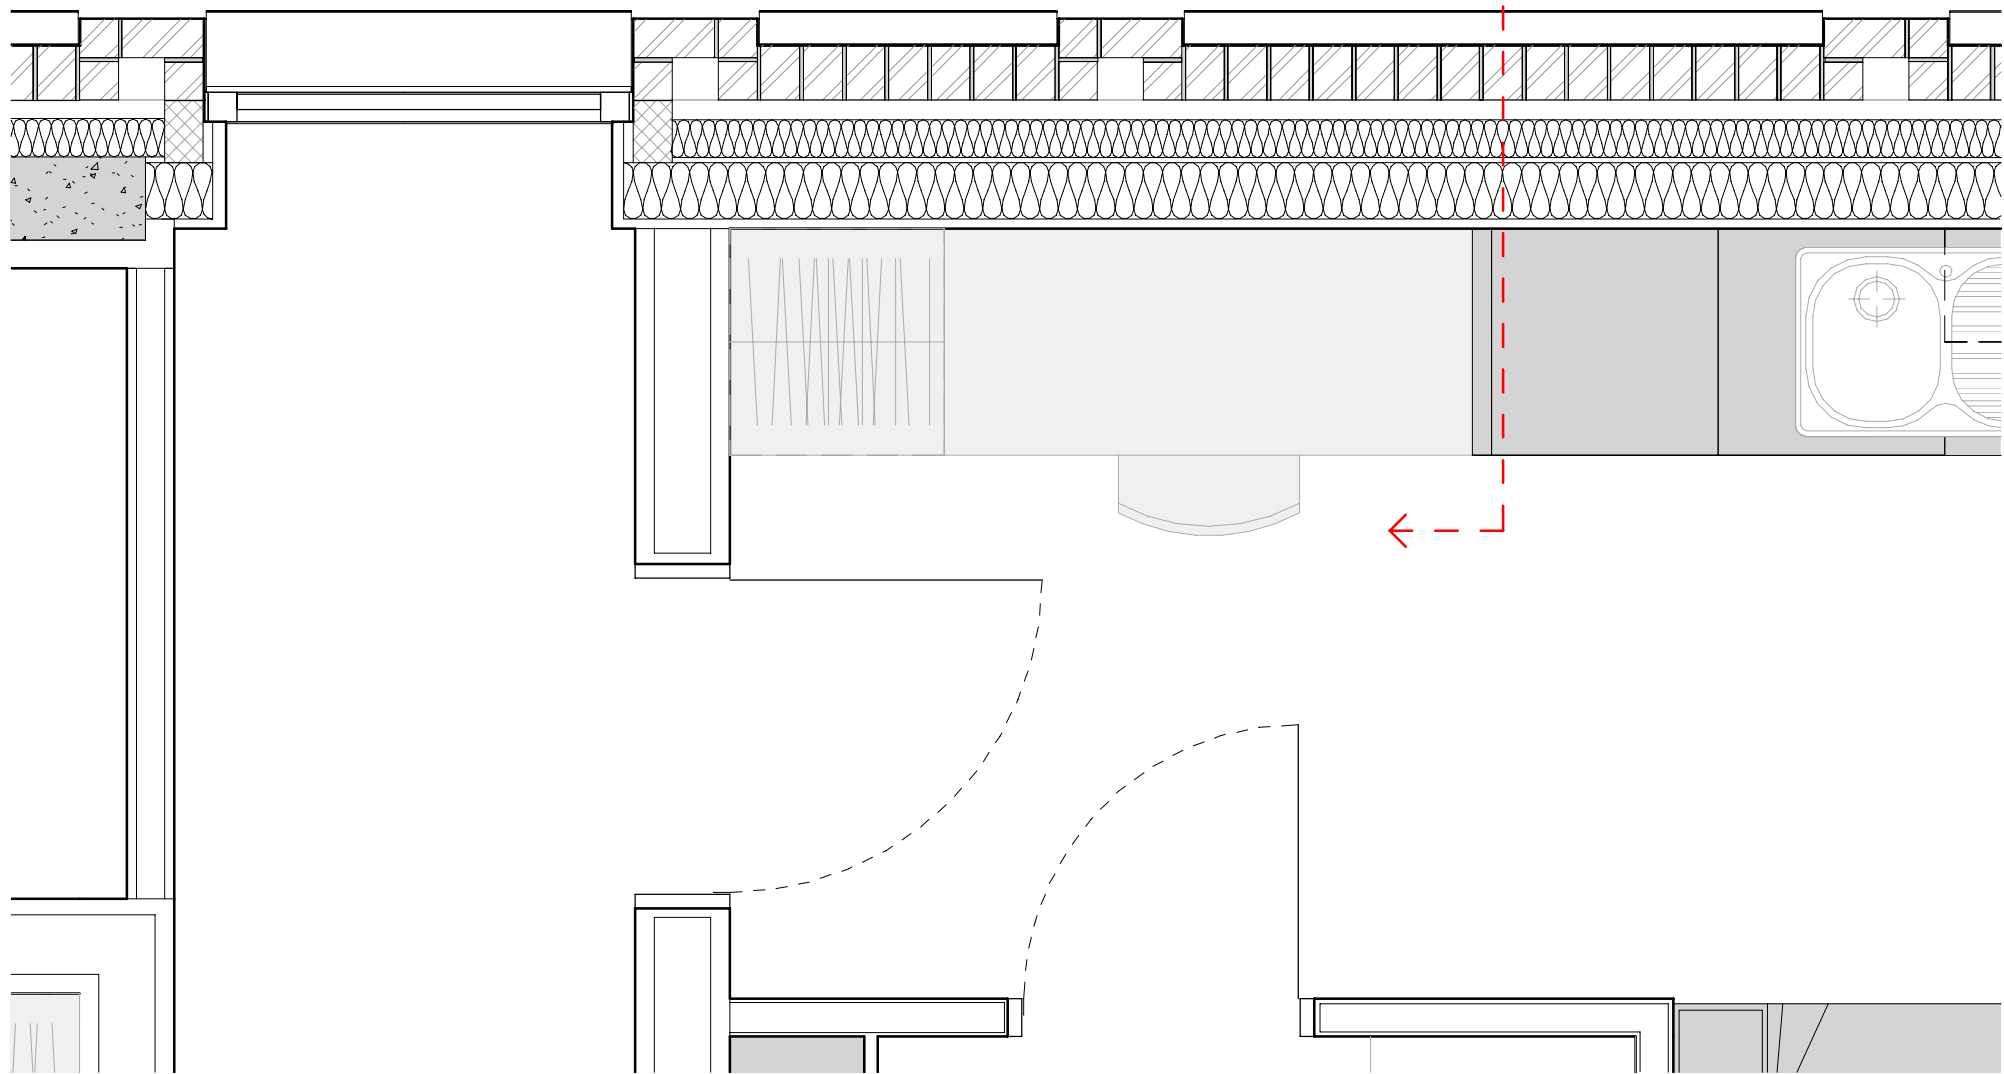


Detail Plan
1:20

This drawing is copyright.
Do not scale off dimensions.

All dimensions to be checked on
site by contractor.

Contractor to report any dimensional
discrepancies, errors or omissions
prior to commencing on site.

Rev	Date	Description
P01	2022-07-08	Planning Issue

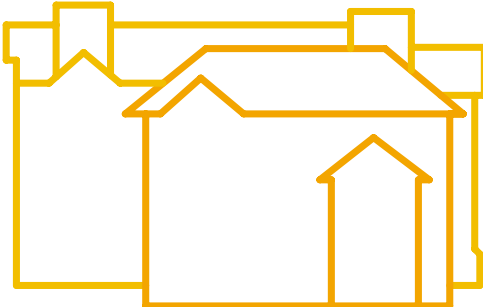

Project Title
St Gabriel's Manchester
9 Oxford Place

Status
PLANNING

Drawing Title
Building 04 (East)
Typical External Wall Detail 3

Project No
10349

Scale

As indicated @ A1

10349-SHP-Z4-A-B5D8-G251-DE-TY-003

Revision
P01

simpsonhaugh

Manchester
+44 (0)161 835 2345

London
+44 (0)20 7549 4000