


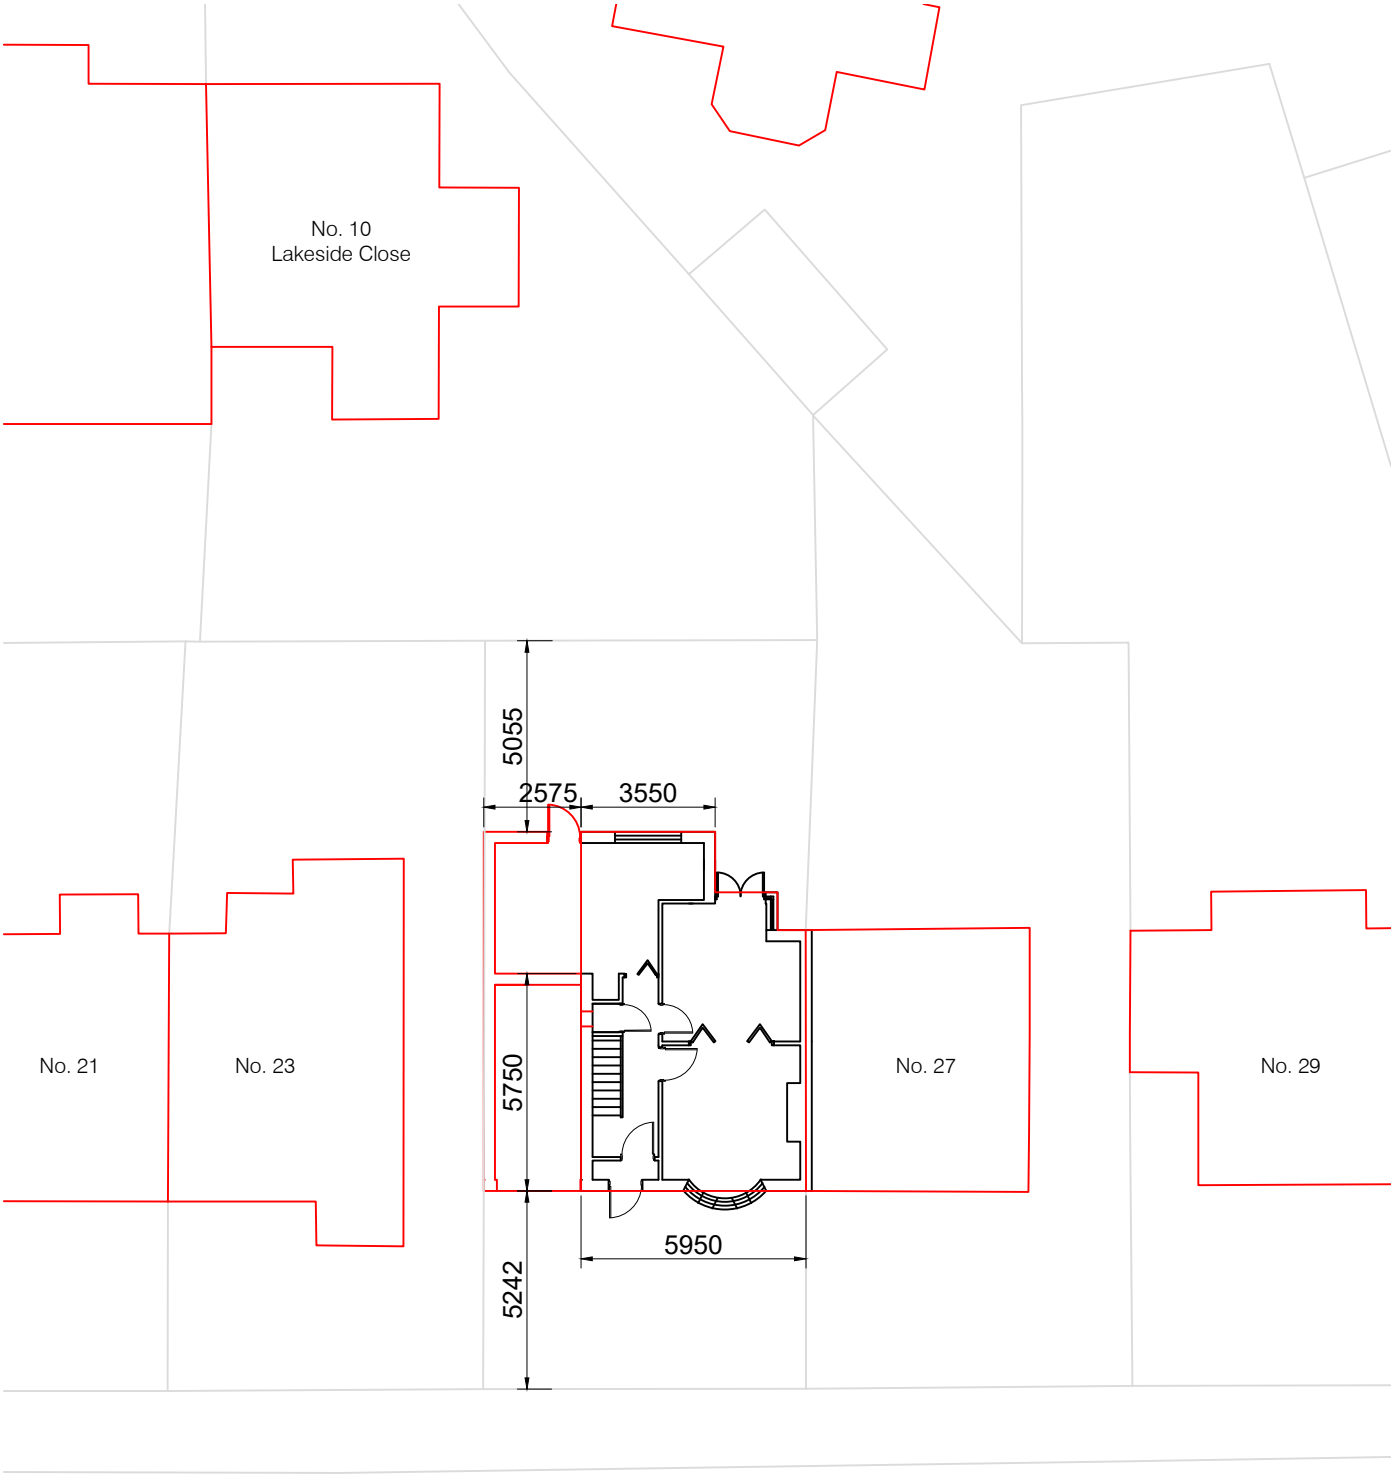

25 Green Fold as Existing



25 Green Fold as Proposed

1. DO NOT SCALE FROM THIS DRAWING - USE FIGURED DIMENSIONS ONLY.
2. READ IN CONJUNCTION WITH ALL OTHER CONSULTANTS / SPECIALISTS DRAWINGS, REPORT ANY DISCREPANCIES BEFORE AFFECTED WORK COMMENCES.
3. ALL SETTING OUT DIMENSIONS TO BE CHECKED ON SITE BY CONTRACTOR BEFORE WORK COMMENCES.
4. ALL WORKS CARRIED OUT WITHIN 3M OF ADJOINING PROPERTY IS SUBJECT TO THE PARTY WALL ACT 1996.

Rev A		19/10/2022	
Client	Mr. Farhan Maqsood & Mrs. Naila Shams 25 Green Fold, Abbey Hey Manchester, M18 8RJ		
Title	Erection of Single Storey at side Extension Building Block		
Scale	1:100@A3	Drawing No.	13-01-03 19-07-2022