



Proposed Horizontal Section Ground Floor Louvre Capped Curtainwall.

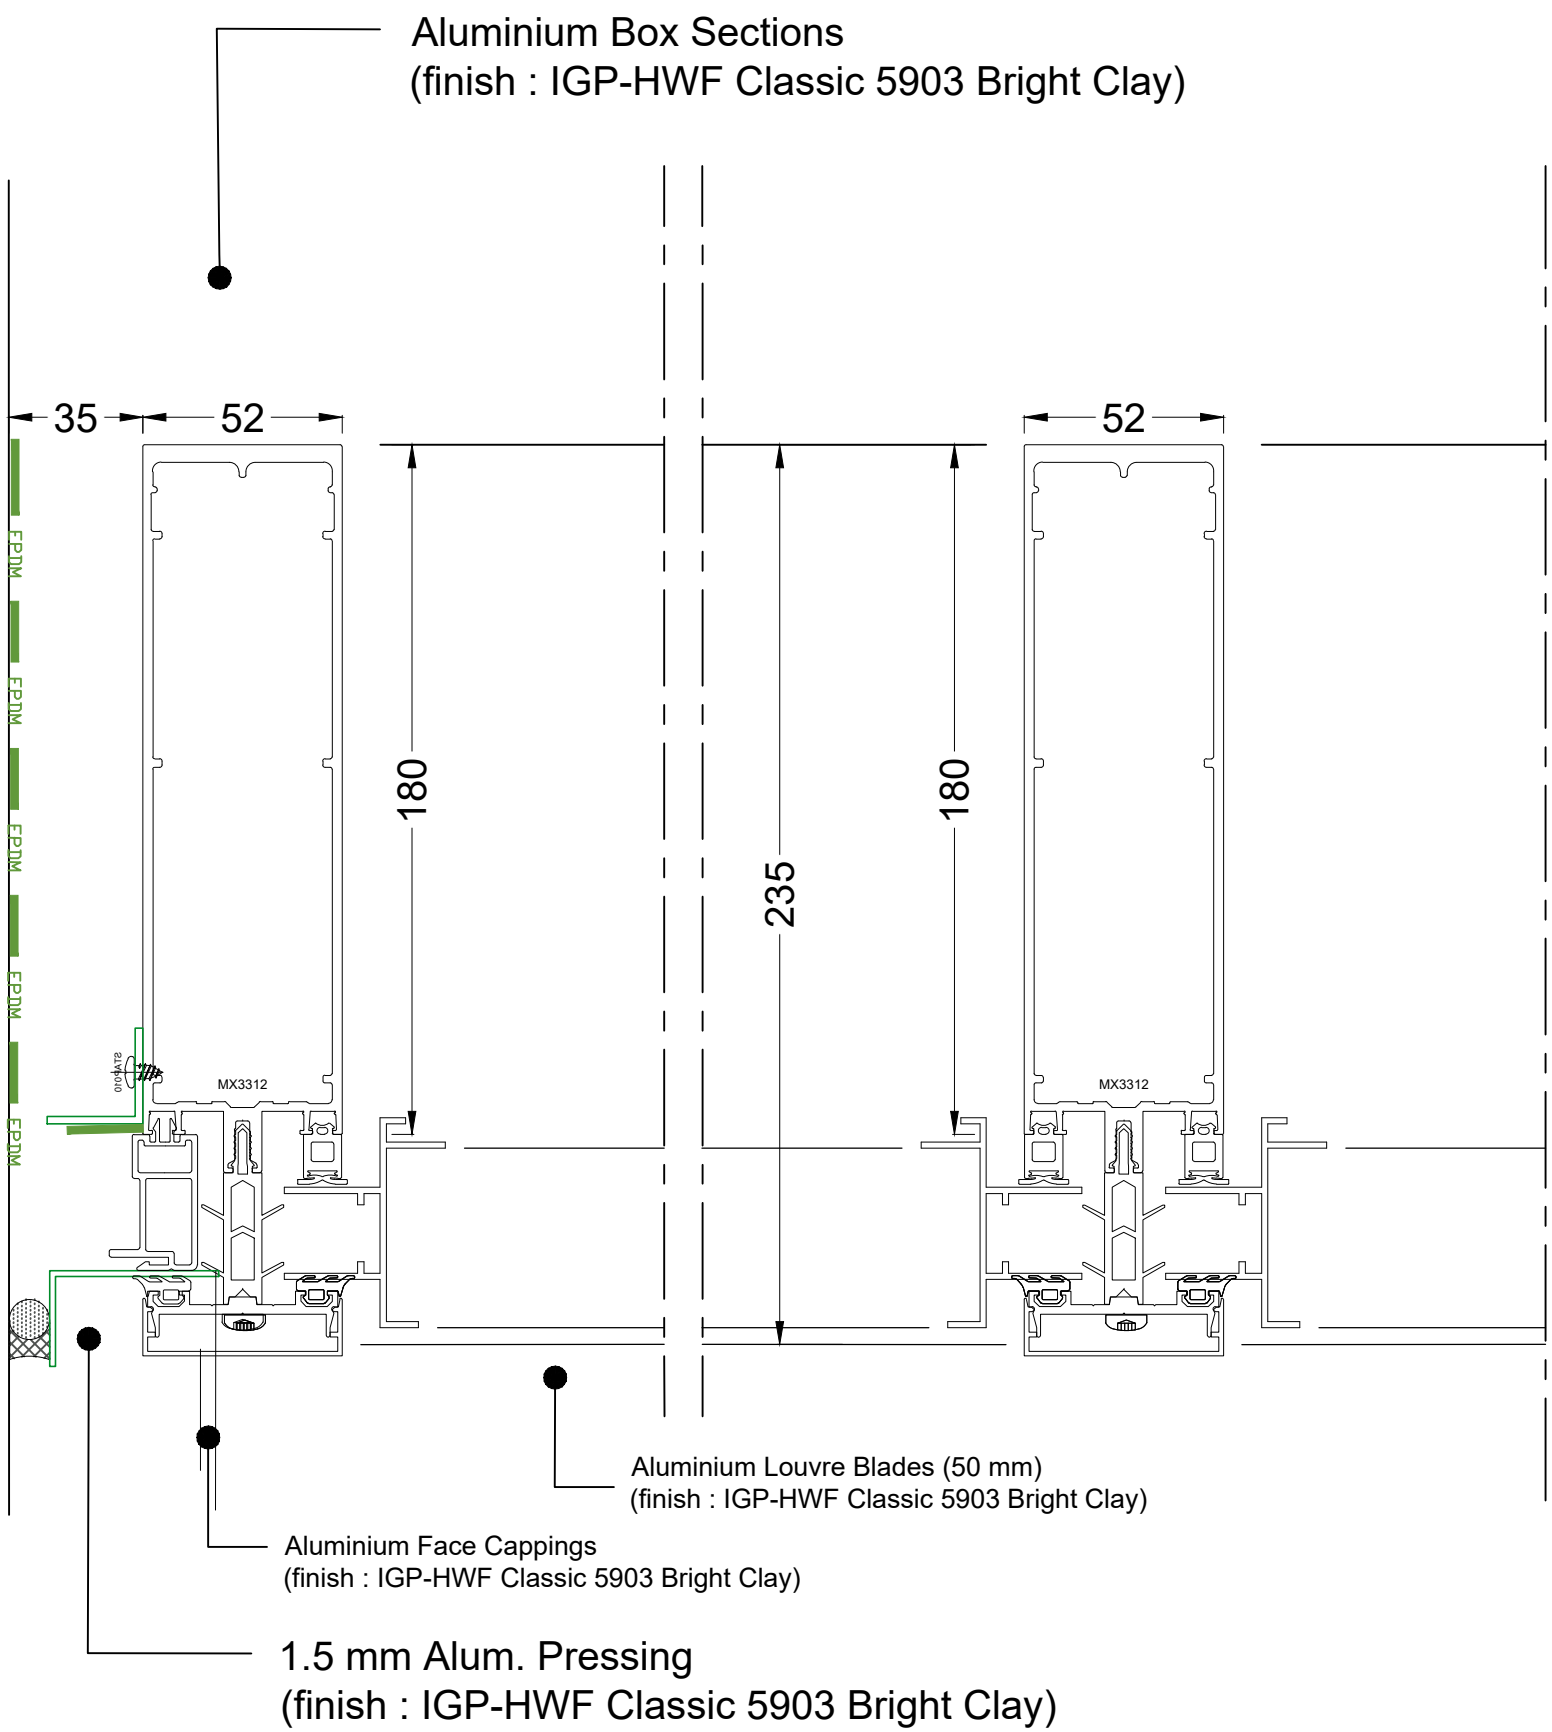

Proposed L/H Jamb

Proposed Mullion

Proposed Vertical Section Ground Floor Louvre Capped Curtainwall.

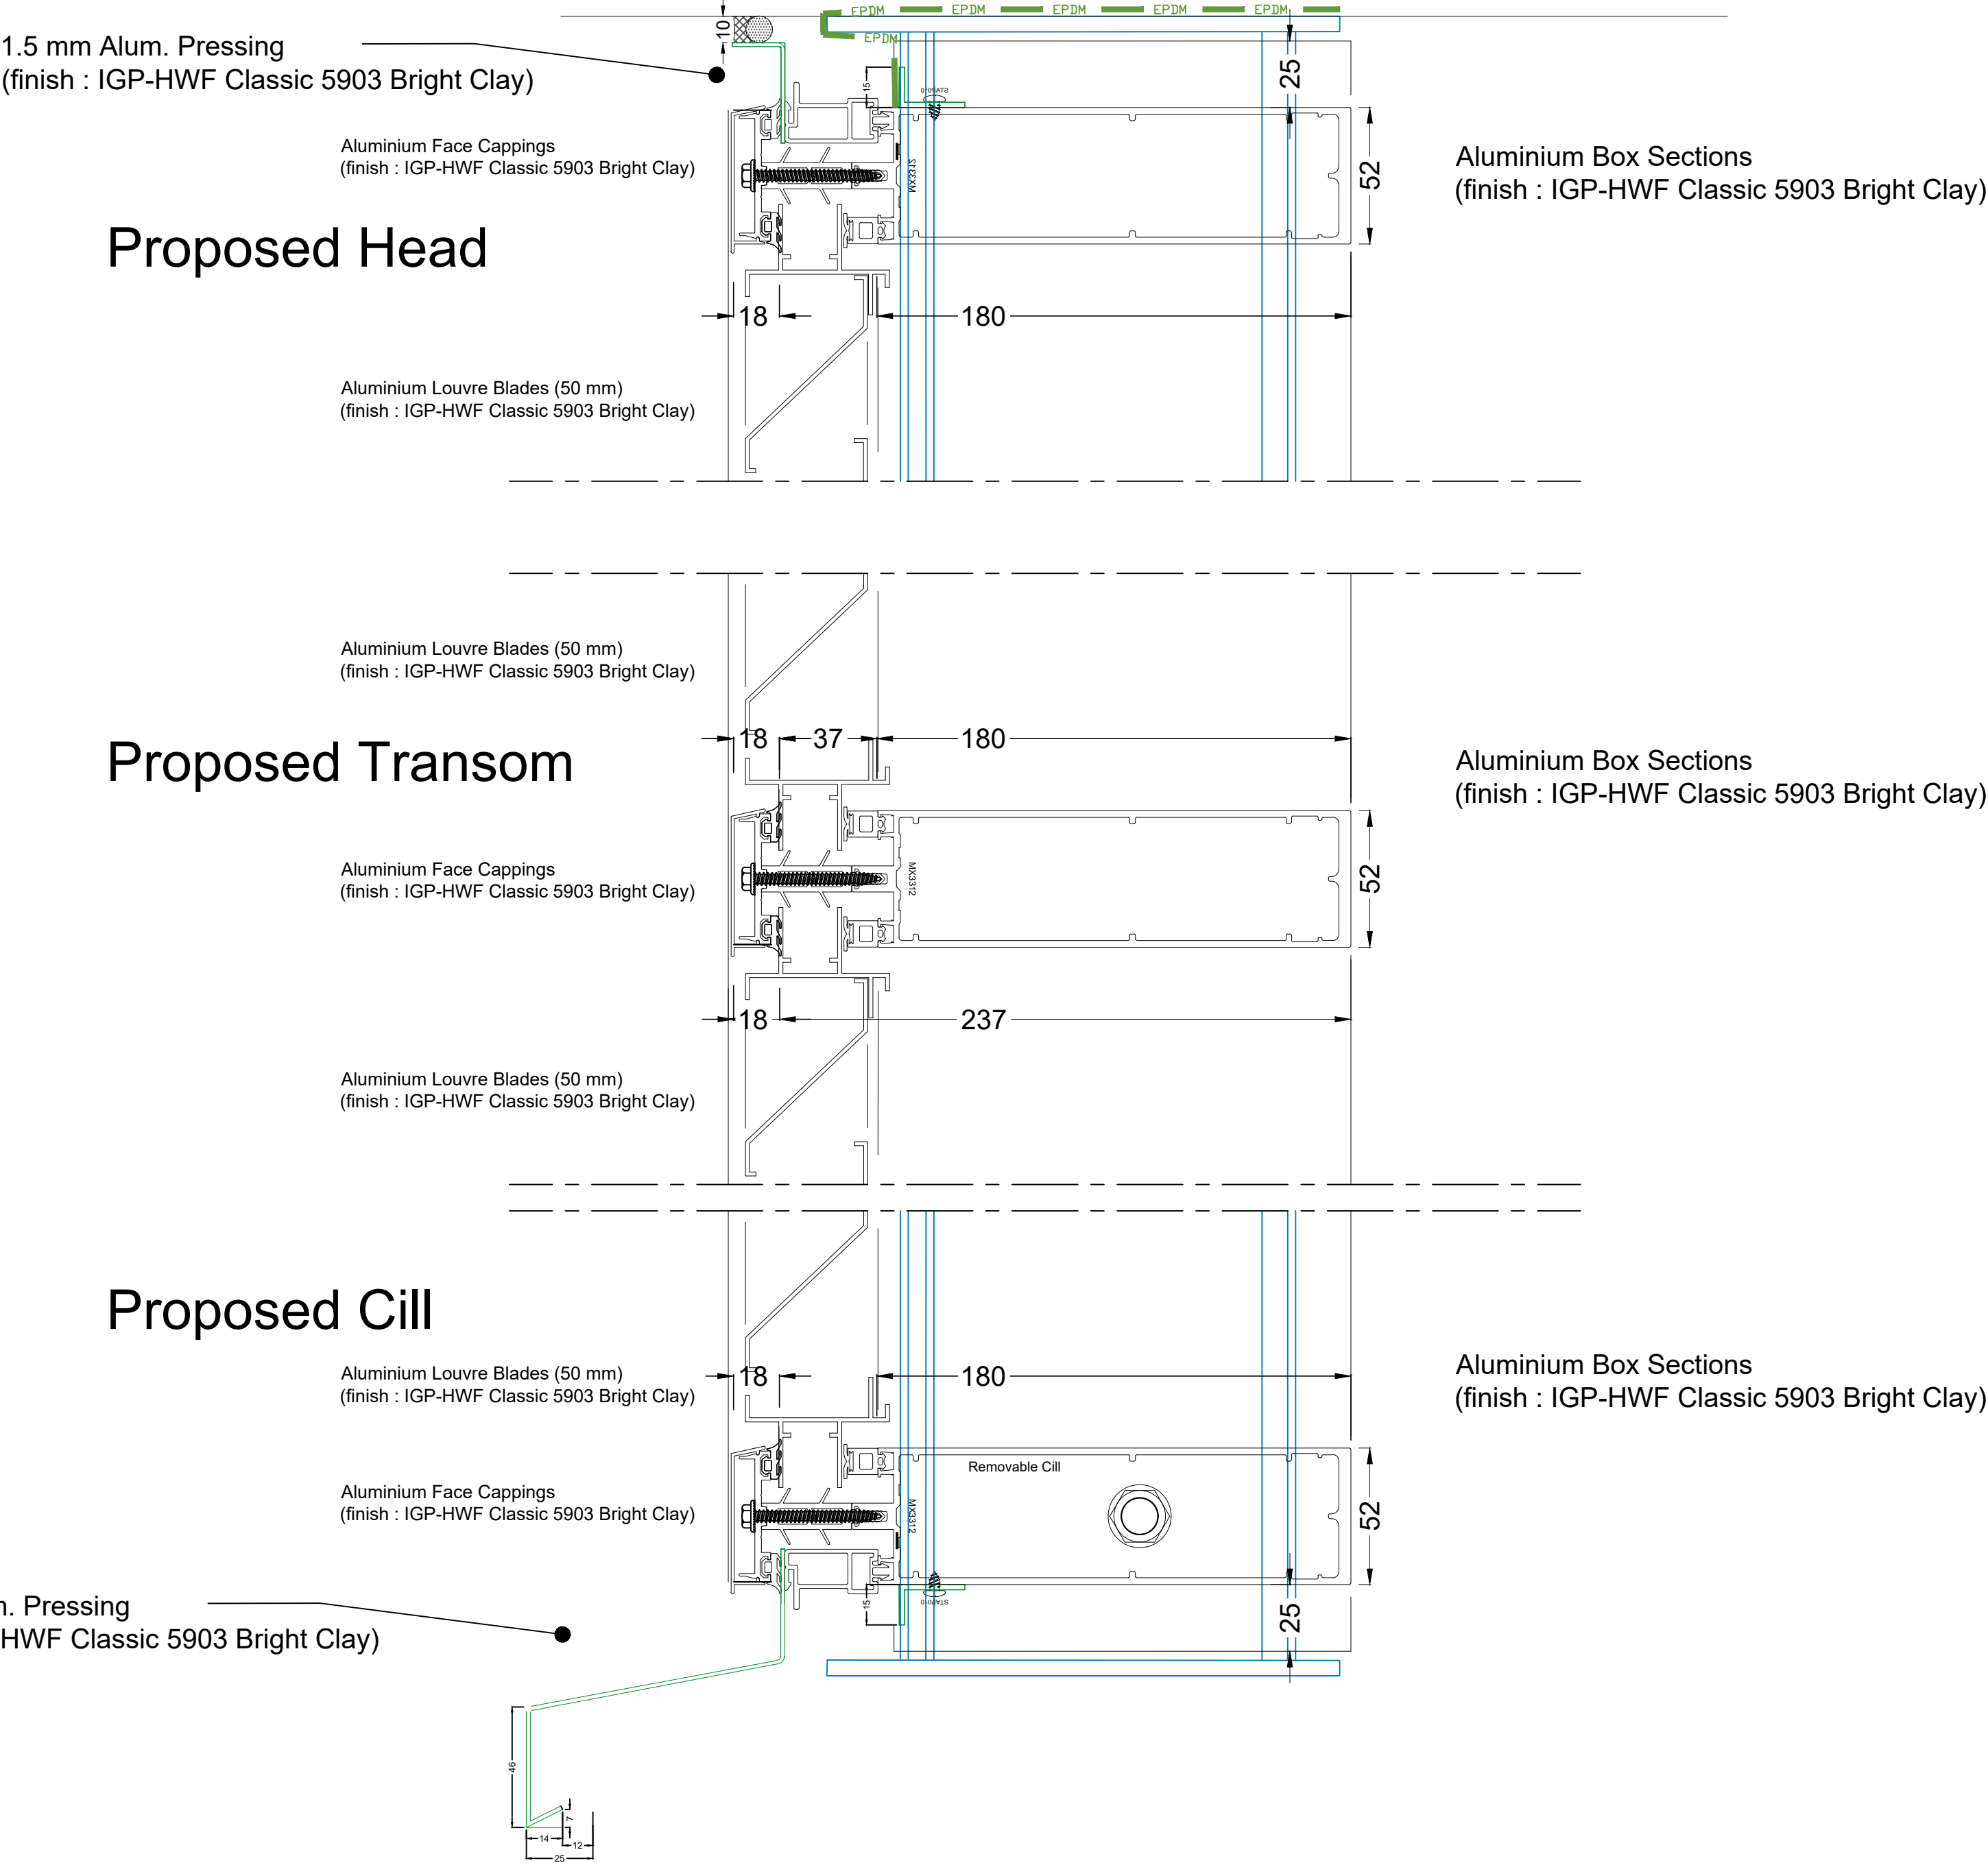

DETAILS EMBODY CURRENT DESIGNS BUT WE RESERVE THE RIGHT TO CHANGE OR MODIFY SECTIONS & FITTINGS	
SIZE VARIATIONS : BAR LENGTHS AND FRAME SIZES +/- 1.5mm. COMPOSITE INSTALLATIONS MAY EXCEED THIS.	
ALL DIMENSIONS ARE SHOWN IN MILLIMETRES GLAZING TO BE FABRICATED ONLY AFTER THE FINAL OPENING DIMENSIONS HAVE BEEN CONFIRMED.	

P01	FIRST ISSUE	27-7-22
REV	DESCRIPTION	DATE
ISSUE PURPOSE.		
FOR INFORMATION.		
LDG Contracts Ltd. Havelock Street Preston PR1 7NL TEL: 01772 200002/3 FAX: 01772 258789		
TITLE Proposed Ground floor Louvre Capped Curtainwalling Details.		
PROJECT Victoria House,Great Ancoats St,Manchester,M4 7DB.		
CLIENT		
CONTRACTOR Construction Ltd.		
ARCHITECT SimpsonHaugh and Partners.		
JOB NO.	109043	SCALE NTS @ A1
DRAWN BY	M Hopkinson	DATE July '22
CHECKED BY	M Wainwright	STATUS S0 - WIP
DRAWING NO. Project Originator Volume Level Type Role Number VIC -LDG- XX - XX - DR - X - 3104		REV. P01