


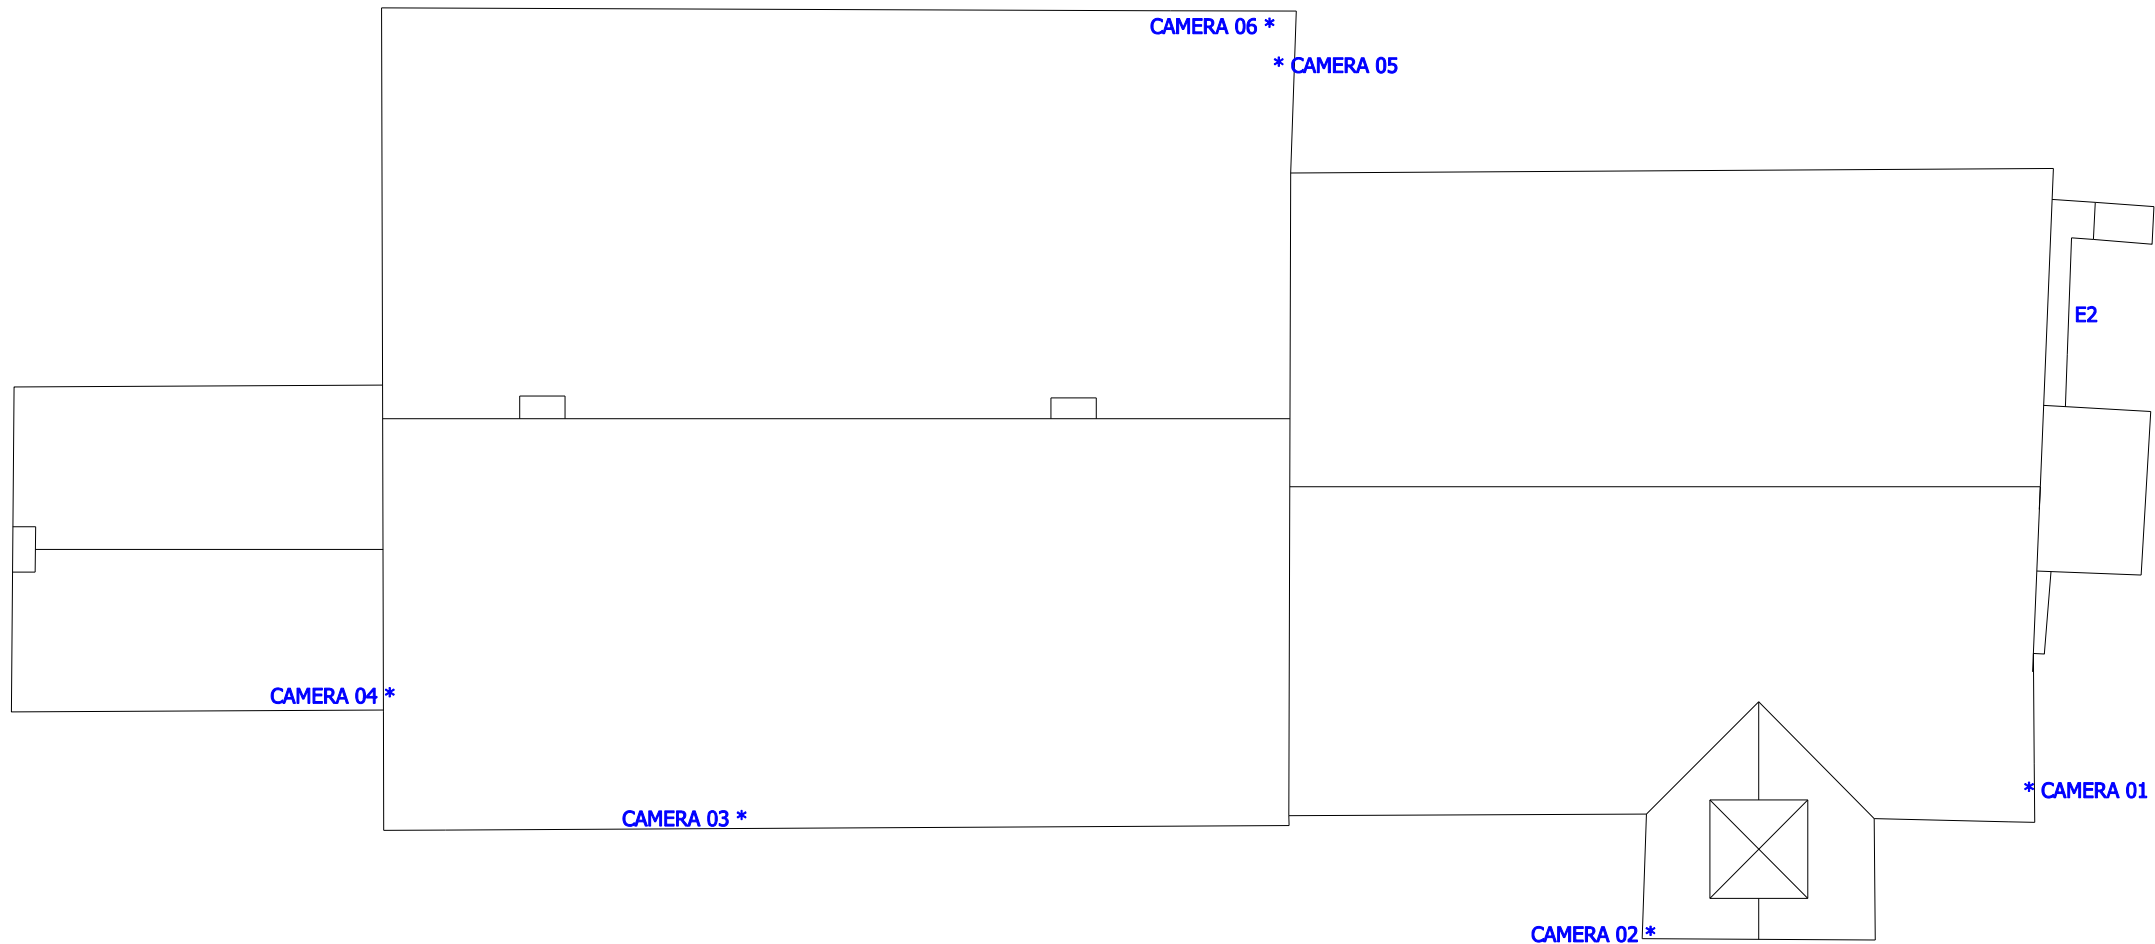

PROPOSED SCOPE OF WORKS

- A) CCTV security installation
(see CCTV proposals)
- B) Replacement fencing to outer moat boundary
(see drwg al(05)020 for details)
- C) Vegetation removal & reinstatement to outer & inner moat boundary
- D) Alterations to inner moat boundary fencing
(see drwg al(05)021 for details)
- E) Fabric repairs to the hall
(see TMP Report & D&H Statement)
E1: repairs to timber frame
E2: repairs to south gable end
E3: patch roof repairs
E4: removal of white masonry paint

