


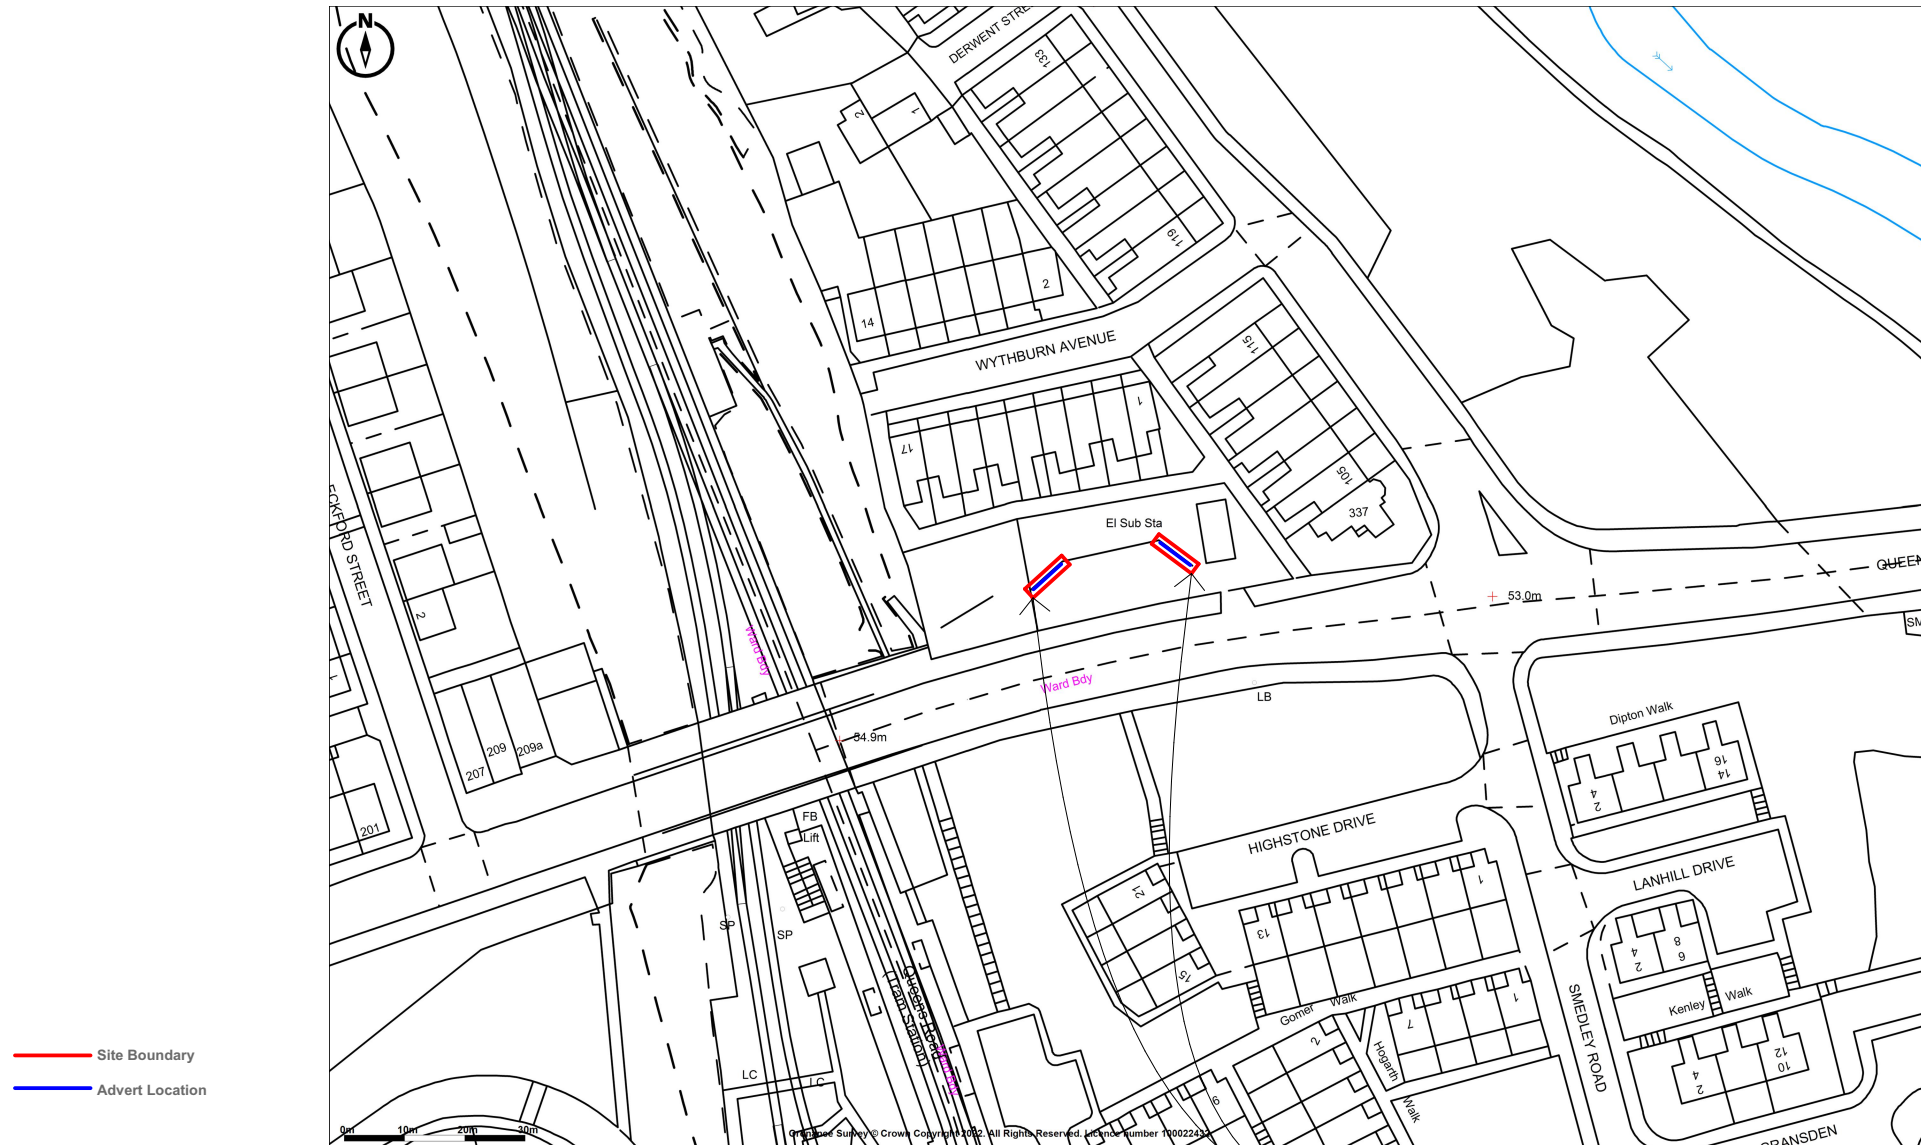

**Promap**  
LANDMARK INFORMATION

Ordnance Survey © Crown Copyright 2022. All Rights Reserved.  
Licence number 100022432  
Plotted Scale - 1:1250, Paper Size - A4

Application Sites

| Project                                       | Drawing Name             | Date      | Drawing No.  | Revision | Drawing Scale 1:1250 @ A4        |            |
|-----------------------------------------------|--------------------------|-----------|--------------|----------|----------------------------------|------------|
| Land at Queens Road,<br>MANCHESTER,<br>M8 0JL | Location Plan - Proposed | 3.10.2022 | T4752 A4 050 |          | 0 10 20 30 40 50 60 70 80 90 100 | Turnkey A4 |