




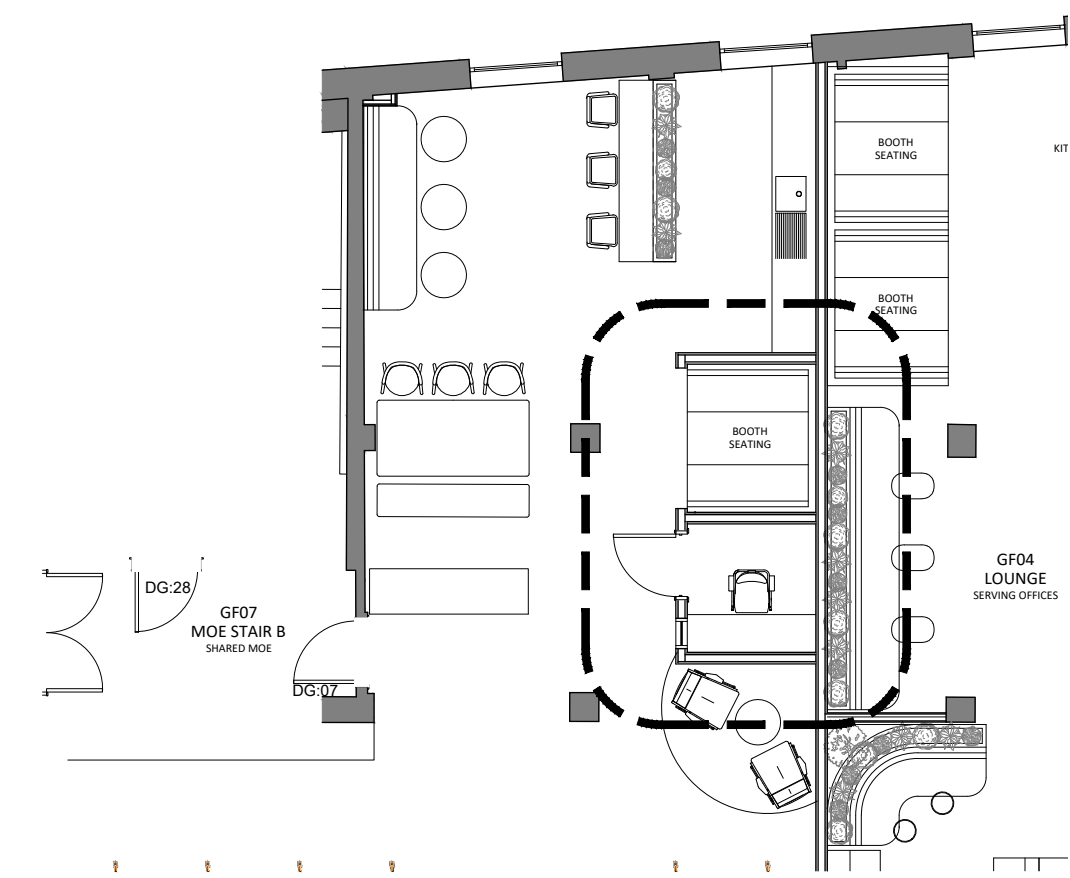


01 SUITE 1 BOOTH AND WORKPOD PLAN
SCALE - 1:100 @ A1
DETAIL LOCATION

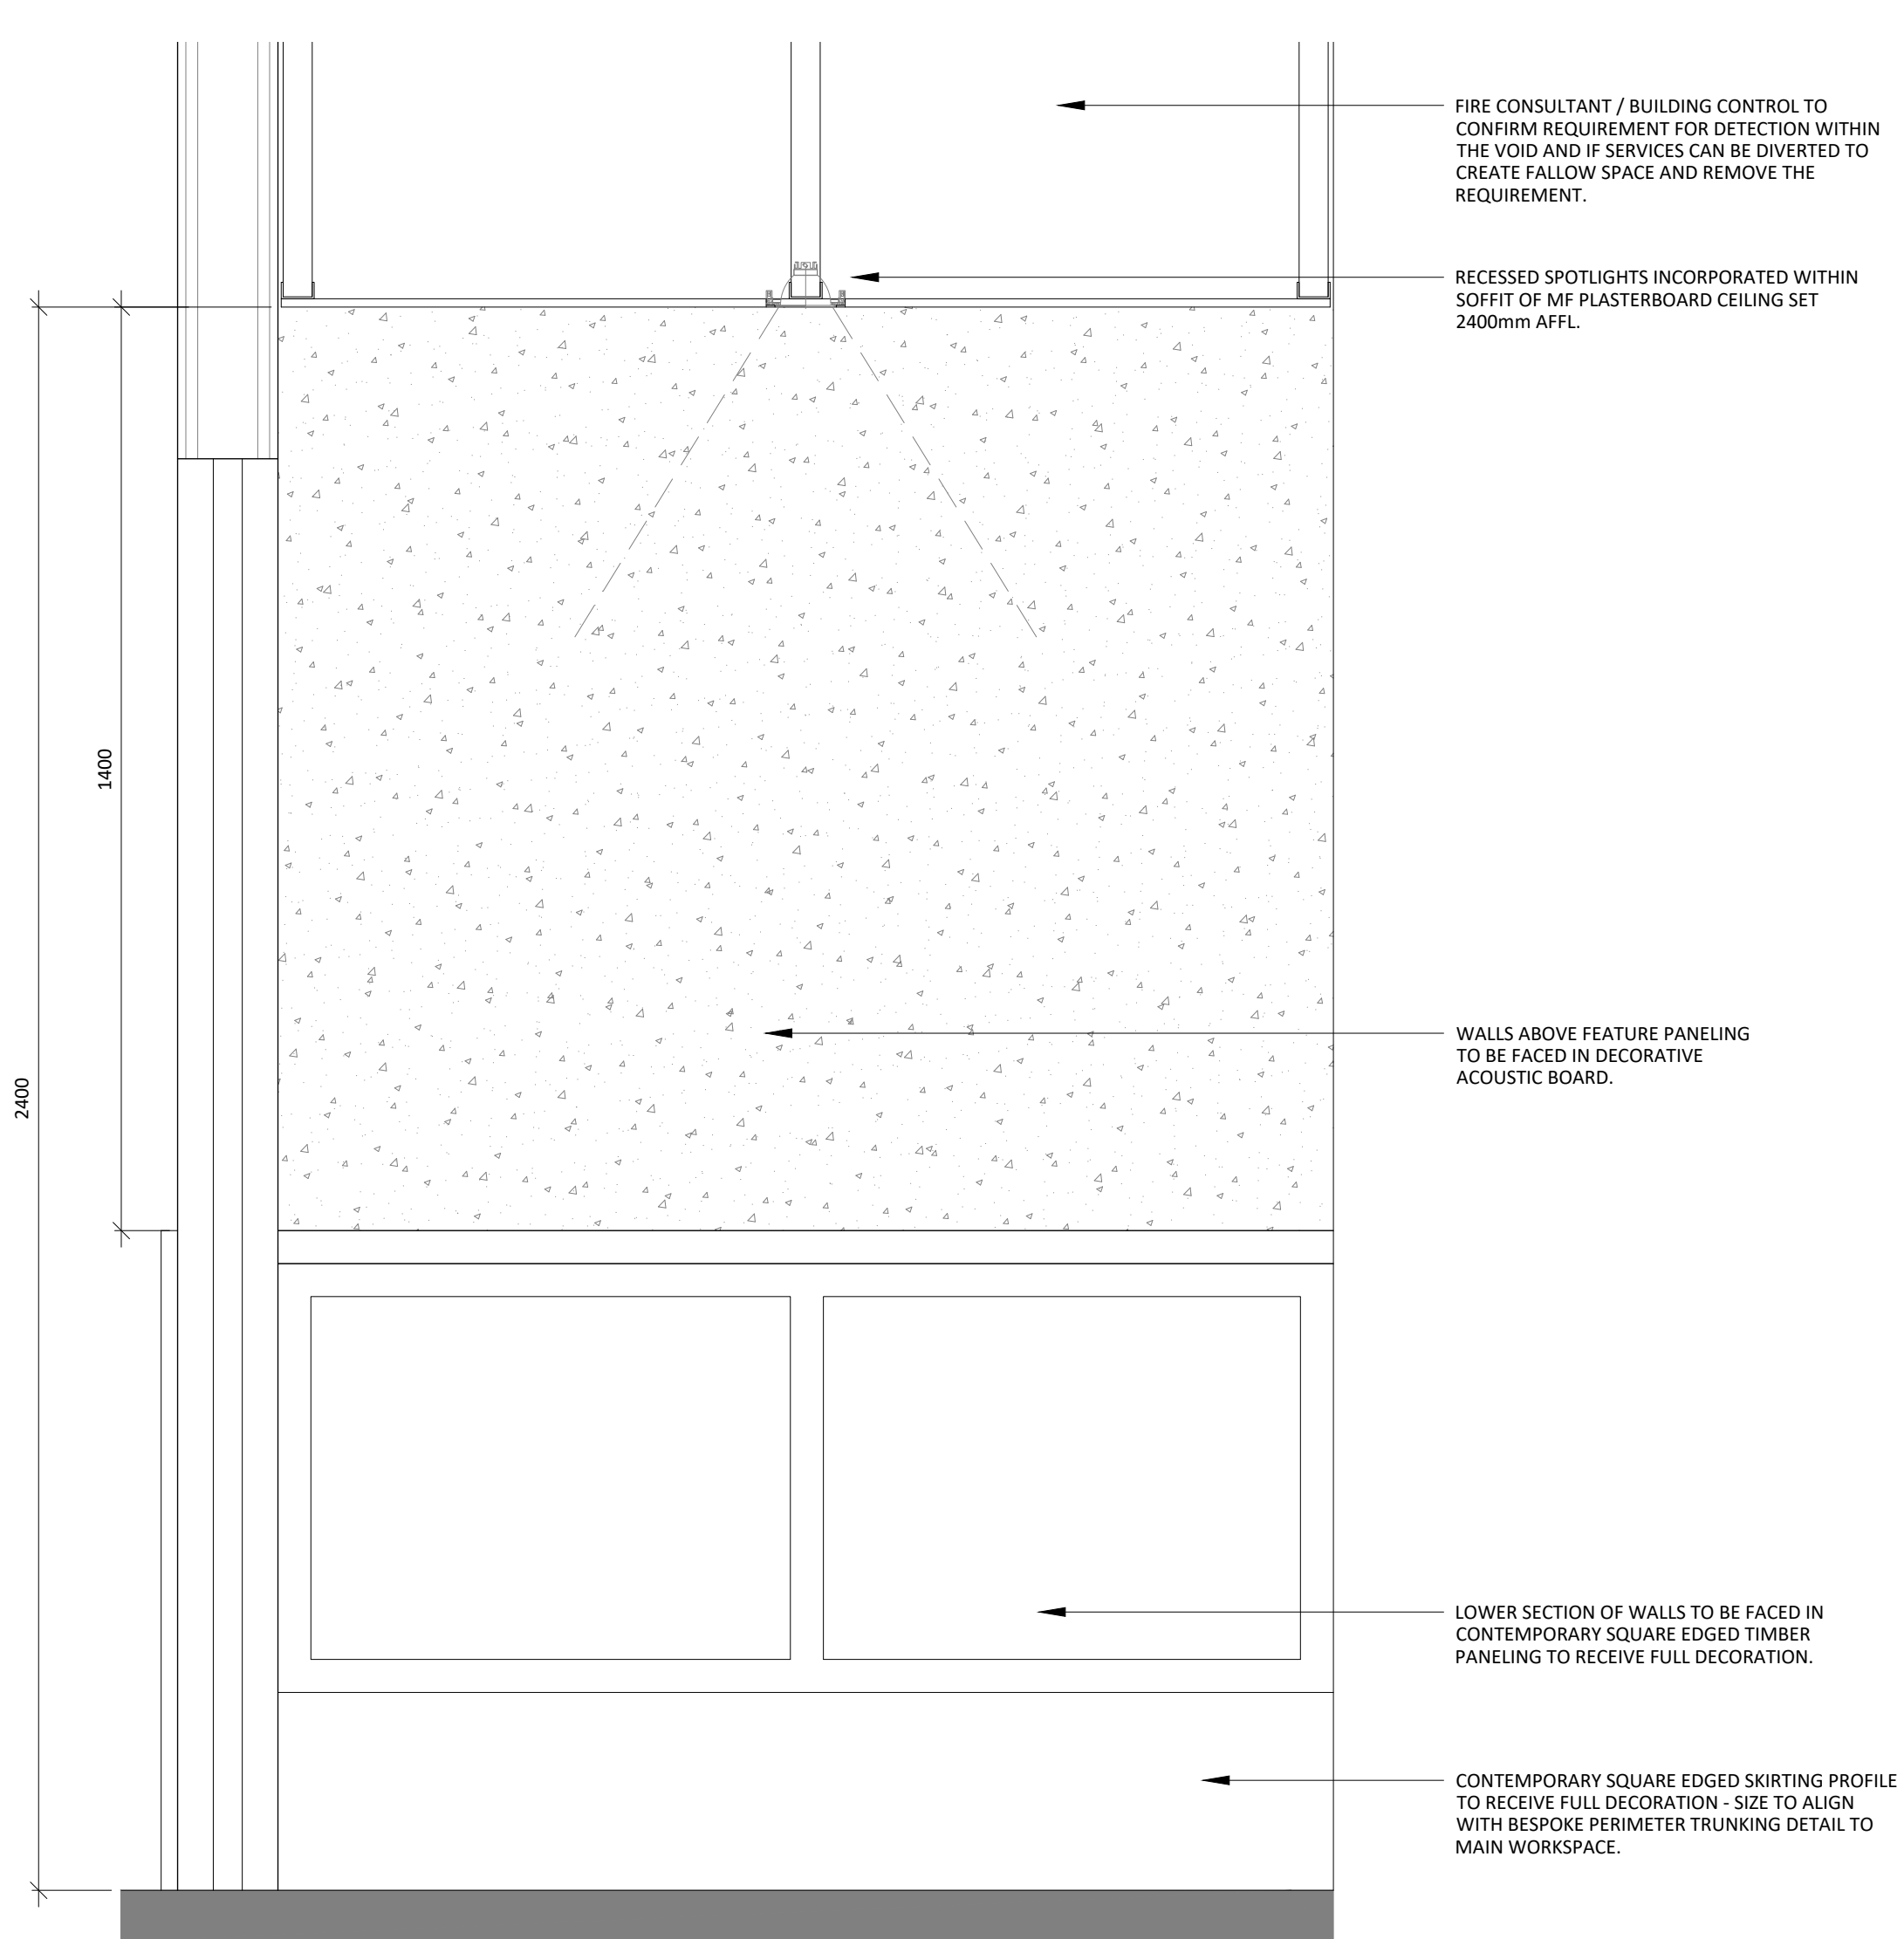


02 SUITE 1 WORKPOD ELEVATION
SCALE - 1:10 @ A1
INTERNAL ELEVATION

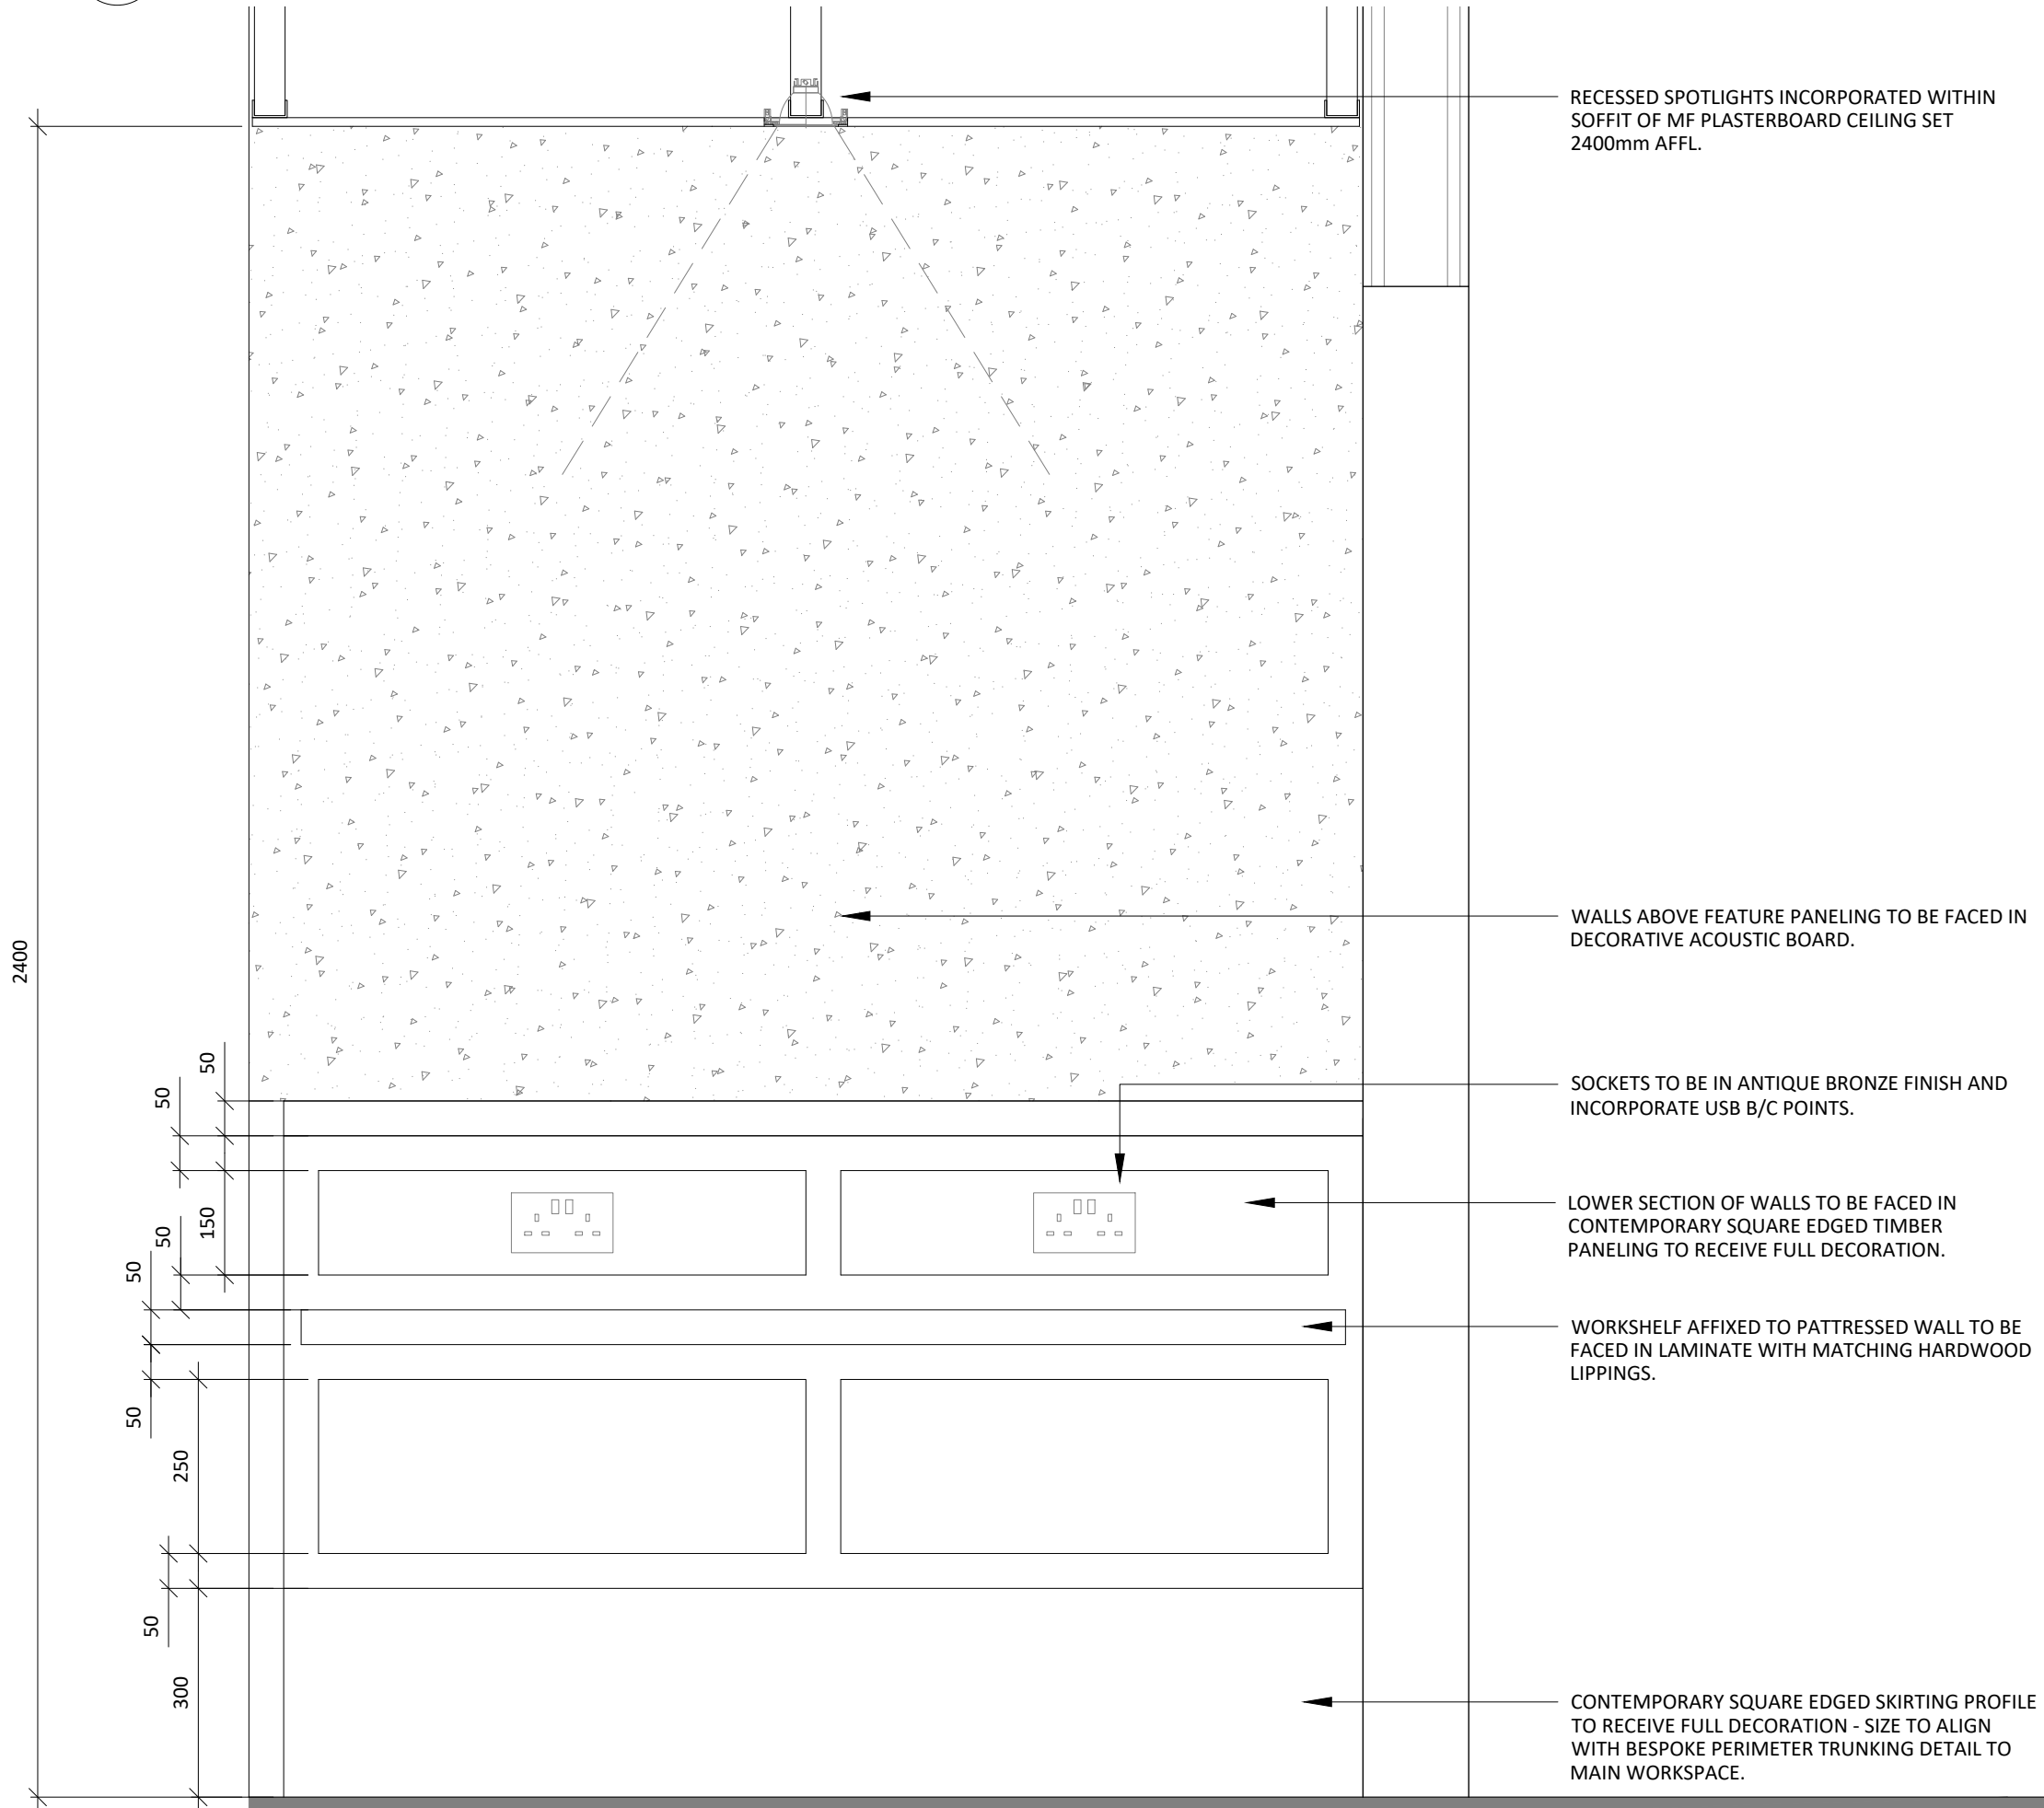

04 SUITE 1 WORKPOD ELEVATION
SCALE - 1:10 @ A1
INTERNAL ELEVATION

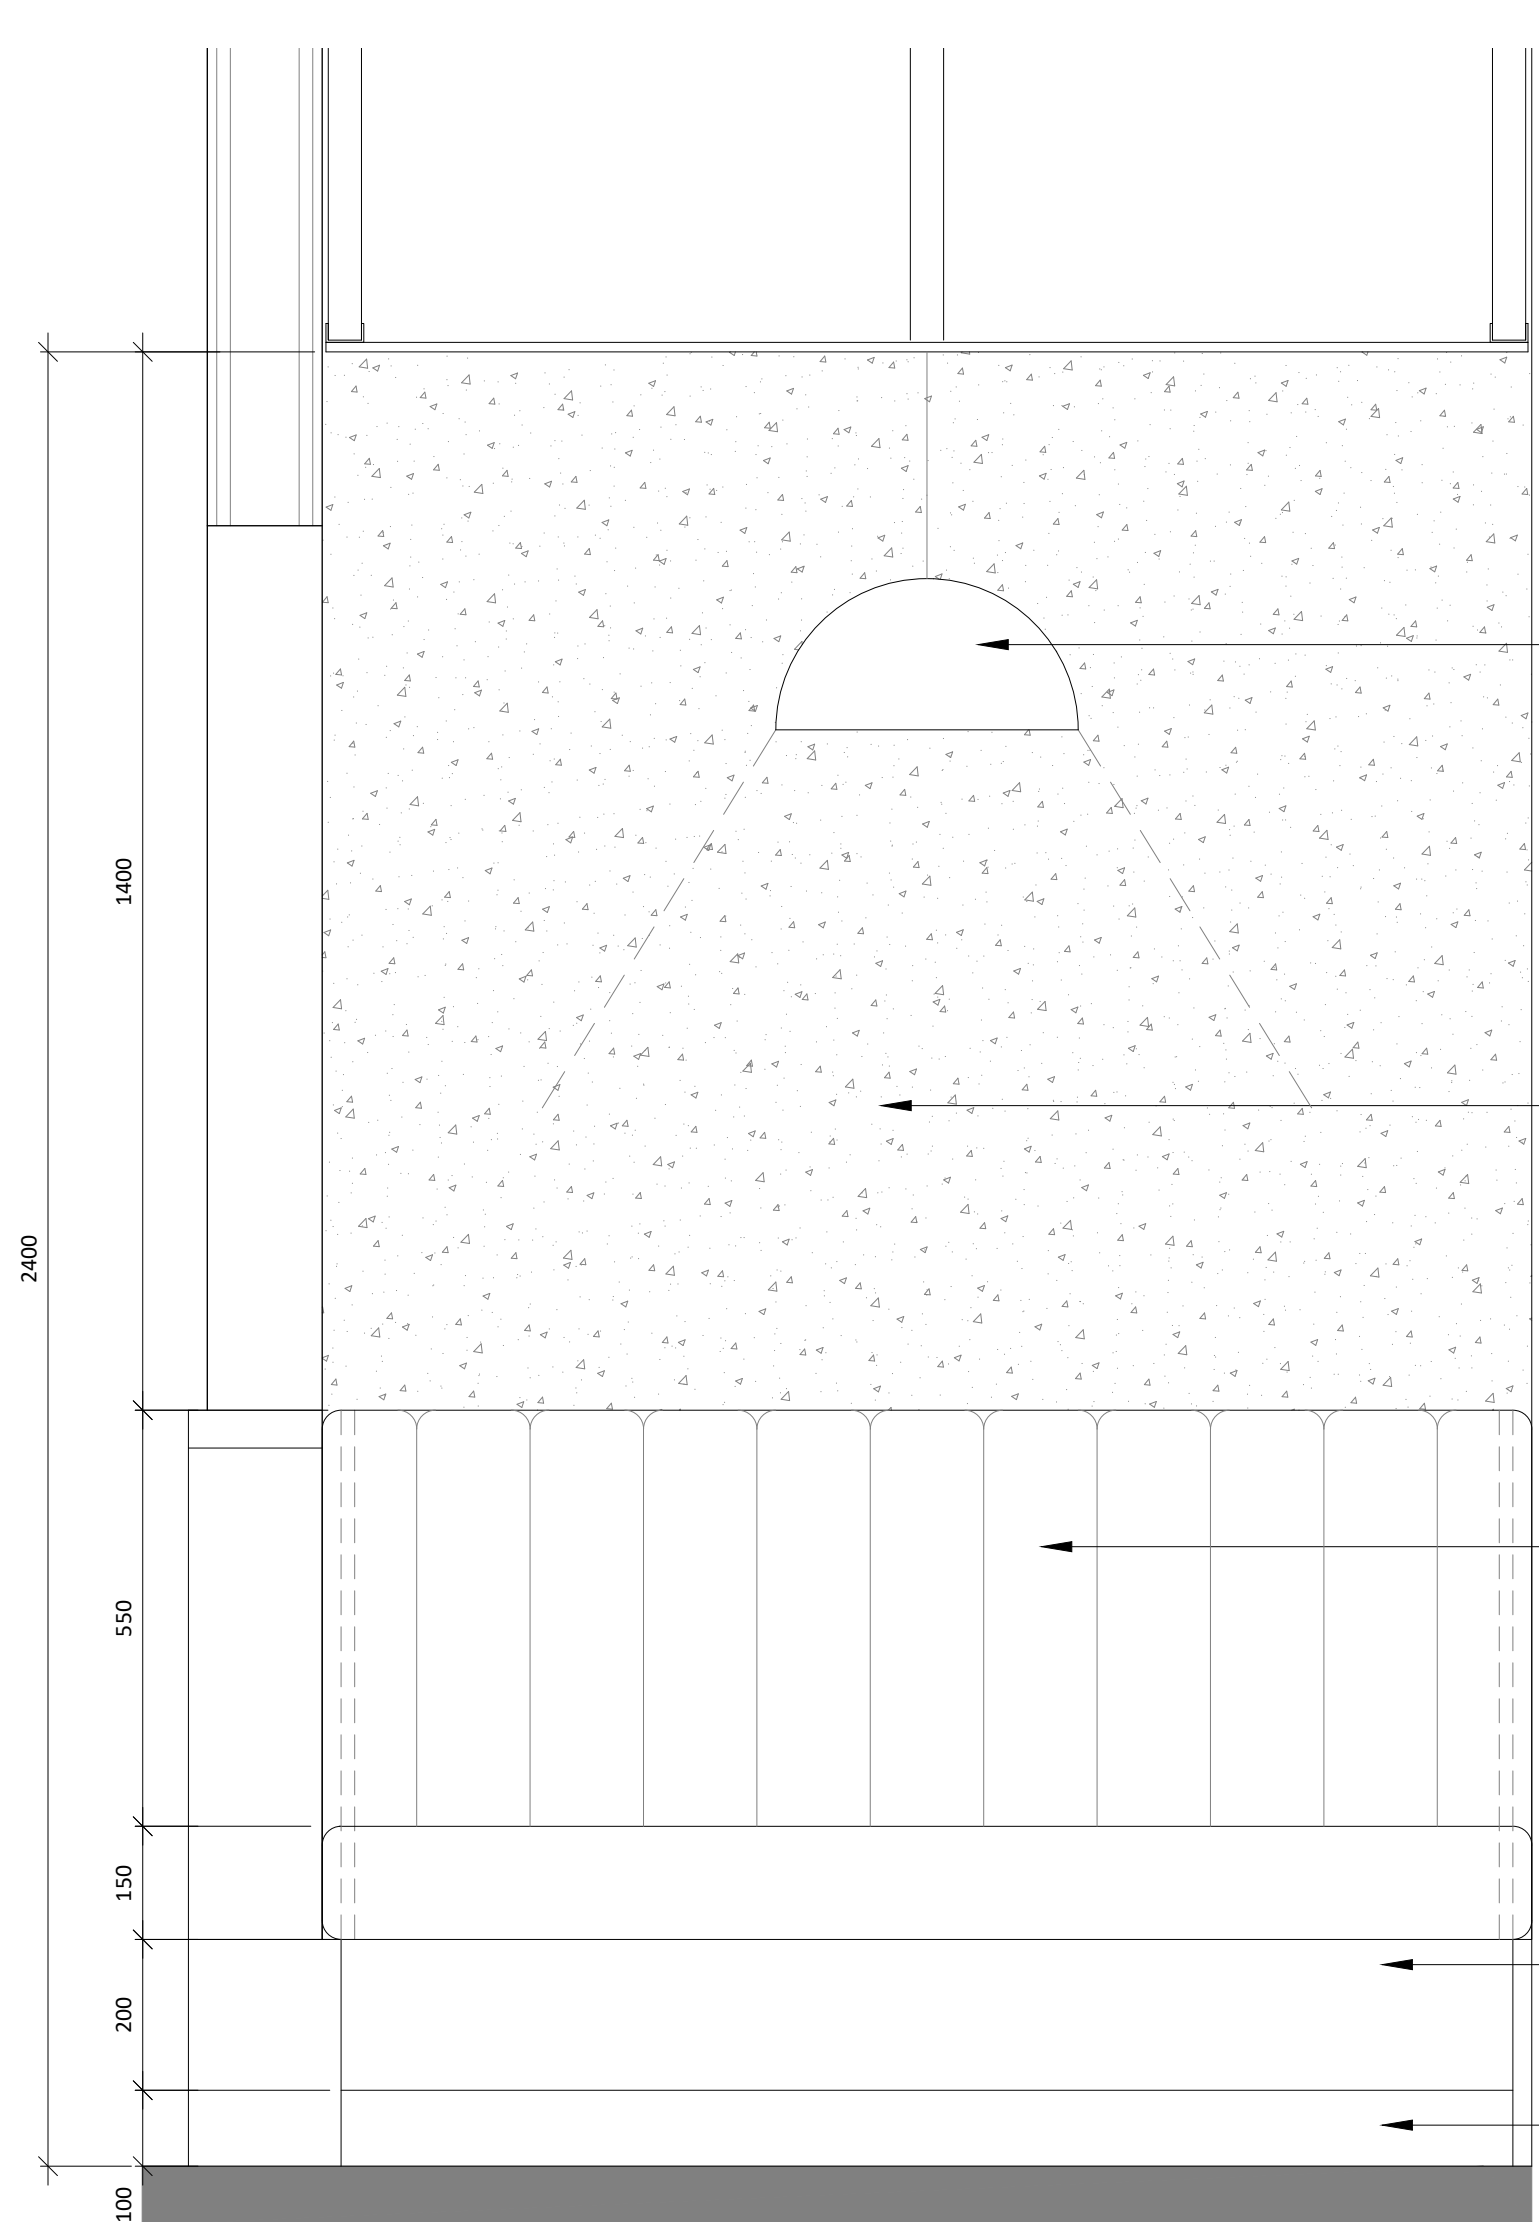

03 SUITE 1 BOOTH ELEVATION
SCALE - 1:10 @ A1
INTERNAL ELEVATION

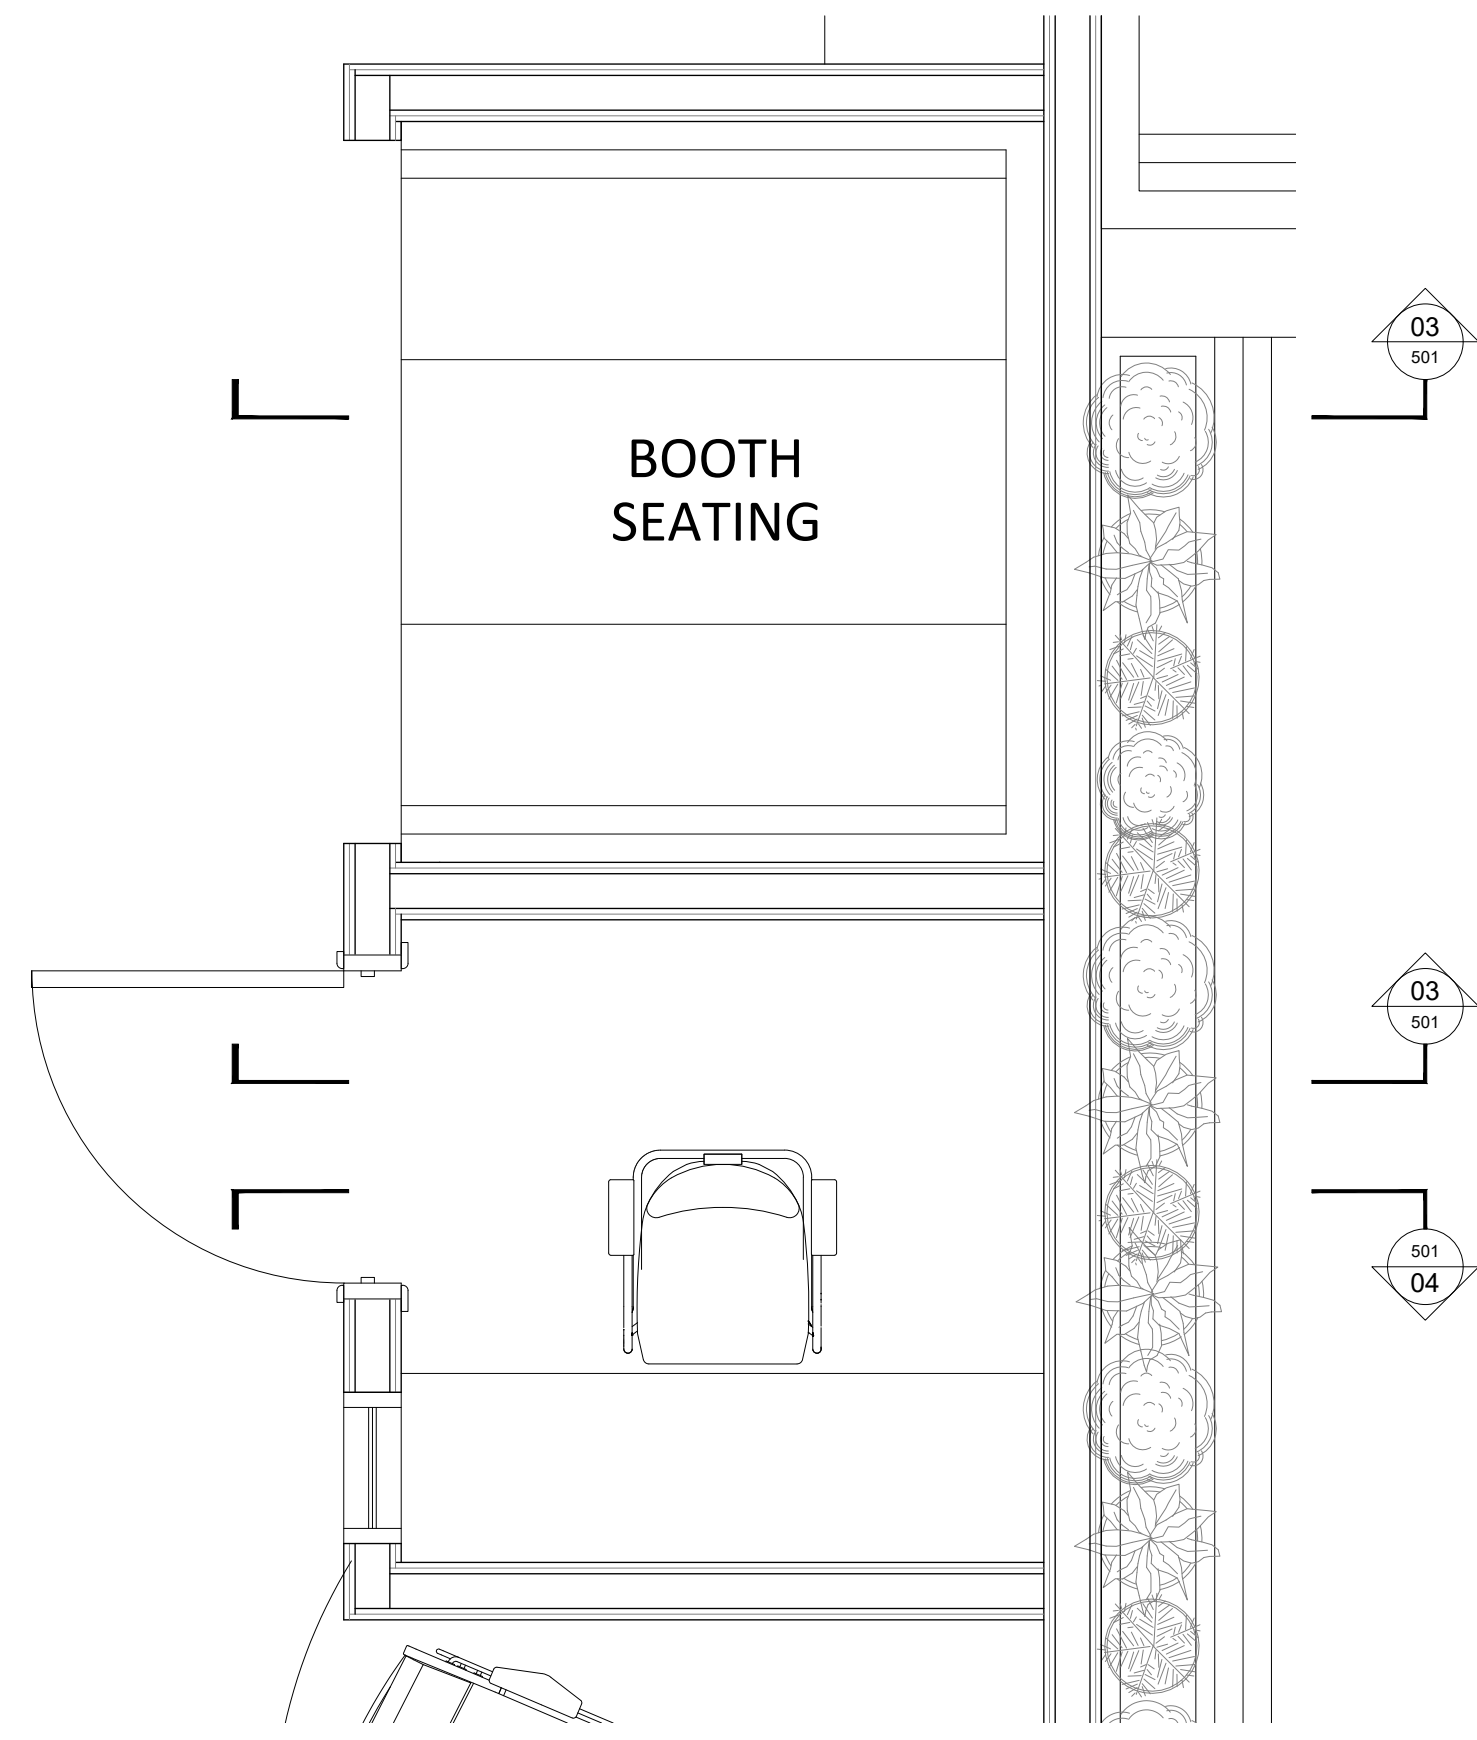

05 SUITE 1 BOOTH AND WORKPOD PLAN
SCALE - 1:20 @ A1
DETAIL PLAN

NOTES

DO NOT SCALE FROM THIS DRAWING.
ALL DIMENSIONS TO BE CHECKED ON SITE.
(DRAWINGS MAYBE SCALED FOR LOCAL AUTHORITY & PLANNING PURPOSE ONLY)
COPYRIGHT PROTECTED.

ORIGINAL A1

FOR PLANNING
DO NOT USE FOR CONSTRUCTION

GENERAL PLANNING NOTES:

ALL DIMENSIONS TO BE CHECKED ON SITE PRIOR TO ANY MANUFACTURE OR CONSTRUCTION OF EQUIPMENT, FINISH, SIGNAGE ETC.

DRAWINGS TO BE READ IN CONJUNCTION WITH THE FOLLOWING STAGE 3 INFORMATION:

- STRUCTURAL ENGINEER'S DESIGN & RECOMMENDATIONS (DWLP)
- HERITAGE REPORT (PAUL BUTLER ASSOCIATES)
- M&E AND FIRE STRATEGY (HILSON MORAN)

0 0.5 1.0 2.0 3.0 4.0 5.0m

Scale 1:100

0 0.20 0.40 0.60 0.80 1.0m

Scale 1:20

0 0.10 0.20 0.30 0.40 0.50m

Scale 1:10

FEATURE PENDANT LIGHTS WITH SUPPLIES
HOUSED WITHIN STUD LINED WALLS.

WALLS ABOVE FEATURE PANELING
TO BE FACED IN DECORATIVE
ACOUSTIC BOARD.

NEW BANQUETTE SEAT WITH RIBBED FINISH -
FABRICATOR TO REVIEW PADDING SPECIFICATION
WITH AXI PRIOR TO FABRICATION AND TO
INCORPORATE RAKED PROFILE FOR COMFORT.
UPHOLSTERY TBC.
BASE, END PANELS AND CAPPING TO BANQUETTE
TO BE FACED IN LAMINATE WITH MATCHING
HARDWOOD LIPPINGS - SPEC TBC.

CONTEMPORARY SQUARE EDGED SKIRTING PROFILE
TO RECEIVE FULL DECORATION - SIZE TO ALIGN
WITH BESPOKE PERIMETER TRUNKING DETAIL TO
MAIN WORKSPACE.

100mm HIGH ANTIQUE BRONZE SKIRTING PROFILE
ROUTED IN TO BE FLUSH WITH FACE OF
SURROUNDING LAMINATE.

REV	DATE	DESCRIPTION	DRAWN	CHECKED
-----	------	-------------	-------	---------

3.00	13.09.22	ISSUED FOR PLANNING	SO	ARB
------	----------	---------------------	----	-----

ADDRESS :	41 SOUTH KING STREET, MANCHESTER, M2 6DE
TELEPHONE :	+44 (0)161 879 7357
EMAIL :	www.axi.studio
COMPANY No :	11847325

CLIENT

bruntwood

PROJECT
BRUNTWOOD
38 MOSLEY STREET
MANCHESTER M2 3AZ

DRAWING REFERENCE	DRAWING SCALE	DATE	DRAWN	CHECKED
SUITE 1	varies@A1	14.01.22	ARB	SO
BOOTH AND WORKPOD DETAILS				
SHEET 2 AS PROPOSED				
JOB REFERENCE	DRAWING SCALE	DATE	DRAWN	CHECKED
20 - 059	varies@A1	14.01.22	ARB	SO
DRAWING No	STAGE	REV		
AXI - B502	3	00		