


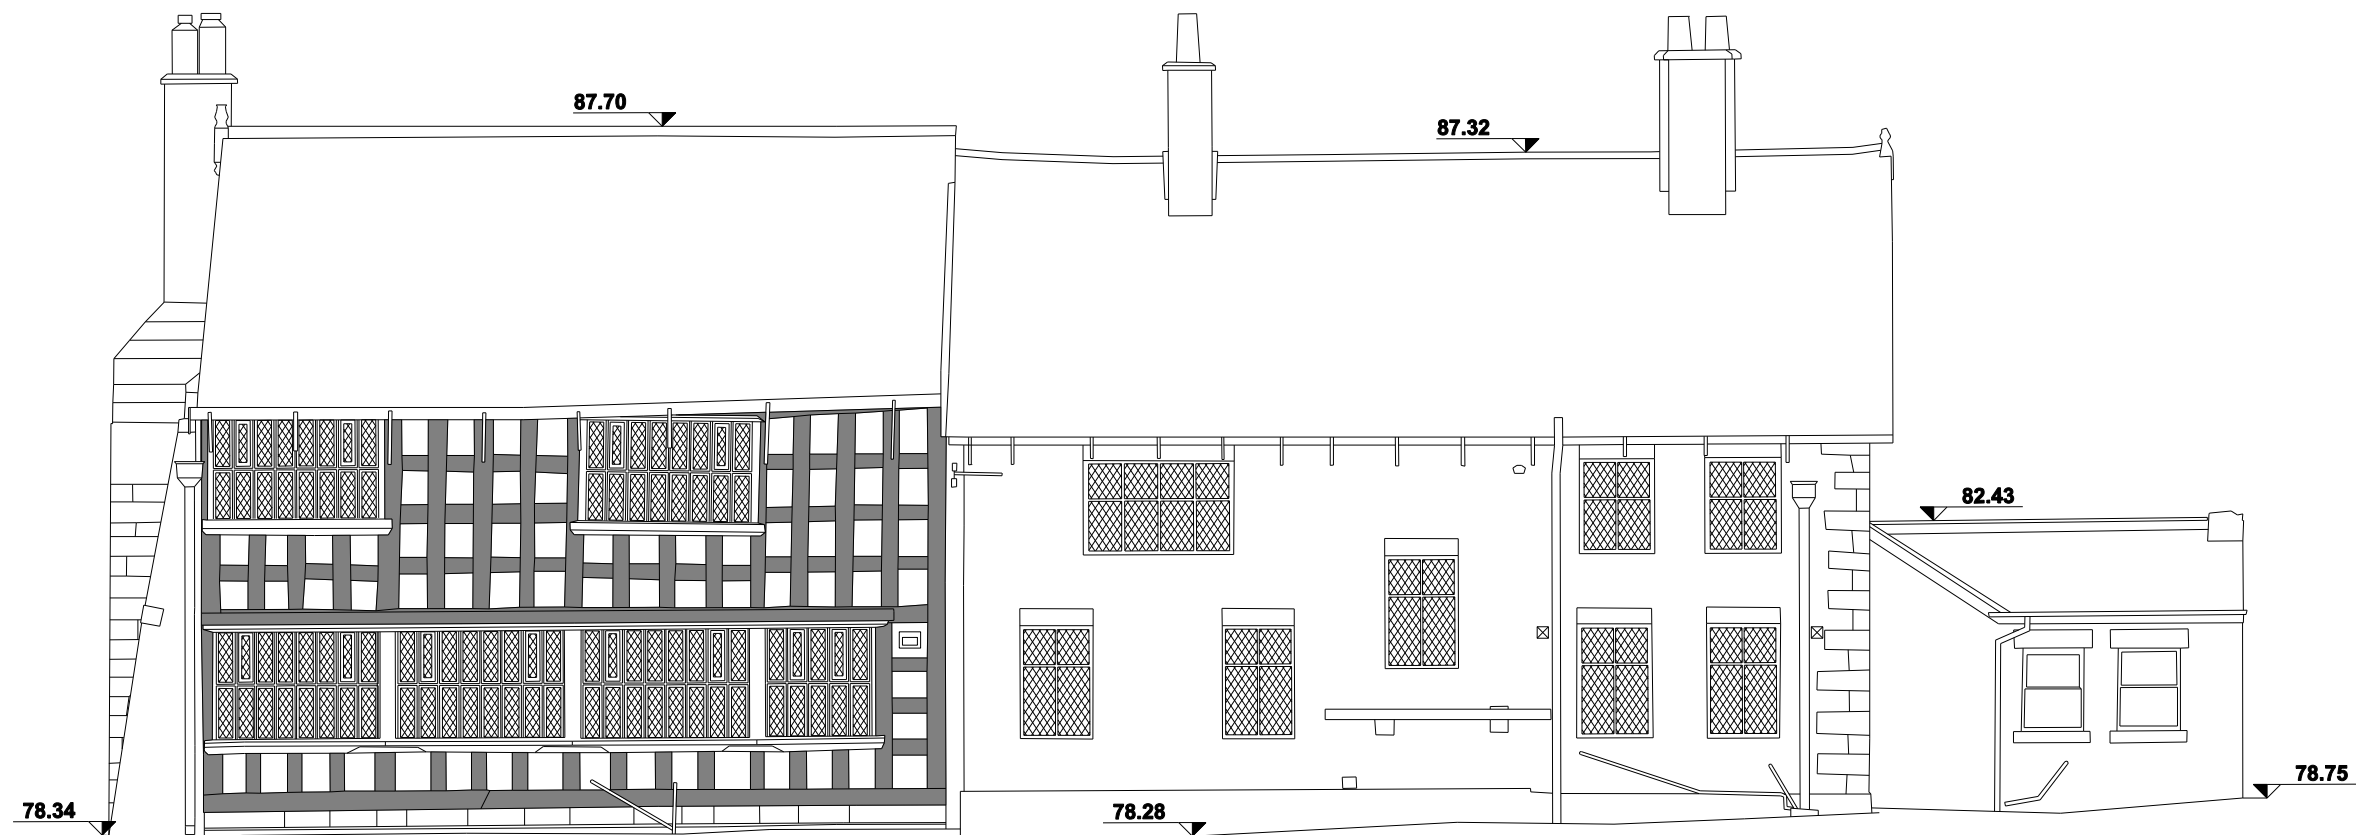

WEST ELEVATION AS EXISTING



EAST ELEVATION AS EXISTING