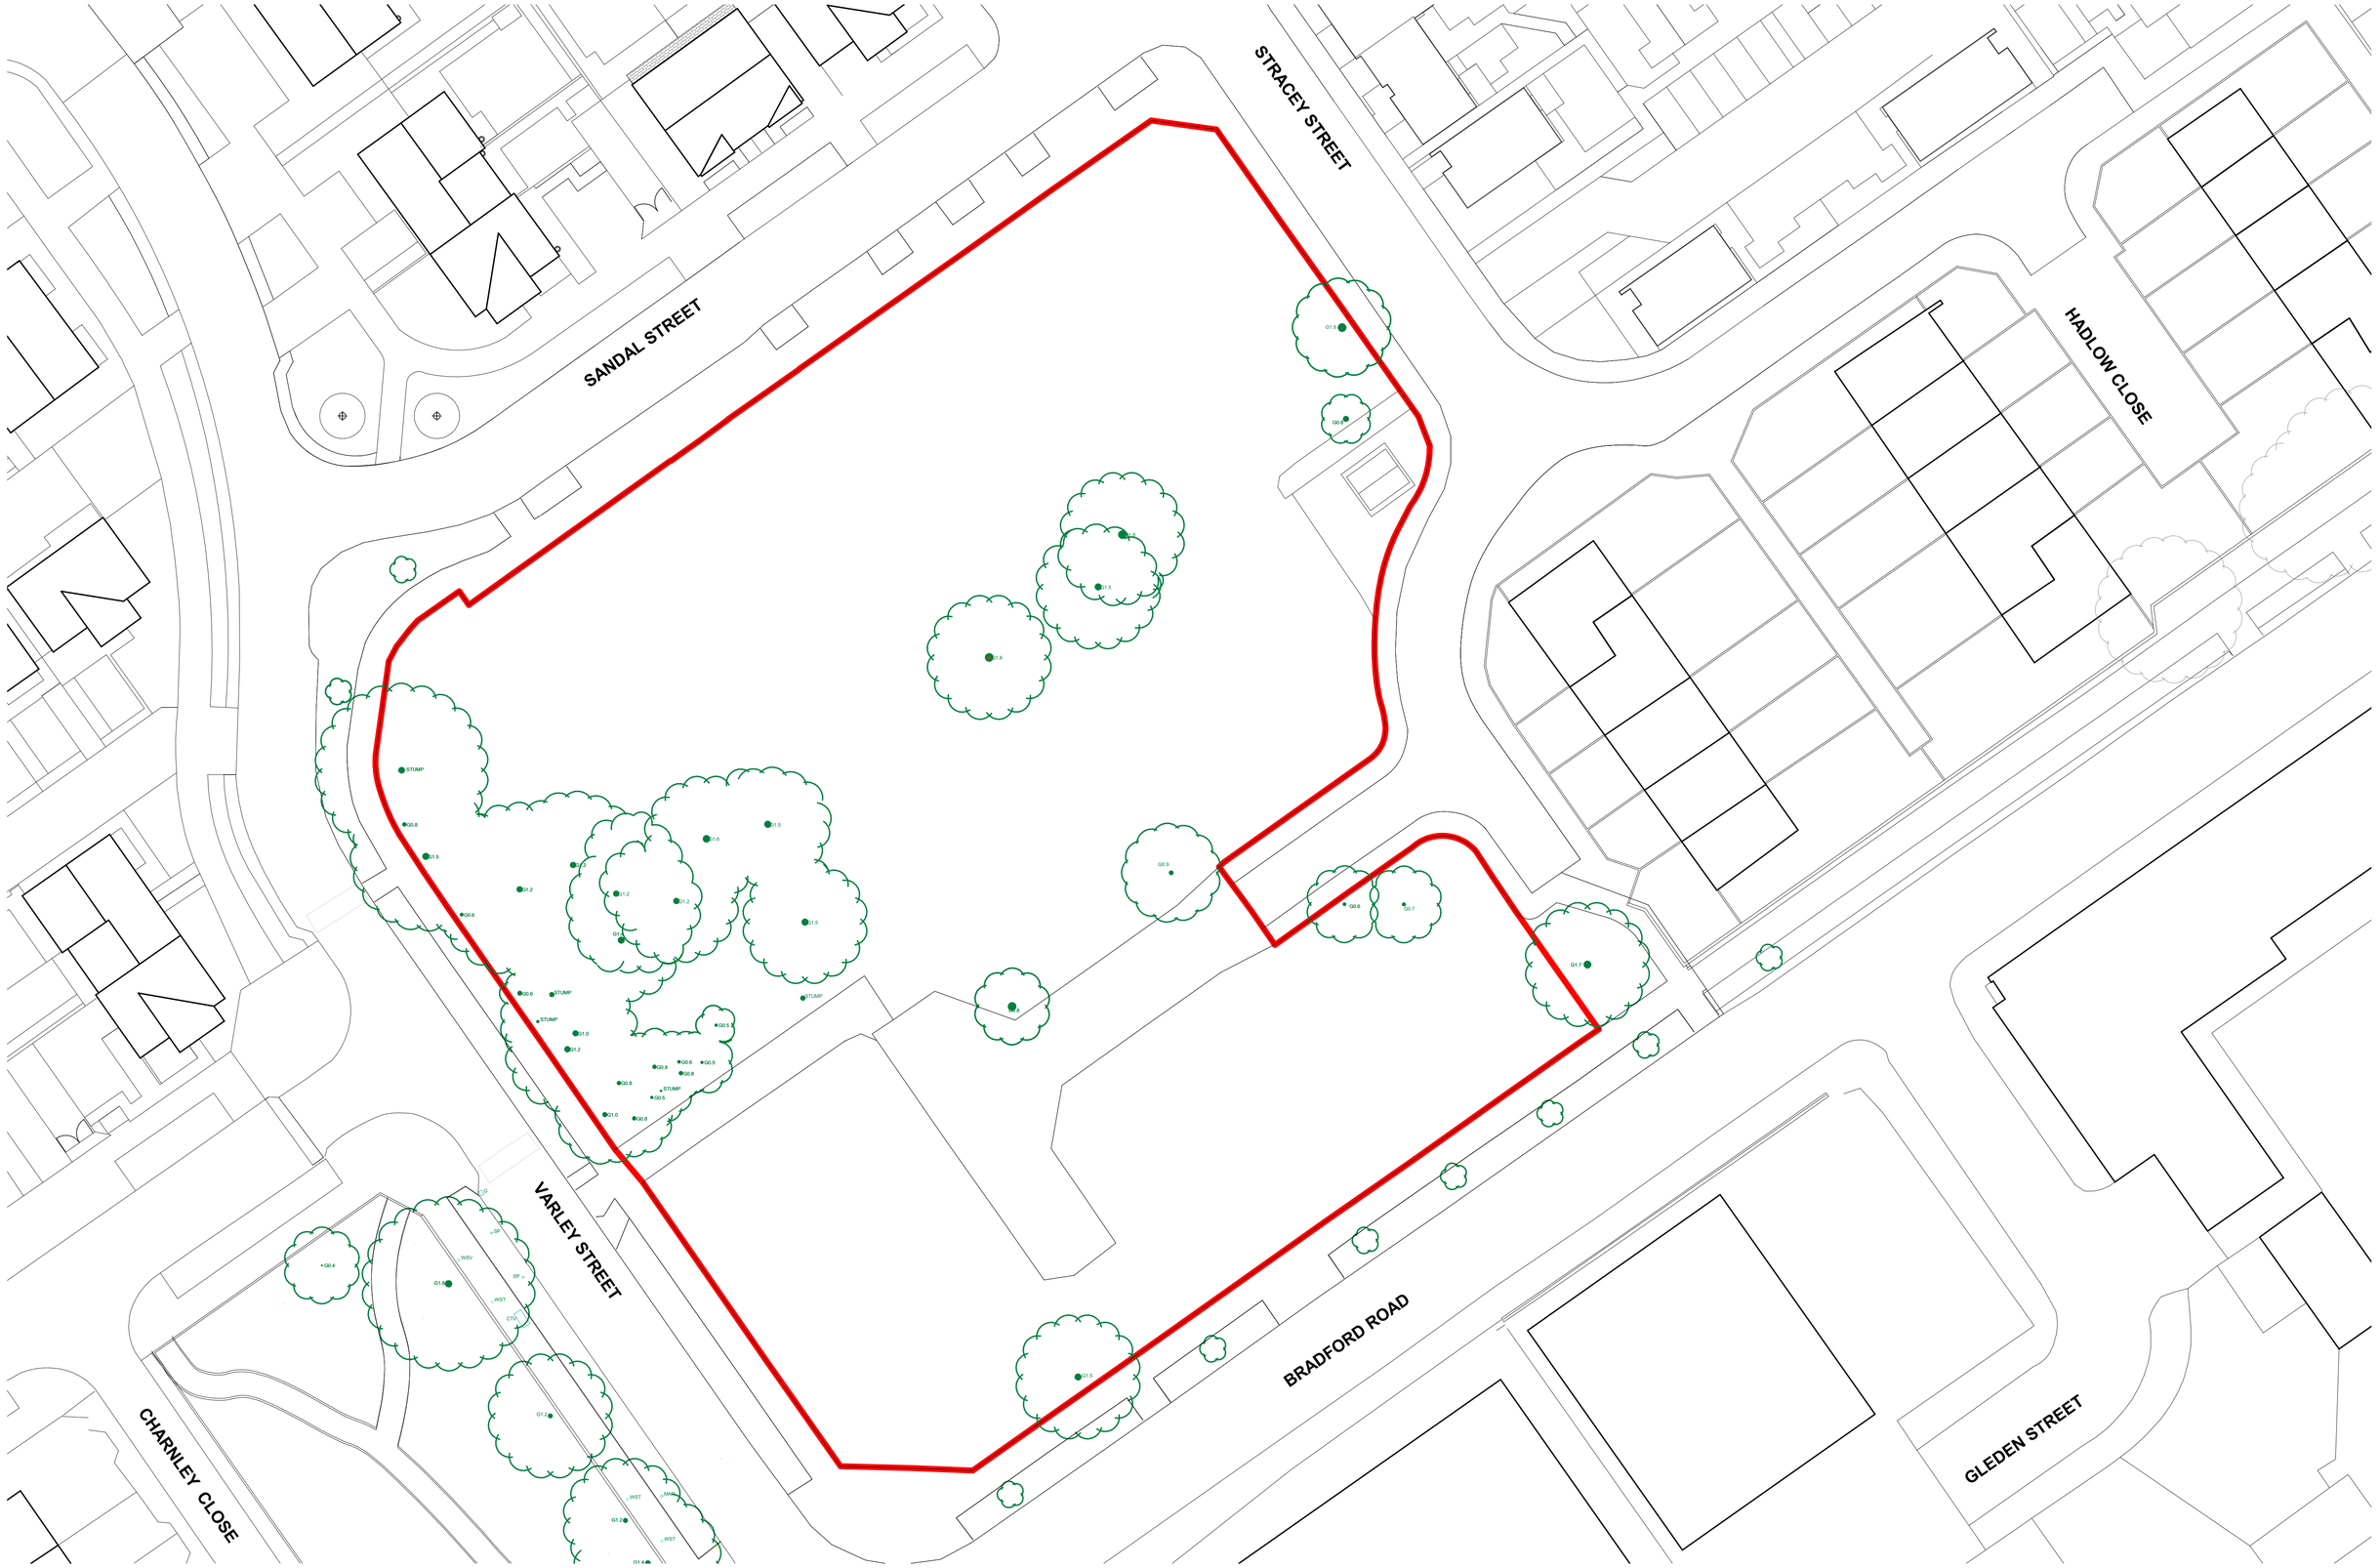

CDM REGULATIONS 2015. All current drawings and specifications for the project must be read in conjunction with the Designer's Hazard and Environment Assessment Record. All intellectual property rights reserved.

Designed with reference to the surveys, information and reports listed: Xxxxxxxxxxxxx Xxxxxxxxxxxxx, Xxxxxxxxxxx Xxxxxxxxxx, Xxxxxxxxxxx Xxxxxxxxxx, Xxxxxxxxxxx Xxxxxxxxxx, Xxxxxxxxxxx Xxxxxxxxxx, Xxxxxxxxxxx Xxxxxxxxxx.

0m 5m 10m 15m 20m

Existing Trees

Rev	Date	Description	Dwn	Ckd
P02	25.04.22	Site plan and dwelling mix updated to incorporate comments	LE	JK
P03	30.05.22	Planning Issue	JK	LE
P04	20.06.22	Planning Issue: Lovell design changes incorporated	JK	LE
P05	27/10/22	Planning Issue: Retained and proposed tree positions ammended. Plot 3 driveway repositioned	JK	LE

Drawn	LE
Checked	JK
Date	MAR 2022
Scale @ A1	As indicated

Miles Platting Cell 7.5

Existing Site Plan

BA9882-2001
REV P05

PLANNING

PRP