

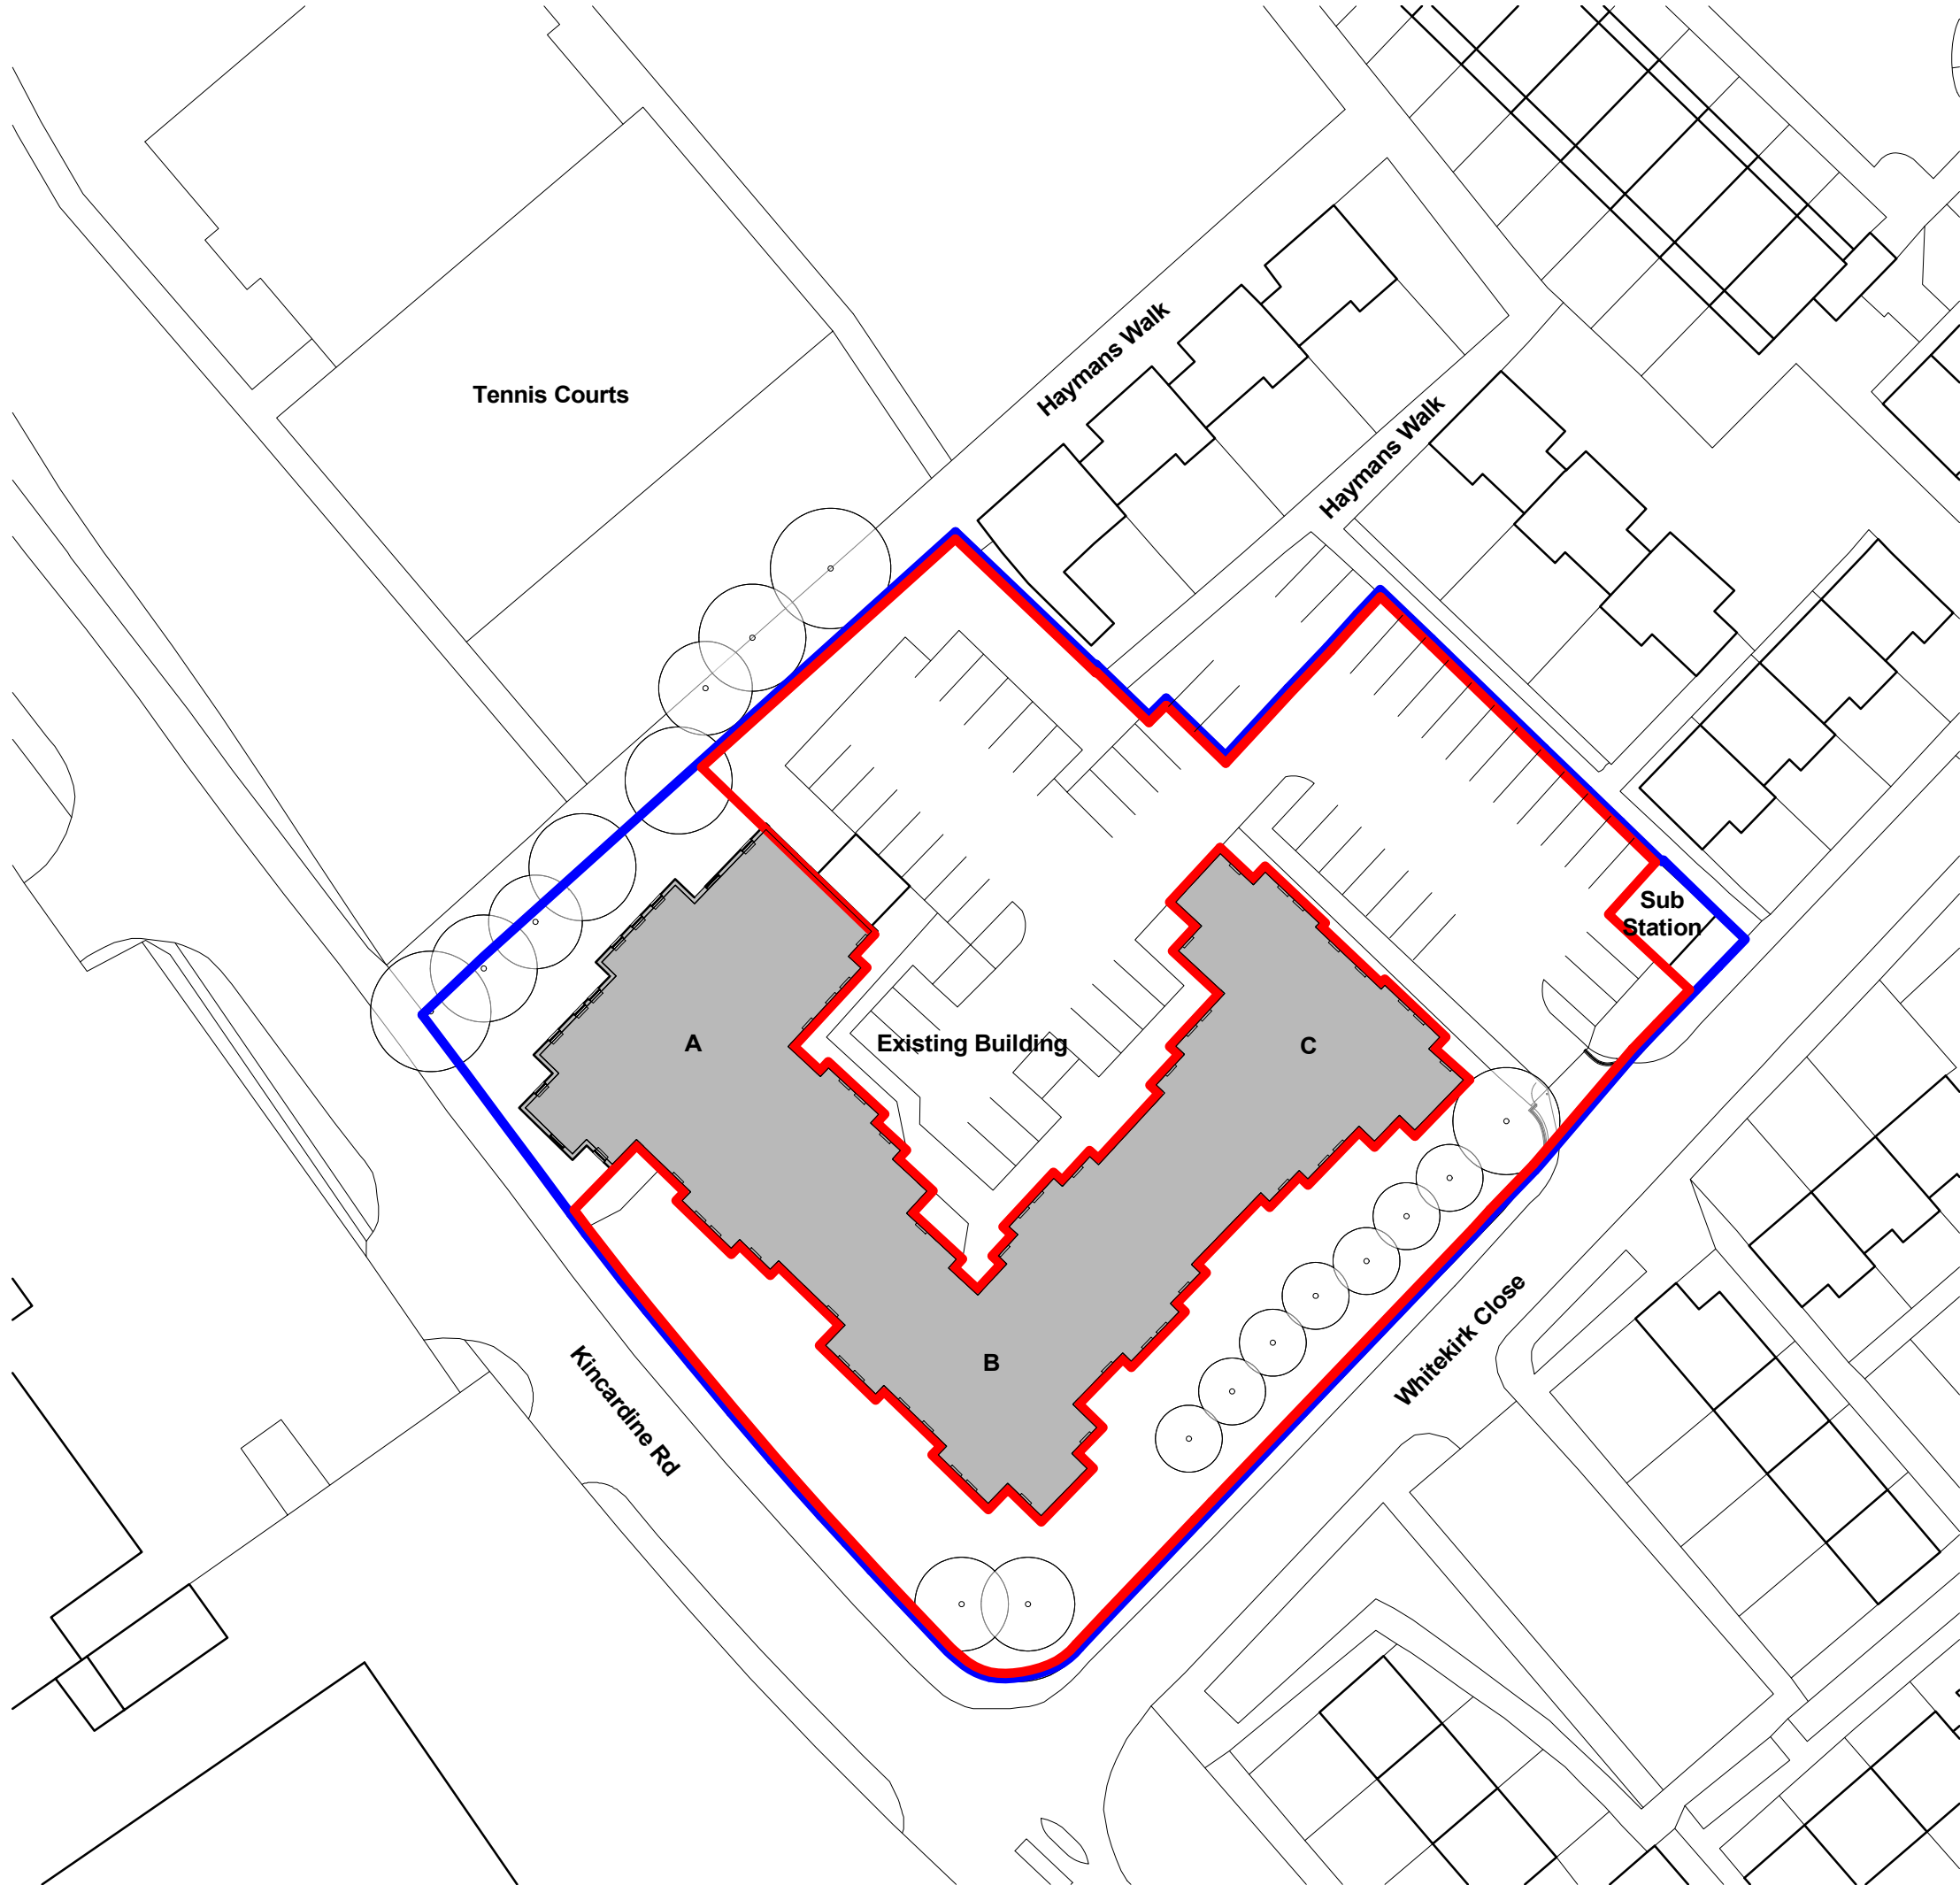


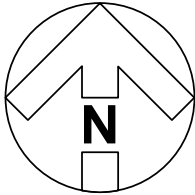

NOTES:

DO NOT SCALE FROM THIS DRAWING.
VERIFY ALL DIMENSIONS AND SETTING OUT ON SITE.
NOTIFY ANY DISCREPANCIES TO THE ARCHITECT.
FOR STRUCTURAL INFORMATION, REFER TO
STRUCTURAL ENGINEER'S DRAWINGS.
FOR M&E INFORMATION, REFER TO M&E
ENGINEER'S AND SUB-CONTRACTOR'S DRAWINGS.
FOR HEALTH & SAFETY INFORMATION, REFER TO
HEALTH & SAFETY RISK ASSESSMENTS.

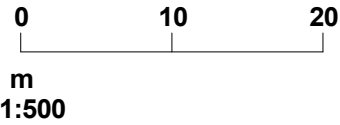

- Blue line denotes Unite site ownership.
- Red line denotes Application boundary.

REVISION: P03	BY: NH	CHECKED: JRP	DATE: 24/10/2019
Red line application boundary revised. Re-issued for planning.			
REVISION: P02	BY: MDH	CHECKED: APS	DATE: 13/06/2019
Planning Issue			
REVISION: P01	BY: MDH	CHECKED: APS	DATE: 21/02/2019
First issue.			

SUTABILITY

S4a | FOR PLANNING

CLIENT



PROJECT

KINCARDINE COURT
MANCHESTER

TITLE

Site Location Plan

Hadfield Cawkwell Davidson					
Broomgrove Lodge, 13 Broomgrove Rd, Sheffield, S10 2LZ T 0114 266 8181 www.hcd.co.uk					
HCD PROJECT NO.	SCALE		REV.		
2017-044	1 : 500 @ A3		P03		
PROJECT NO.	ORIGINATOR	VOLUME	LEVEL	TYPE	ROLE + NUMBER
2017-044	HCD	ZZ	ZZ	DR	A-PL-000