
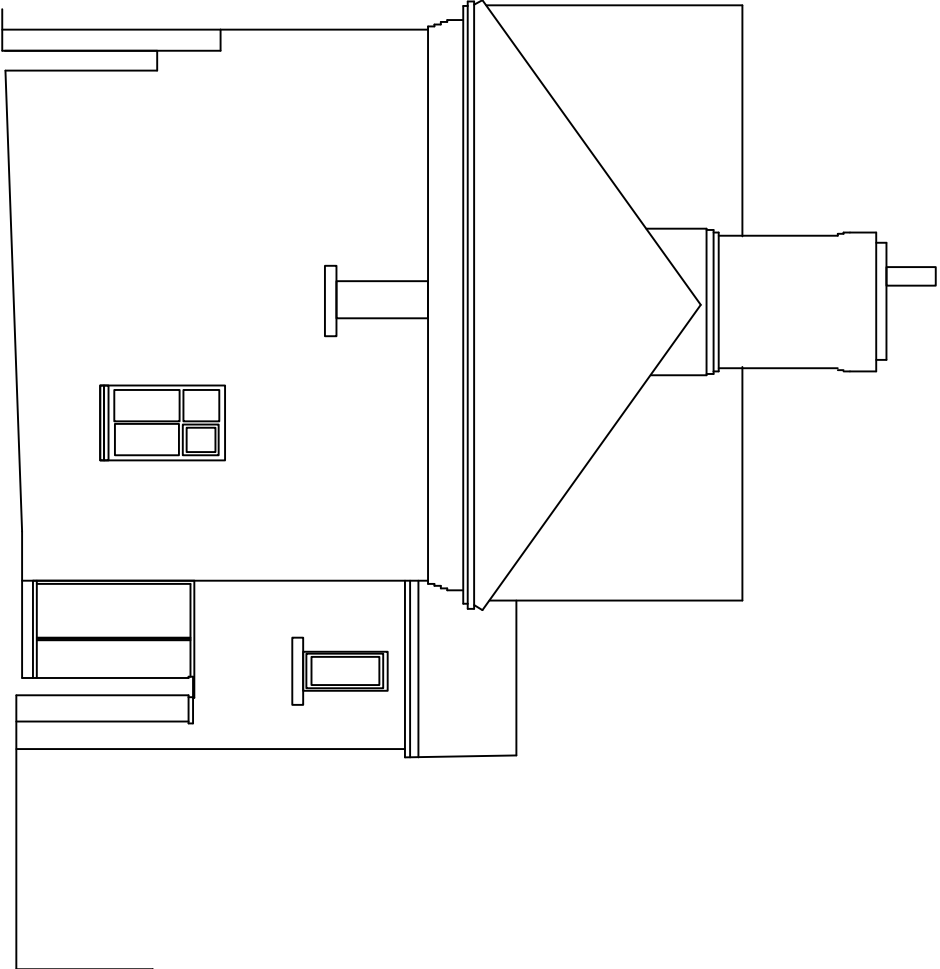


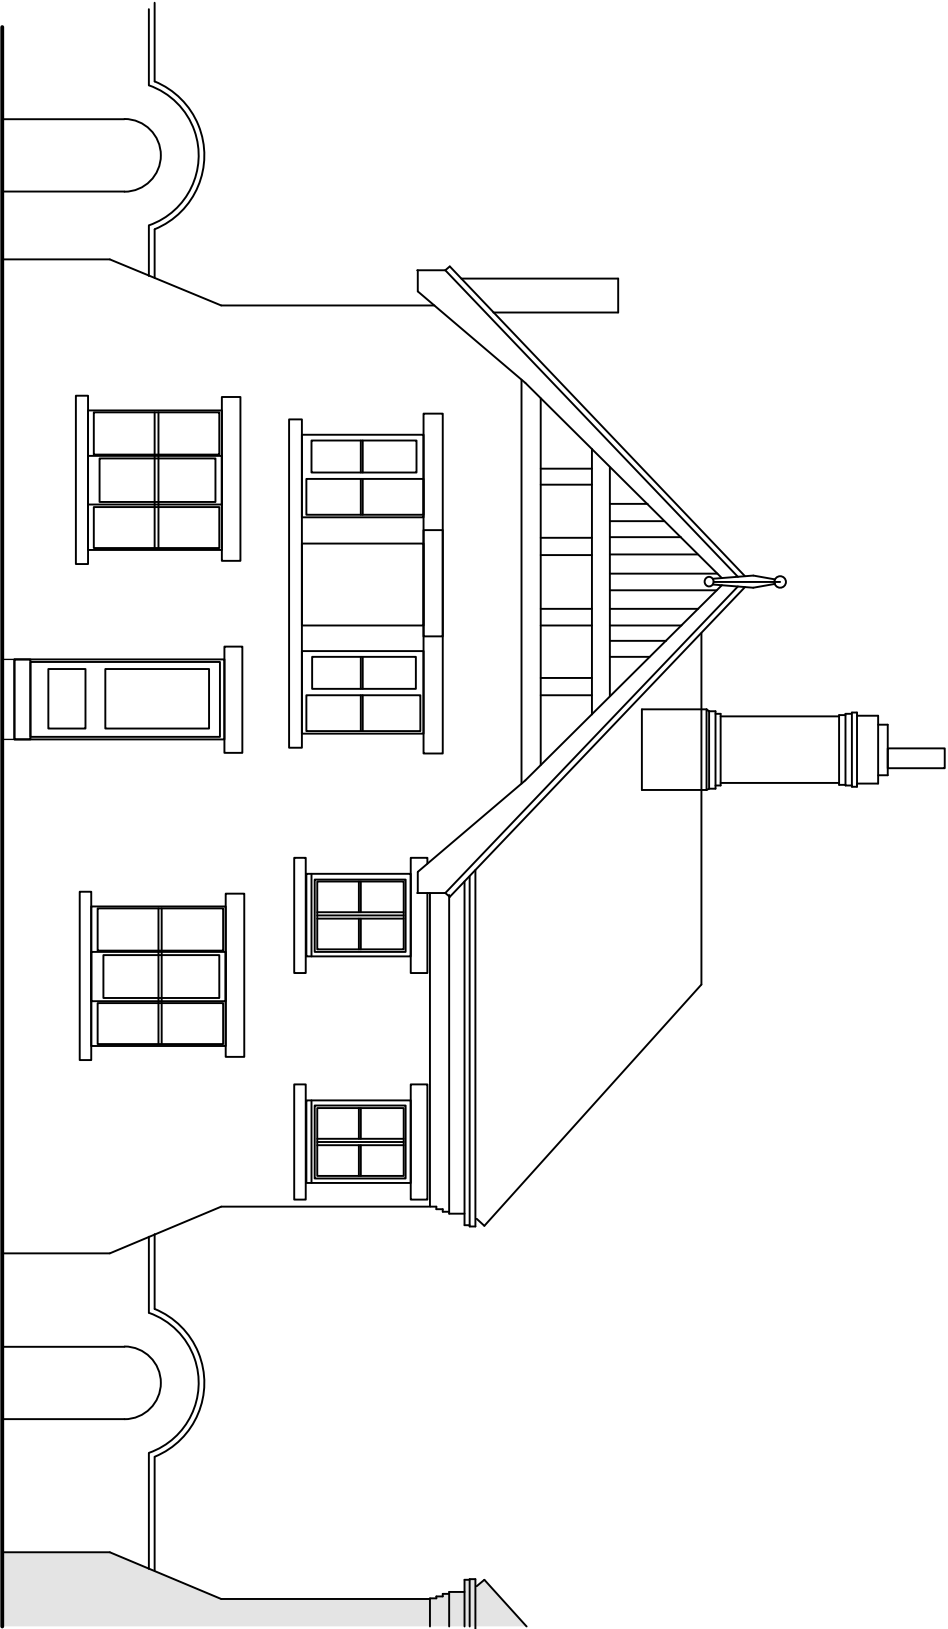

rev	description	Date	By
-----	-------------	------	----

Date:
September 2022

Drawing No:
22139/E/03

Project:
15 The Grove
Drawing:
Manchester
Existing Elevations

SCALE 1:100

leighton
architects
21 Chandos Road
Manchester M21 0SS
Tel/ 07747111159
www.leightonarchitects.com