


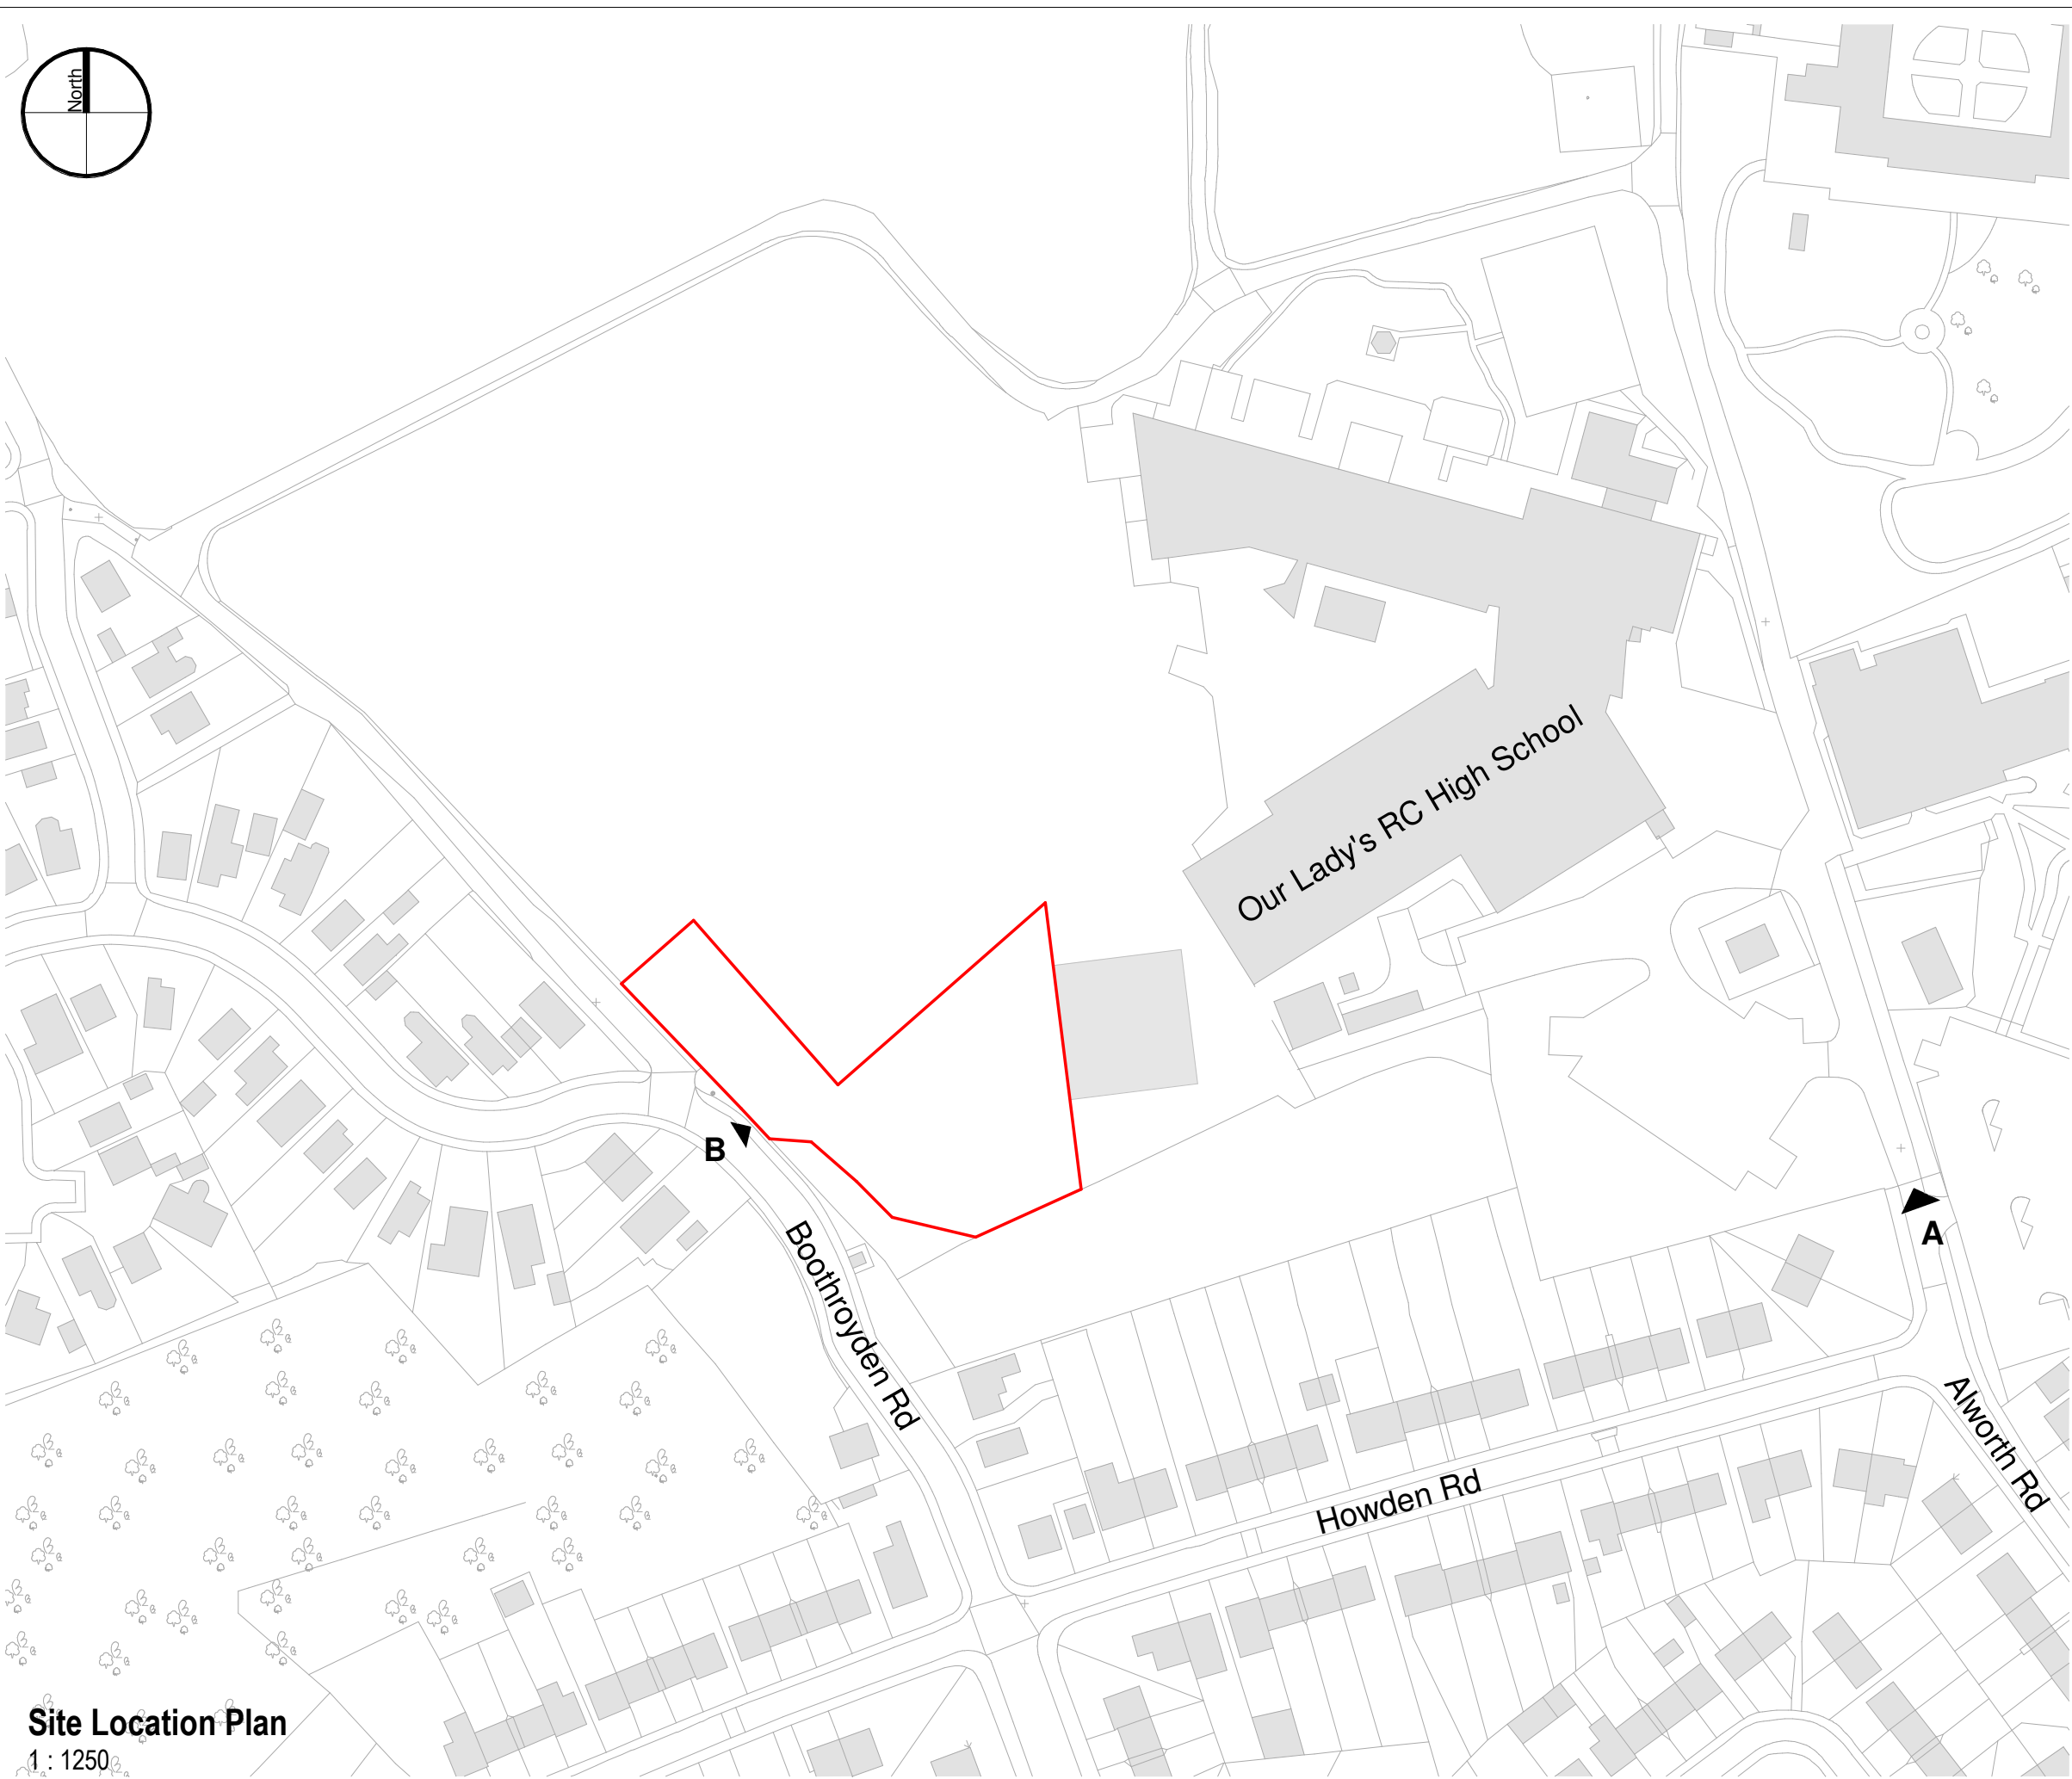

Site Location Plan
1 : 1250

Notes

The Contractor is to check all dimensions and conditions on site before commencing. Do not scale from this drawing.
This drawing remains the copyright of POZZONI Architecture Ltd.

Scale Bars TO BE USED ONLY AS GUIDANCE

1:100	mm		1000		3000		5000
1:200	mm			5000	8000		
1:500	M		5		15		25
1:1250	M		10	30	50	70	

KEYPLAN

Application Site
(approx. 2700m²):

A

Existing Vehicular /
Pedestrian Site Access
Point

B

Proposed Gated Pedestrian
Access Point

CO1	Planning Application	CP	14.09.22
Rev	Description	By	Date
Client	Our Lady's RC High School		
Job	Landscaping Works		
Drawing	Planning - Site Location Plan		
BSRef	POZ Ref	Rev	CO1
5697-POZ-XX-00-DR-A-1104			
Date	14.09.22	Scale	As indicated @ A3
3D CoOrd	TC	2D CoOrd	CP
Project Status	Planning	Tender	Construction
	Design	Contract	As Built

pozzoni

10-12 Emerald Street
London
WC1N 3QA

Woodville House
2 Woodville Road
Altrincham
WA14 2FH

+44 20 7078 0079
architects@pozzoni.co.uk

+44 161 928 7848
www.pozzoni.co.uk