

NOTES

DO NOT SCALE FROM THIS DRAWING.
ALL DIMENSIONS TO BE CHECKED ON SITE.
(DRAWINGS MAYBE SCALED FOR LOCAL AUTHORITY & PLANNING PURPOSE ONLY)
COPYRIGHT PROTECTED.

FOR PLANNING
DO NOT USE FOR CONSTRUCTION

CONSULTANT REFERENCES IN DRAWING:

STRUCTURAL - REF/REVISION

GENERAL NOTE: DETAILS TO BE READ
IN CONJUNCTION WITH WINDOW
SCHEDULE & EXTERNAL ELEVATIONS

ALL DIMENSIONS SHOWN ARE
APPROXIMATE AND TO BE
CONFIRMED BY FABRICATOR FOR
EACH INDIVIDUAL WINDOW

0 0.05 0.10 0.20 0.25m

Scale 1:5

0 0.10 0.20 0.30 0.40 0.50m

Scale 1:10

0 0.20 0.40 0.60 0.80 1.0m


Scale 1:20

0 0.5 1.0 2.0 2.5m


Scale 1:50

0 0.5 1.0 2.0 3.0 4.0 5.0m


Scale 1:100

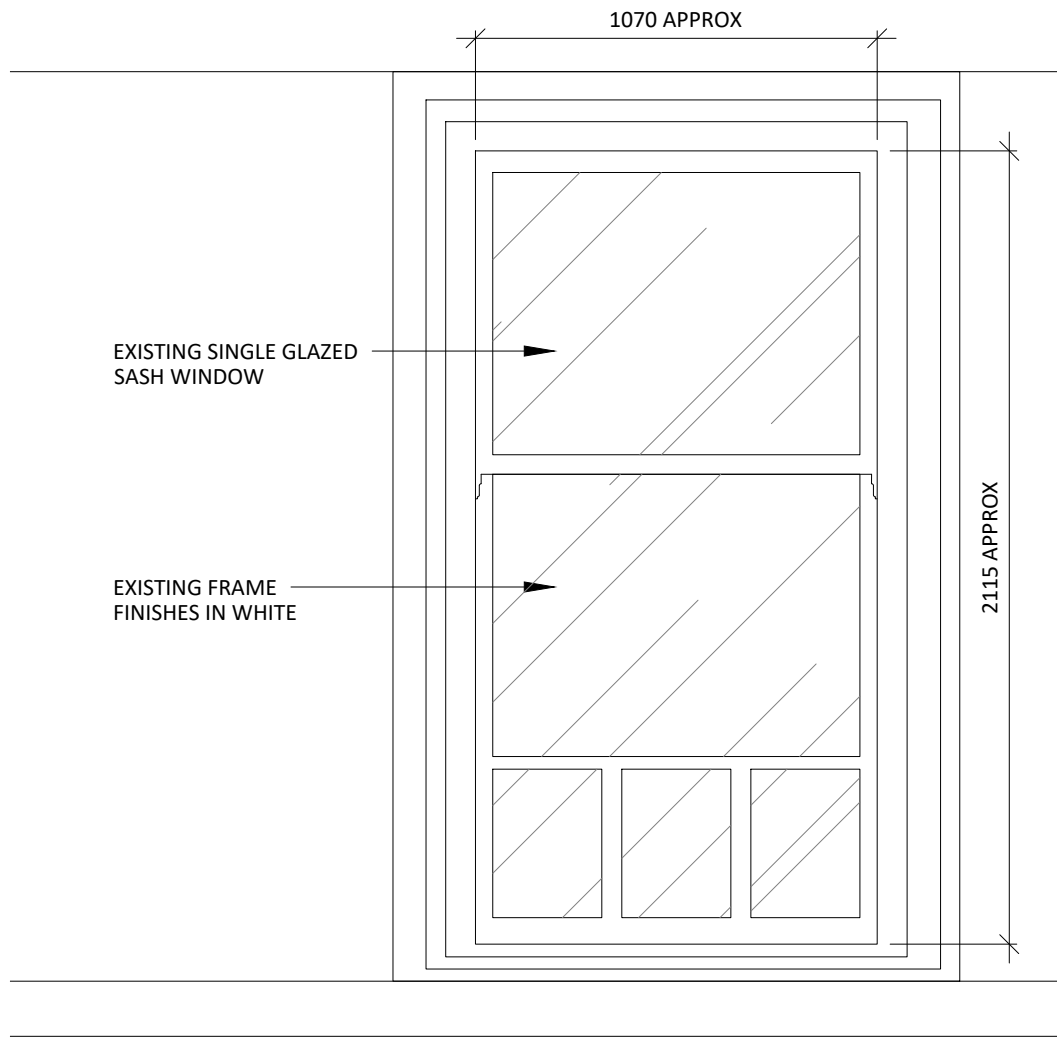


01 3rd FLOOR SASH WINDOW - TYPE C
512 SCALE 1:20 EXISTING ELEVATION

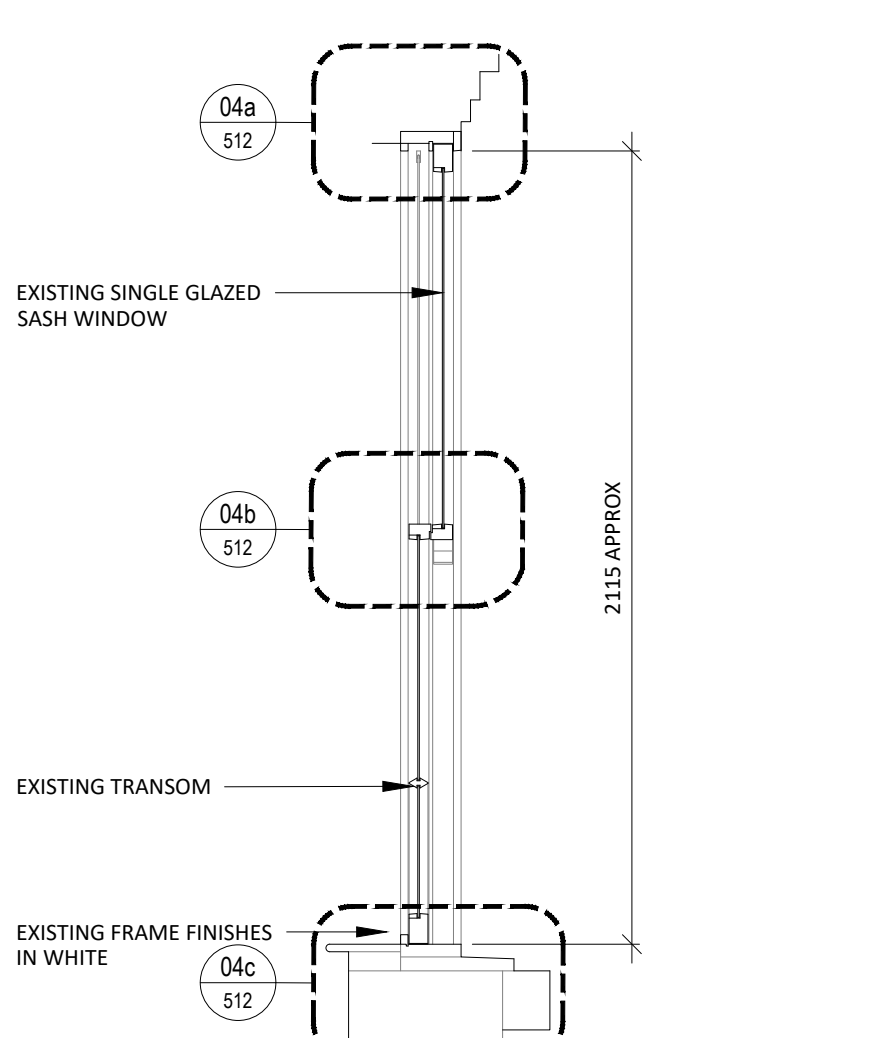


02 3rd FLOOR SASH WINDOW - TYPE C
512 SCALE 1:20 PROPOSED SECTION

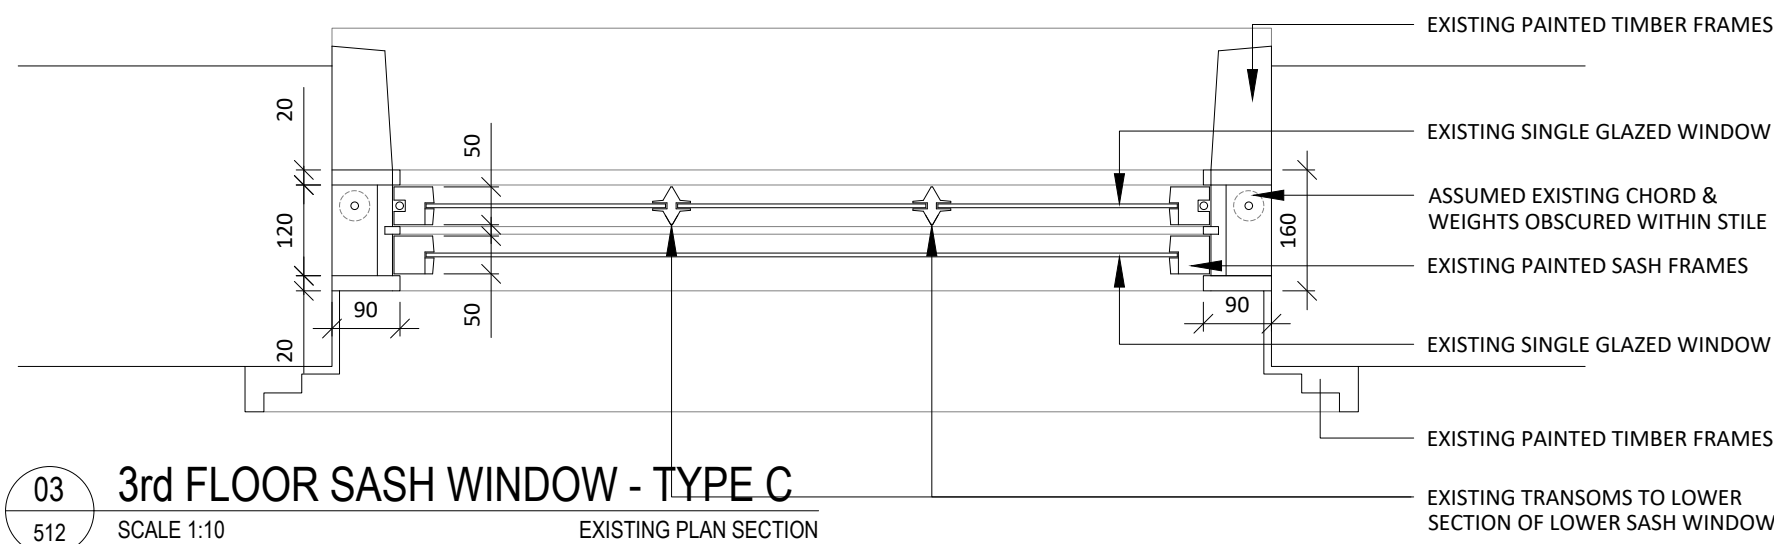


03 3rd FLOOR SASH WINDOW - TYPE C
512 SCALE 1:10 EXISTING PLAN SECTION

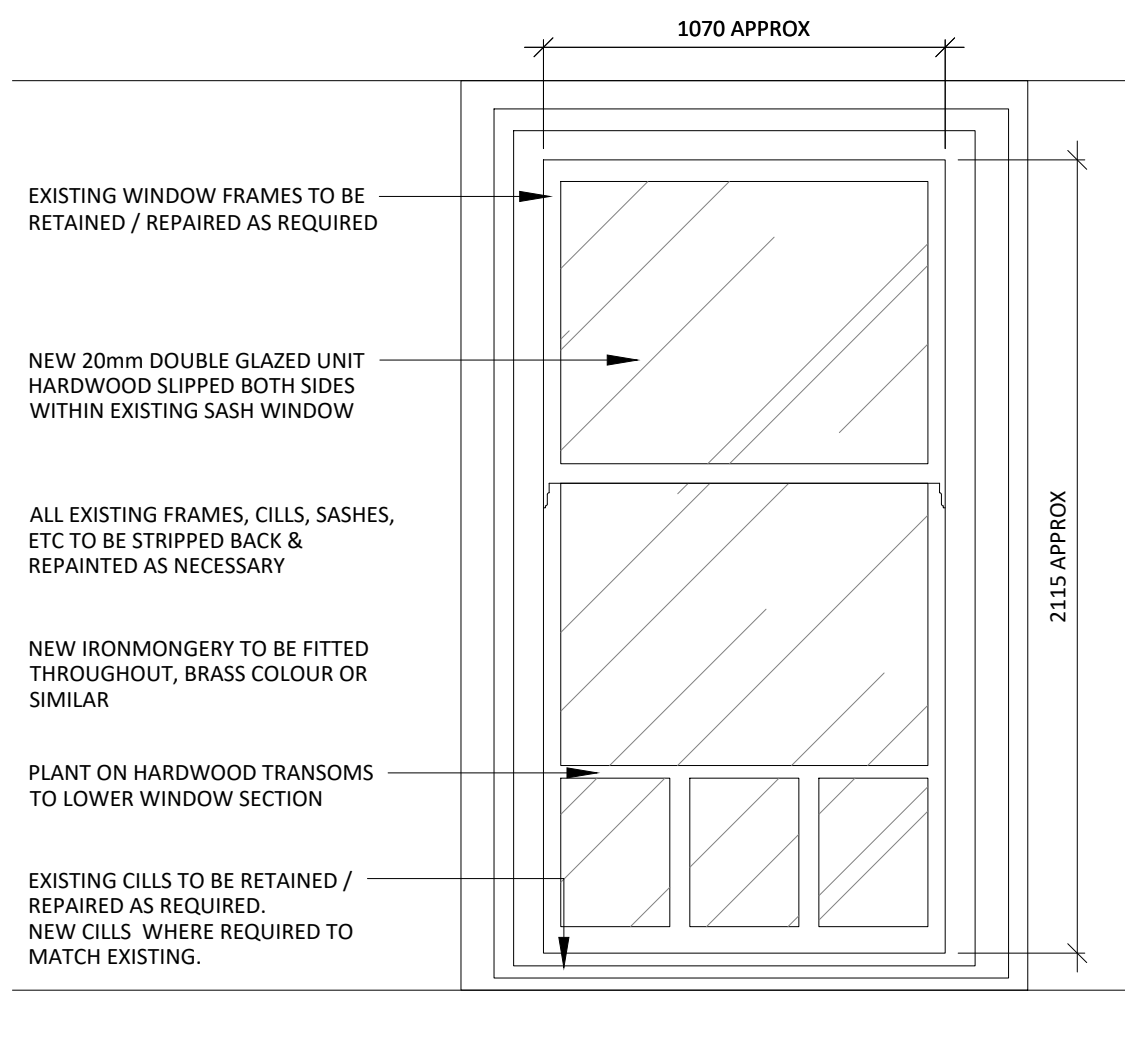


06 3rd FLOOR SASH WINDOW - TYPE C
512 SCALE 1:20 PROPOSED ELEVATION

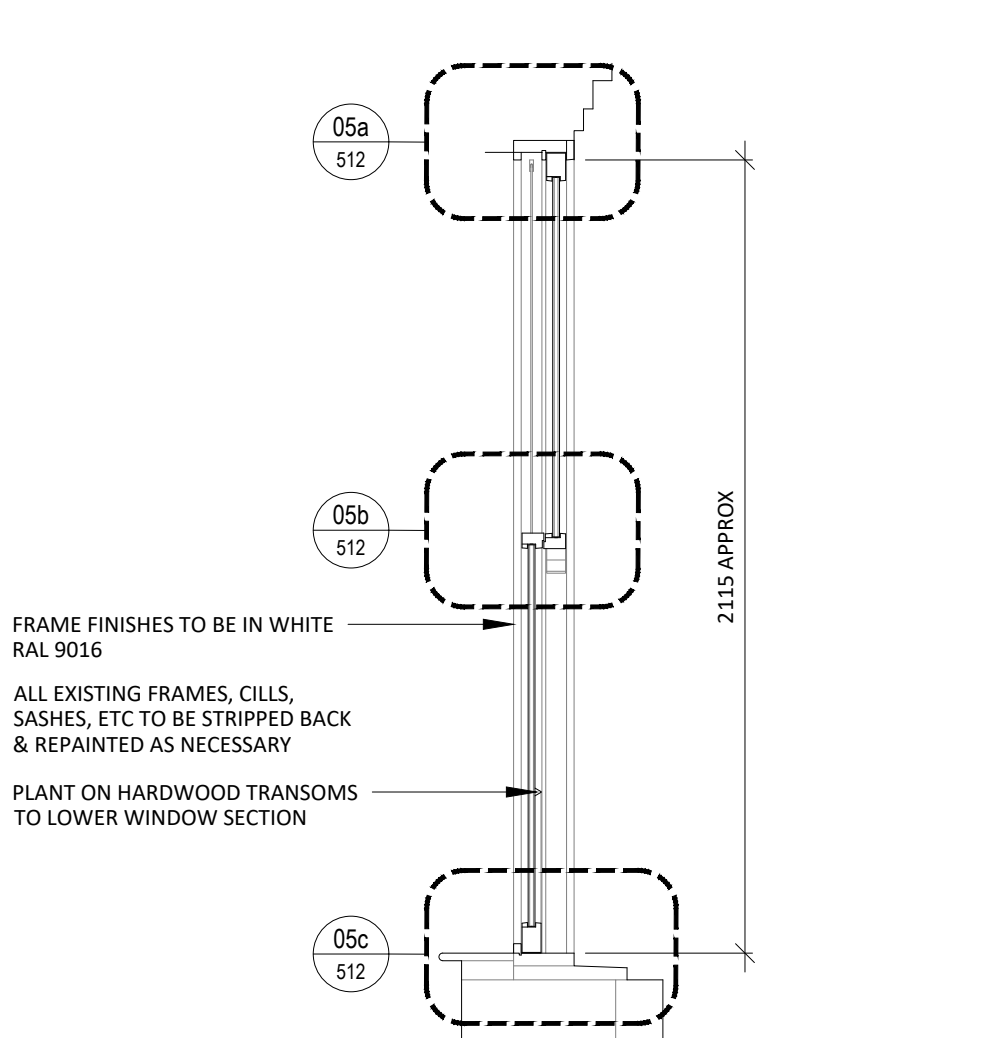


07 3rd FLOOR SASH WINDOW - TYPE C
512 SCALE 1:20 PROPOSED SECTION

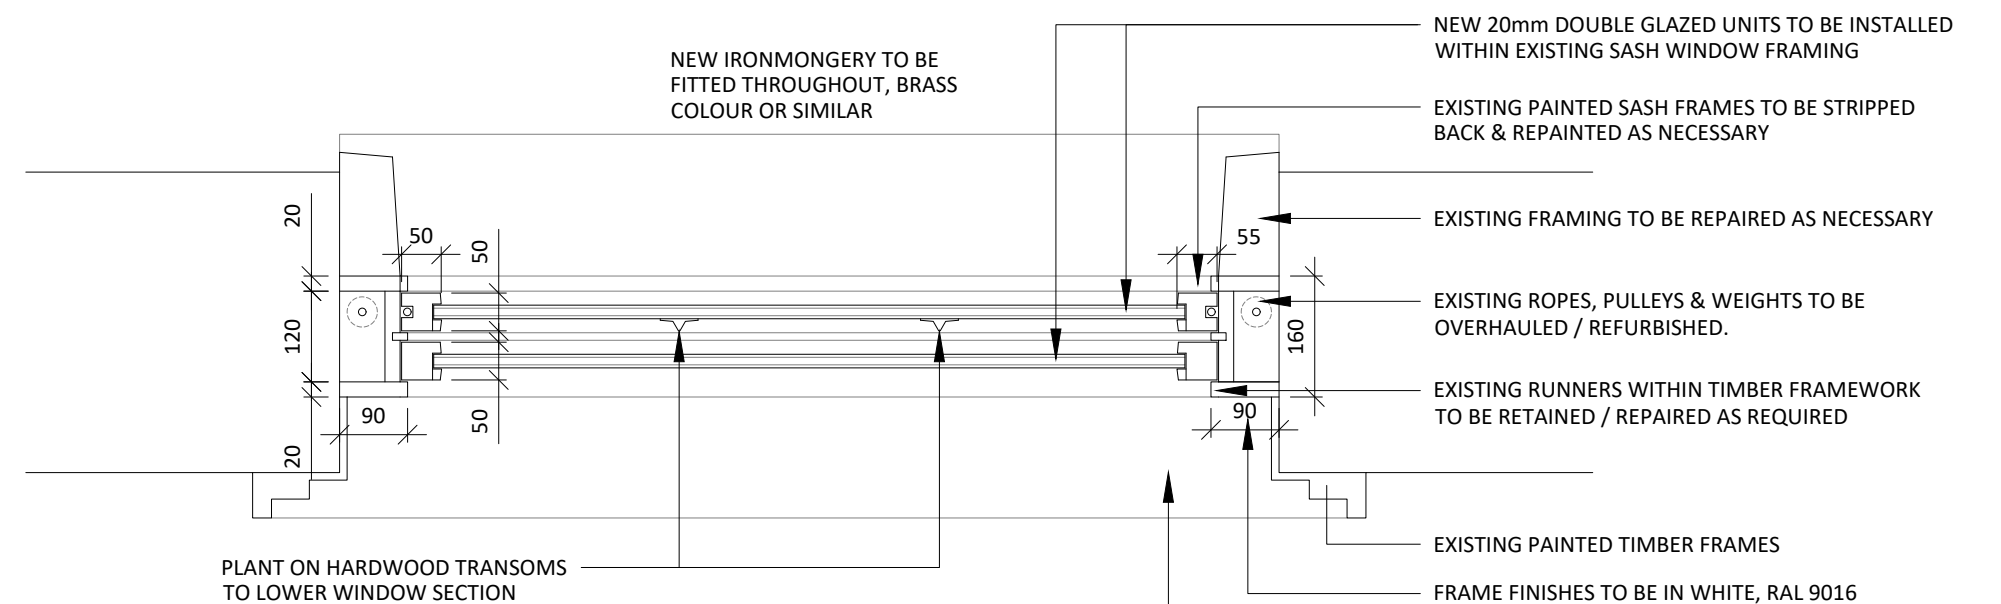


08 1st FLOOR SASH WINDOW - TYPE C
512 SCALE 1:10 PROPOSED PLAN SECTION

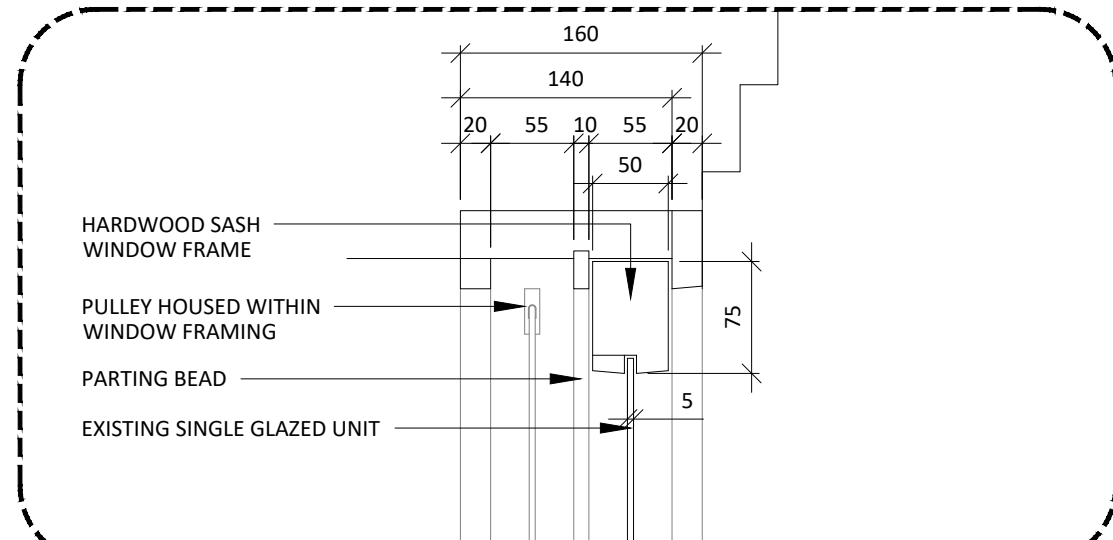


04a TYPE B WINDOW HEAD
512 SCALE 1:5 EXISTING SECTION

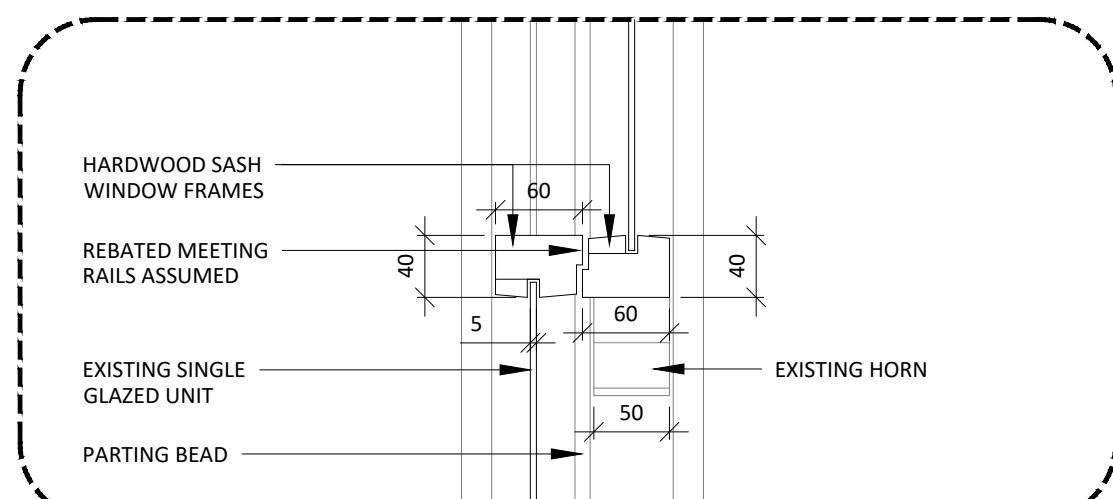


04b TYPE B WINDOW JOINT
512 SCALE 1:5 EXISTING SECTION

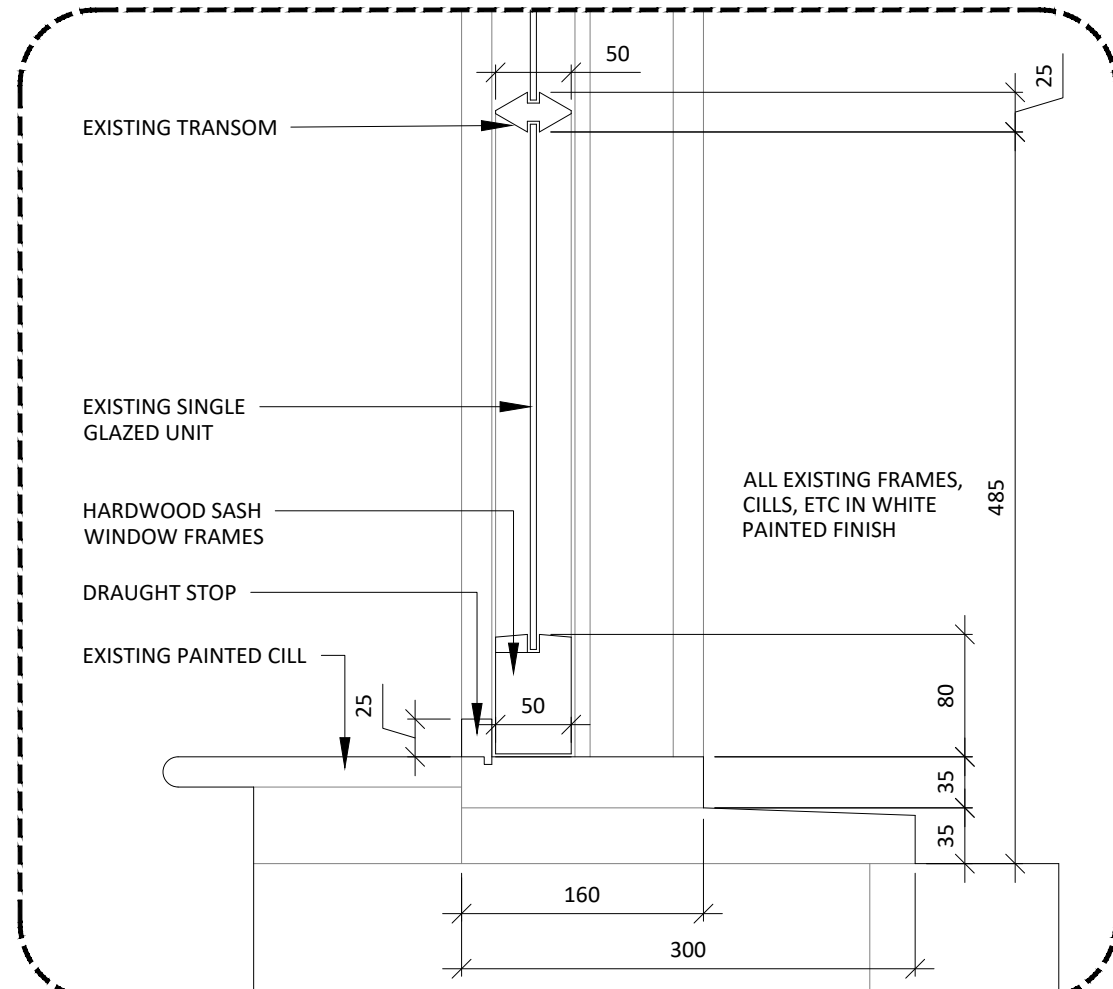


04c TYPE B WINDOW CILL
512 SCALE 1:5 EXISTING SECTION

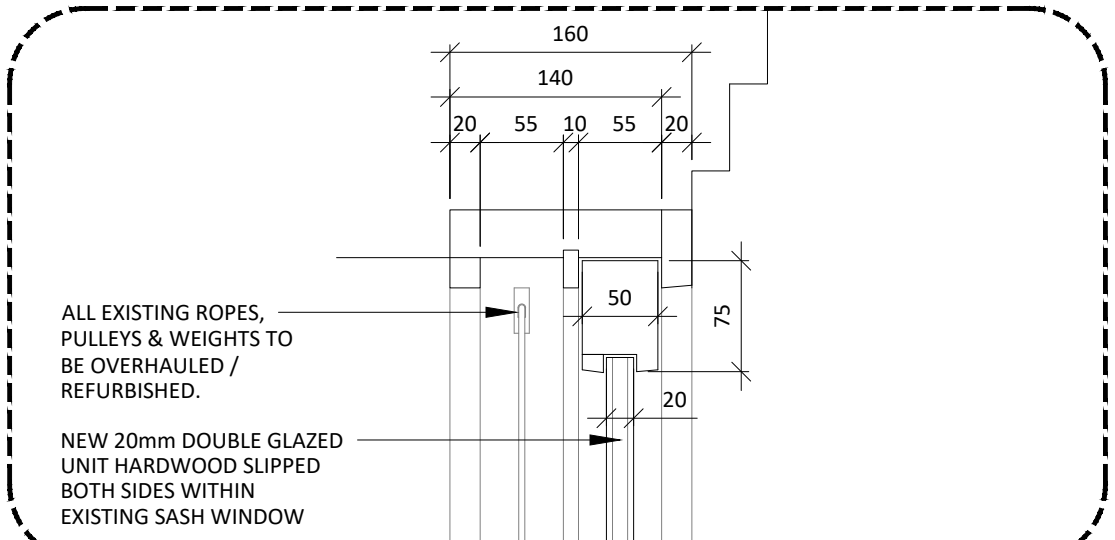

05a TYPE B WINDOW HEAD
512 SCALE 1:5 PROPOSED SECTION

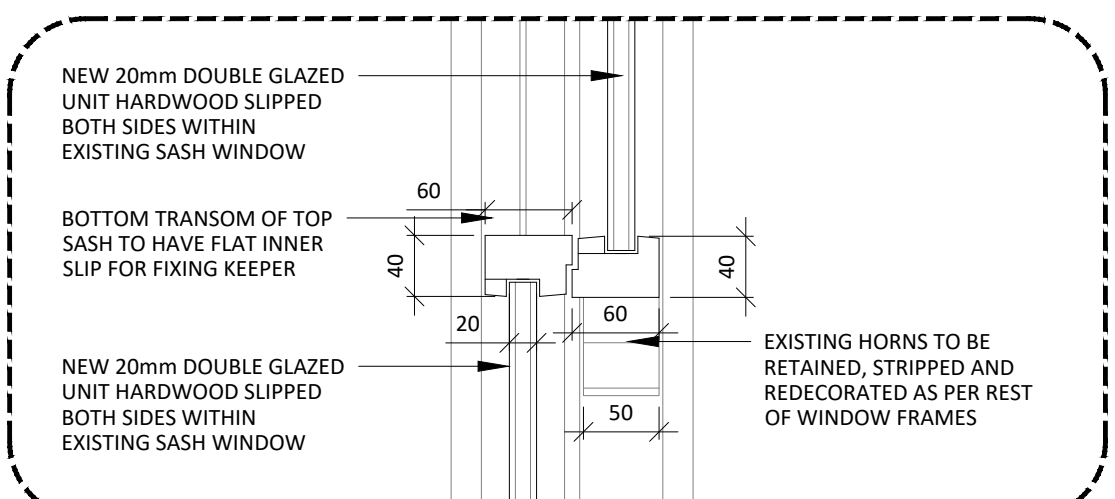

05b TYPE B WINDOW JOINT
512 SCALE 1:5 PROPOSED SECTION

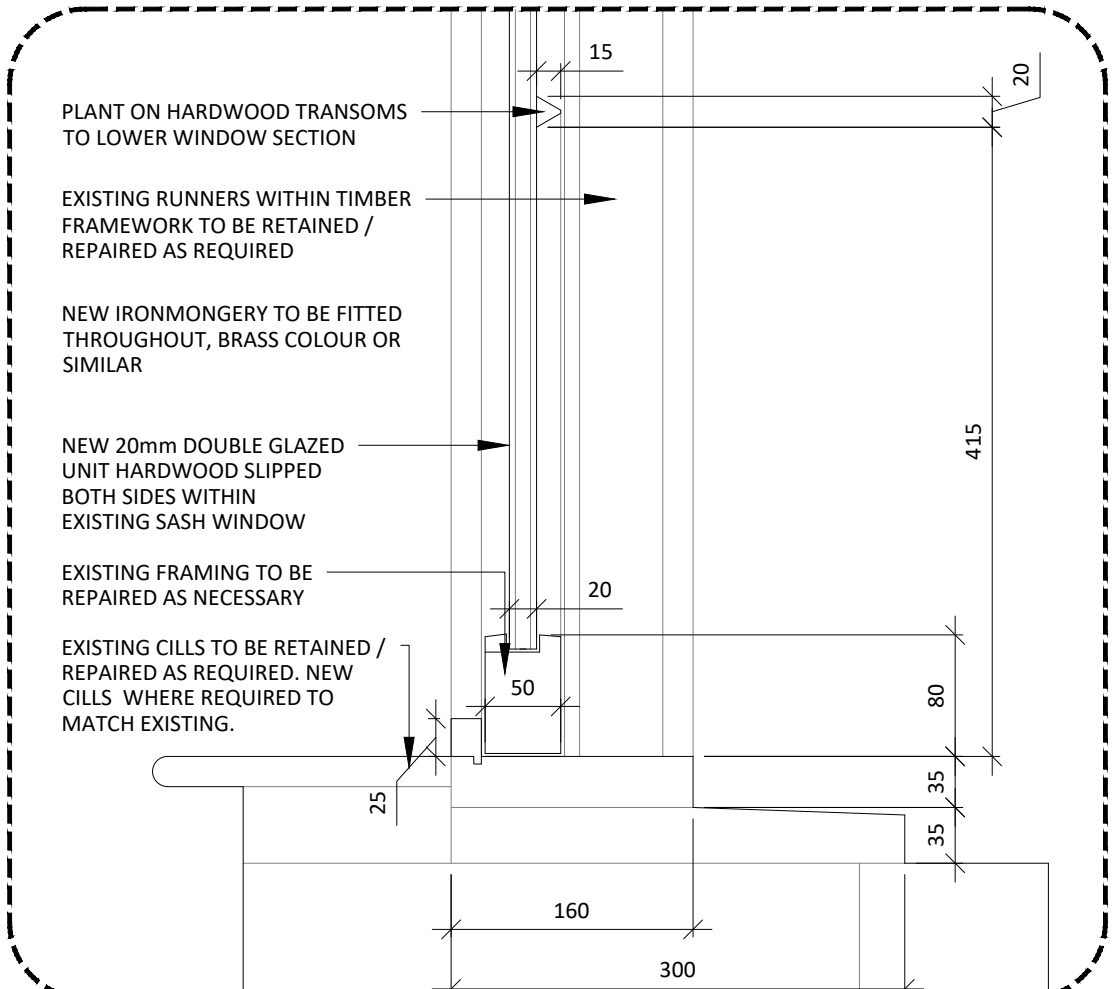


05c TYPE B WINDOW CILL
512 SCALE 1:5 PROPOSED SECTION

TYPE C WINDOW PROPOSED WORKS:
W 4.1 - BOX SASH REPAIR
W 4.2 - BOX SASH REPAIR
W 4.3 - BOX SASH REPAIR
W 4.4 - BOX SASH REPAIR
W 4.6 - BOX SASH REPAIR
W 4.7 - BOX SASH REPAIR
W 4.8 - BOX SASH REPAIR
W 4.9 - BOX SASH REPAIR
W 4.10 - BOX SASH REPAIR



09 DEANSGATE ELEVATION
512 SCALE 1:100

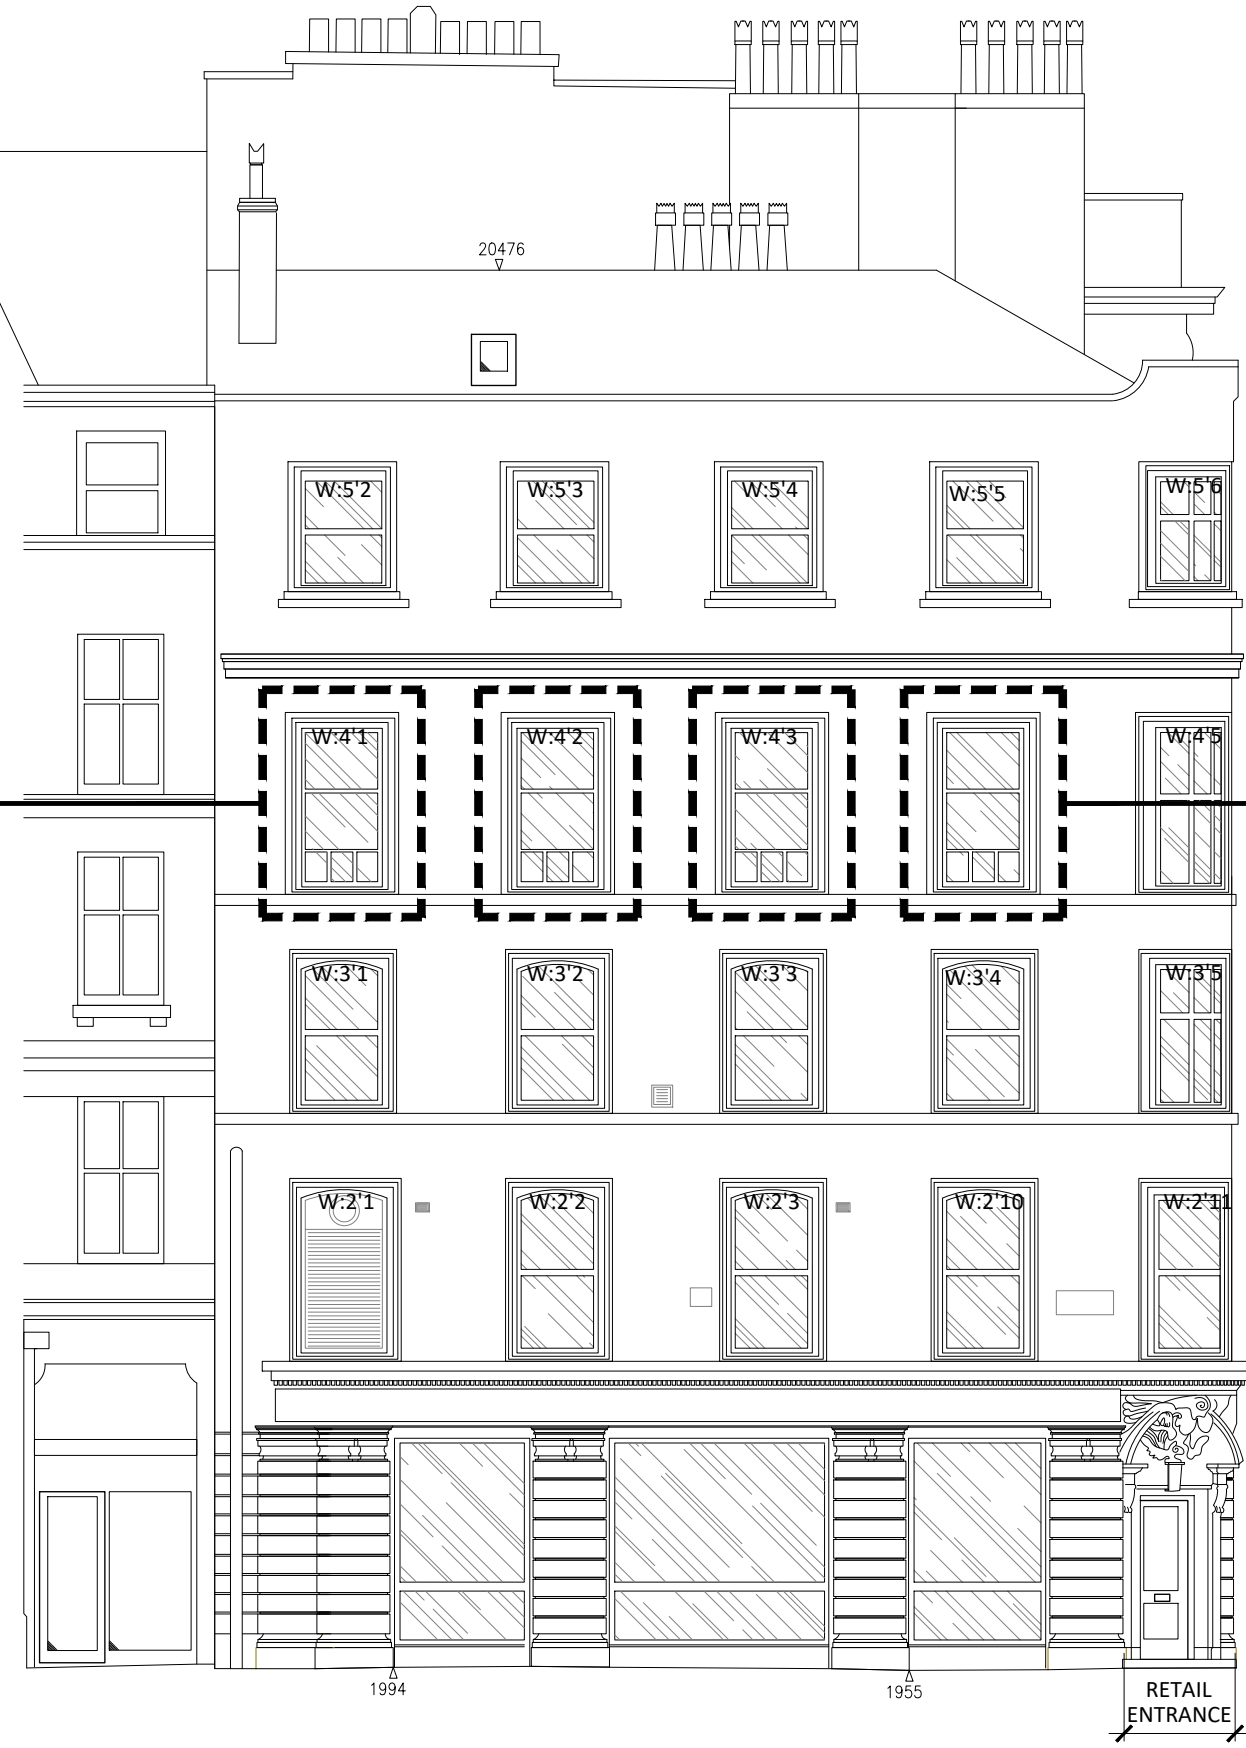

10 ST MARY'S STREET ELEVATION
512 SCALE 1:100

01	19/08/22	ISSUED FOR PLANNING	SO	ARB
00	02/08/22	ISSUED FOR PLANNING	SO	ARB
REV	DATE	DESCRIPTION	DRAWN	CHECKED

A X I

ADDRESS : 41 SOUTH KING STREET, MANCHESTER, M2 6GE
TELEPHONE : +44 (0)161 879 7357
EMAIL : www.axi.studio
COMPANY NO : 11547325

CLIENT
CONWAY ESTATES LIMITED
58 MONEYMORE RD,
MAGHERFELT, BT45 6HG

PROJECT
92-96 DEANSGATE
MANCHESTER
M3 2QG

DRAWING REFERENCE
SASH WINDOW TYPE C
EXISTING & PROPOSED DETAILS

JOB REFERENCE	DRAWING SCALE	DATE	DRAWN	CHECKED
20-054	varies@A1	19/05/2021	FWE	ARB
DRAWING REFERENCE NO	STAGE	REV		
512	3	01		