


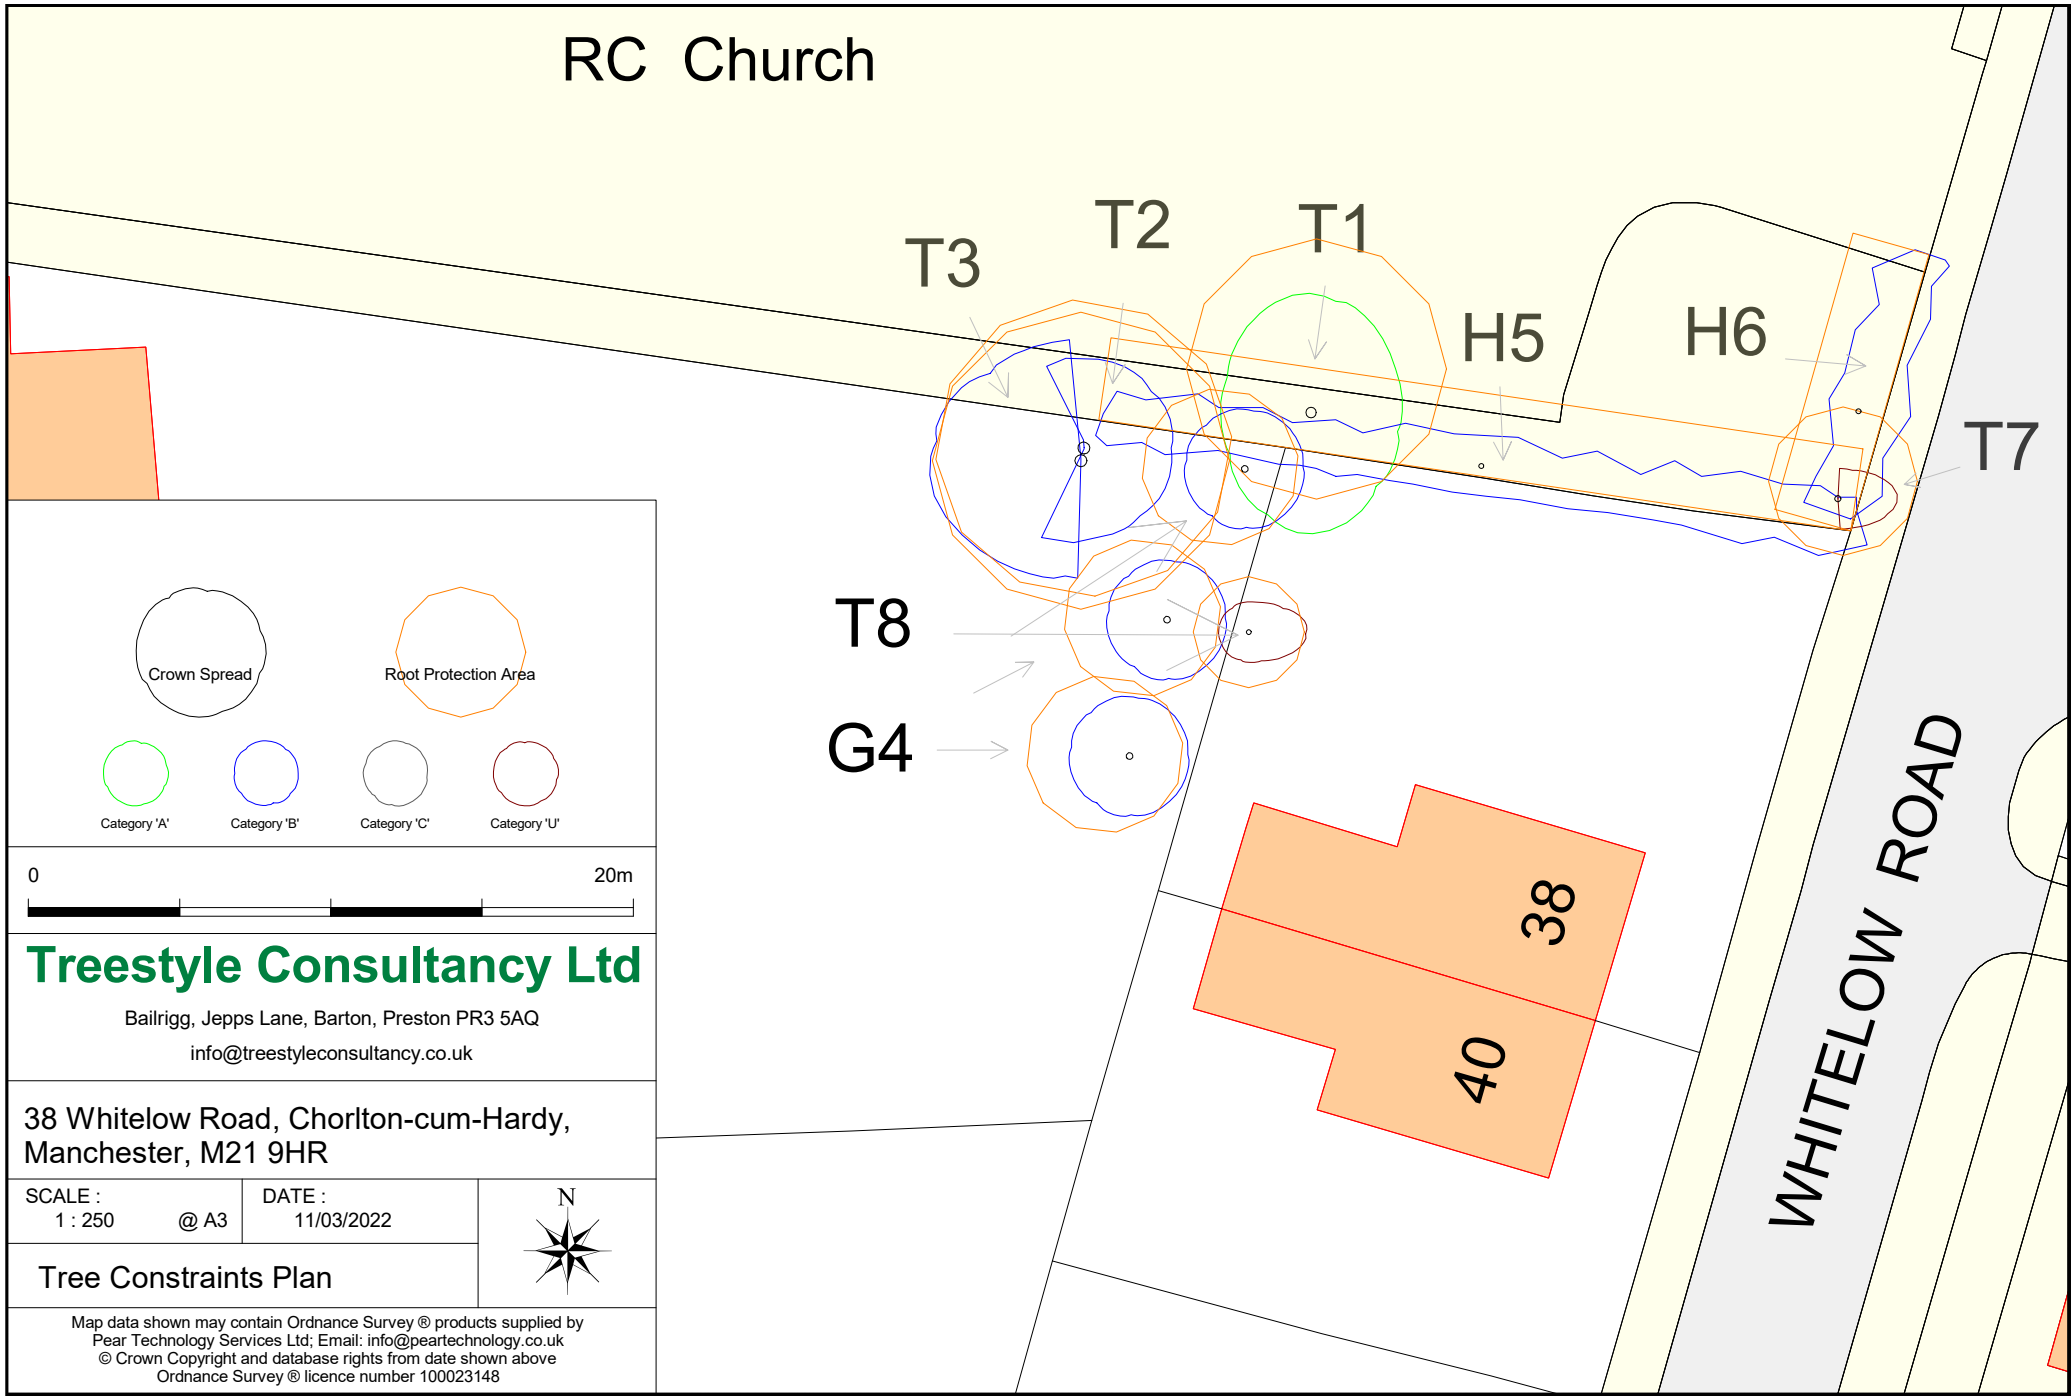


RC Church

T3 T2 T1 H5 H6 T7

T8 G4

38 40

WHITELOW ROAD

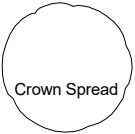

Crown Spread



Root Protection Area



Category 'A'



Category 'B'



Category 'C'



Category 'U'

0

20m

Treestyle Consultancy Ltd
Bailrigg, Jepps Lane, Barton, Preston PR3 5AQ
info@treestyleconsultancy.co.uk

38 Whitelow Road, Chorlton-cum-Hardy,
Manchester, M21 9HR

SCALE :	DATE :	
1 : 250 @ A3	11/03/2022	

Tree Constraints Plan

Map data shown may contain Ordnance Survey ® products supplied by
Pear Technology Services Ltd; Email: info@peartechnology.co.uk
© Crown Copyright and database rights from date shown above
Ordnance Survey ® licence number 100023148