


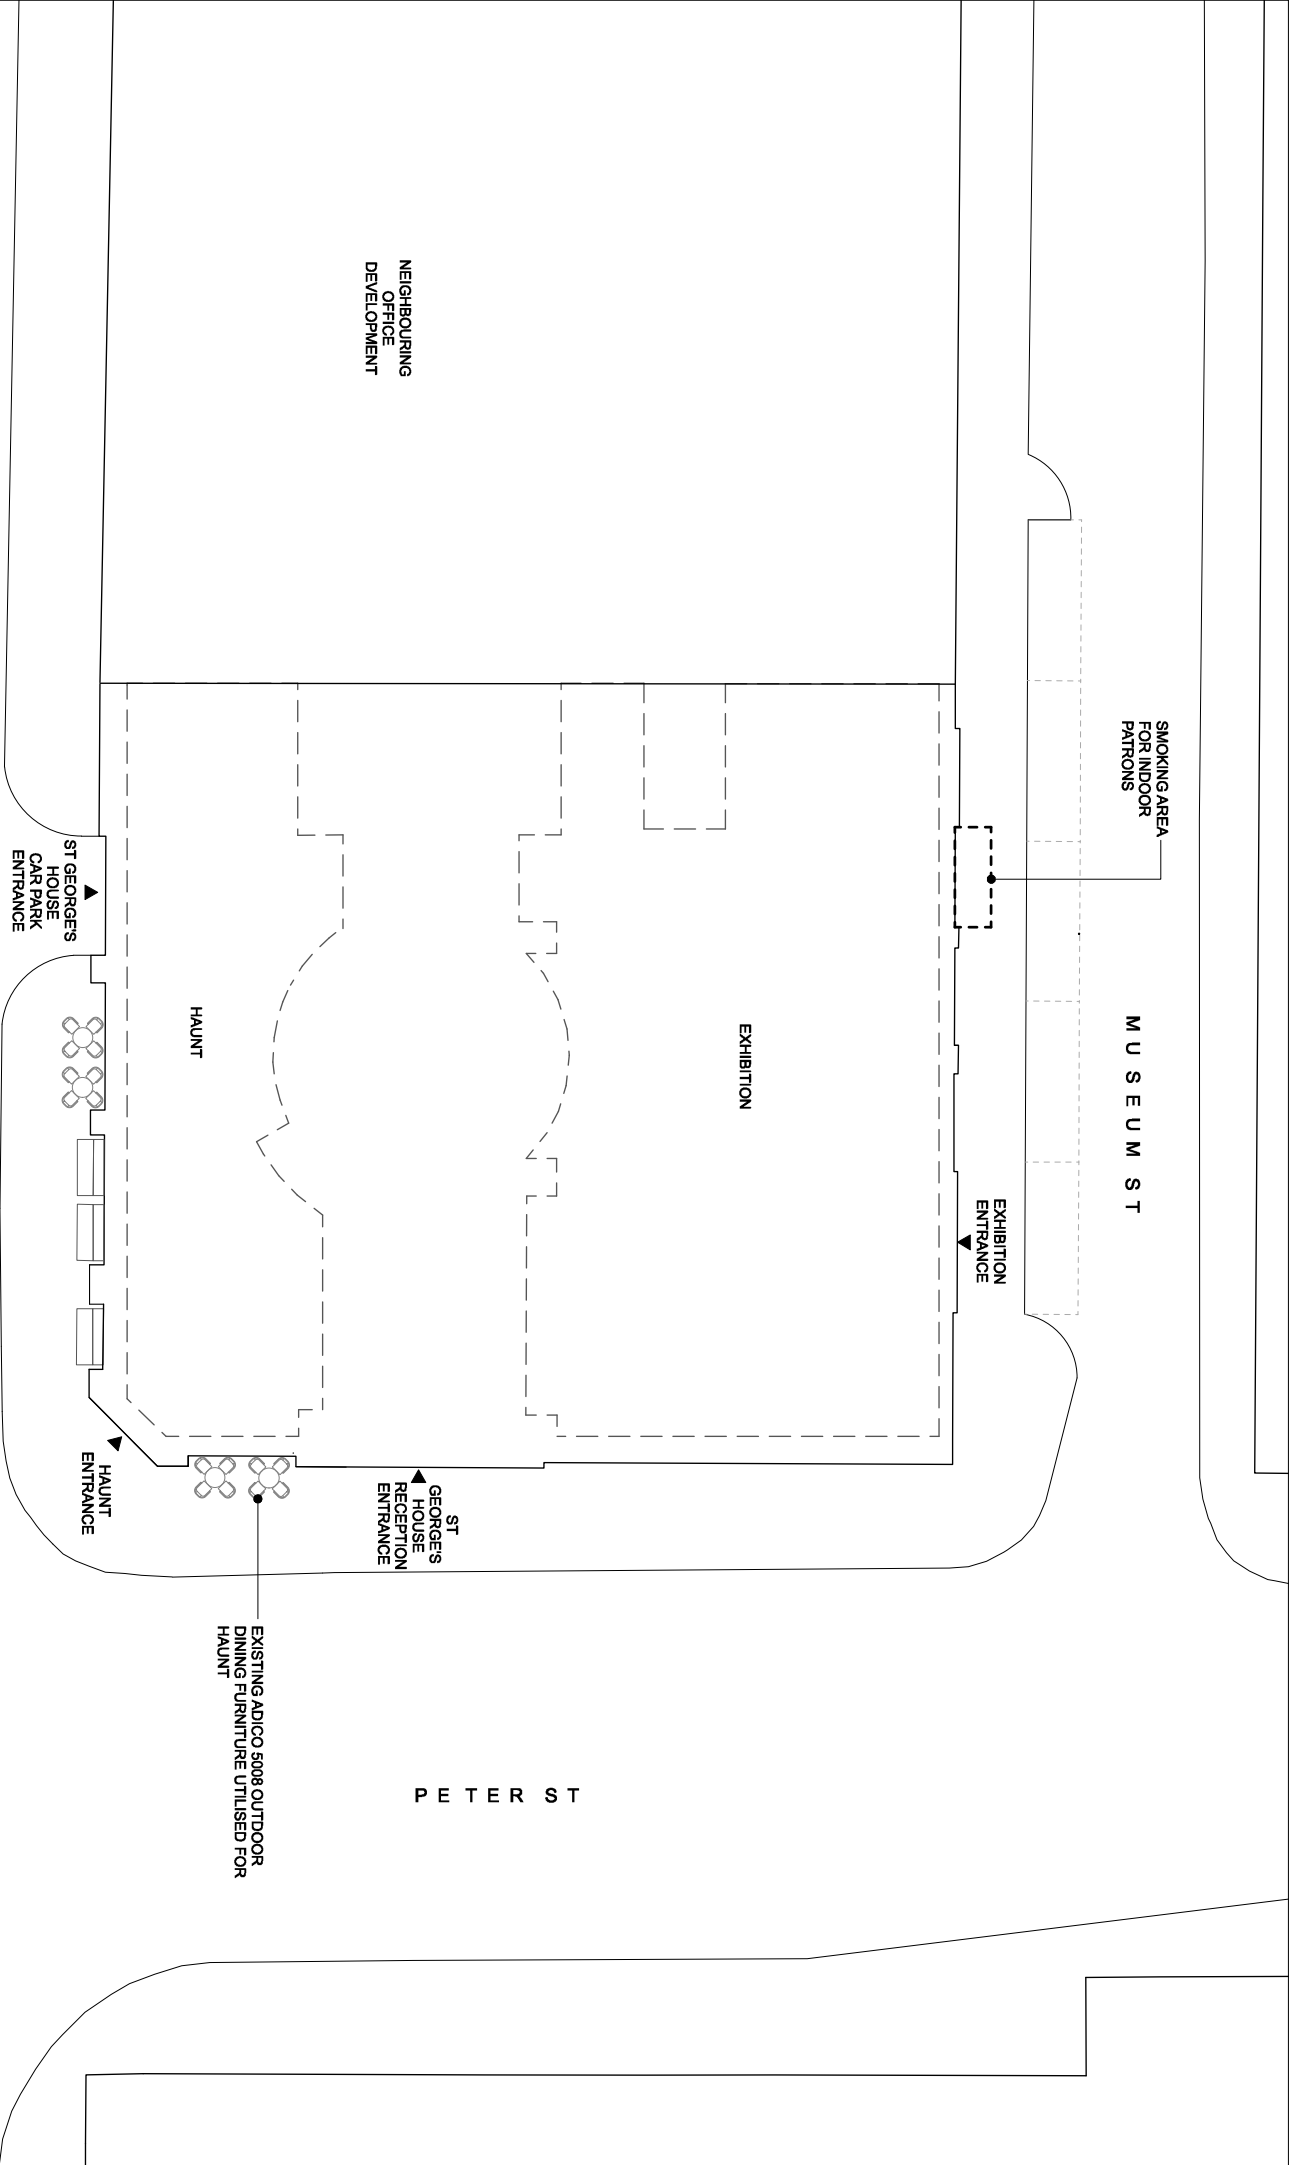

NEIGHBOURING
OFFICE
DEVELOPMENT

SMOKING AREA
FOR INDOOR
PATRONS

MUSEUM ST

EXHIBITION
ENTRANCE

EXHIBITION

HAUNT

ST GEORGES
HOUSE
CAR PARK
ENTRANCE

MOUNT ST

ST
GEORGES
HOUSE
RECEPTION
ENTRANCE

EXISTING ADICO 5008 OUTDOOR
DINING FURNITURE UTILISED FOR
HAUNT

PETER ST



Ref: A070992
Outdoor furniture
omitted



ALTERNATIVE

GRADE A

Project St. George's House

Address 56 Peter St
M2 3N4

Scale: A3 1:200 @ A3

Document EXHIBITION
Proposed Site/Block Plan

Drawn

401

PD

1001

A