




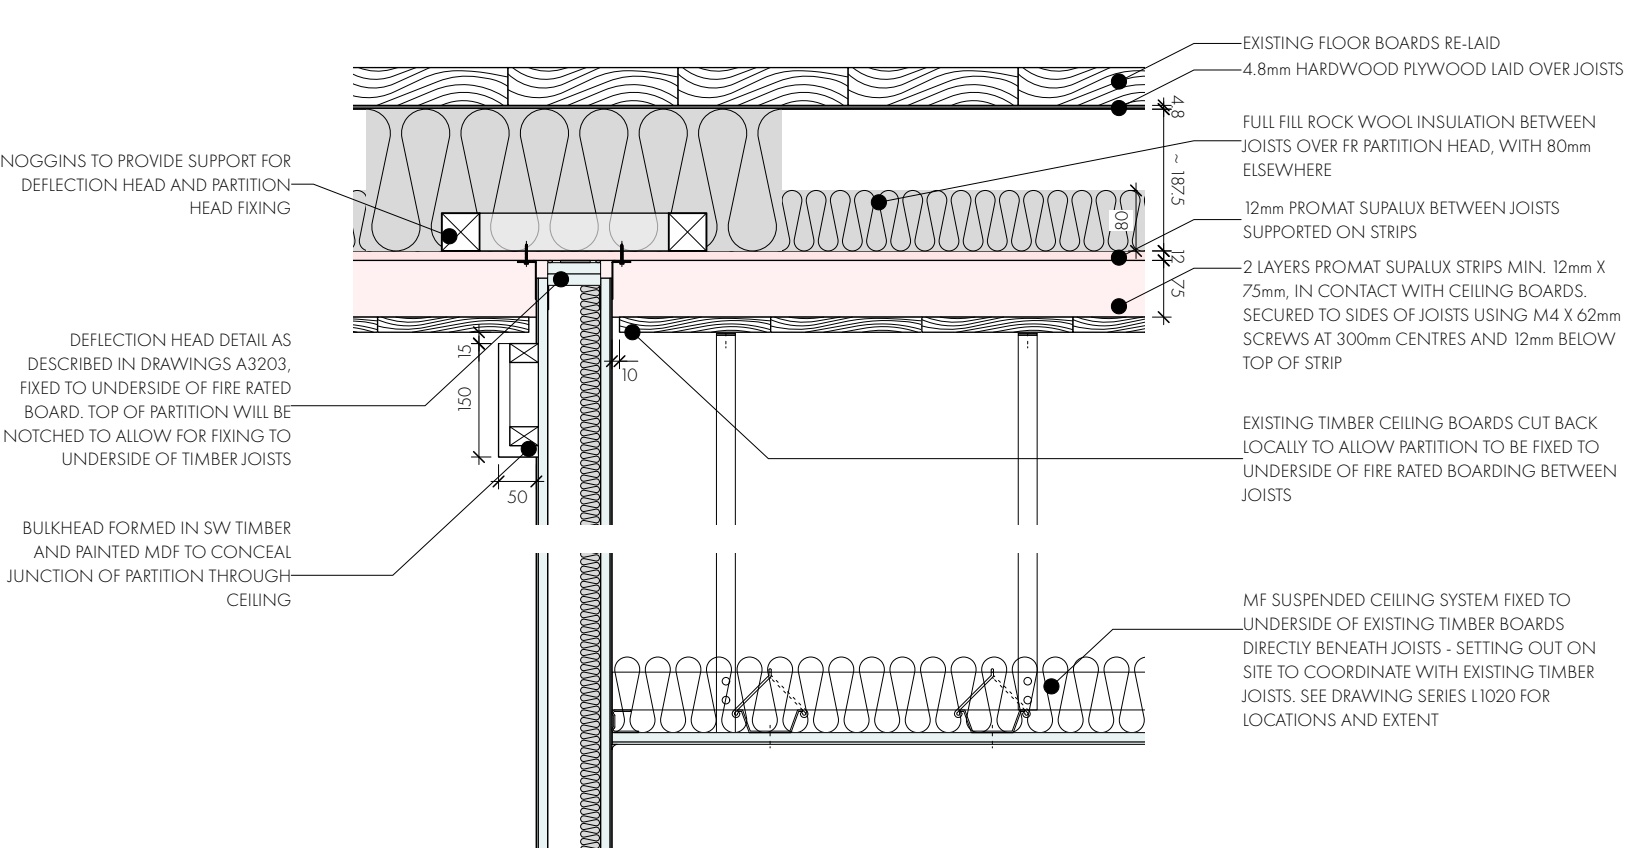

SECTION DETAIL D-D – PARTITION PERPENDICULAR TO JOISTS - SECTION BETWEEN JOISTS
1:10

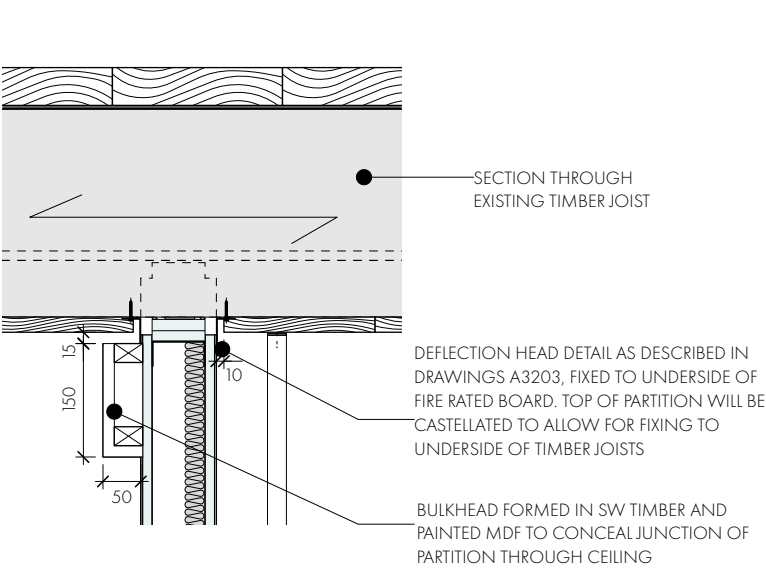


SECTION DETAIL E-E – PARTITION PERPENDICULAR TO JOISTS - SECTION THROUGH JOIST
1:10

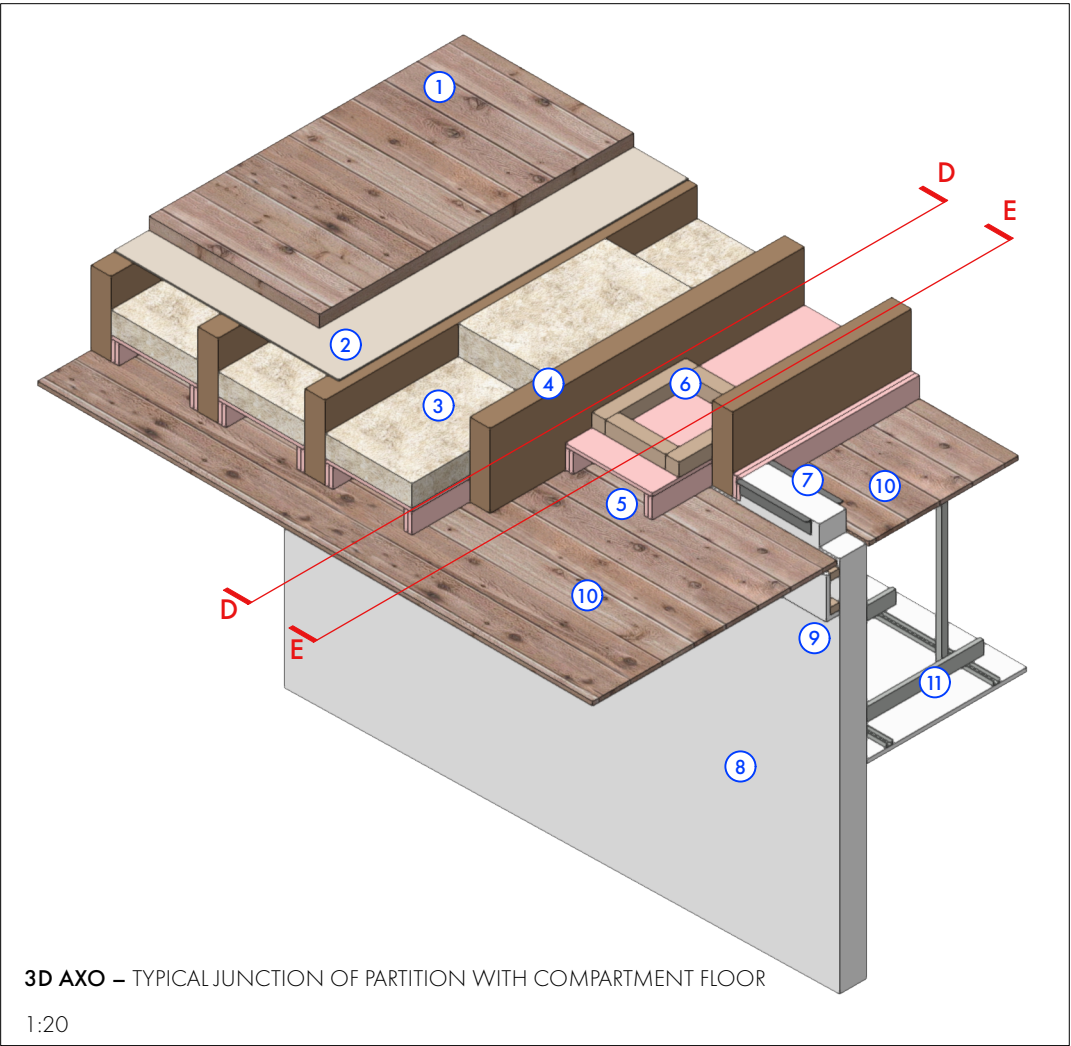

KEY

- 1 EXISTING TIMBER FLOORBOARDS RE-LAID
- 2 4.8mm HARDWOOD PLYWOOD LAID OVER JOISTS
- 3 FULL FILL ROCK WOOL INSULATION BETWEEN JOISTS
- 4 EXISTING TIMBER JOISTS AT ~400mm C/S
- 5 12mm PROMAT SUPALUX - 2 LAYERS FORMING SUPPORT FOR BOARD ABOVE BETWEEN JOISTS
- 6 SW TIMBER NOGGINS TO PROVIDE SUPPORT FOR PARTITION HEAD
- 7 DEFLECTION HEAD DETAIL WITH STEEL ANGLES FIXED TO U/S JOIST OR SUPALUX BOARD
- 8 FIRE RATED PARTITION
- 9 BULKHEAD TO CONCEAL CEILING JUNCTION
- 10 EXISTING TIMBER CEILING BOARDS CUT BACK
- 11 MF SUSPENDED CEILING SYSTEM FIXED TO UNDERSIDE OF JOISTS

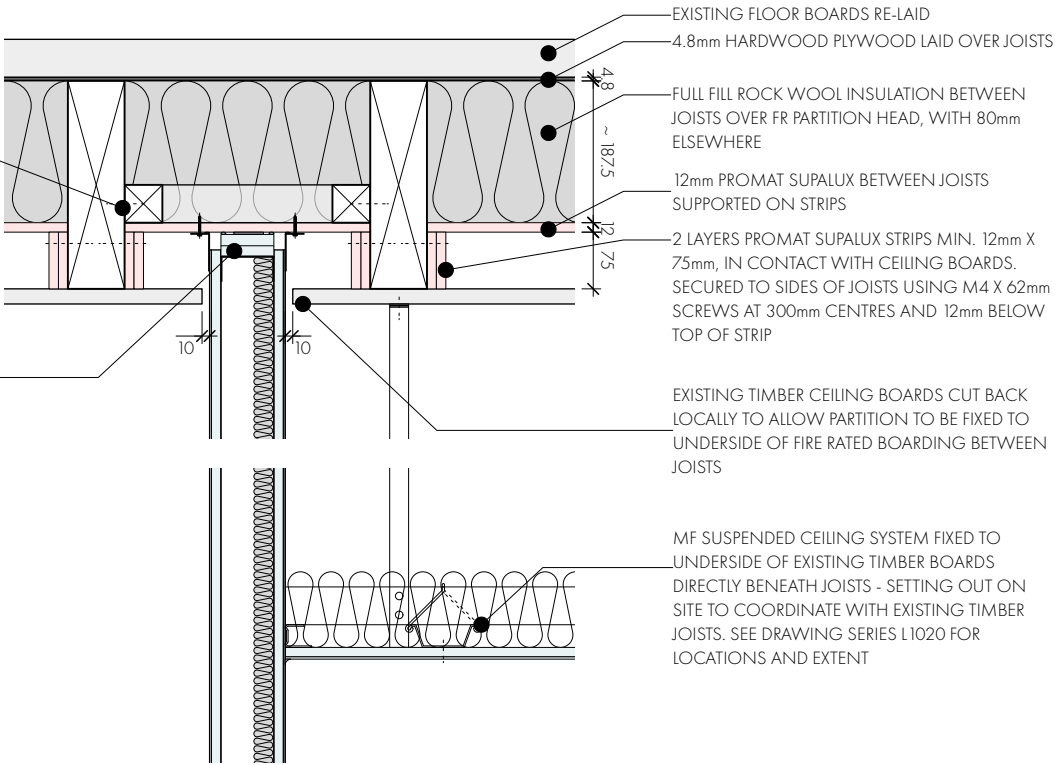

SECTION DETAIL C-C – PARTITION PARALLEL TO JOISTS (NOT SHOWN IN AXO)
1:10

REVISION	DATE	DESCRIPTION
P01	26/08/2022	INITIAL ISSUE

OMIArchitects						
31 Blackfriars Road, Salford, Manchester, M3 7AQ +44(0)161 832 3242 / info@omiarchitects.com / www.omiarchitects.com						
PROJECT	LAYSTALL STREET – LISTED BUILDING					
DRAWING	CEILING DETAILS - FIRE RATED PARTITION JUNCTIONS					
DATE	AUG 22	DRAWN BY	LG	SCALE	1:10	@A3
JOB NO.	1383	DWG.NO.	1383-OMI-00-ZZ-DR-A-A3301-P01			