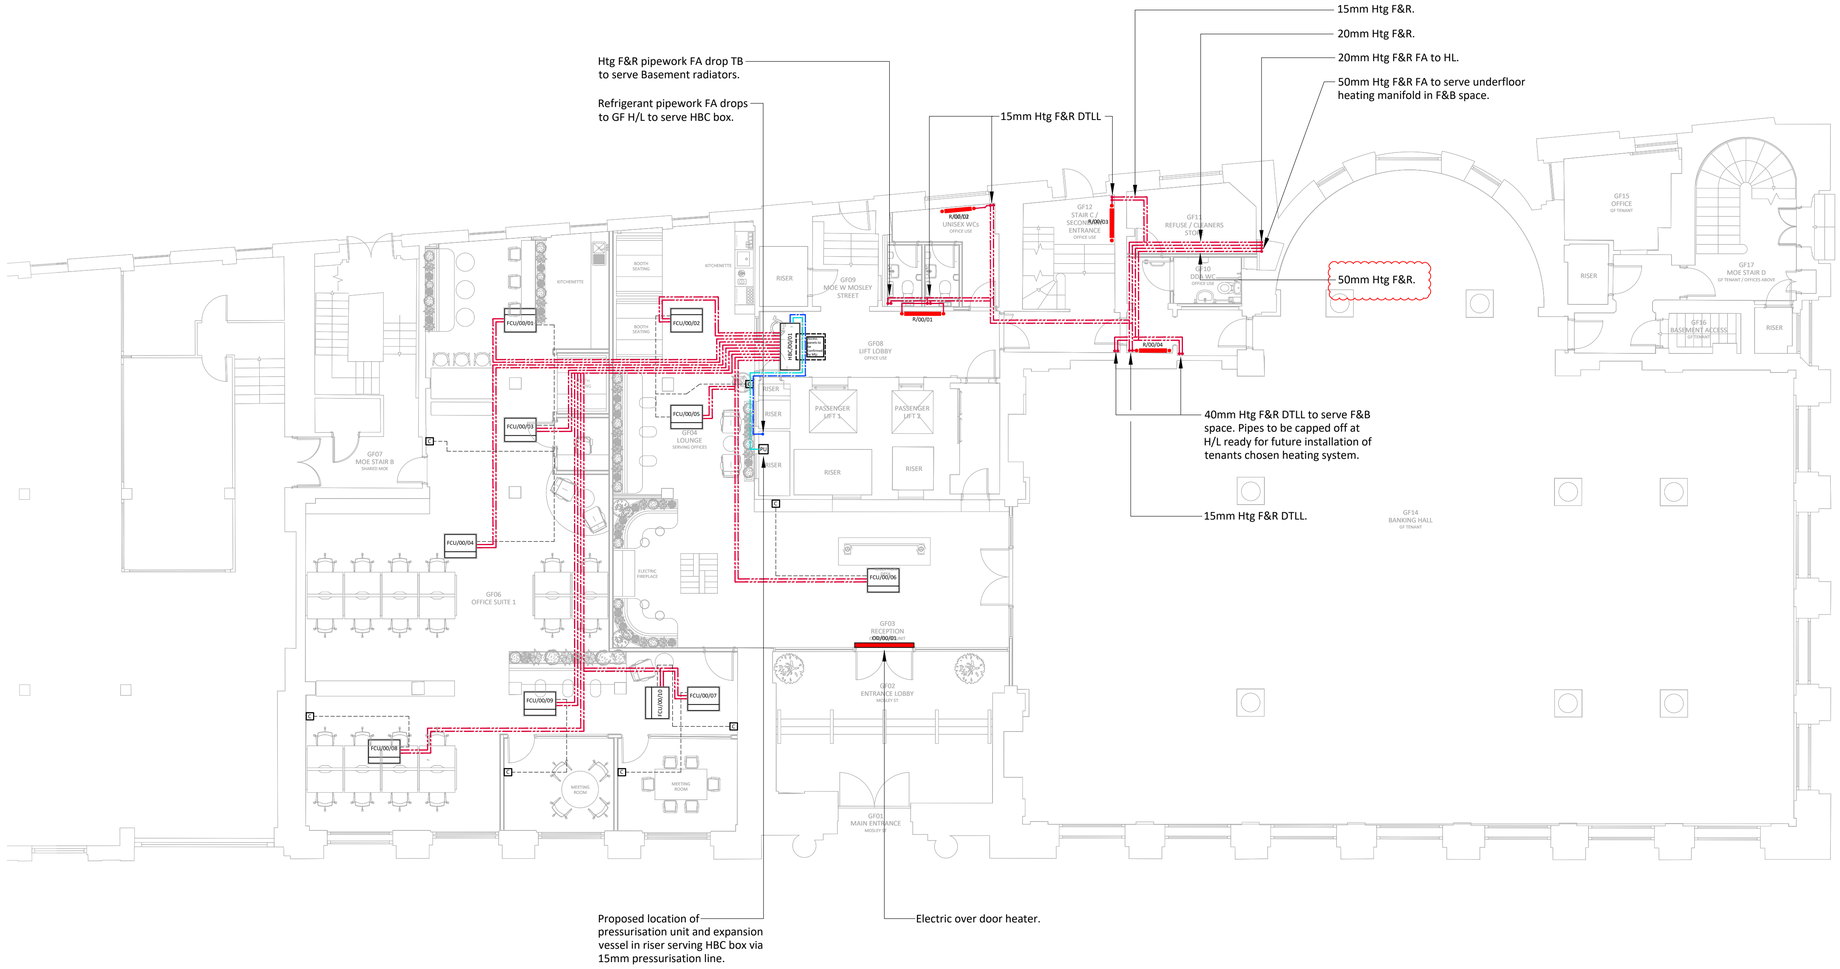

Do not scale from this drawing.
Verify dimensions by site measurement.
Read this drawing in conjunction with the latest architectural and structural drawings.

This drawing is based on the following information:-

Notes

1. This drawing to be read in conjunction with all mechanical, electrical & public health drawings for this contract.
2. All services work to be carried out in accordance with the relevant Engineering Specification for this contract.

Legend

- FCU/XX/XX — Indoor fan coil unit
- HBC/XX/XX — Hybrid branch controller box
- RAD/XX/XX — Heating panel radiator
- Refrigerant pipework between outdoor condenser and branch controller box
- Water pipework between branch controller box and FCU's (on suitable sized tray) LTHW pipework serving radiators and UFH
- Wall mounted FCU LCD controller

Revision	Date	Description	Drawn	Checked
05	09/09/22	CAT B Contractor Issue BC box position changed	SH	SH
04	12/08/22	CAT B Issue For Planning.	MR	SH
03	23/05/22	Stage 4 Tender Update.	MR	SH
02	29/04/22	Stage 4 Tender Issue.	MR	SH
01	31/03/22	Stage 3 Issue.	RG	SH

hilsonmoran.com info@hilsonmoran.com

Client
Bruntwood

Project
38-42 Mosley Street
Grade 2* Listed Building Refurbishment

Drawing Title
Mechanical Services
Ground Floor
Heating/Cooling Layout

Scale	Sheet Size	Checked	Approved
1:100	A1	SH	SR

Status: FOR INFORMATION
HM Project No.: 27618
Drawing No.: 27618-HM-ZZ-GF-DR-MS-1201
Rev: 05

Copyright©2017 by Hilson Moran