



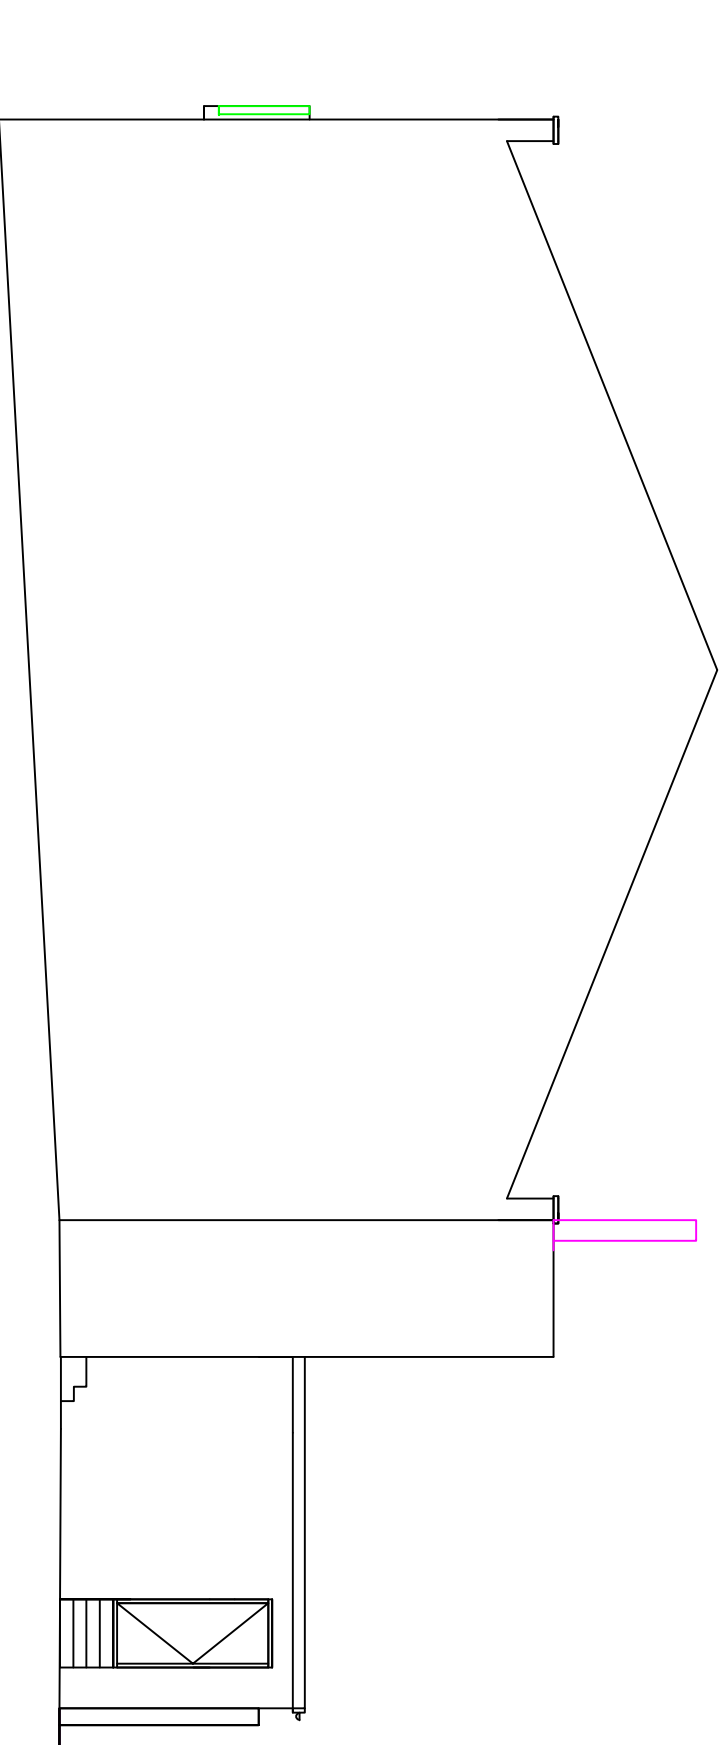

EXISTING SIDE
VIEW A
1:100

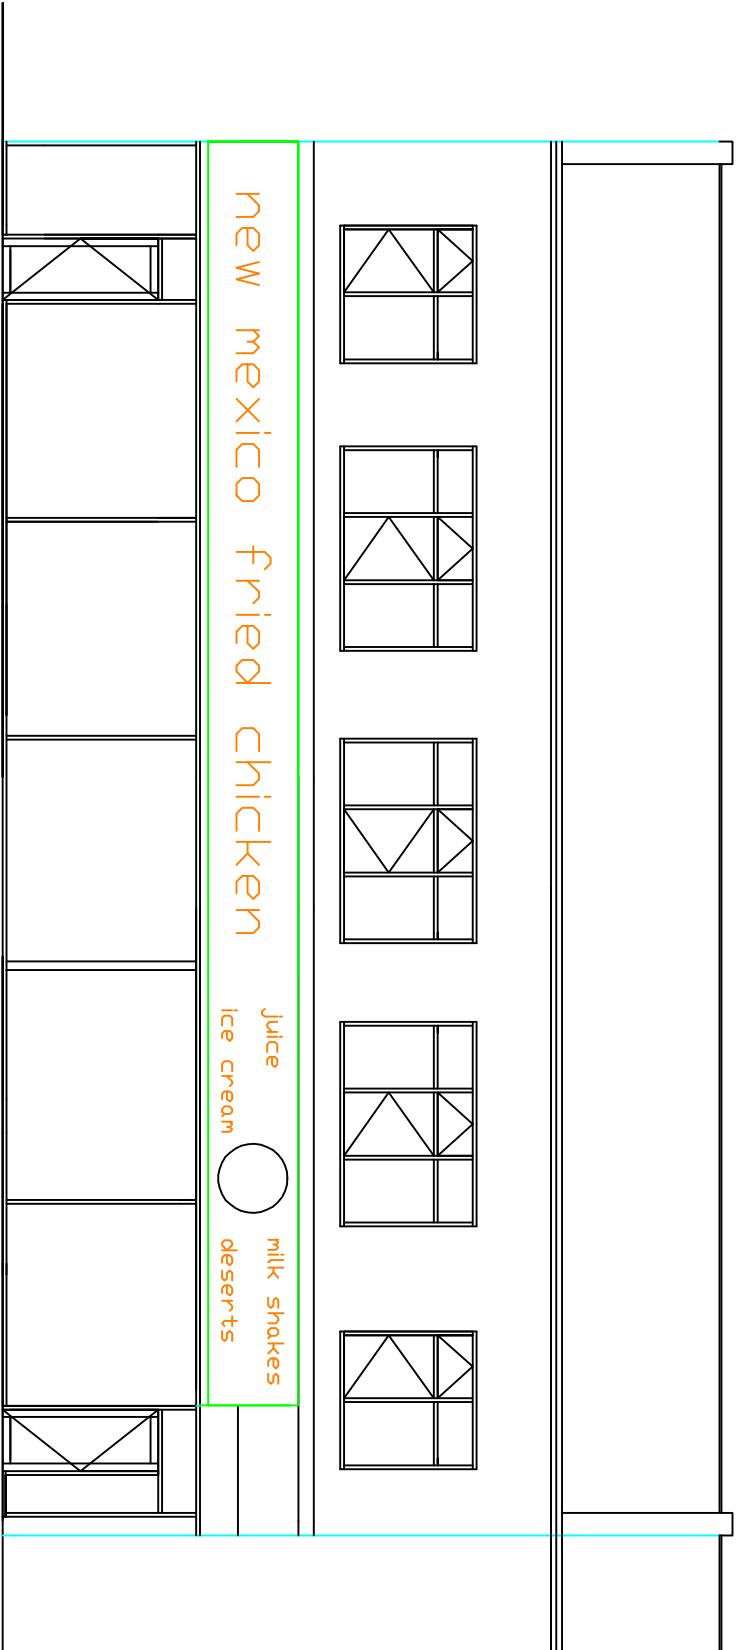

EXISTING
FRONT VIEW
1:100

PLEASE DO NOT SCALE OF THIS
DRAWING TAKE ALL DIMENSIONS ON
SITE
(builders Note)
Do not start any works until
all the approvals have been
obtained.
Any discrepancy to be reported
to Plans Drawn as soon as
possible.

Client:

ARY HASAN MOHAMMED
863-871,STOCKPORT ROAD,
LEVENHULME,
M19 3PW
TEL07956014000

drawing title:

CHANGE OF USE TO THE
GROUND FLOOR TO A
FOOD AND GROCERIES
CONVENIENCE STORE

Project:

MANCHESTER CITY COUNCIL
PLANNING AND BUILDING
CONTROL APPLICATION

PLANS DRAWN

tel.no

07952934281

07856609593

email

Bawintherbottom

@aol.com

www.plansdrawn.org

date: JULY, 2022

drawn: DRW

project no. 8R 863

drg. no. 21

A3 paper