



1:100 EXISTING SOUTH ELEVATION




1:100 EXISTING WEST ELEVATION




1:100 EXISTING NORTH ELEVATION



1:100 EXISTING EAST ELEVATION

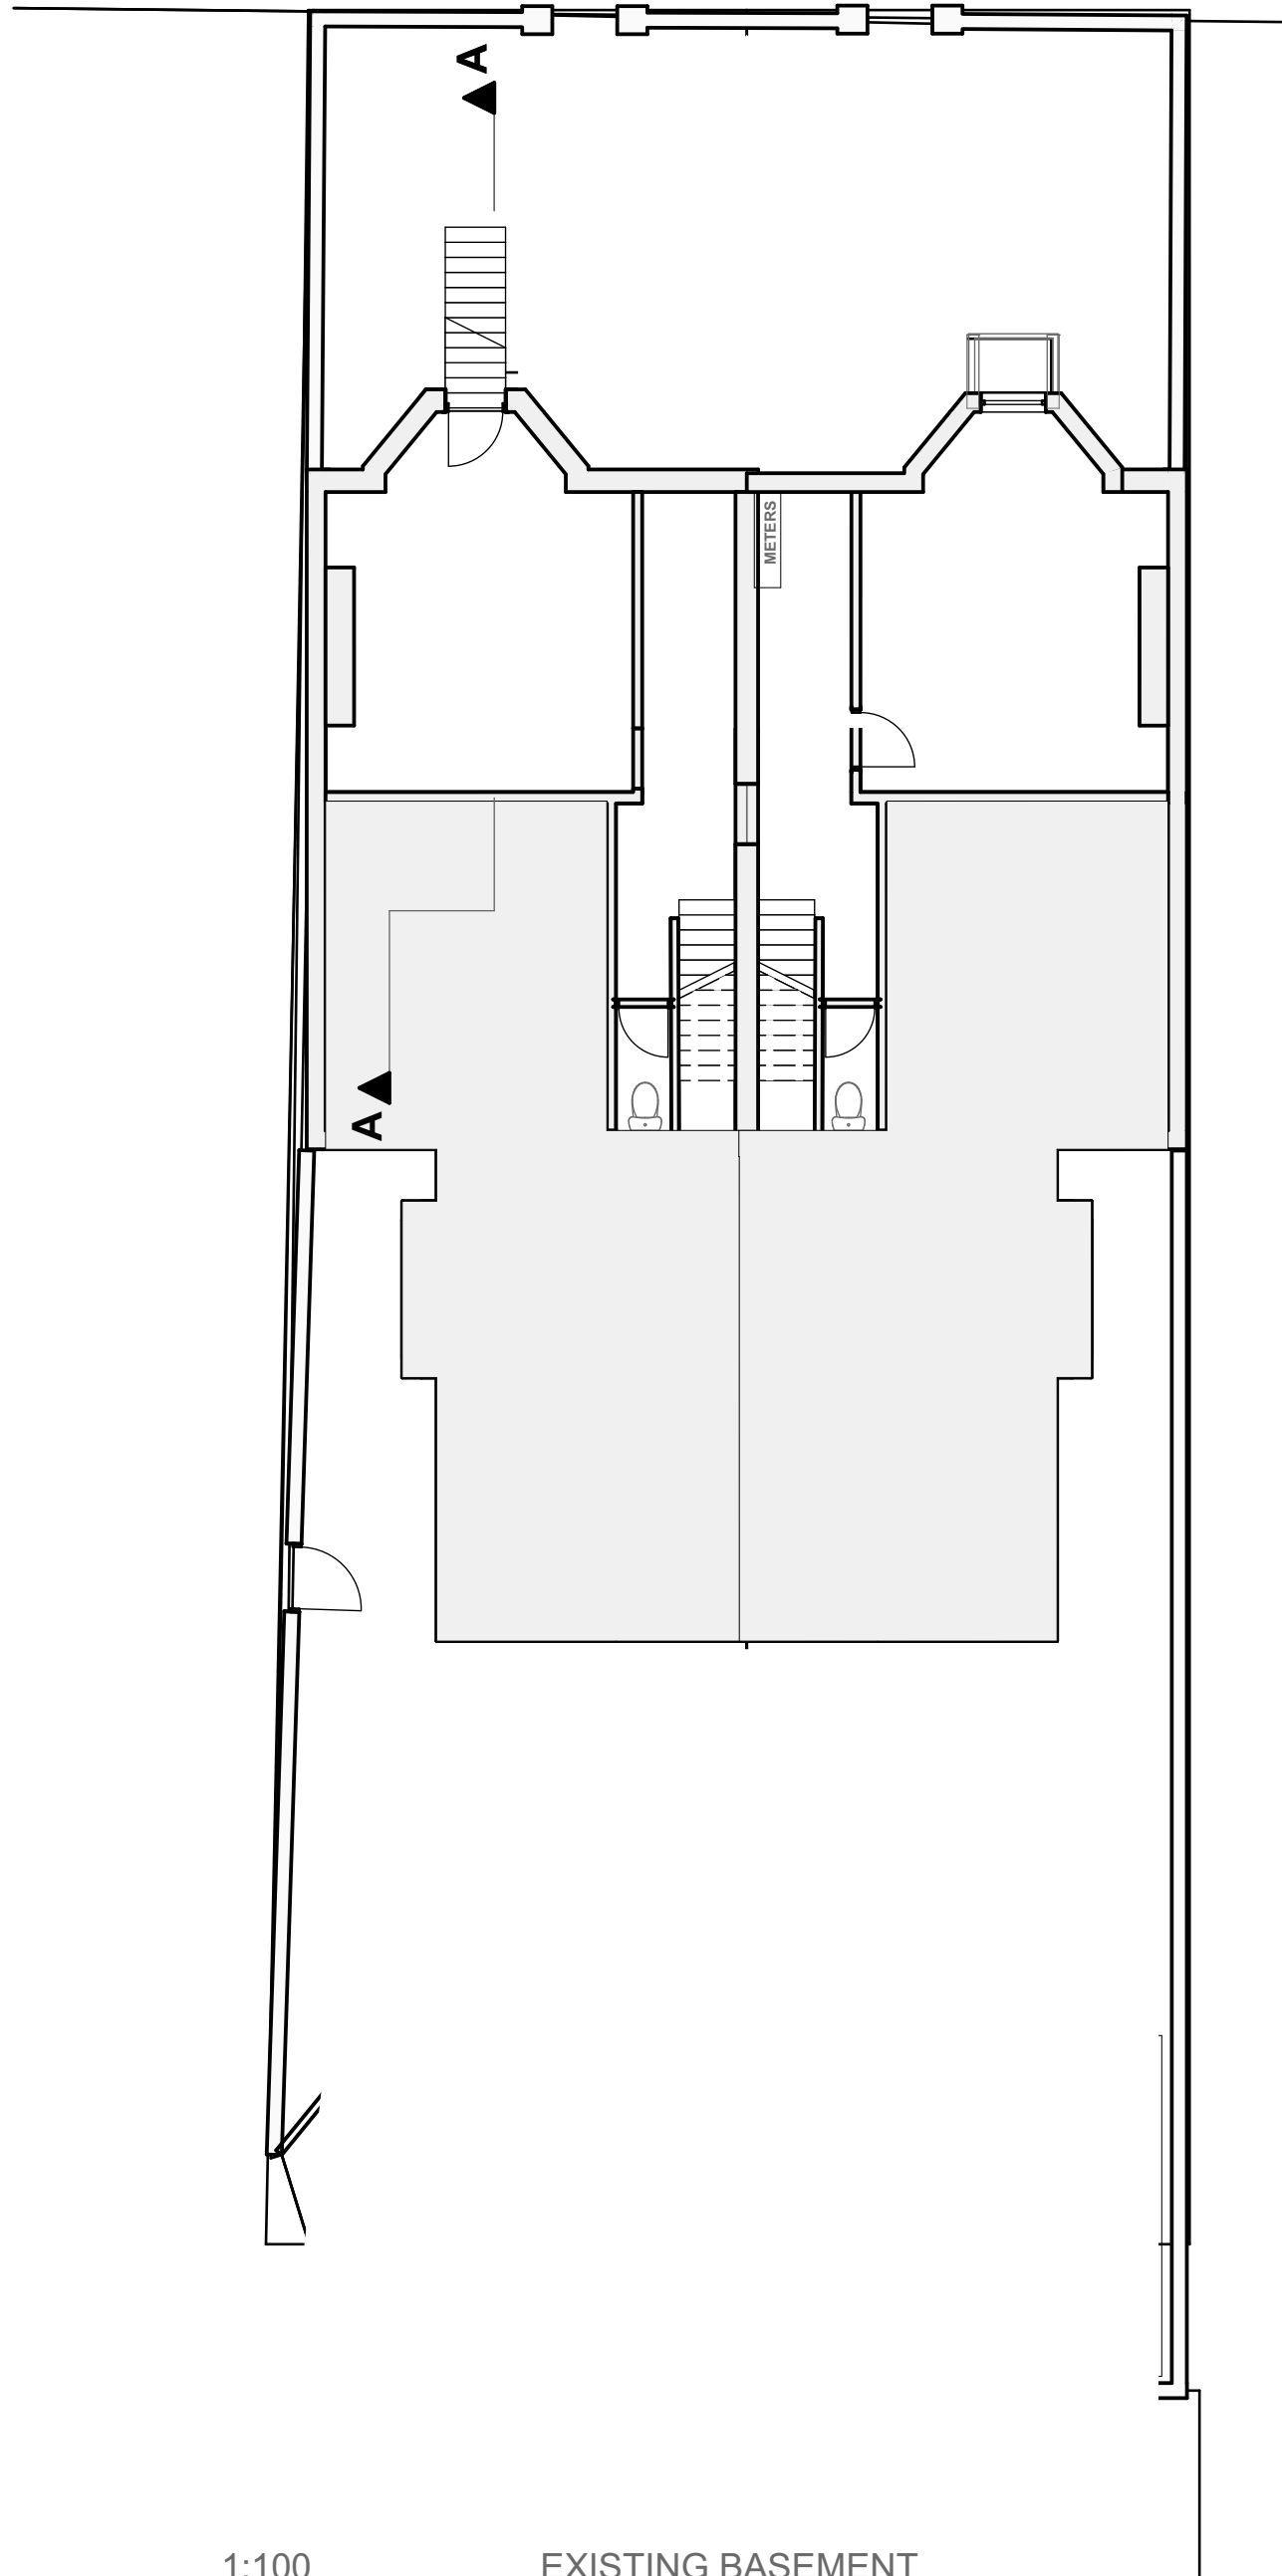

1:100 EXISTING BASEMENT

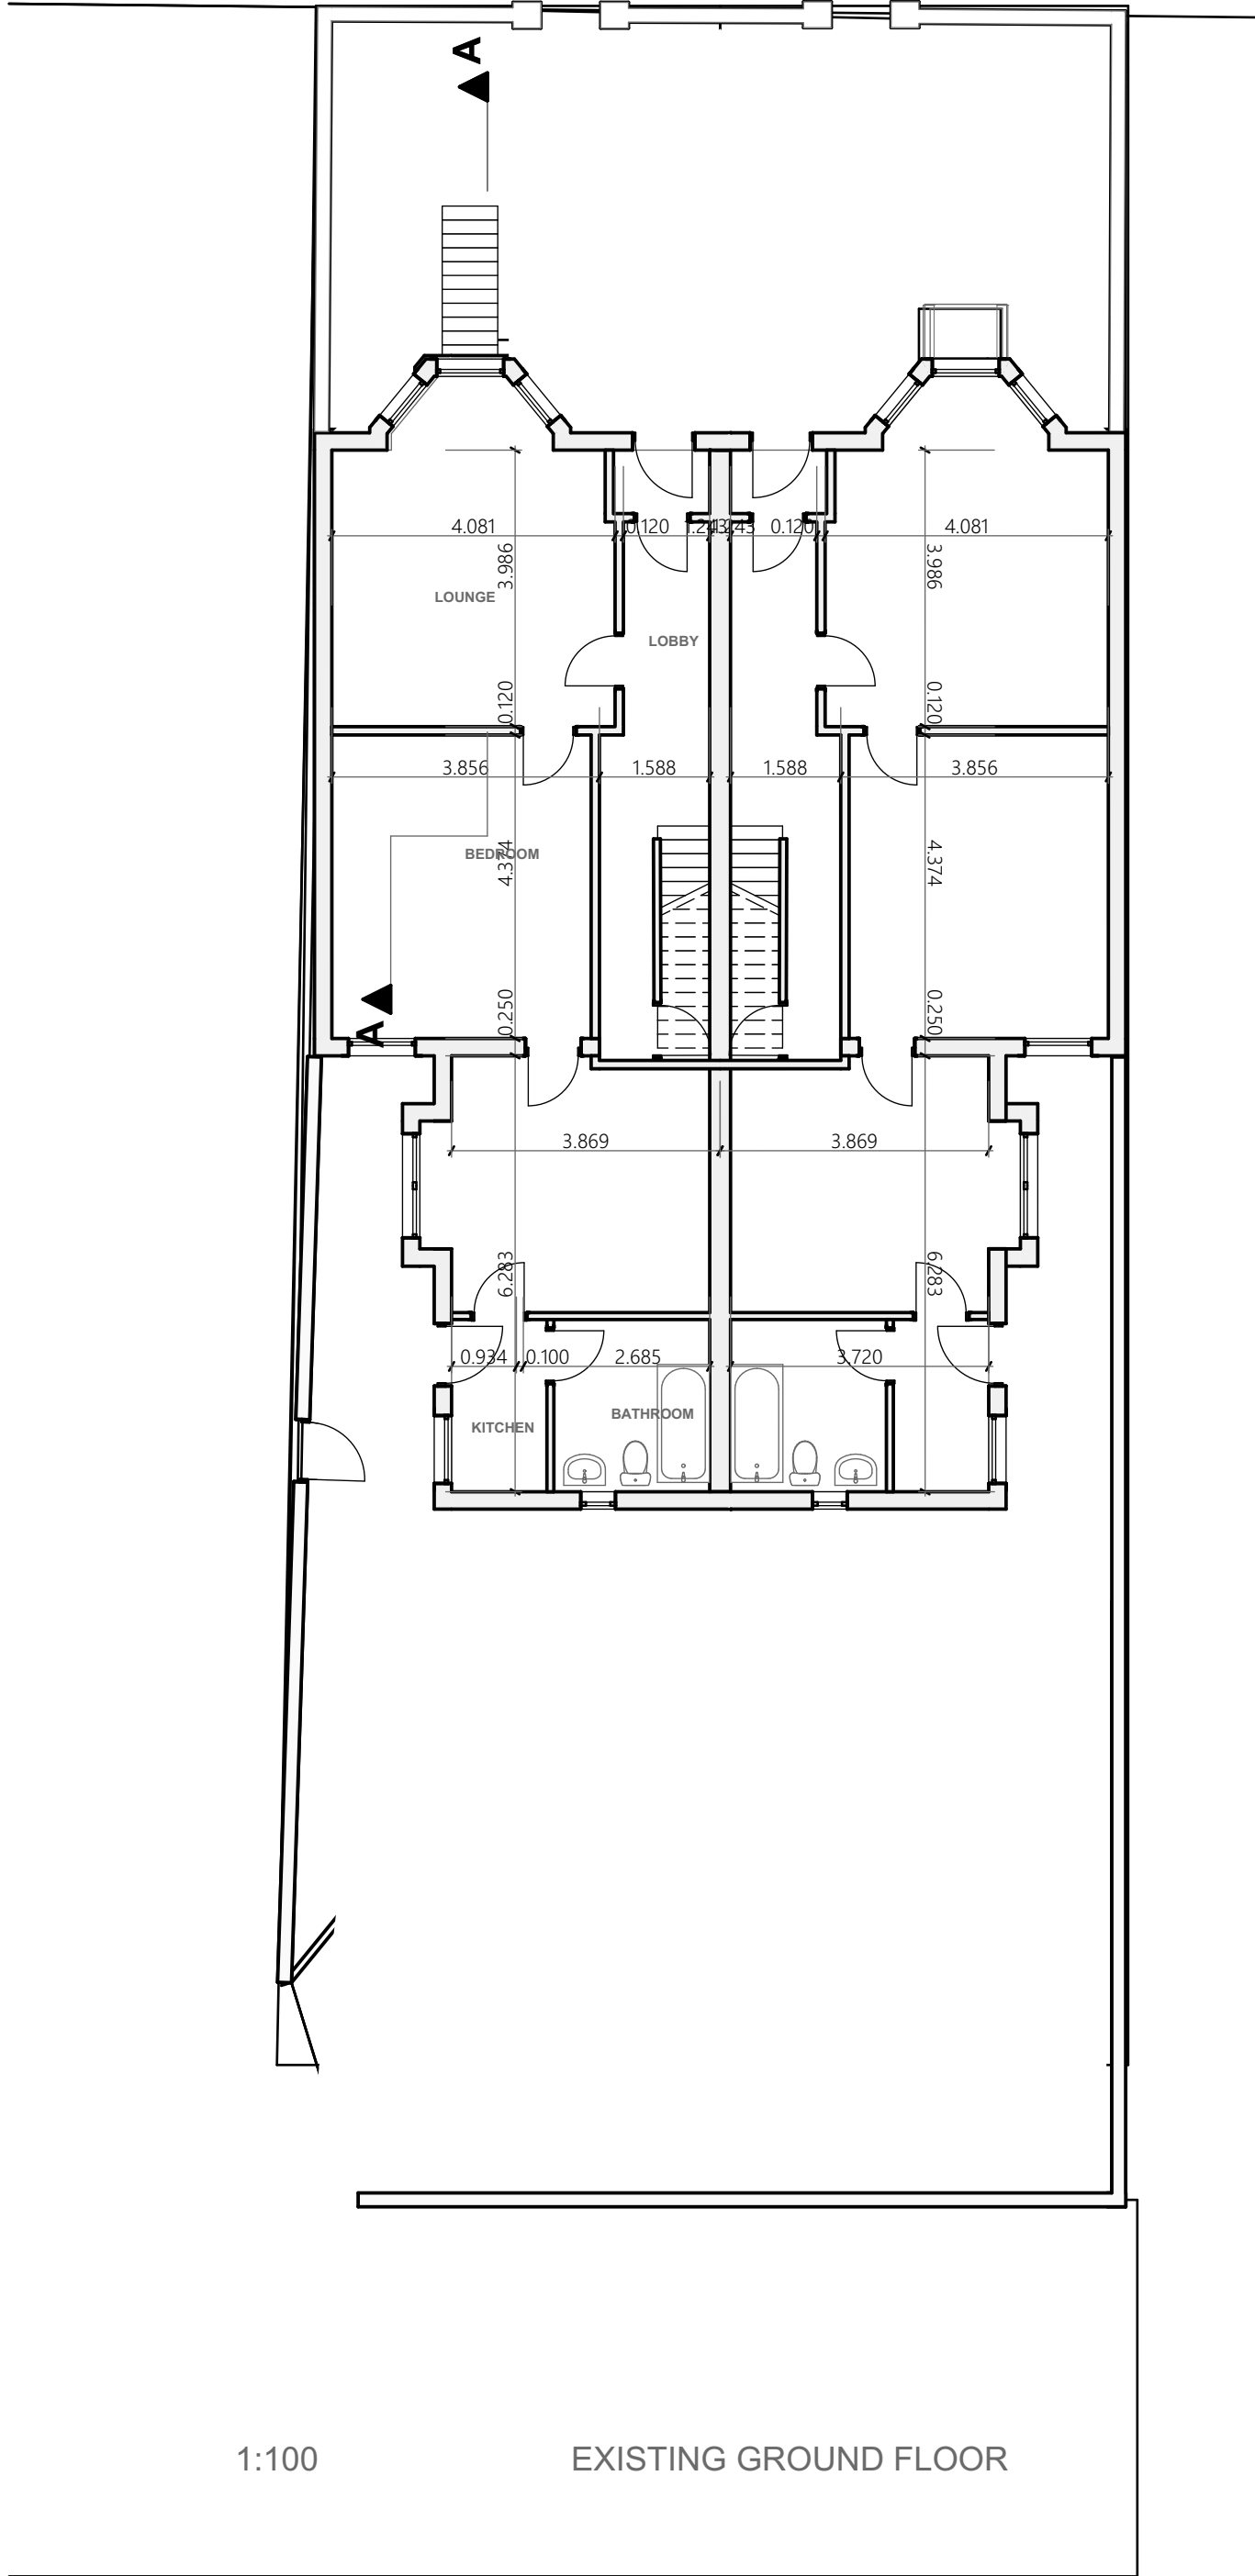

1:100 EXISTING GROUND FLOOR