




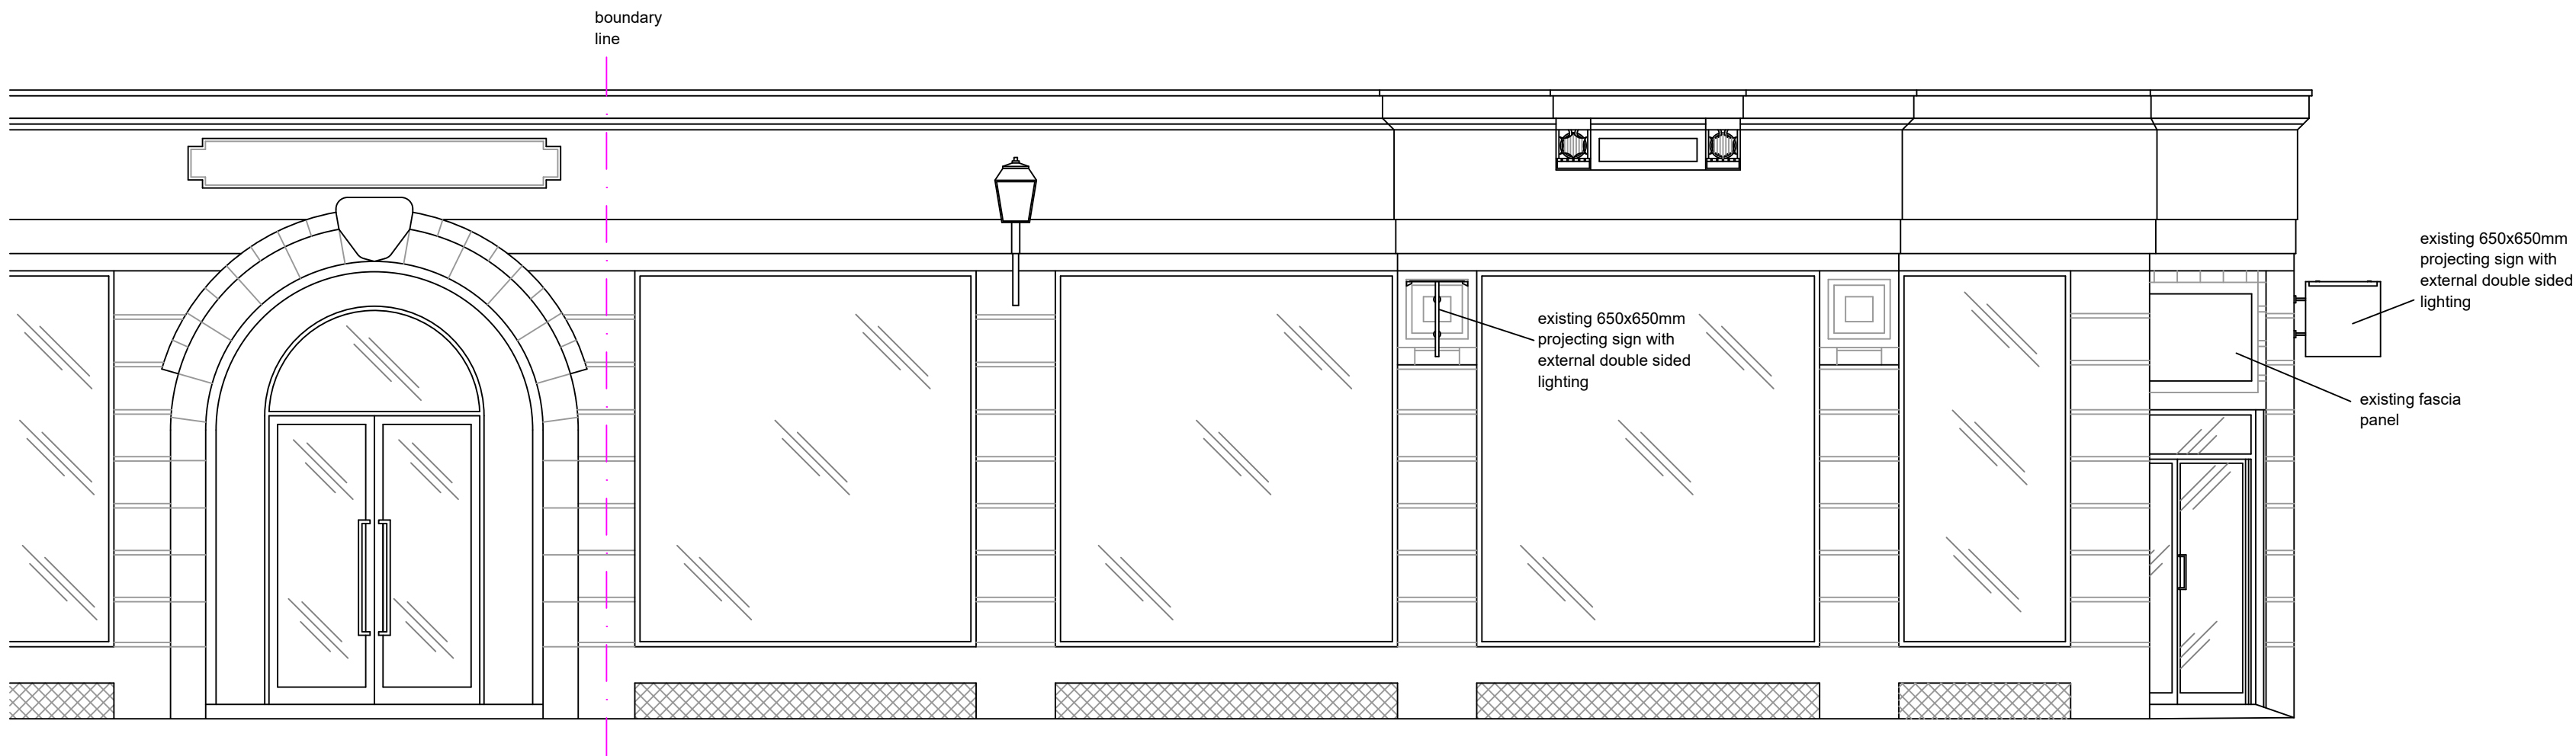


OLD BANK STREET ELEVATION AS EXISTING

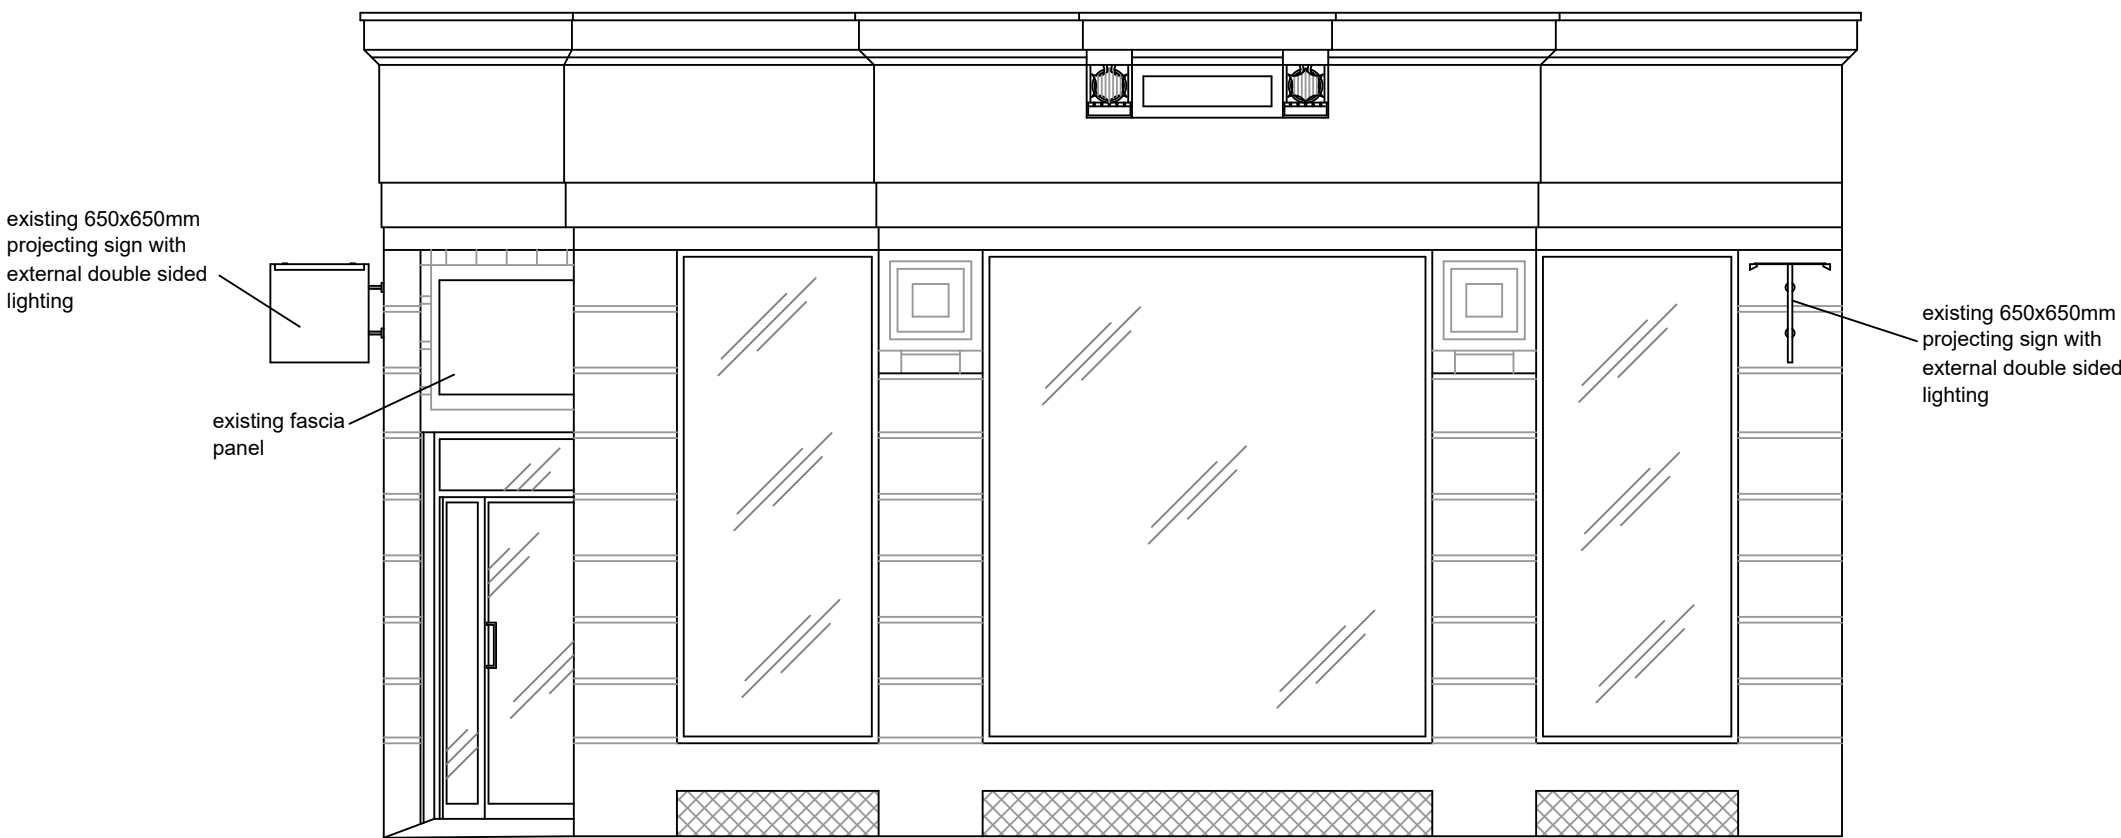

ST ANN'S SQUARE ELEVATION AS EXISTING

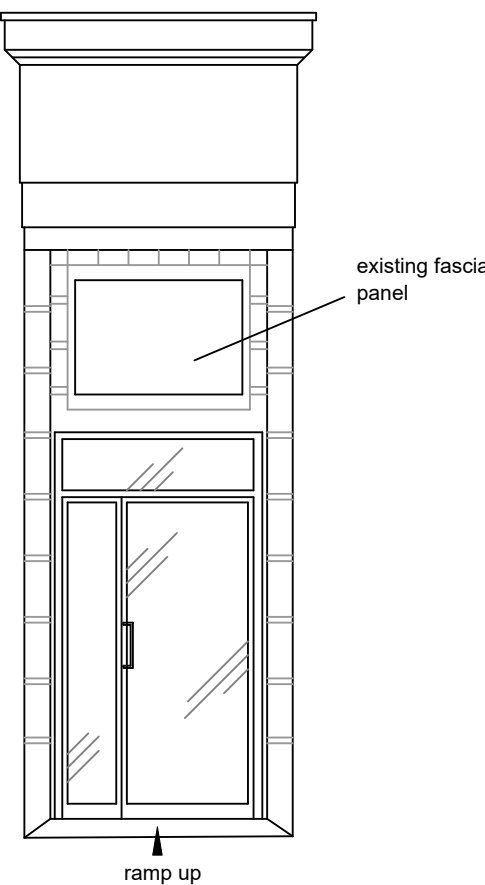

ENTRANCE
ELEVATION
AS EXISTING

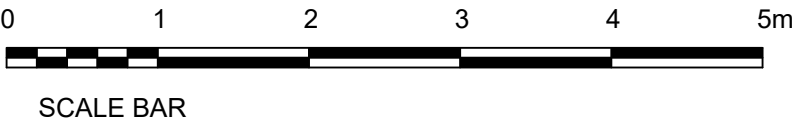

SCALE BAR

Project	
Ex-Barclays Bank	
13-15 St Ann's Square	
MANCHESTER	
M2 7PW	
DrawingTitle	
Elevations As Existing	
Drawn by D. Hollywood	
Scale 1:50 @A2	
Date June'22	
Drawing No.	Rev
ADVM/22/1	A