



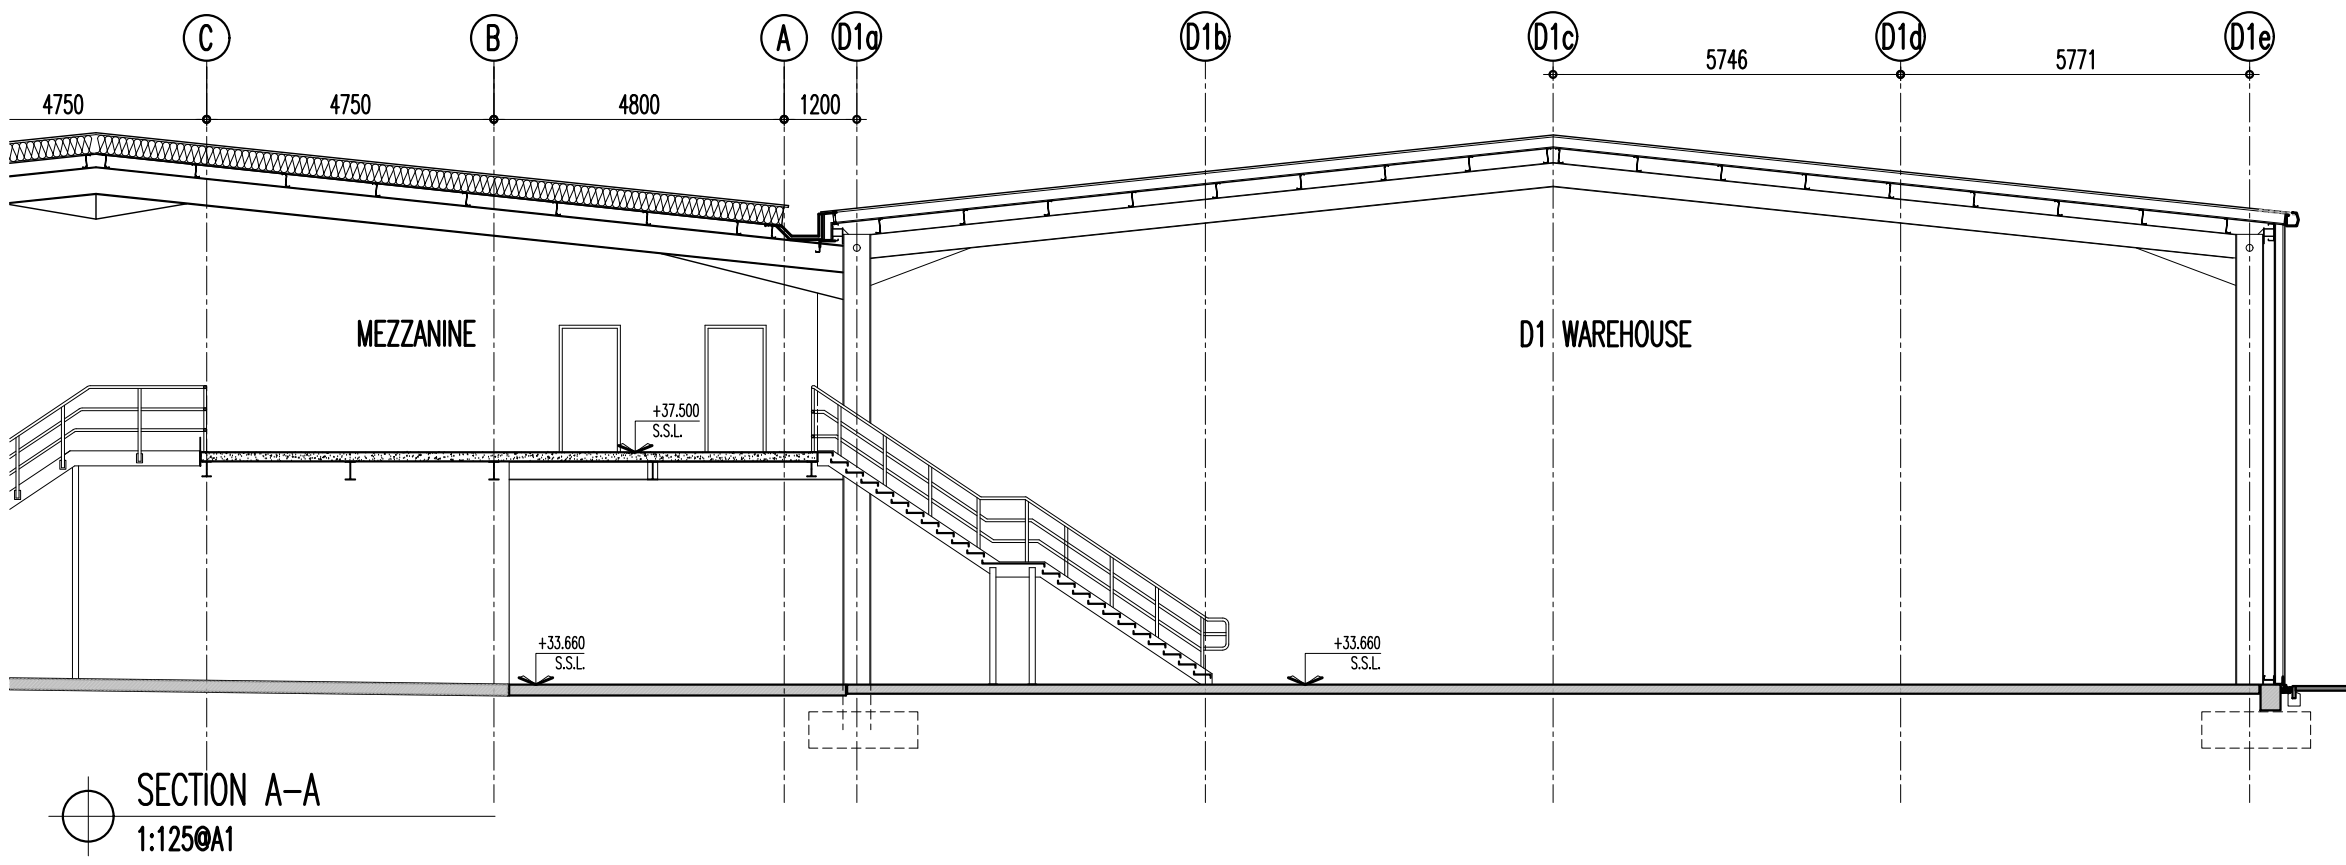

- ALL EXISTING SITE INFORMATION IS TAKEN FROM THE GREENWATCH GROUP SURVEY WORKS DATED JANUARY 2018
JOB NUMBER: 17.094
DRAWING NUMBER: 001
- ALL DIMENSIONS AND LEVELS ARE TO BE CHECKED ON SITE.
- ANY DISCREPANCIES ARE TO BE REPORTED TO CUBE ARCHITECTURE AND DESIGN BEFORE ANY WORK COMMENCES.
- THIS DRAWING SHALL NOT BE SCALED TO ASCERTAIN ANY DIMENSIONS. WORK TO FIGURED DIMS ONLY.
- THIS DRAWING SHALL NOT BE REPRODUCED WITHOUT EXPRESS WRITTEN PERMISSION FROM CUBE ARCHITECTURE AND DESIGN.
- TITLE OVERLAY DRAWINGS AND OWNERSHIP BOUNDARIES ARE PRODUCED USING ALL REASONABLE ENDEAVOURS. CUBE ARCHITECTURE AND DESIGN CANNOT BE RESPONSIBLE FOR THE ACCURACY OR SCALE DISCREPANCY OF BASE PLANS SUPPLIED TO THEM.

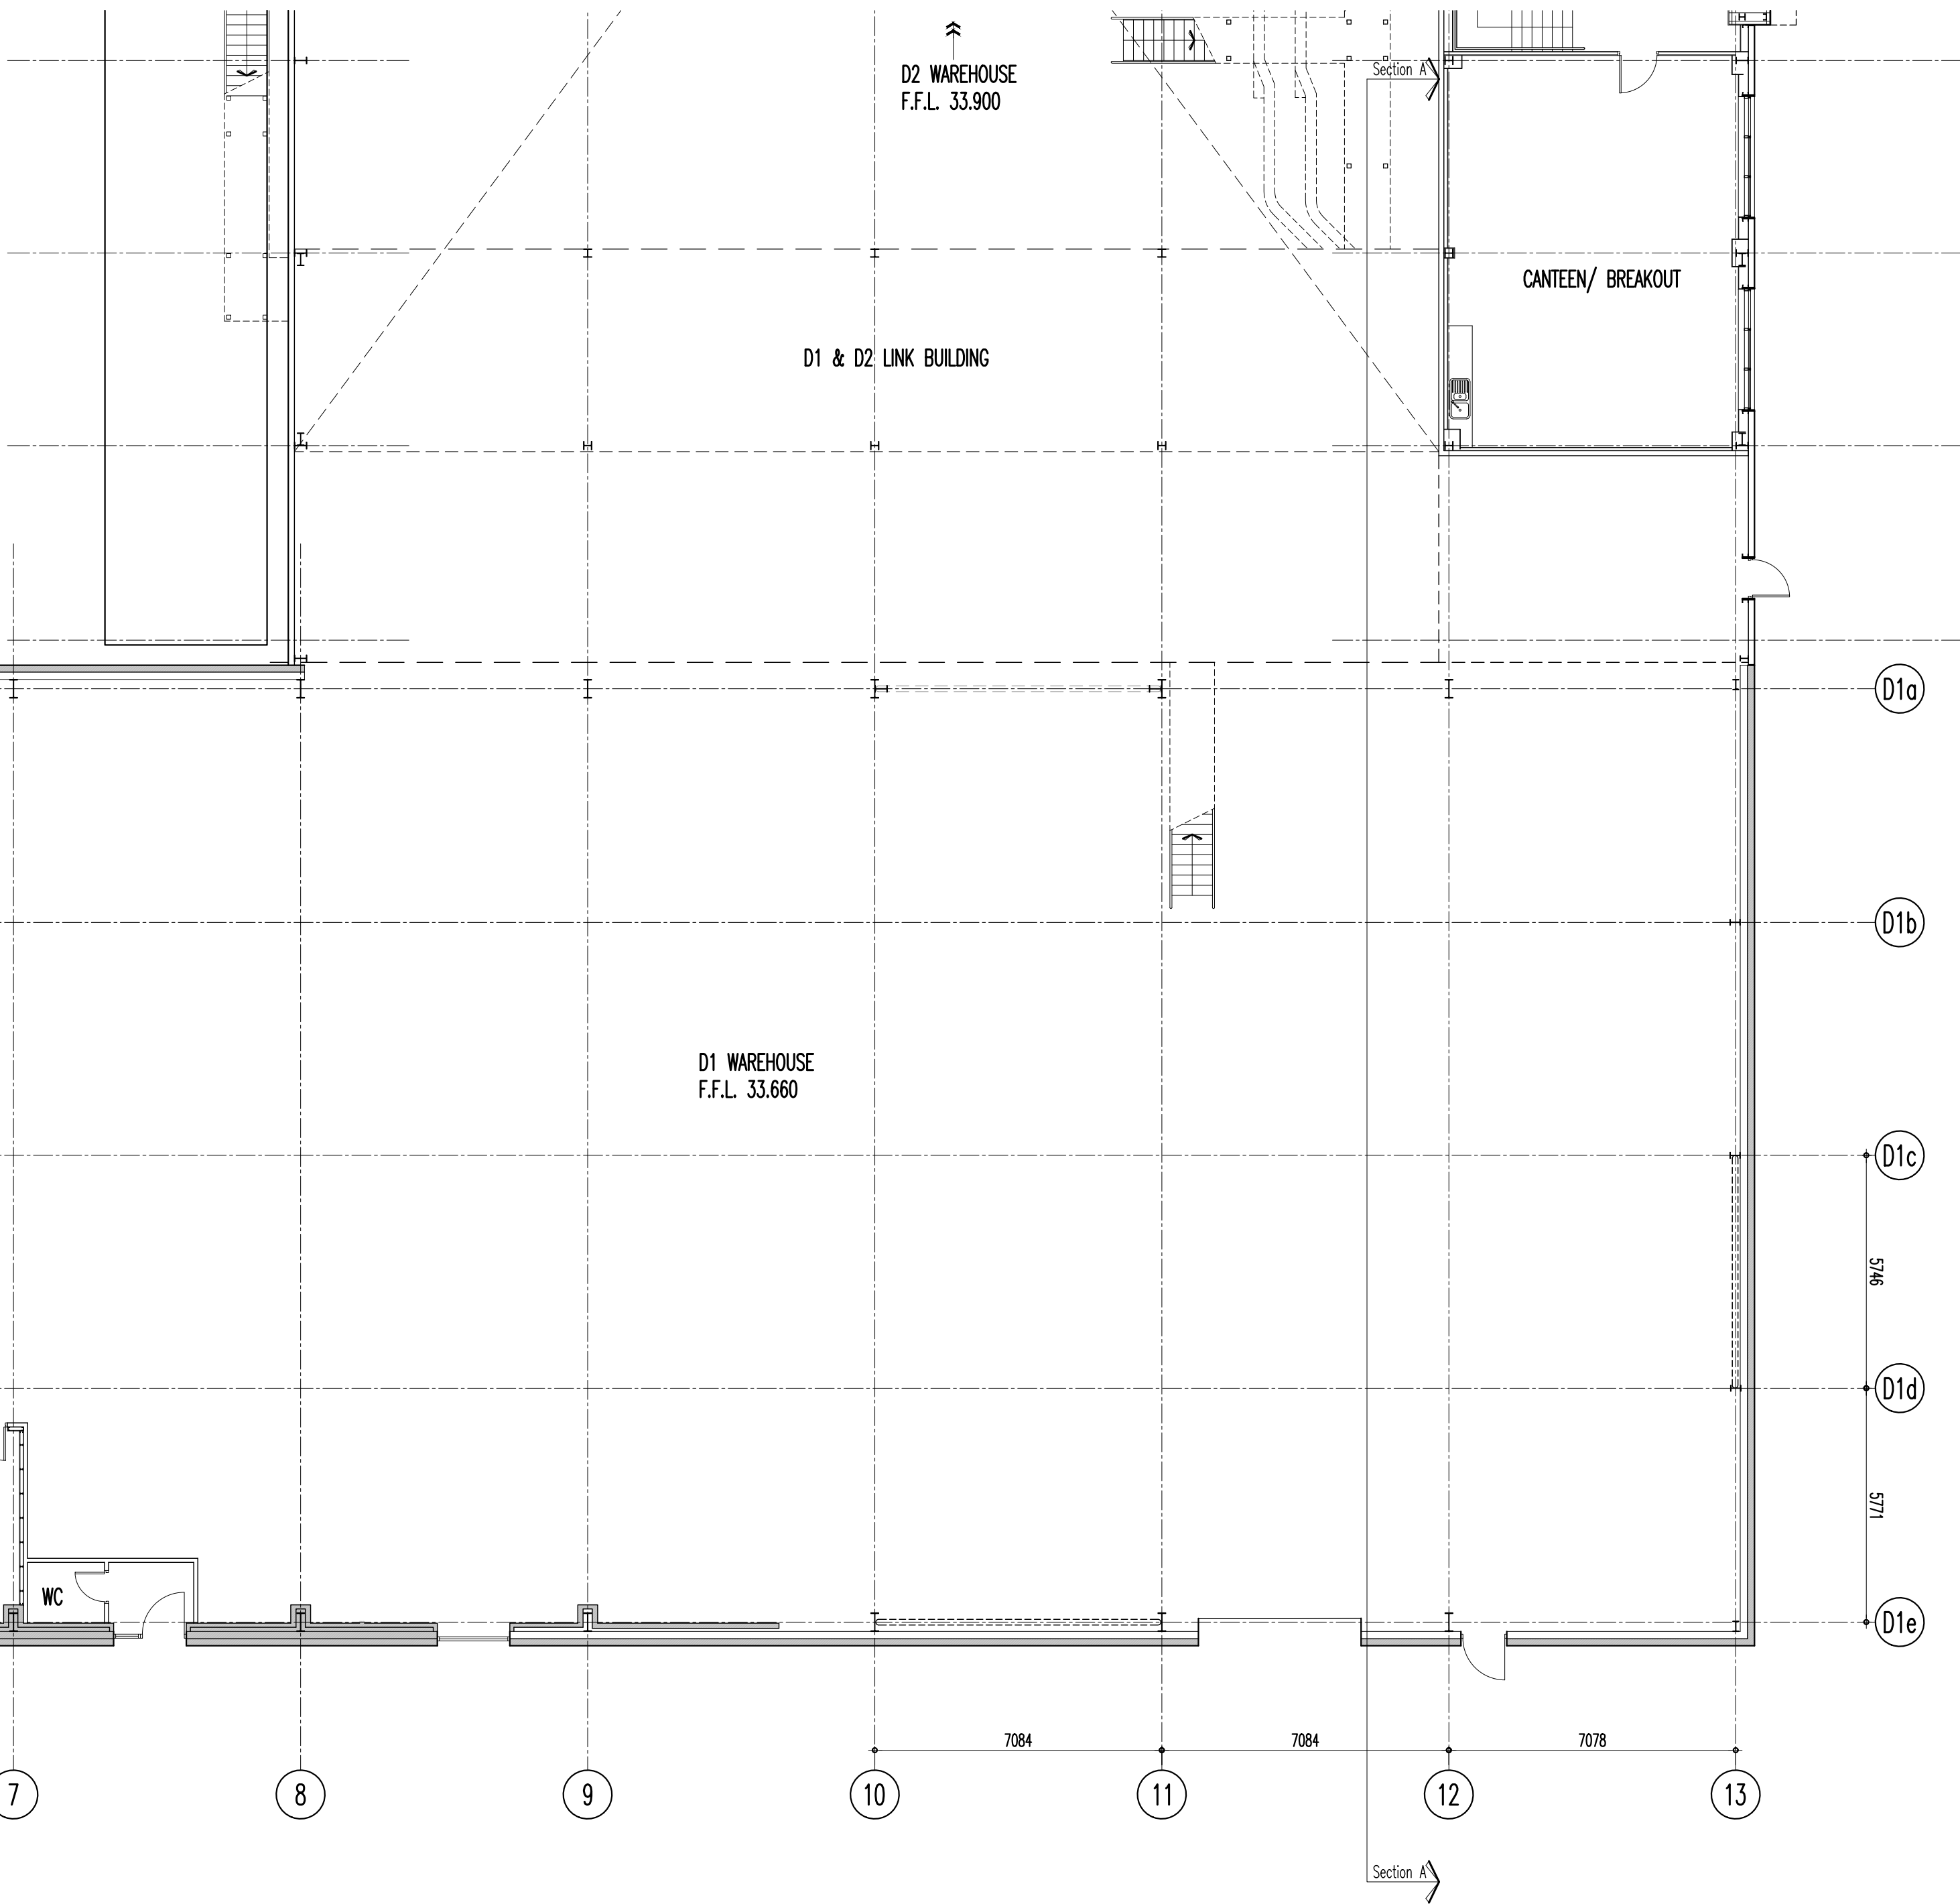

Rev	Description	Date	By
-----	-------------	------	----

Status:	PLANNING
---------	----------

Client:	F DUERRS & SONS LTD
---------	---------------------

Contract:	PROPOSED INDUSTRIAL DEVELOPMENT F DUERRS & SONS LTD, DALLIMORE RD WYTHENSHAW, M23 9DR
-----------	---

Drawing:	EXISTING D1 BUILDING PLAN
----------	---------------------------

Drawing No:	AS815-03	Revision:		Scales:	1:125@A1
Drawn:	DMR	Checked:		Date:	SEPT '22

CUBE commercial house
architecture and design clearance avenue
trafford park
m17 1qs
www.cubearchitecture.net tel: 0161 848 5893
DO NOT scale from this drawing.