


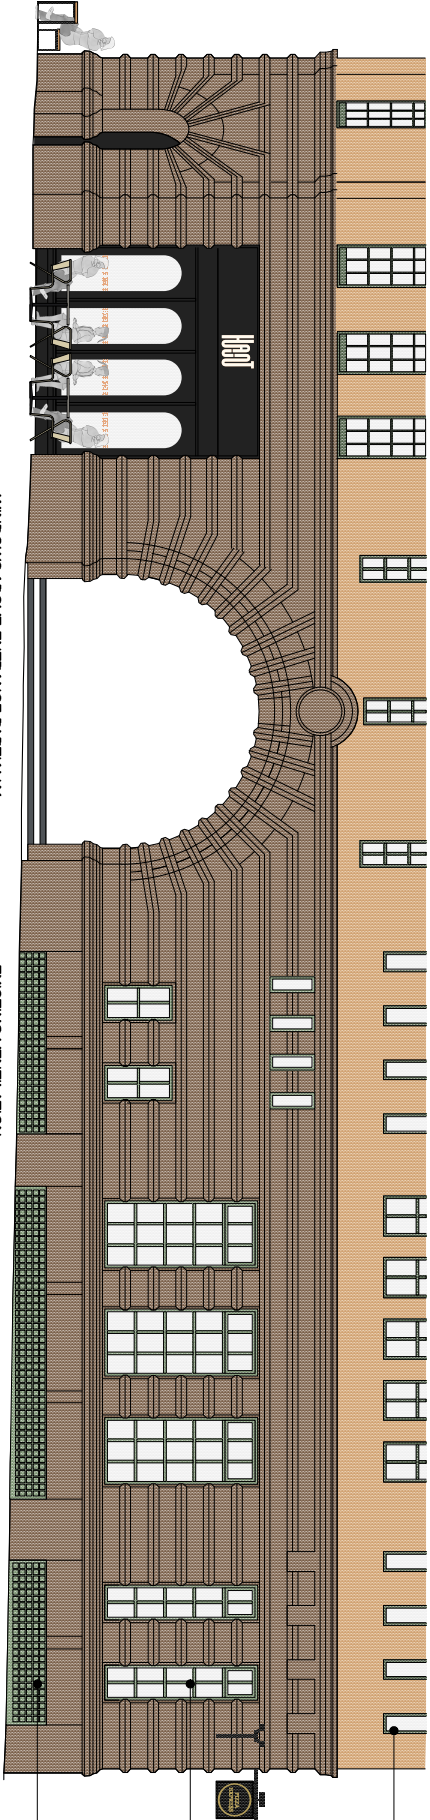

DARK GREEN PAINT TO EXISTING BUILDING WINDOWS

BOTTLE GREEN PAINT TO EXISTING BUILDING WINDOWS & VENT COVERS

NOTE:
FOR EXISTING SIGNAGE
REFER TO 401 PD 0003

ST GEORGE'S HOUSE NORTH ELEVATION, PETER ST
WINDOWS ABOVE ENTRANCE PARTIALLY
OBSCURED WITH PAINT FINISH TO LOWER
WINDOW ROW

EXISTING VENTILATION
LOUVER UTILISED FOR
WC VENTILATION

EXISTING VENTILATION
LOUVRES UTILISED FOR
KITCHEN VENTILATION

EXISTING VENTILATION
LOUVER UTILISED FOR
AIR SUPPLY




EXISTING VENTILATION
LOUVER UTILISED FOR
WC VENTILATION

PIZZA EXPRESS EAST ELEVATION, MUSEUM ST
ENTRANCE
DOORS PAINTED
GLOSS BLACK
DAMAGED STONE EFFECT
PORCELAIN TILES BY PIZZA
EXPRESS

EXISTING EXTENT OF
WINDOW OBSCURED
BY PLASTERBOARD

PIZZA EXPRESS
FIRE ESCAPE

ST GEORGE'S HOUSE
OFFICE FIRE ESCAPE

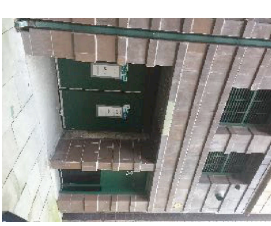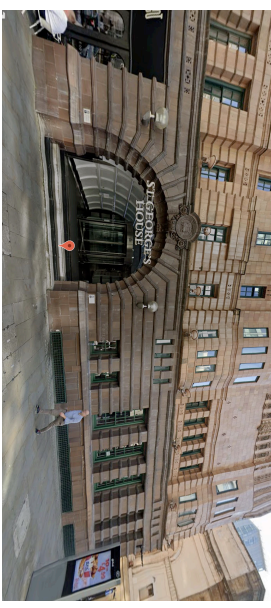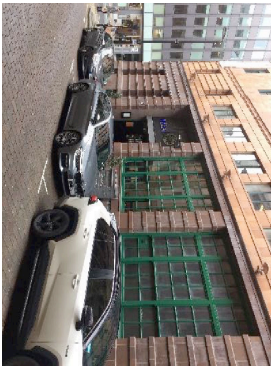

MUSEUM ST - EXISTING
SASH WINDOWS - GLASS
OBSCURED

MUSEUM ST - ENTRANCE PHOTOGRAPH

PETER ST - OFFICE ENTRANCE PHOTOGRAPH

PETER ST/ MUSEUM ST - CORNER PHOTOGRAPH

MUSEUM ST FIRE EXIT
PHOTOGRAPH

EXISTING TILES BY PIZZA
EXPRESS PHOTOGRAPHS

