



All dimensions to be checked on site prior to manufacture and construction. This drawing is the property of Harrison Ince Holdings Limited and should not be reproduced without permission.
All discrepancies to be brought to the attention of the architect immediately.
This drawing is to be read in conjunction with the specification / bill of quantities and related drawings.

REVISIONS

-	FIRST ISSUE	21.09.2022	EW
A	POSITION OF ACOUSTIC SCREEN SHOWN	26.09.2022	EW

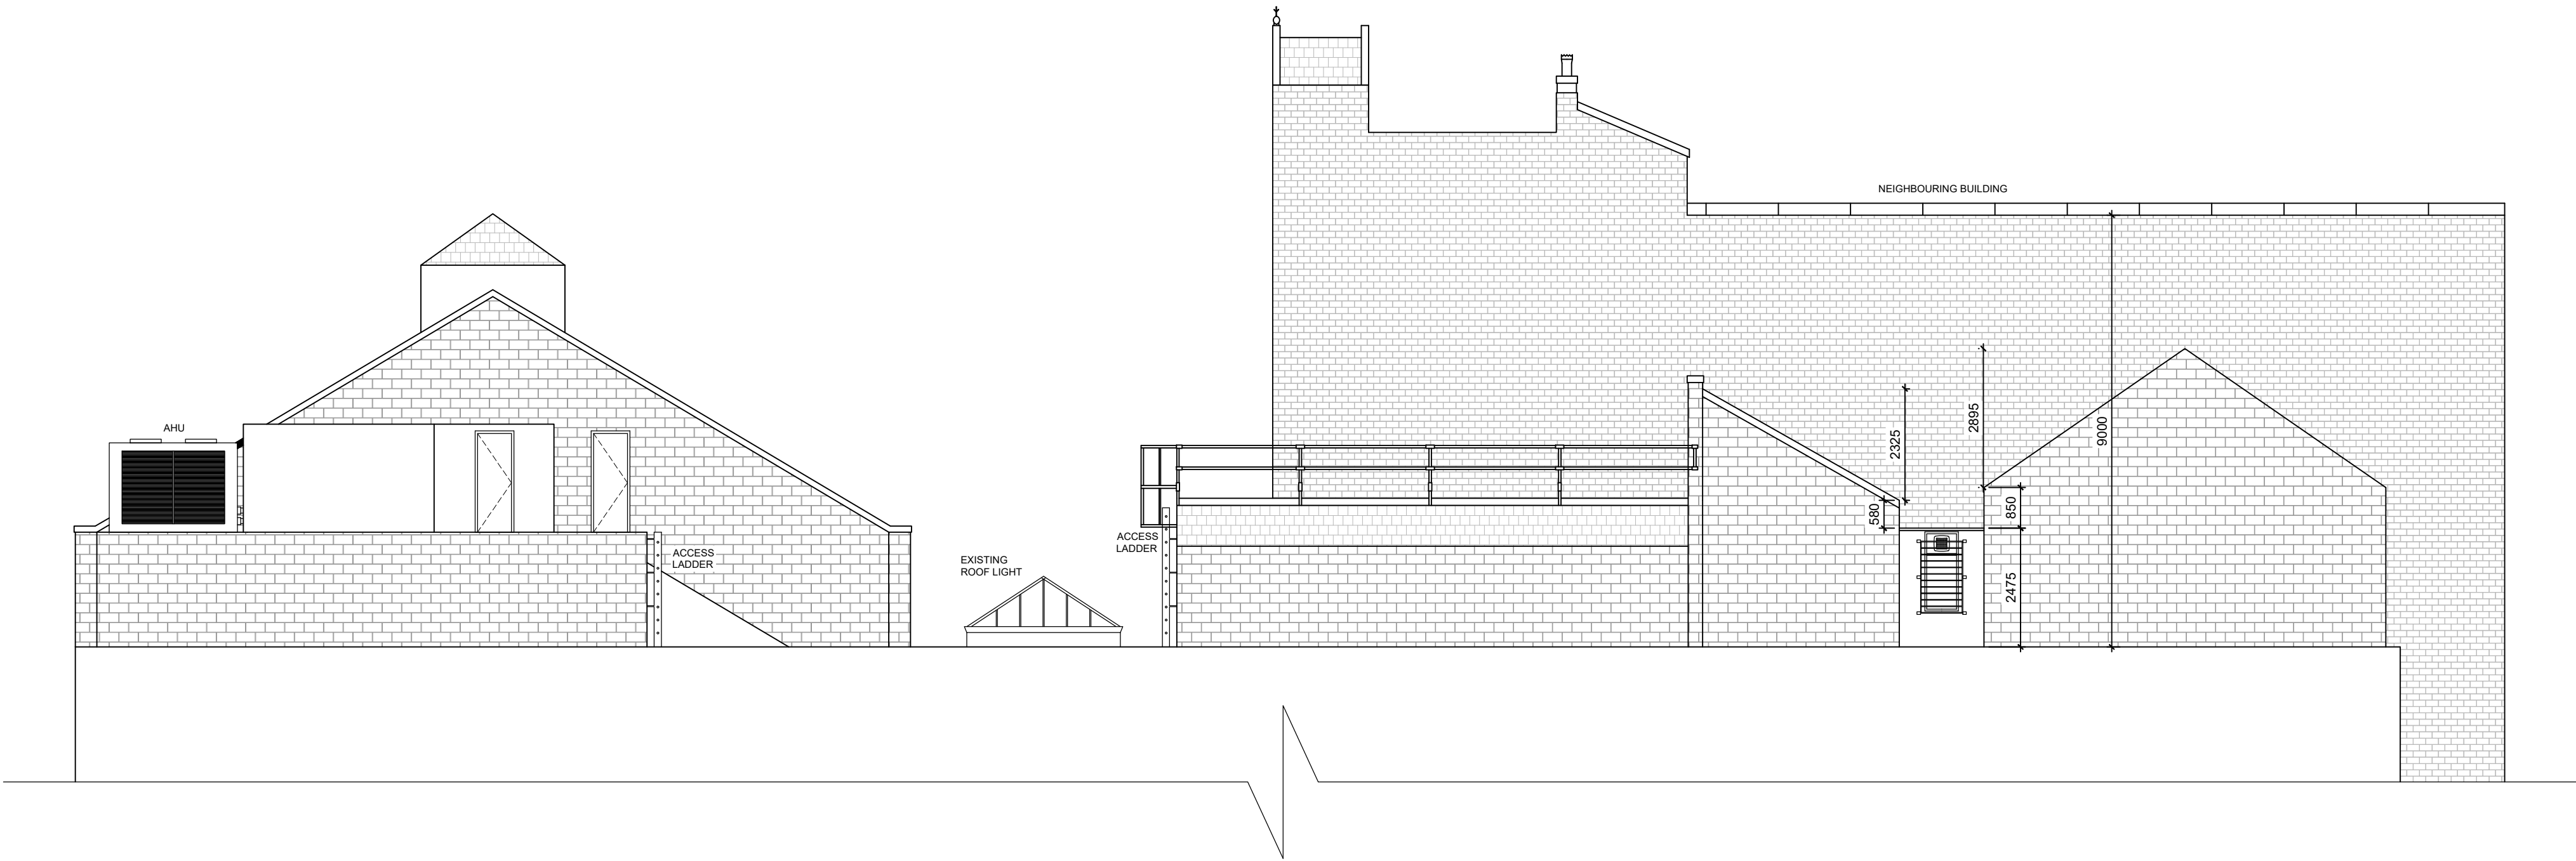


EXISTING ROOF SECTION
SCALE 1:100

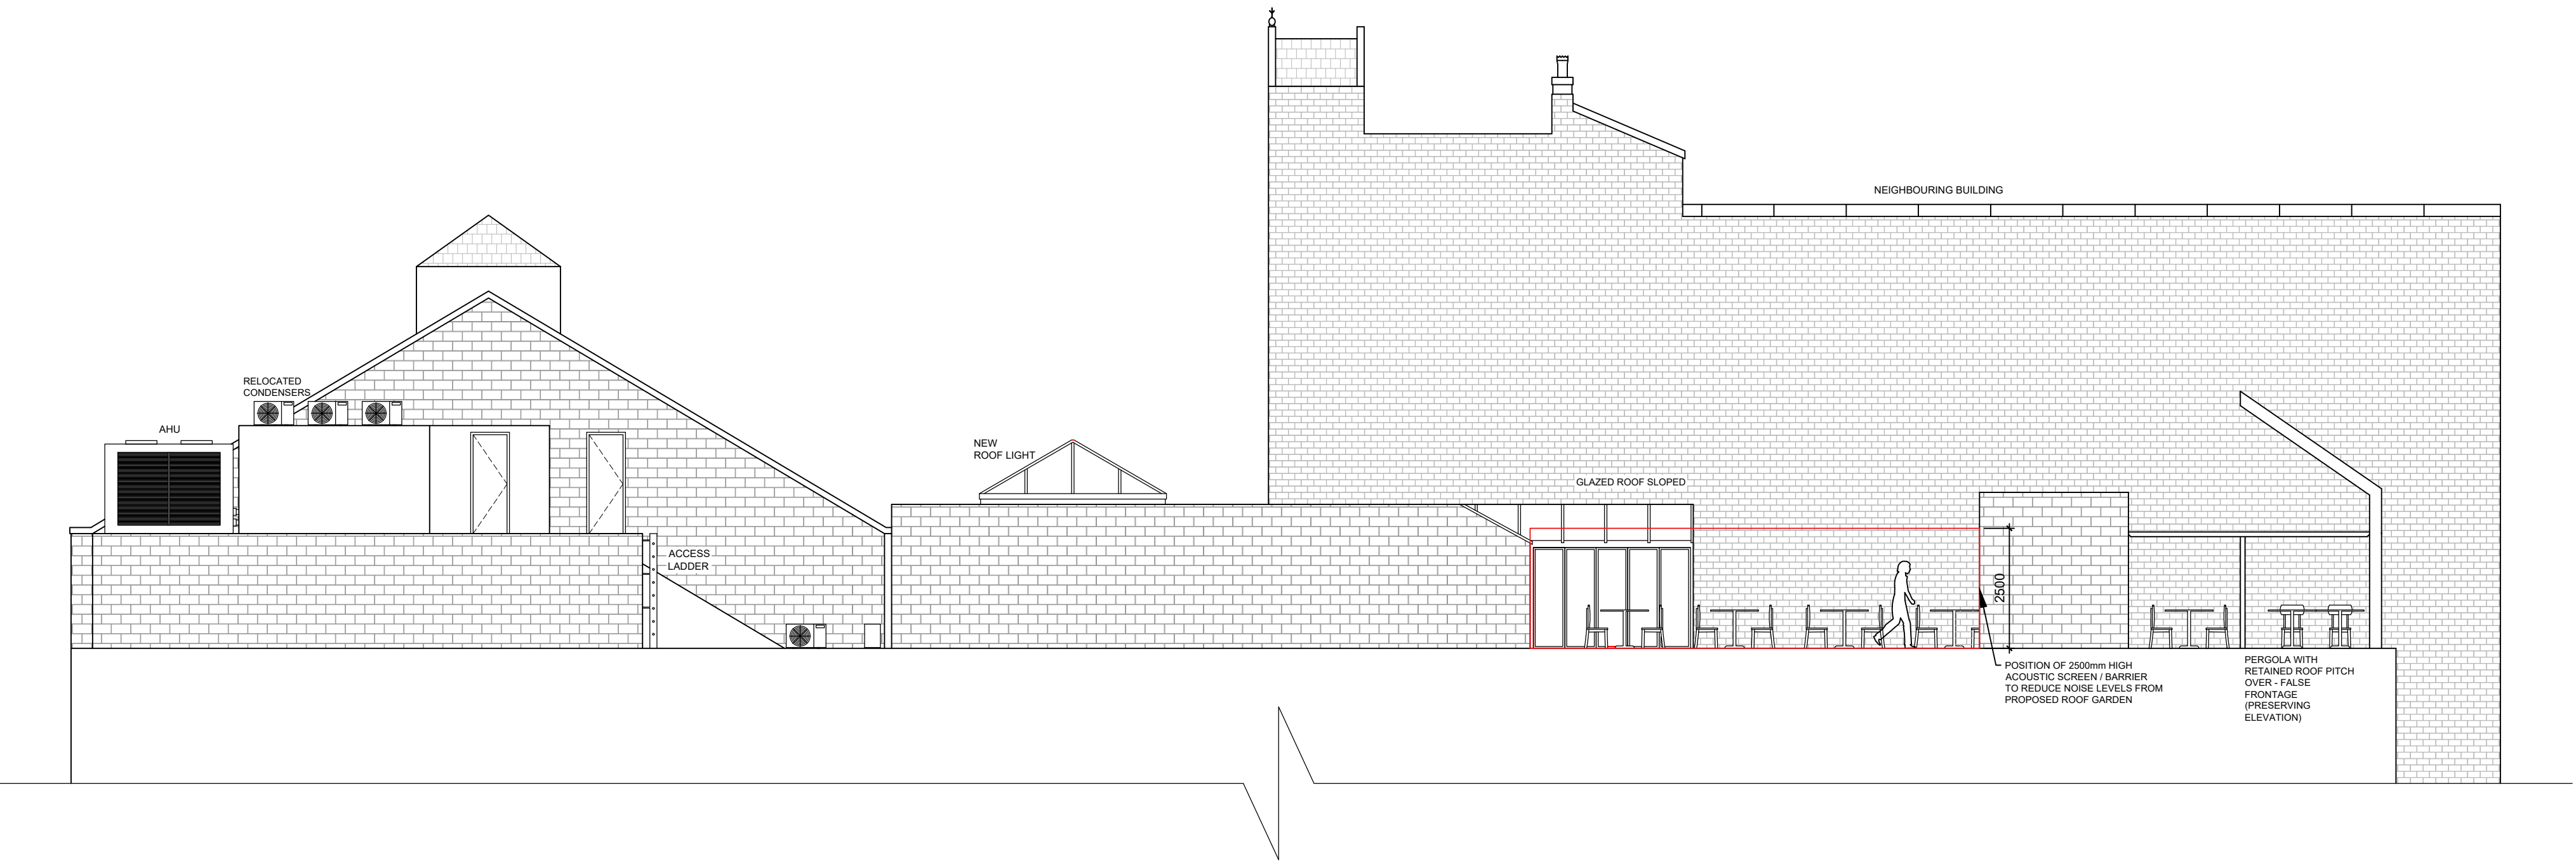

PROPOSED ROOF SECTION
SCALE 1:100

FOR PLANNING

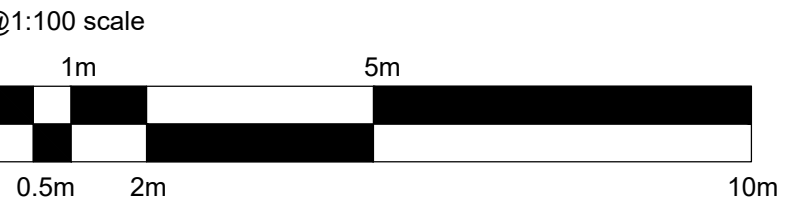

HARRISON INCE

ARCHITECTS INTERIOR DESIGNERS

CLIENT
JD WETHERSPOON PLC

PROJECT
THE MOON UNDER WATER, 68-74
DEANSGATE, MANCHESTER M3 2FN

TITLE
EXISTING AND PROPOSED
ROOF SECTION

DATE
SEPTEMBER 2022

SCALE
1:100 @ A1

JOB NO.
PNO193-13

DWG. NO.
AX01 A

DRAWN
CAD/EW

CHECKED

2-4 LITTLE PETER STREET
SUN HOUSE
KNOTT MILL
MANCHESTER
M15 4PS
TEL: 0161 236 3650
EMAIL: enquiries@harrison-ince.co.uk