




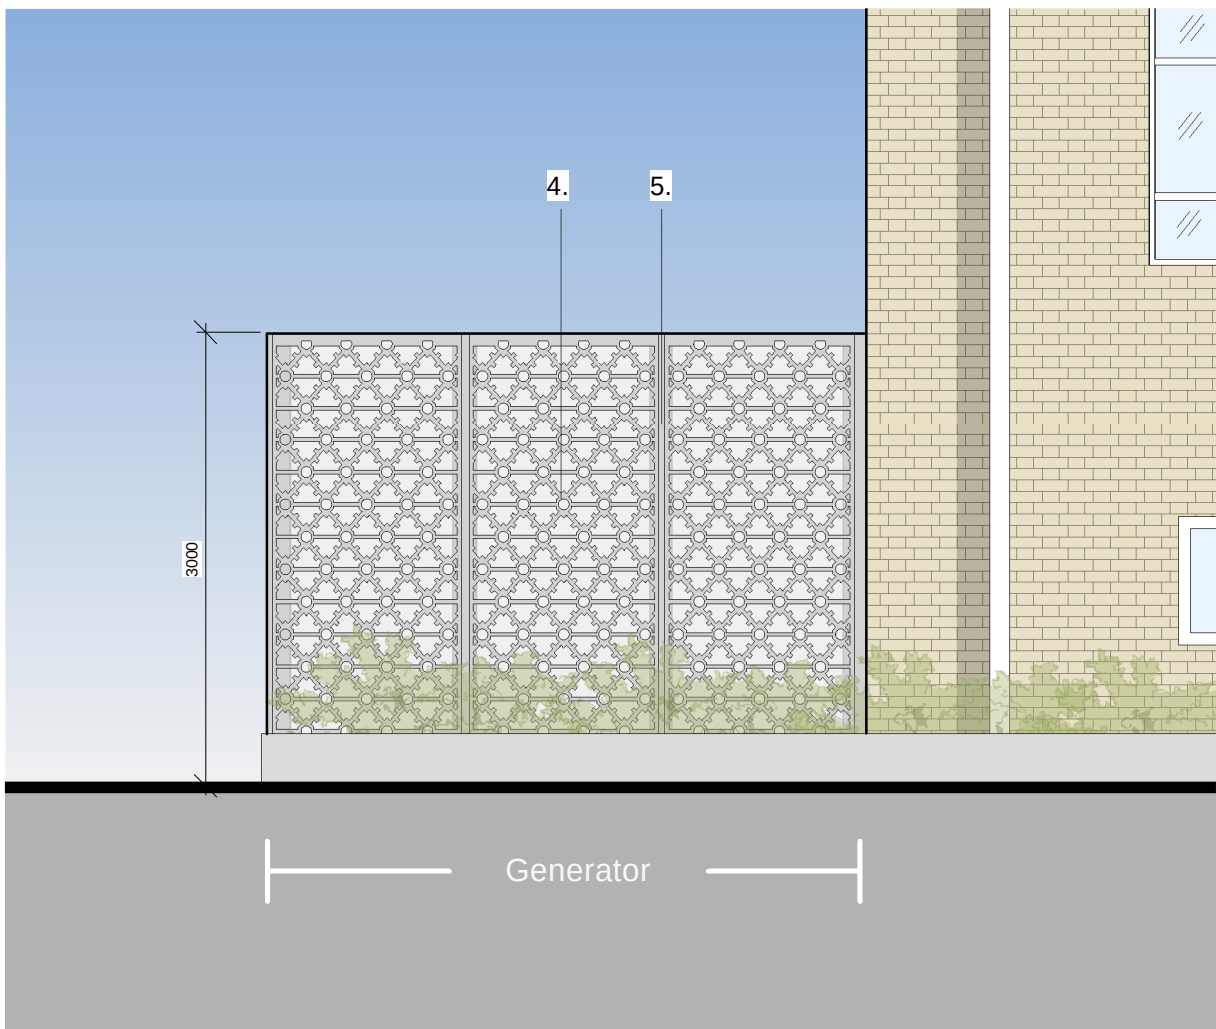


ASHP & Generator - West Elevation
1 : 50

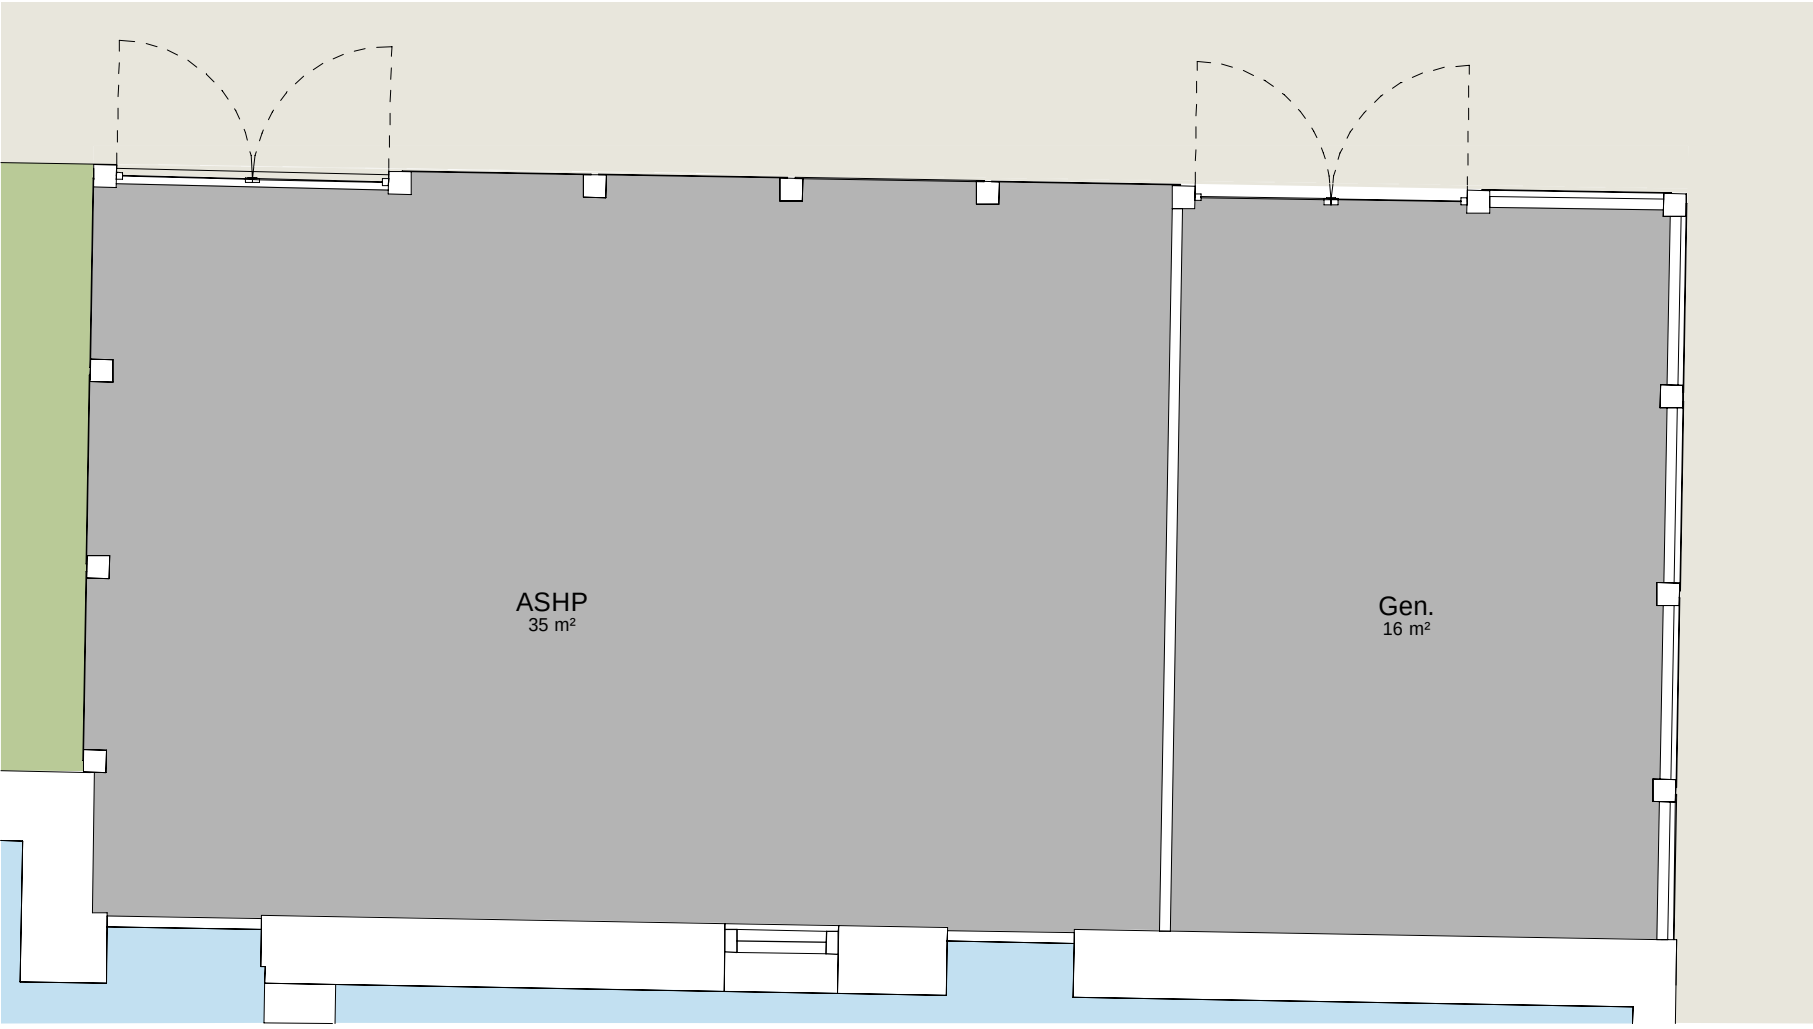

ASHP & Generator Floor Plan
1 : 50

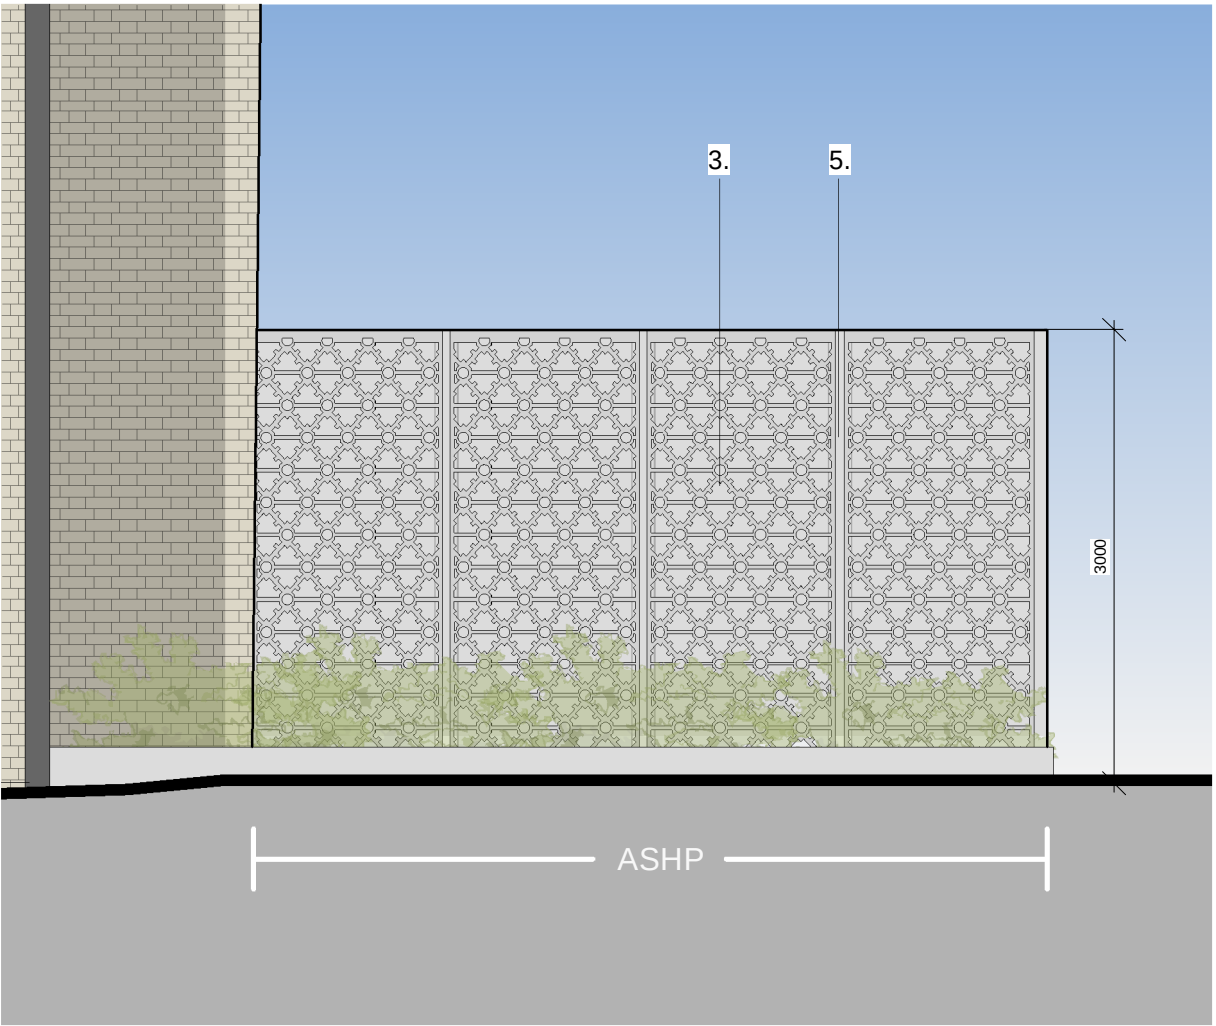

ASHP & Generator - East Elevation
1 : 50

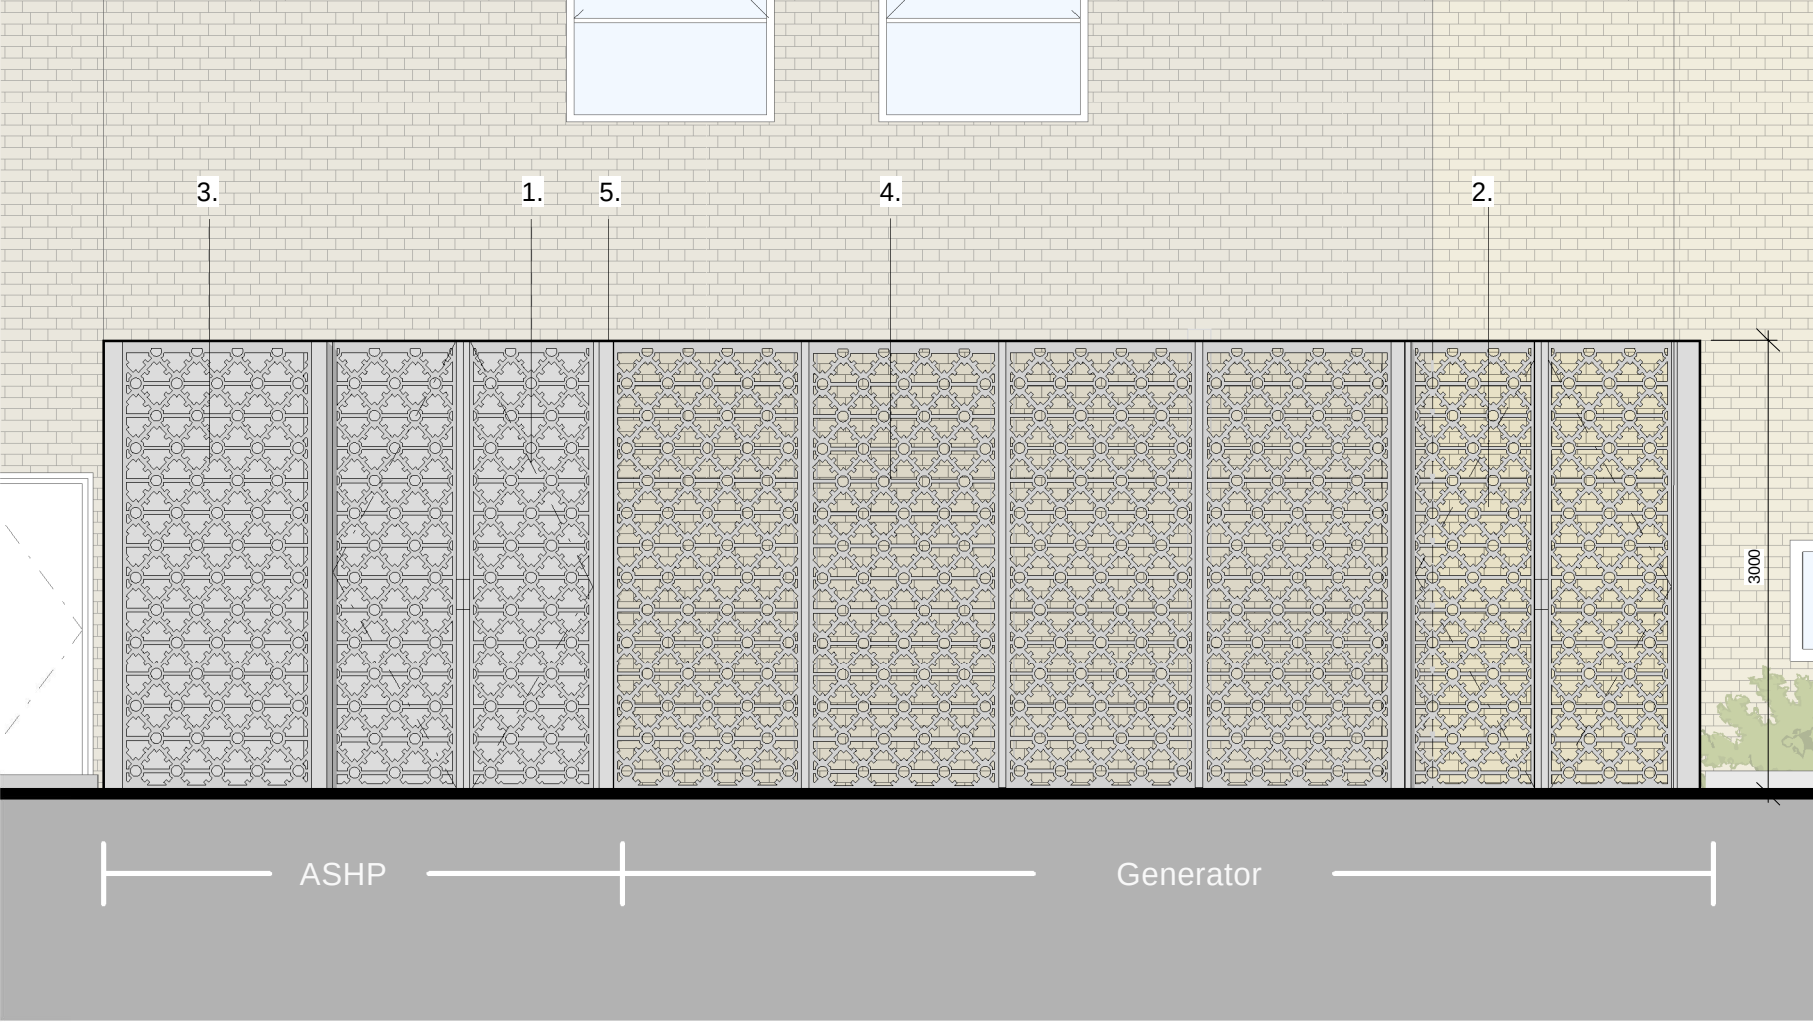

ASHP & Generator - North Elevation
1 : 50