




EXISTING REAR GARDEN LAYOUT

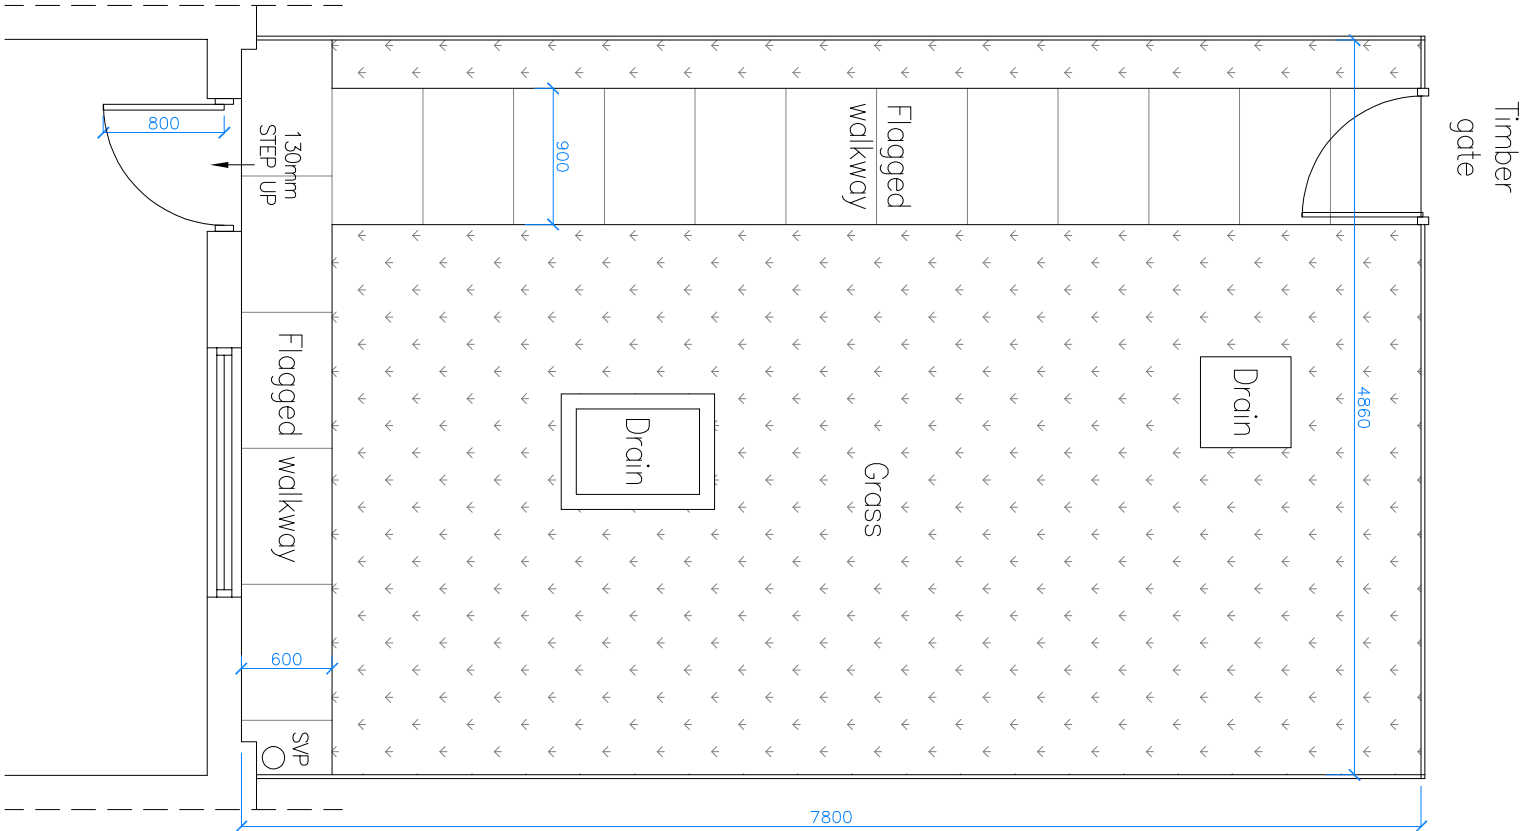

PROPOSED REAR GARDEN LAYOUT

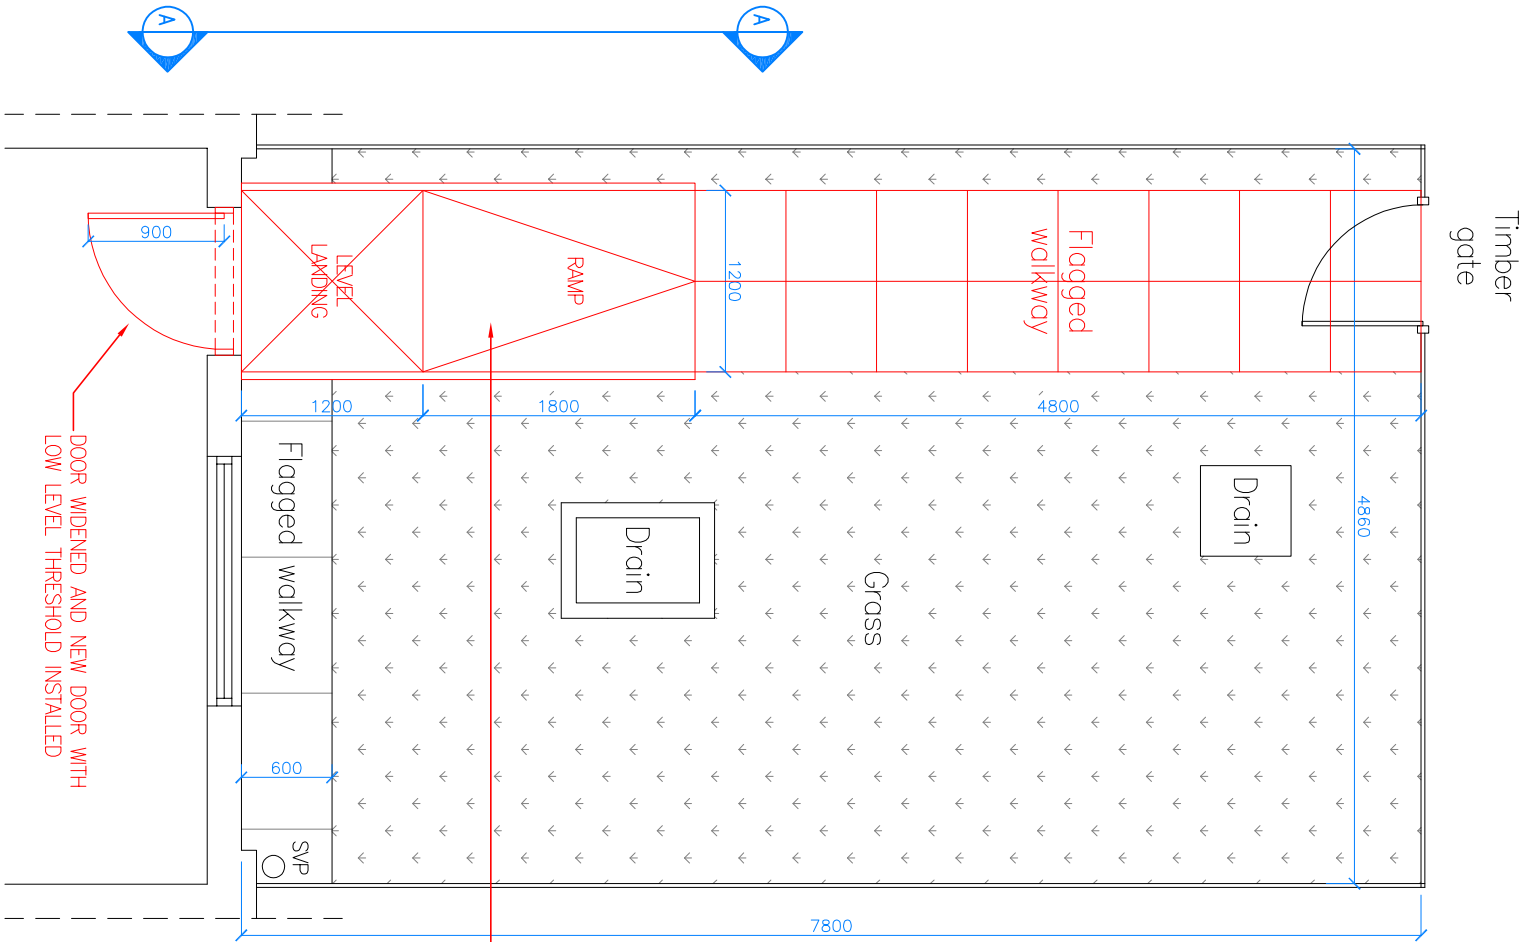

ELEVATION DETAIL A-A

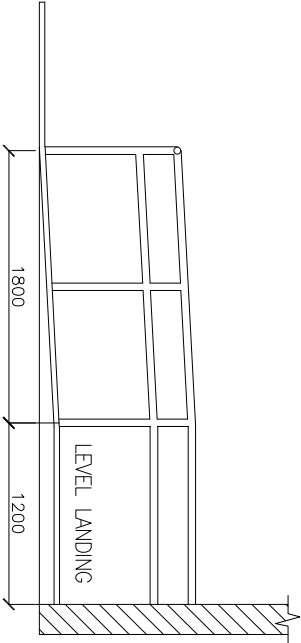

INSTALL NEW RAMP AND 1200mm WIDE
FLAGGED WALKWAY TO REAR GATE

DOOR WIDENED AND NEW DOOR WITH
LOW LEVEL THRESHOLD INSTALLED

REV	DESCRIPTION	DATE	BY	CHK

Project: 7 Linby Street, Manchester

Drawing Title: Existing and Proposed Rear Garden Layout

Drawing No.: 175-004

Scale @ A3	Revision:	Status:	Drawn By:	Date:
1:50	.	.	AU	27/04/22