


- Site boundary line
- Existing to be demolished
- Existing to be retained
- Proposed new cavity wall
- Proposed new internal wall
- Existing shrubs to be removed

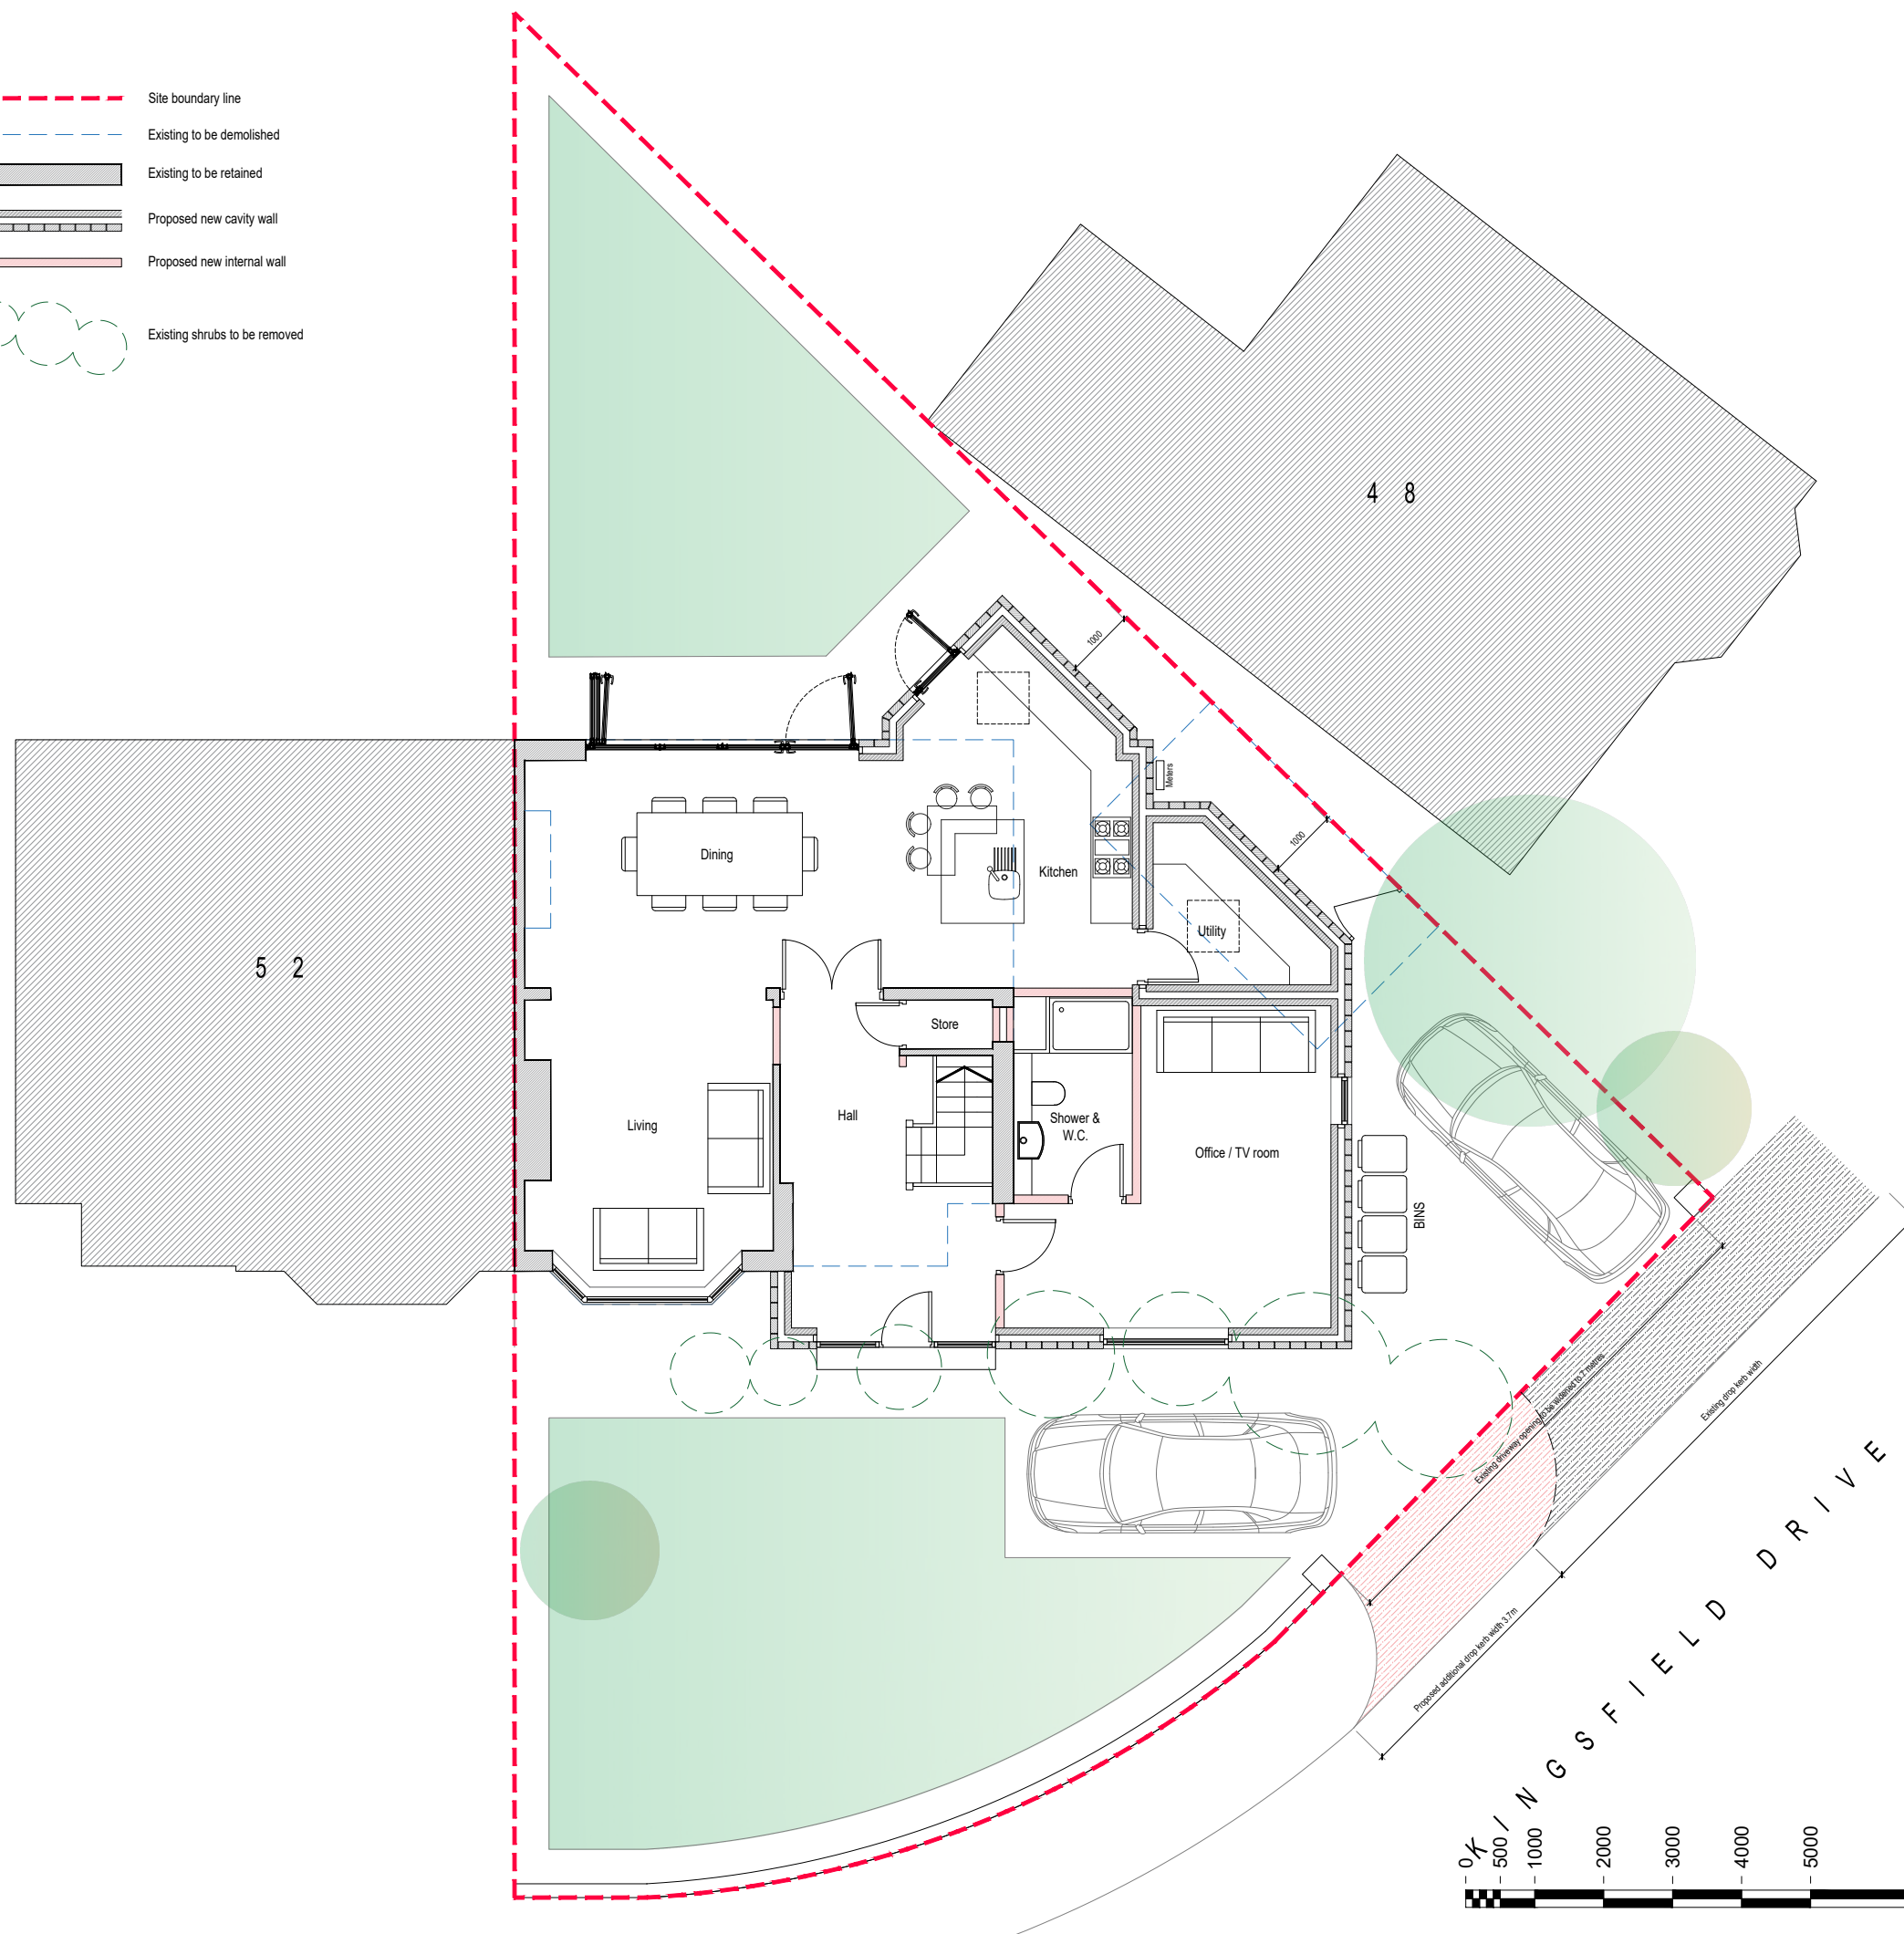

PAUL
COX
DESIGN.

paulcoxdesign@gmail.com

Rev No.

01 - Planning Issue

02 - Planning Issue

Project.

50 Kingsfield Drive,

Didsbury, M20 6HX

Scale.

1:100 @ A3

Title.

Proposed
Ground FI plan

Drwg No.

006



1:100 Scale Bar