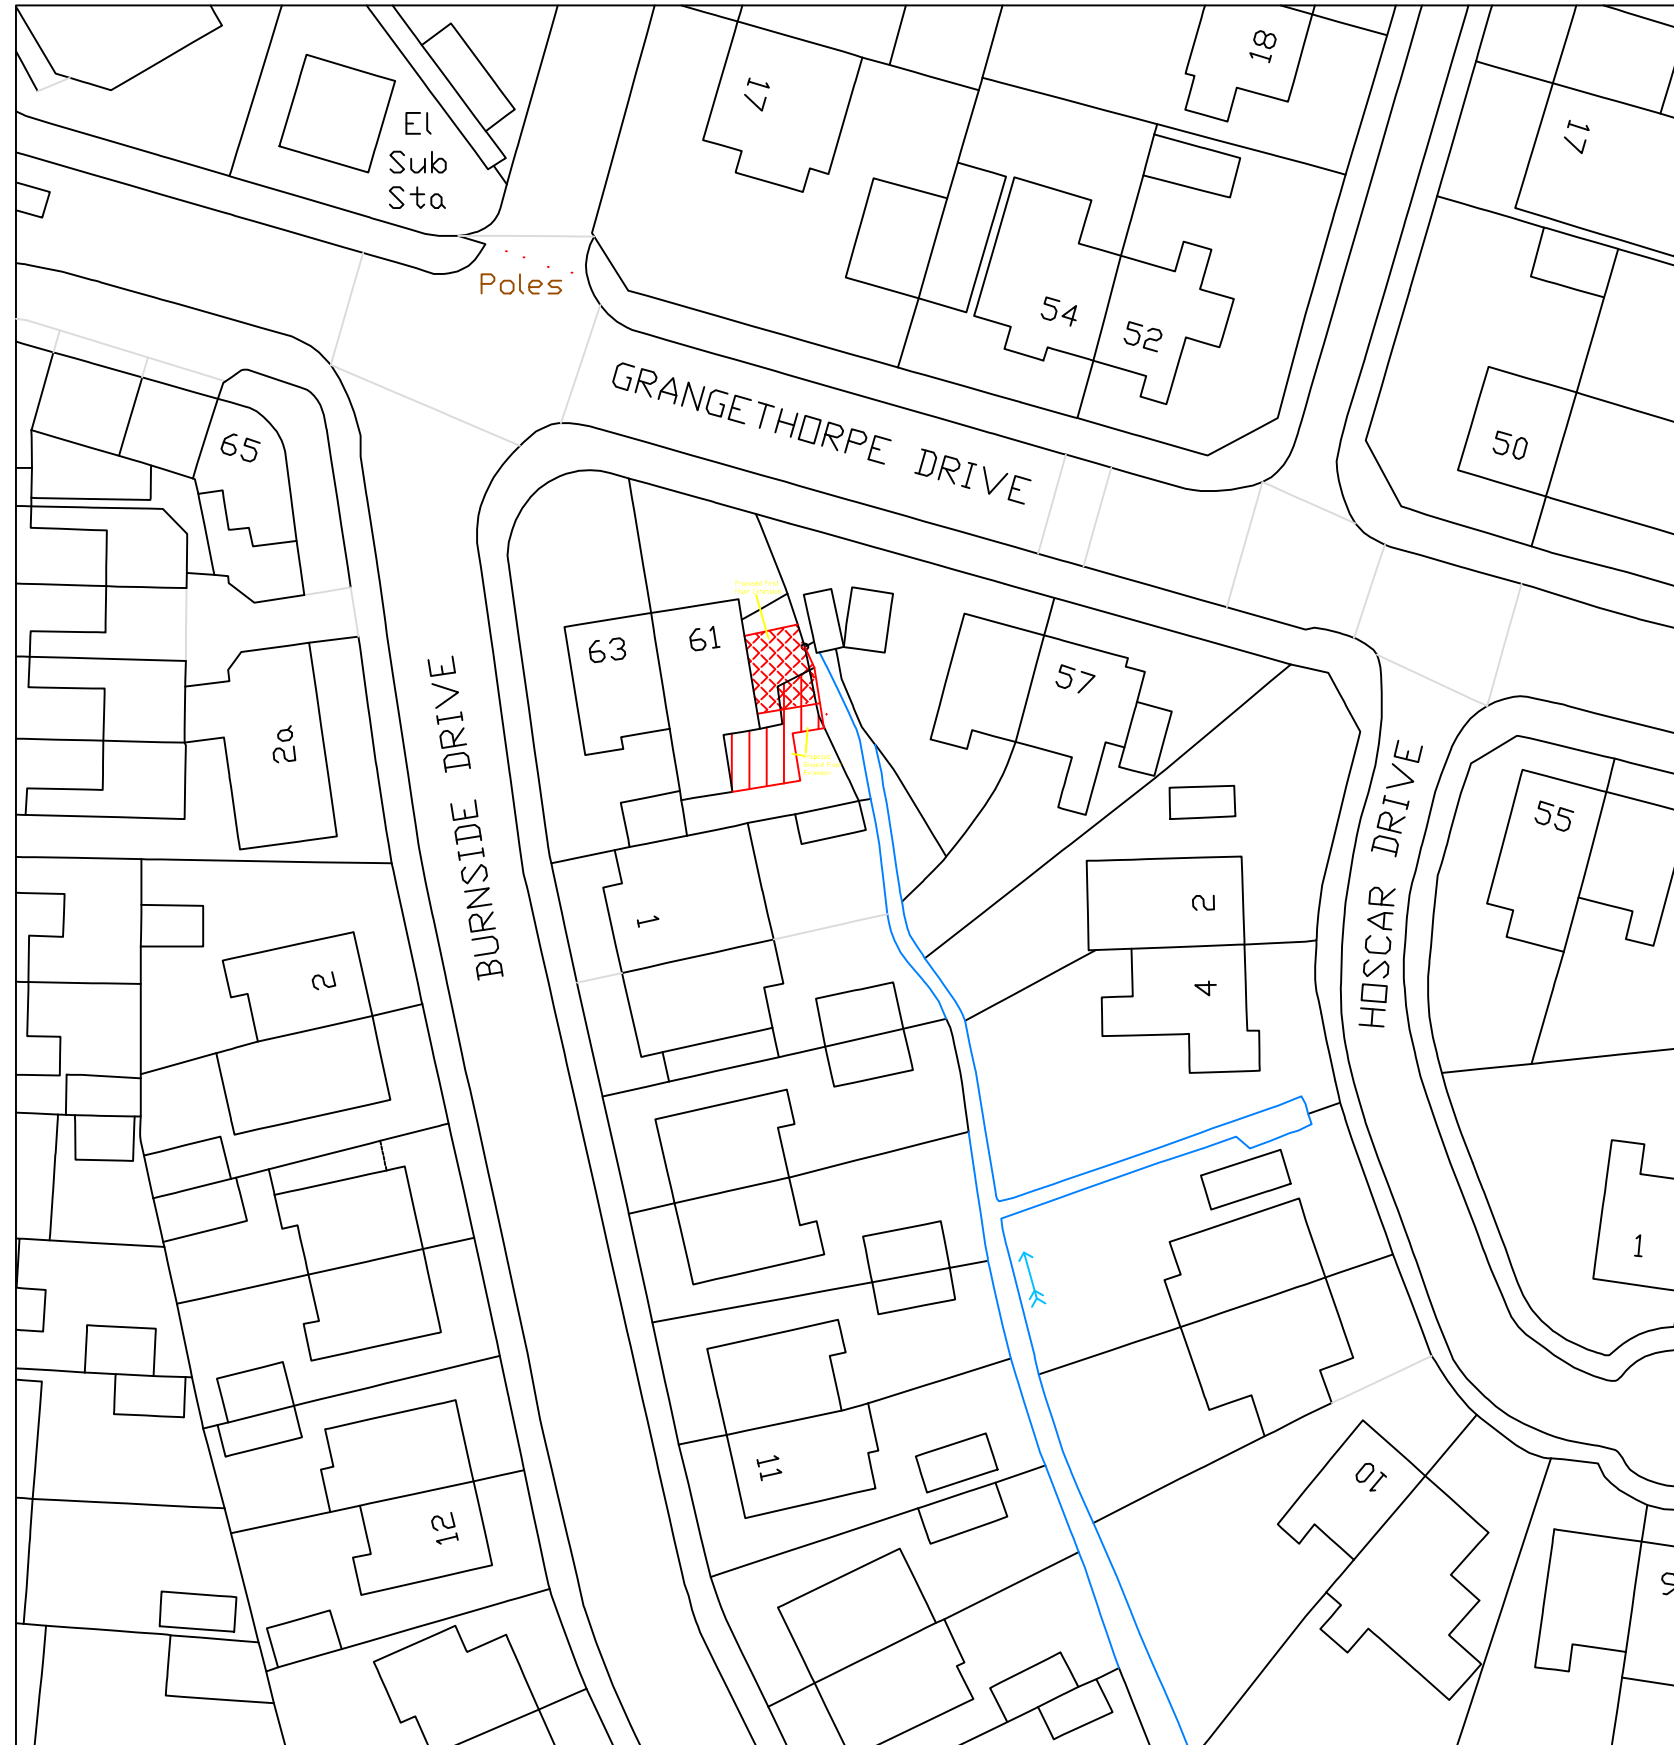


NOTES				
P1	6.10.22	AUH		The boundary for the proposed extension at rear, on the East side amended
No	DATE	DRAWN	REV'D ENG.	AMENDMENT
CLIENT Mr. S. Jamil				
PROJECT 61 Grangethorpe Drive, Burnage, Manchester M19 2NF				
DRAFTER			ENGINEER A. Ul-Haq	
TITLE Local Area Plan				
SCALE 1:500	DRAWING No 2021/06/04		DATE Mar. 2022	AMDT P1