


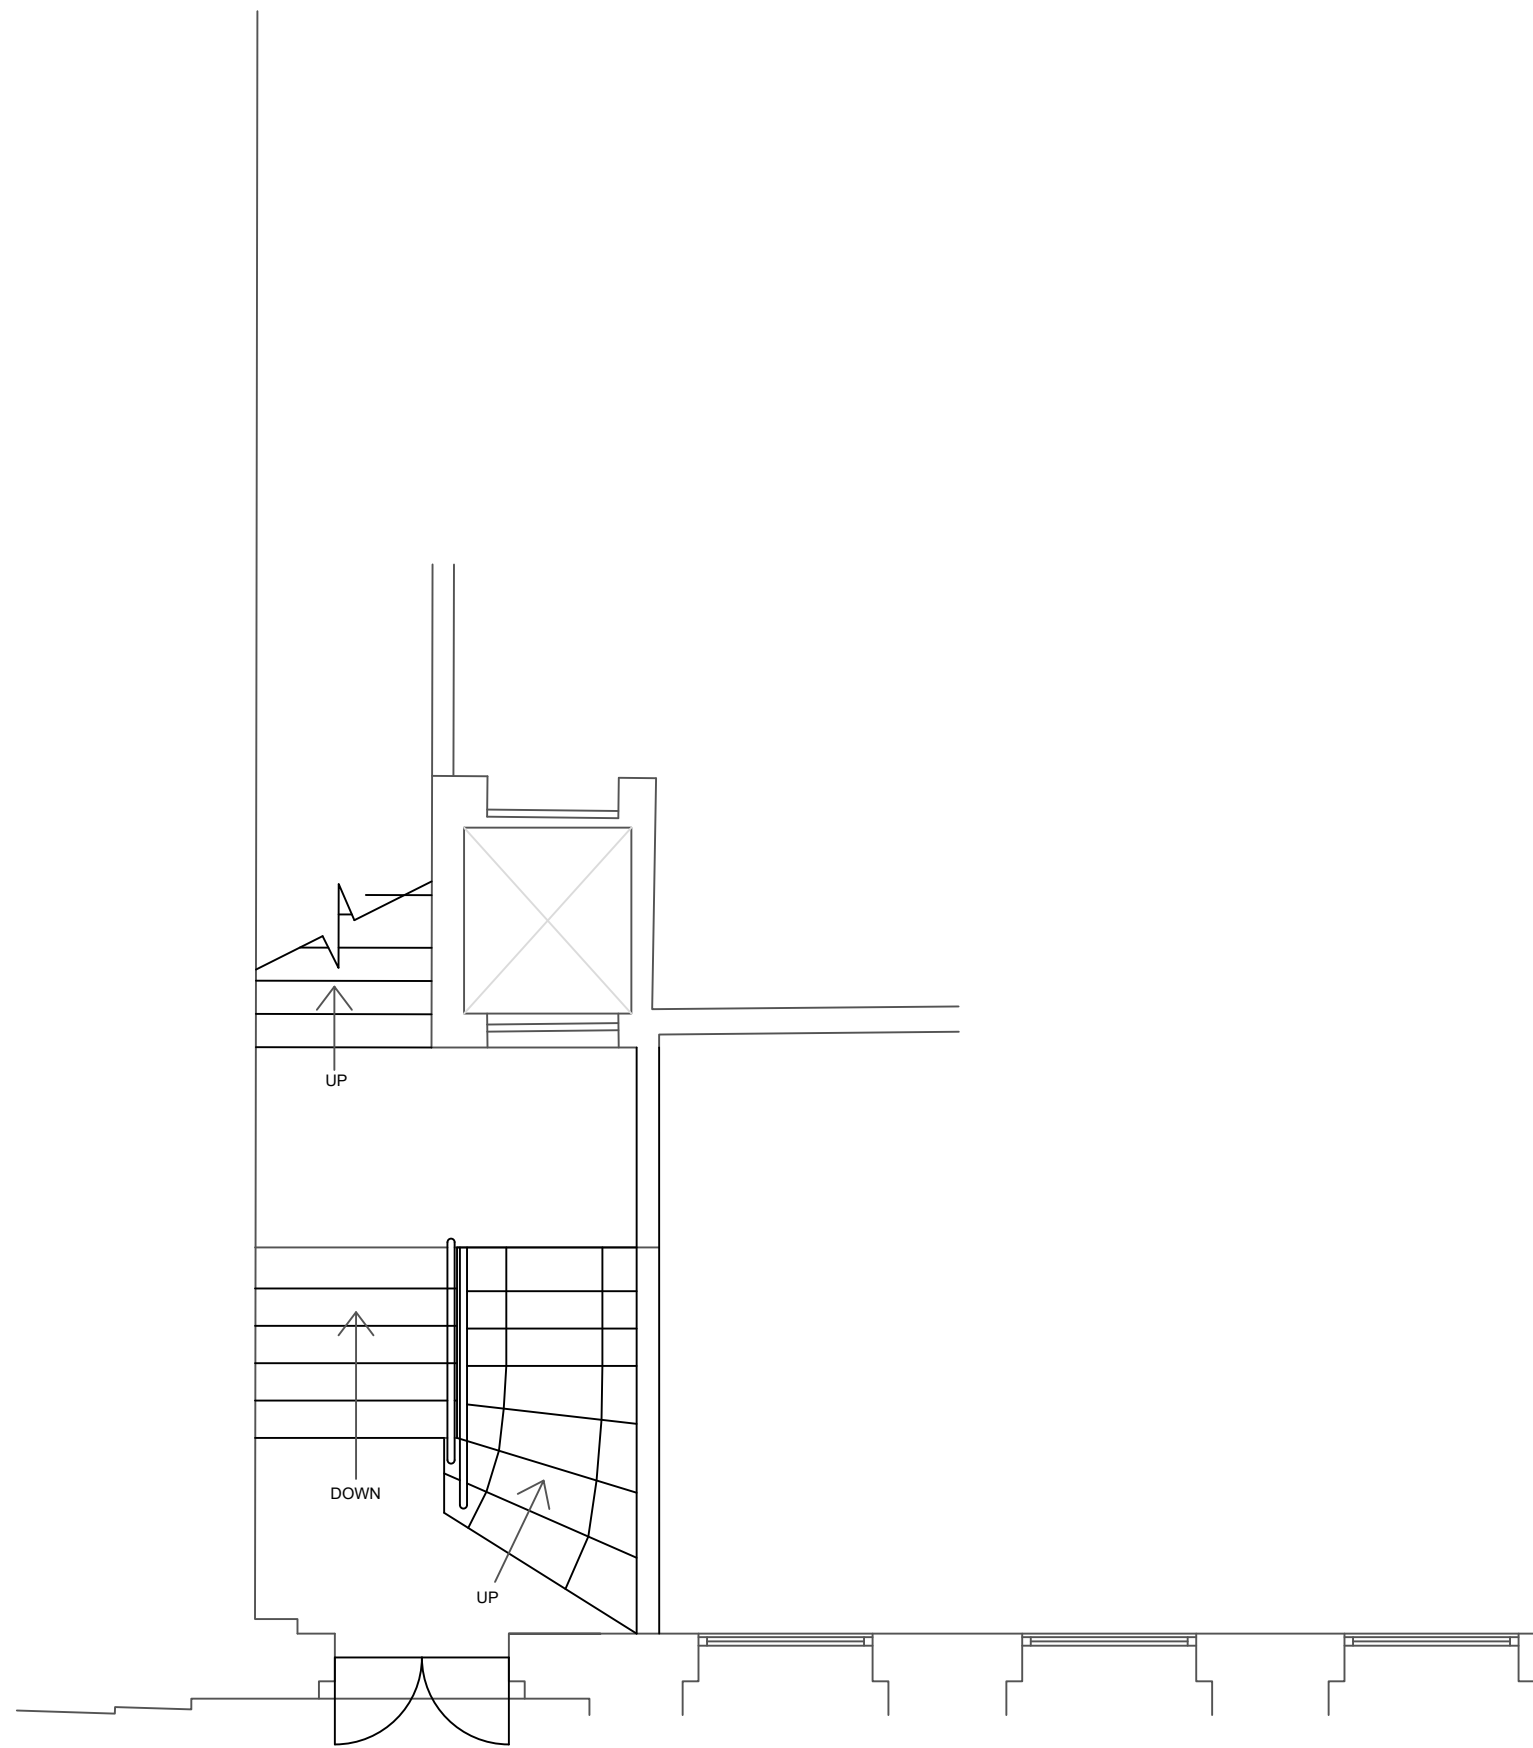

NOTES:

-	-	-	-
-	-	-	-
-	-	-	-
-	-	-	-
-	-	-	-
-	-	-	-
-	-	-	-
-	-	-	-
-	-	-	-
REV:	DATE:	DETAILS:	BY:

CLIENT: Sixteen Realestate -		
PROJECT: Mansfield Chambers 17 St Anns Square, Manchester M2 7PW		
DRAWING TITLE: Existing GF GA Plans		
SCALE @ A1: 1:50	DATE: 2/09/21	DRAWN BY: CDN
STATUS Approval		REV: B
DRAWING NUMBER: 037MC2021 - 001		



MANCHESTER: Northspring, Suite 1C, 70 Spring Gardens, Manchester, M2 2BQ
T: 0161 710 3700

MIDLANDS: Cornwall Buildings, 45-51 Newhall Street, Birmingham, B3 3QR
W: WWW.WORKSPACEDSIGN.CO.UK

© COPYRIGHT
The information held within these electronic drawings is classified and confidential, it is the sole property of Workspace Design & Build LTD and any use of and / or reproduction of by any third party is Strictly prohibited without the written consent of Workspace Design & Build LTD.

FOR ELECTRONIC DATA ISSUE
Electronic data / drawings are issued as "read only" and should never be inspected for measurement. Please only refer to dimension values stated in text, on the drawing. Please contact Workspace Design & Build LTD for any additional sizes or dimensions.

DO NOT SCALE FROM THIS DRAWING
It is advised that prior to an order being placed a on site survey should be made to check and verify all dimensions and report any discrepancies in writing to Workspace Design & Build LTD.

DISCLAIMER
Workspace Design & Build LTD cannot be held responsible for any furniture exceeding the designated area due to the plan being reproduced from an inaccurately dimensioned fix, un-scaled drawing/sketches.