



Terracotta Air Brick Type A

Location: Second Floor to Align with existing banding pictured (right).
Quantity: 8 - Refer to GA and Setting Out Elevations

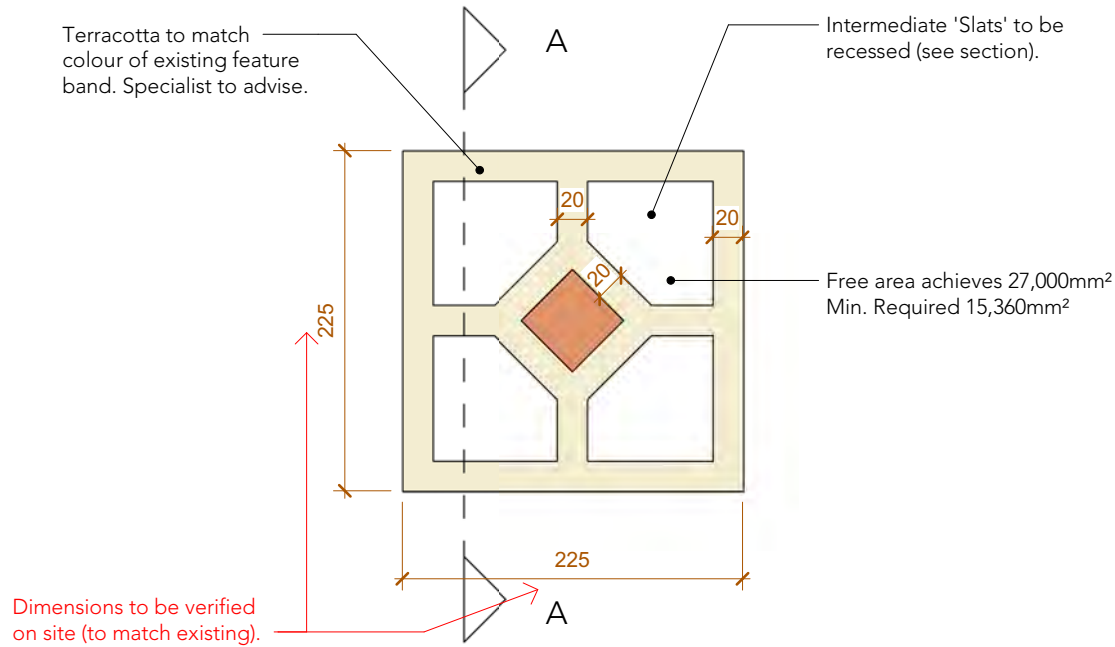



Elevation

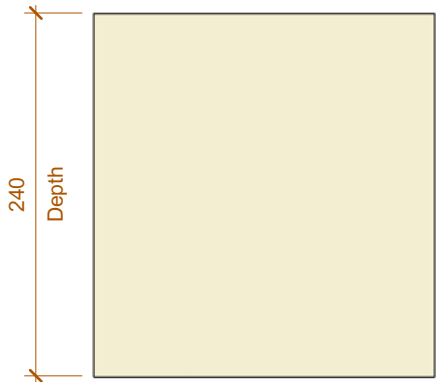


Plan

Terracotta Air Brick Type B

Location: Duplex Apartments
Quantity: 6 - Refer to GA and Setting Out Elevations

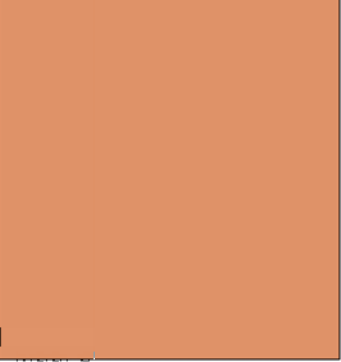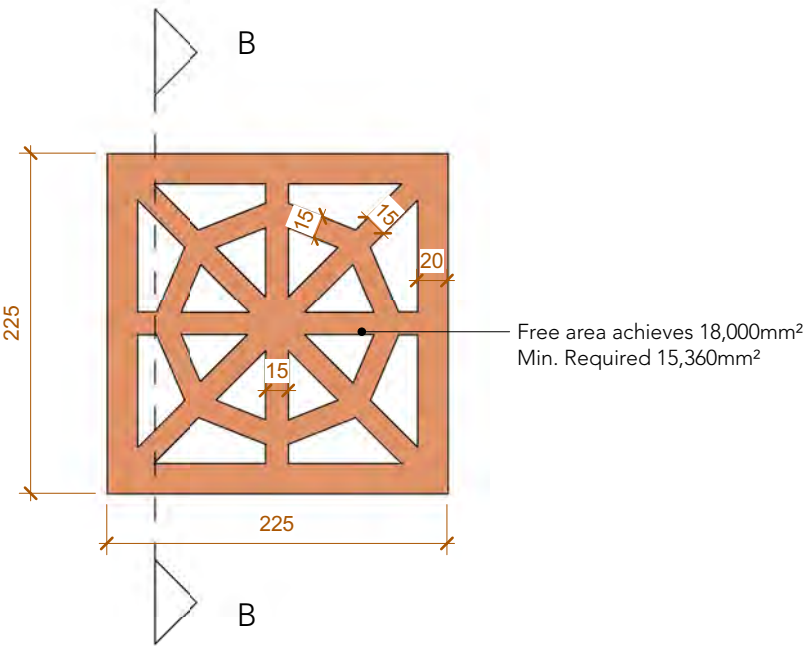


Plan

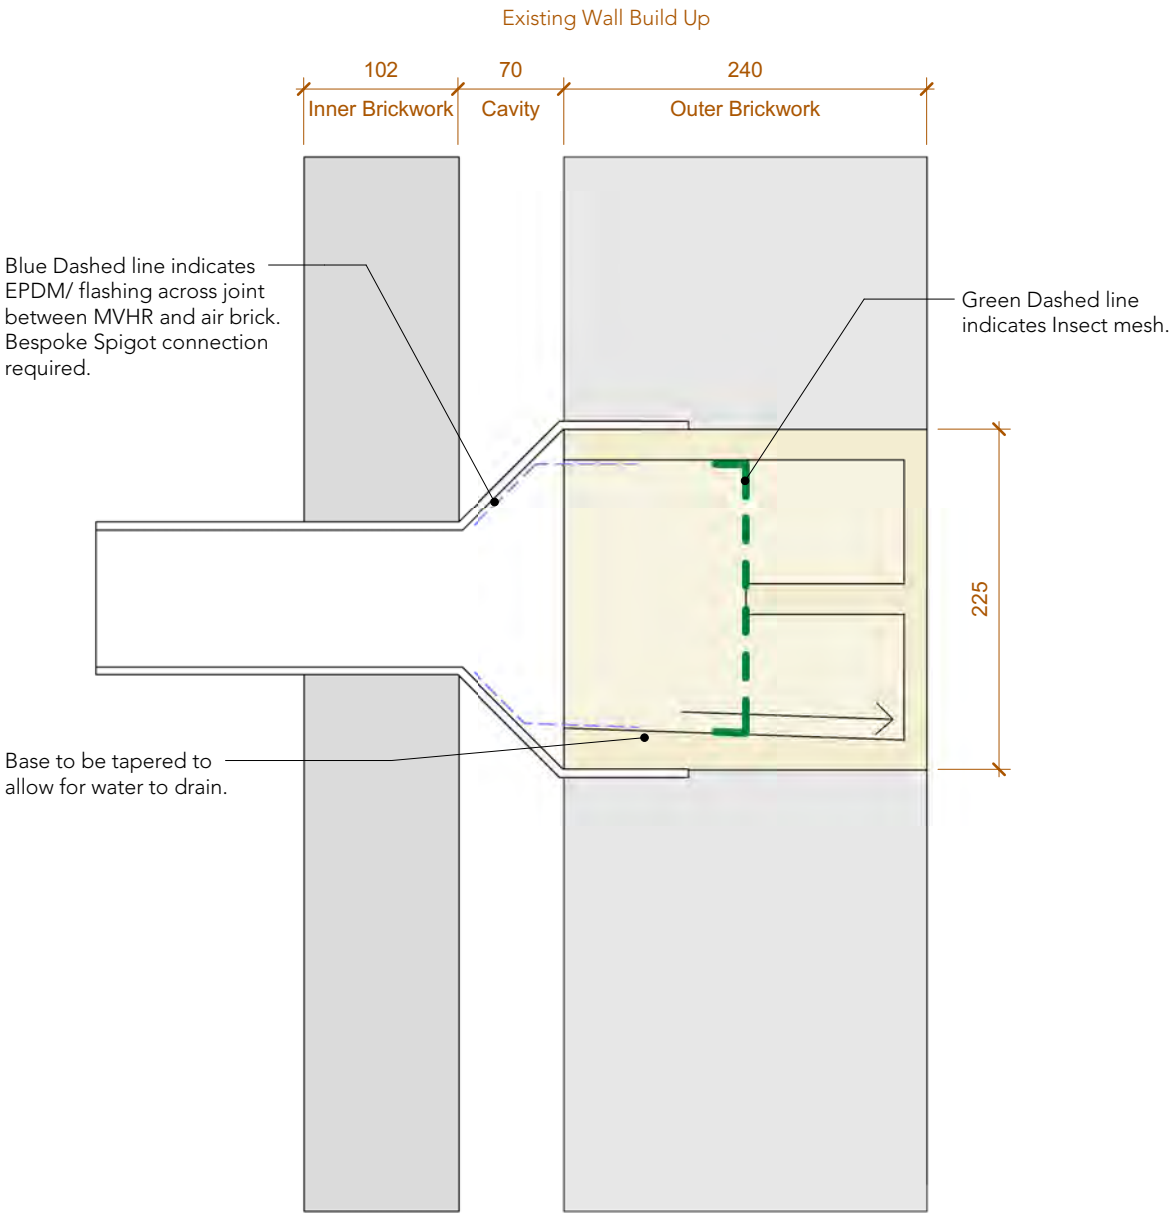

Section A

Depth of Air Brick to be equal to the outer leaf of brickwork (240mm). Duct connection to extend into cavity with bespoke fitting to cover as indicated.

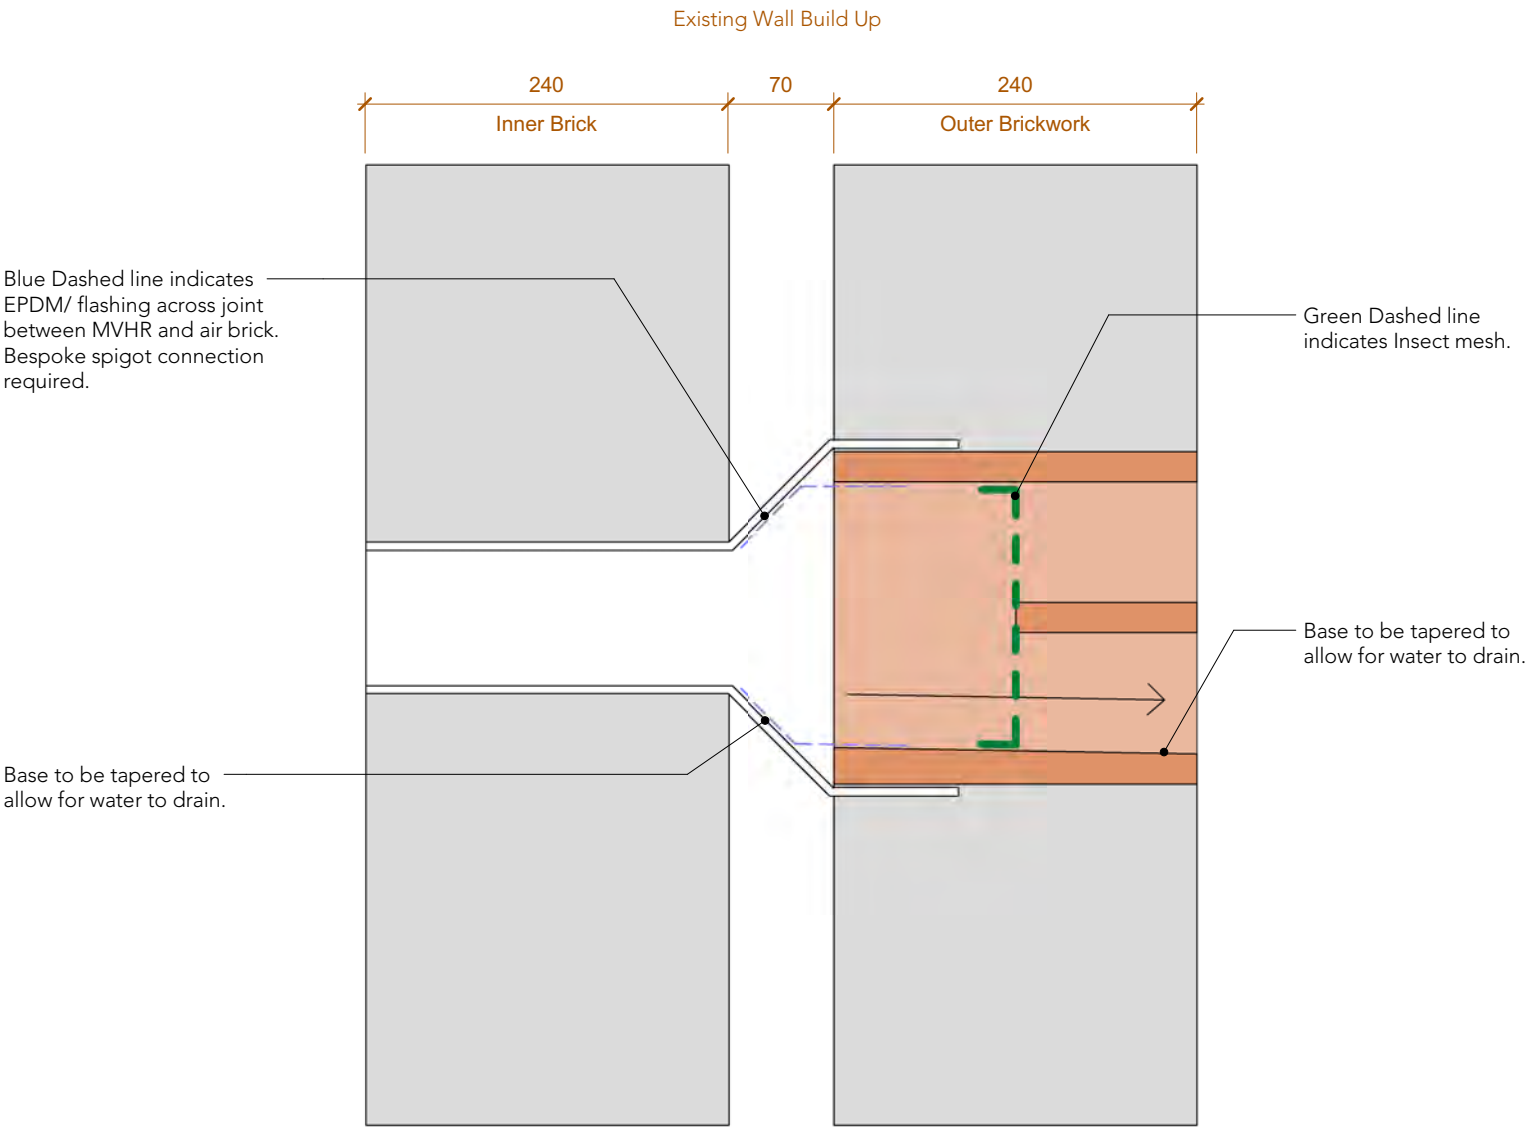

Section B

Depth of Air Brick to be equal to the outer leaf of brickwork (240mm). Duct connection to extend into cavity with bespoke fitting to cover as indicated.

B

Note:
Do Not Scale from this drawing.
Dimensions are to be checked on site.
If in doubt please ask.



Air Brick Type A Design Reference



Air Brick Type B Design Precedence

C1 21.09.2022 PN Amendments to reflect comments from Darwen Terracotta. Issued for Construction

Rev Date Intls Details

© The moral rights of the author are hereby asserted.
This drawing and design is the sole property of Buttress Ltd and must not be reproduced without permission.
Buttress Ltd is Registered in England and Wales: 5363573

Buttress

41 Bengal Street
Manchester
M4 6AF

T 0161 236 3303
E contact@buttress.net
W www.buttress.net

Project Title Ancoats Dispensary
Client Great Places Housing Group
Location Ancoats, Greater Manchester

Drawing ref Air Brick Design to Existing Facade

Date 21/09/2022 14:05:06 Scale 1 : 5
Checker AH Orig Paper Size A2

Job No: 210005 Status CONSTRUCTION

Project: Origin: Zone: Level: Type: Disc: Number: Rev:

210005-BA-XX-XX-DR-A-(20)201- C1