
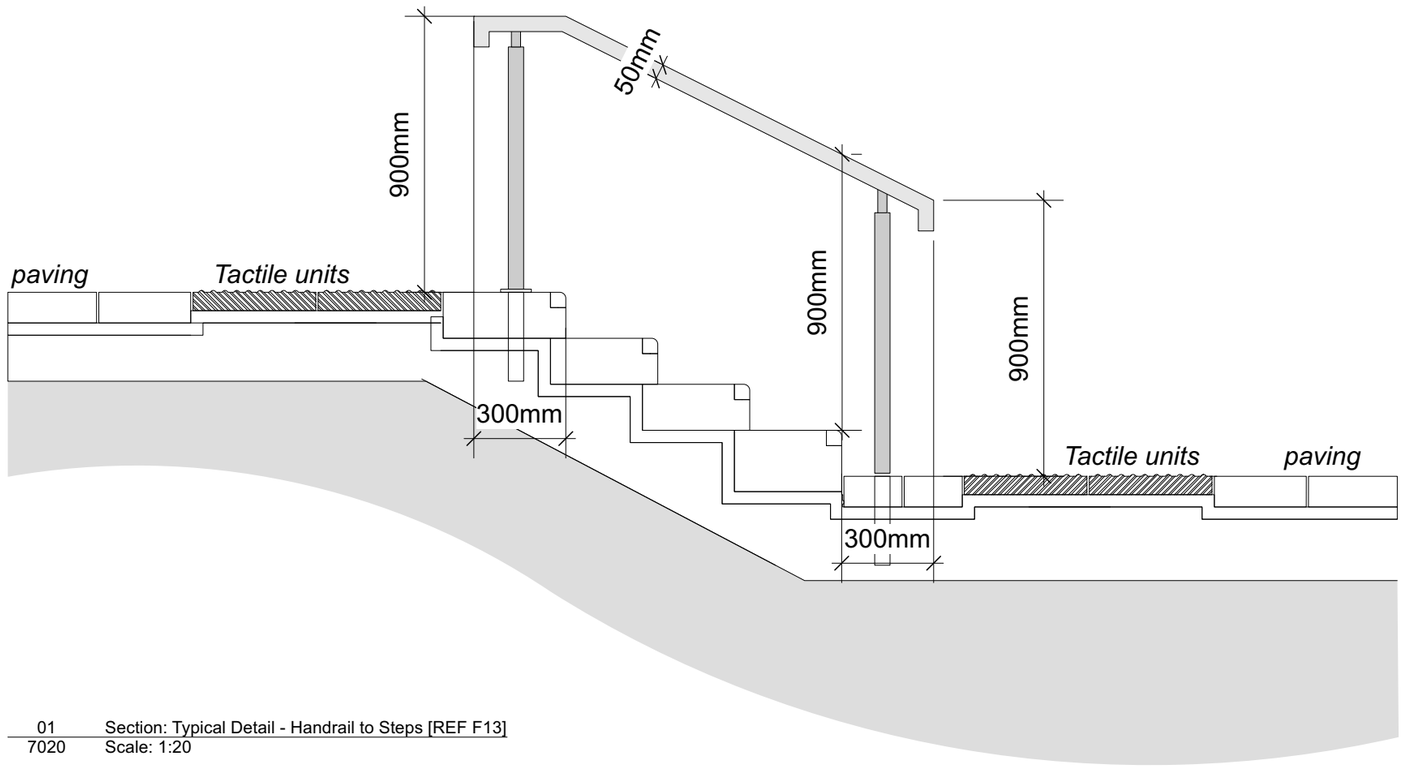



01 Section: Typical Detail - Handrail to Steps [REF F13]
7020 Scale: 1:20

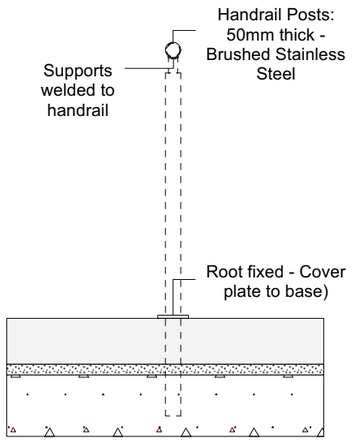


02 Section: Handrail [REF F13]
7020 Scale: 1:20

HANDRAIL
To steps to comply with Park M building regs
Product: To match those used across the wider Circle Square Estate
Manufacturer: DW Windsor (or equal and approved)
Product reference: Garda Handrail (non-illuminated)
Each handrail bespoke to each set of steps.
Material: Brushed Stainless Steel.
Handrail Posts: 50mm thick - Brushed Stainless Steel, supports welded to handrail
Finish: Brushed, SAE Grade 316.
Size: Cross section: 50 mm diameter to circular handrail.
Height above ground surface (to upper surface of handrail): 900 mm.
Method of setting posts: Uprights root fixed into concrete step foundation to engineers details. Upright base to include flared cover detail

## DESIGN INTENT

**NOTES:**
1. Do not scale from this drawing.
2. Always work to noted dimensions.
3. All dimensions are in millimetres unless otherwise stated.
4. All setting out, levels and dimensions to be agreed on site.
5. The dimensions of all materials must be checked on site before being laid out.
6. This drawing must be read with the relevant specification clauses and detail drawings.
7. Order of construction and setting out to be agreed on site.

© This drawing is copyright protected and may not be reproduced in whole or part without written authority from the owner.

| Revision | Date | Description | Drawn | Apprvd. |
|---|---|---|---|---|
| C01 | 12/12/24 | Stage 05 Issue | VE | RM |

PLANIT
Manchester | London | Liverpool | Leeds | Standish
**Manchester**
2 Back Grafton Street,
Altrincham,
Cheshire,
WA14 1DY,
**W:** planit-ie.com
**E:** info@planit-ie.com
**T:** 0151 363 1230

**Client** Bruntwood

**Project** No.3 Circle Square, Manchester

**Drg Title** Typical Handrail to Steps Details

| Created on | Created by | Approved by |
|---|---|---|
| 12-12-24 | VE | RM |

| Scale | Size | Workstage | Status |
|---|---|---|---|
| As shown | A3 | Stage 05 | Information |

| Drg No. | Suitability | Revision |
|---|---|---|
| L014-PIE-94-ZZ.00-D-L-007020 | S2 | C01 |

© Planit I.E. Limited