


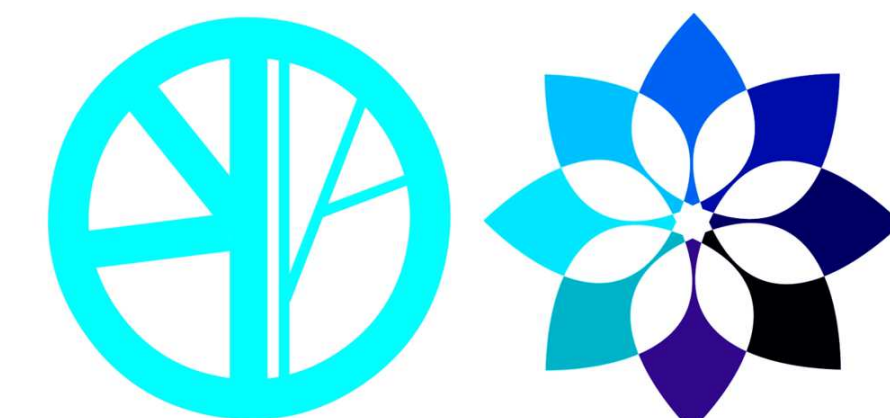

Blueprint CAD Ltd

3 Ridgeway Lowton Warrington WA3 2qL
07973 420 114 bpci2@blueyonder.co.uk


CLIENT :
MR GARETH SMITH
75 HOLLINEY ROAD,
WYTHENSHAW,
MANCHESTER
M22 5JJ.
TEL : 07747 016 763
THE CONSTRUCTION OF A
PART SINGLE STOREY, PART
TWO STOREY EXTENSION AT
THE SIDE AND REAR OF THE
EXISTING DWELLING HOUSE
+ EXTERNAL & INTERNAL
ALTERATIONS.

Silicon Render Colour




2500 Chalk

NO TRESPASS
PERMITTED OVER
THE PARTY WALL LINE.

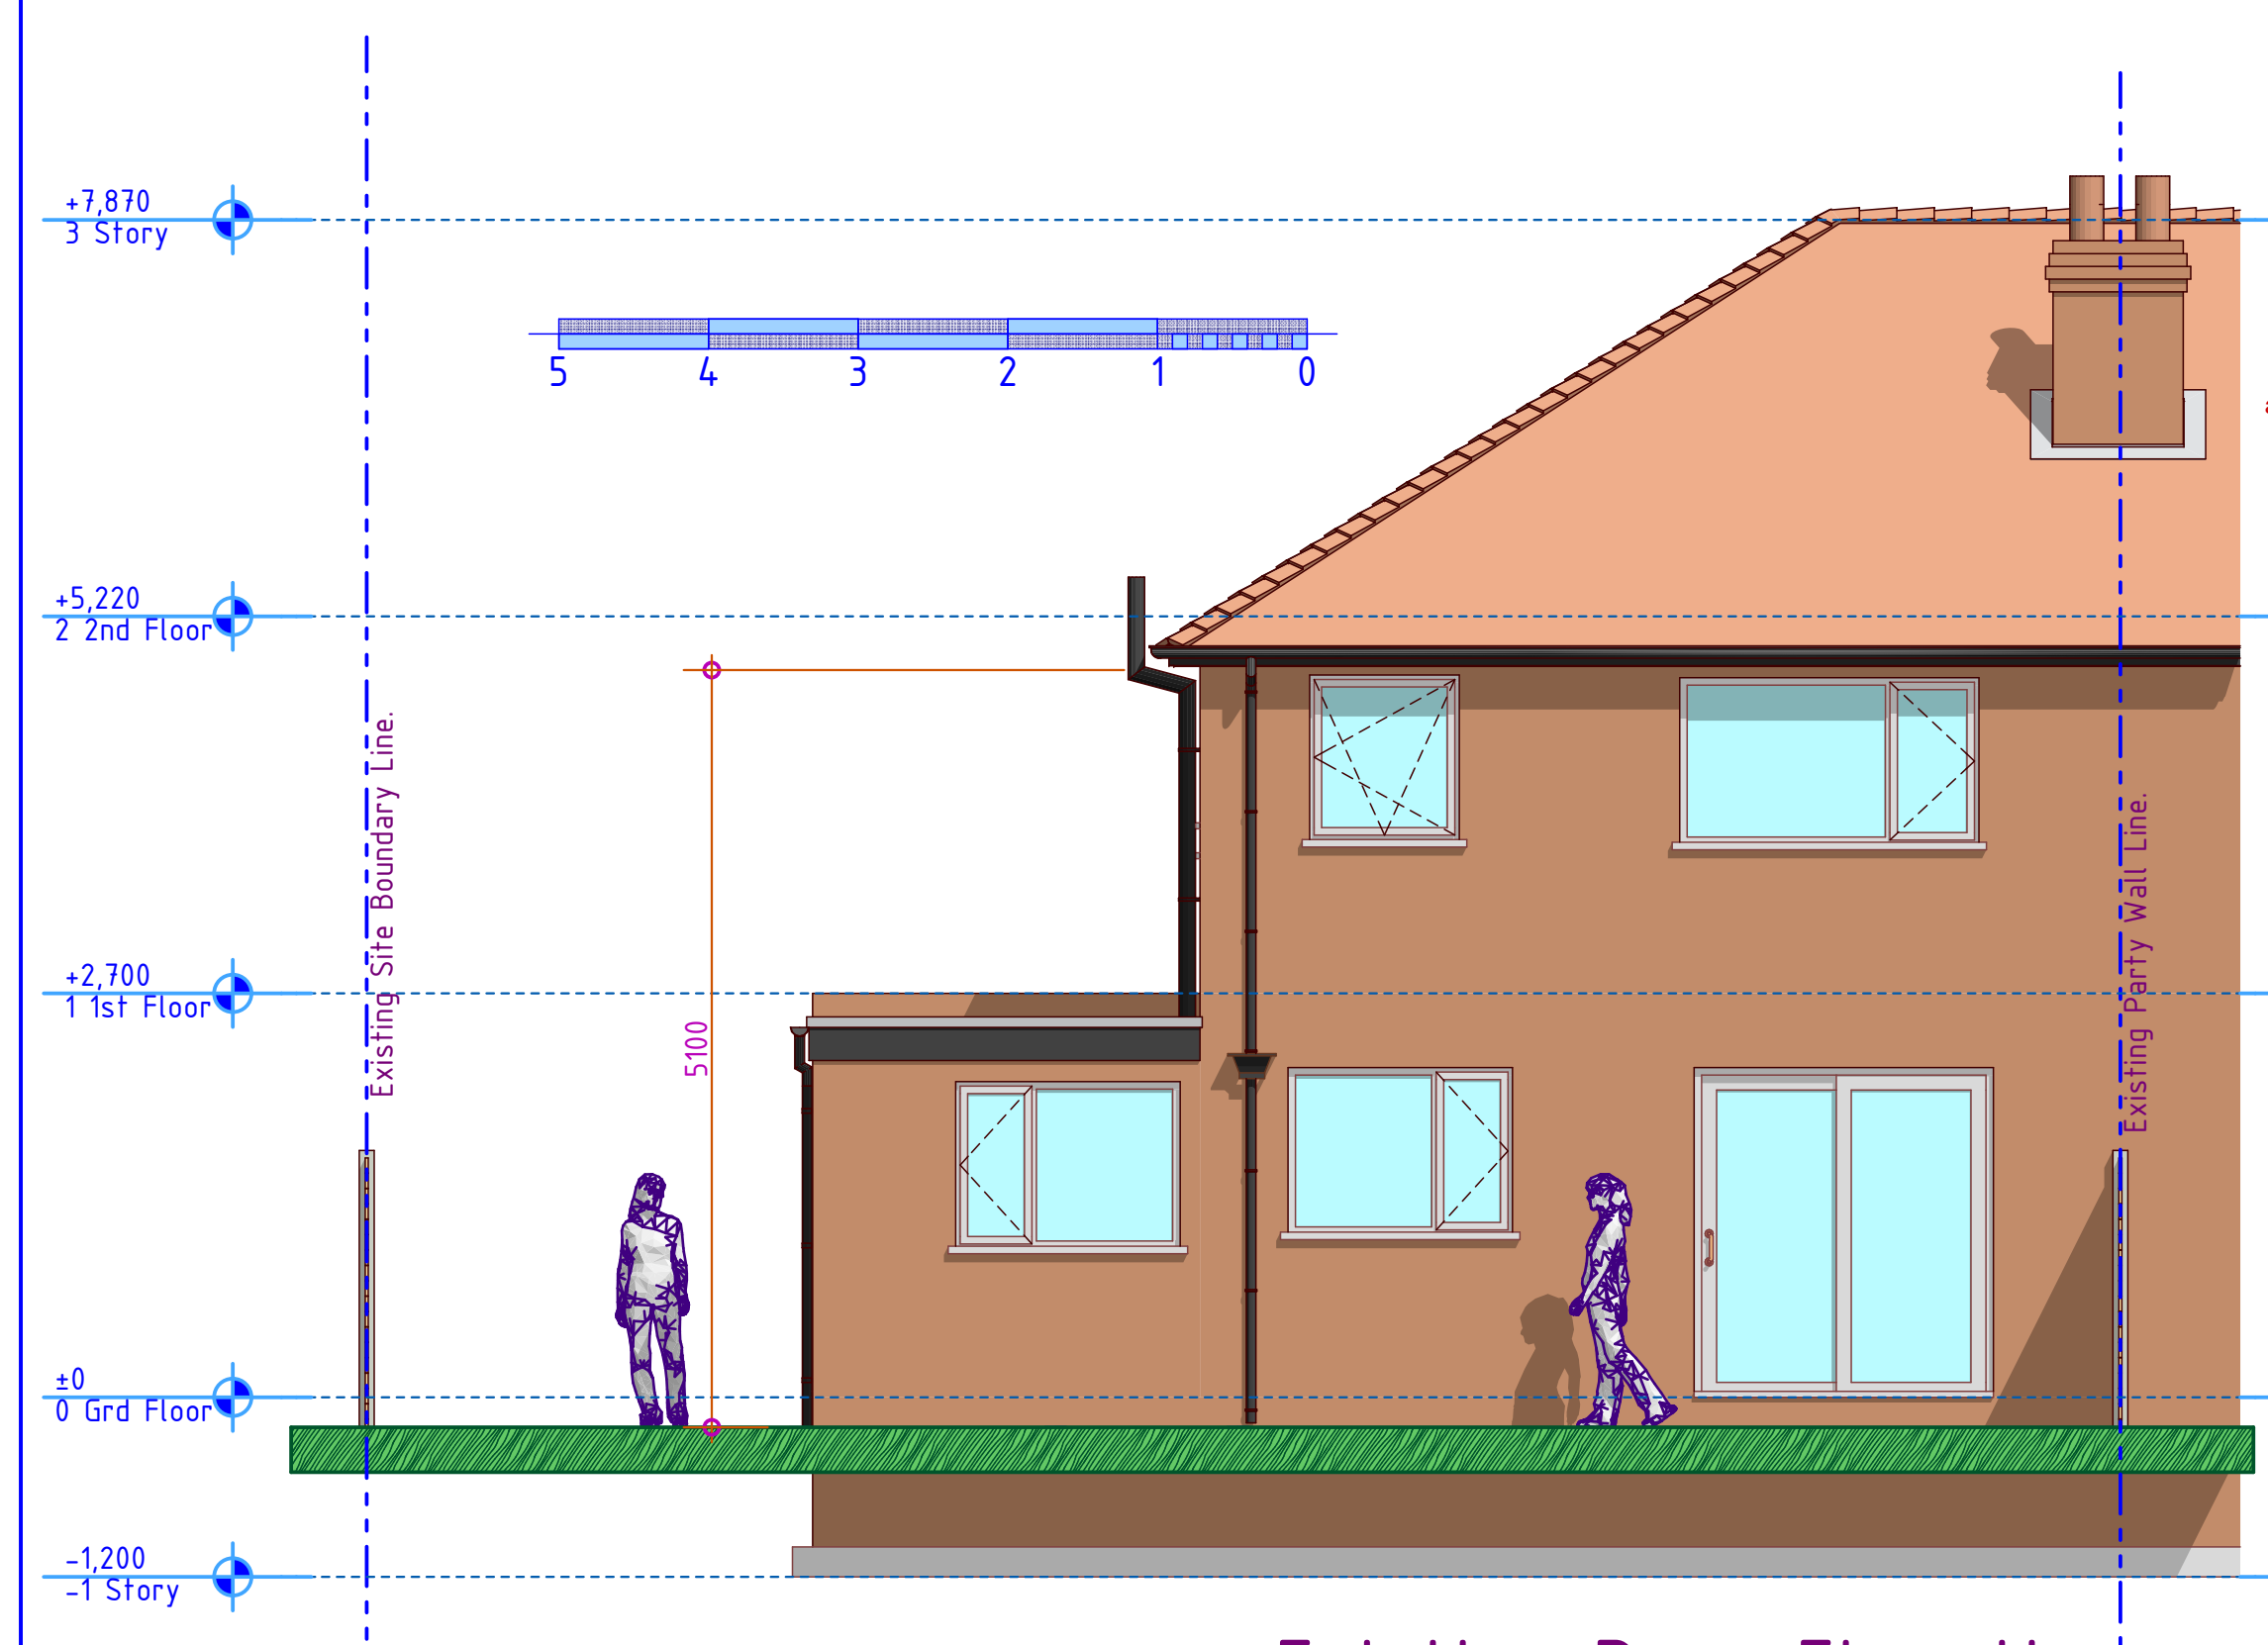

Existing Rear Elevation

5

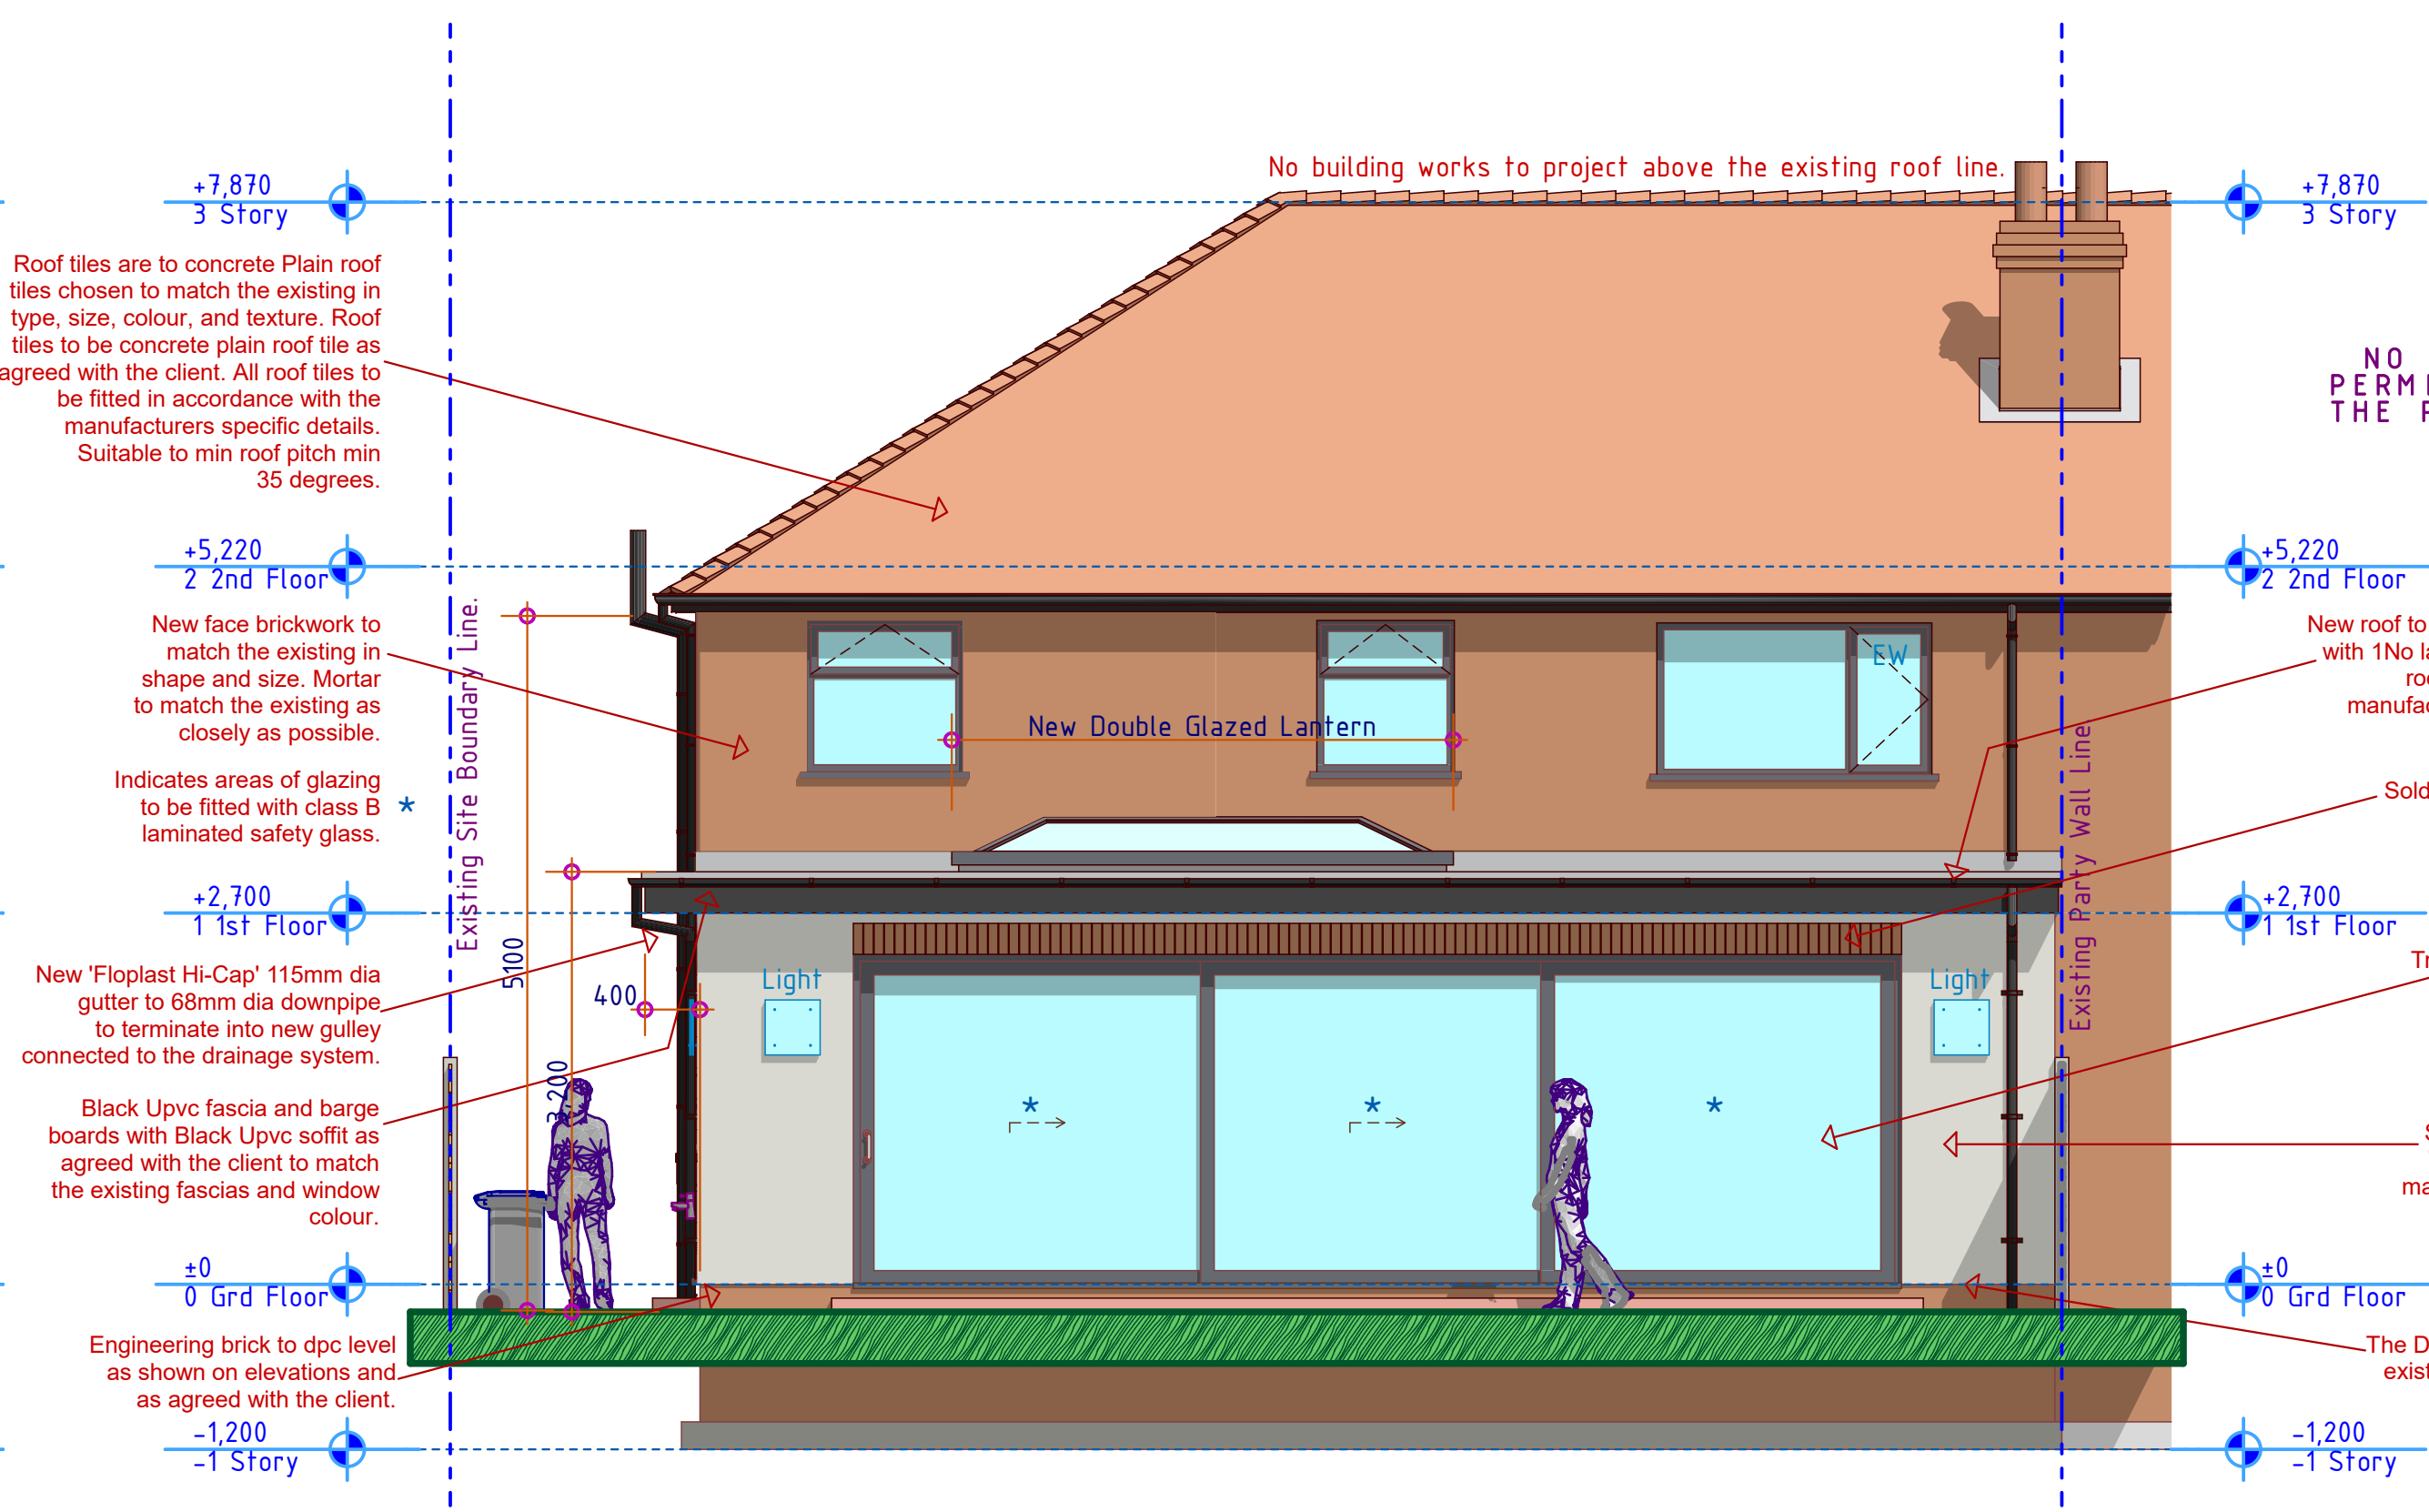

Proposed Rear Elevation

7

New Sockets/Switches.

Brushed stainless steel 'Click Infinity' Flat Plate Or Similar Approved light Switches, Sockets, etc Throughout Whole Of The Property As Agreed With The Client.




Flat Box Latch For All Doors Except Bathrooms.



64mm Eurospec contract box type latch mechanism. Used for latching internal and other non locking doors. Solid quality mechanism and spring action superior to a standard tubular alternative. manufacturers warranty.

Brickwork & Mortar Colour

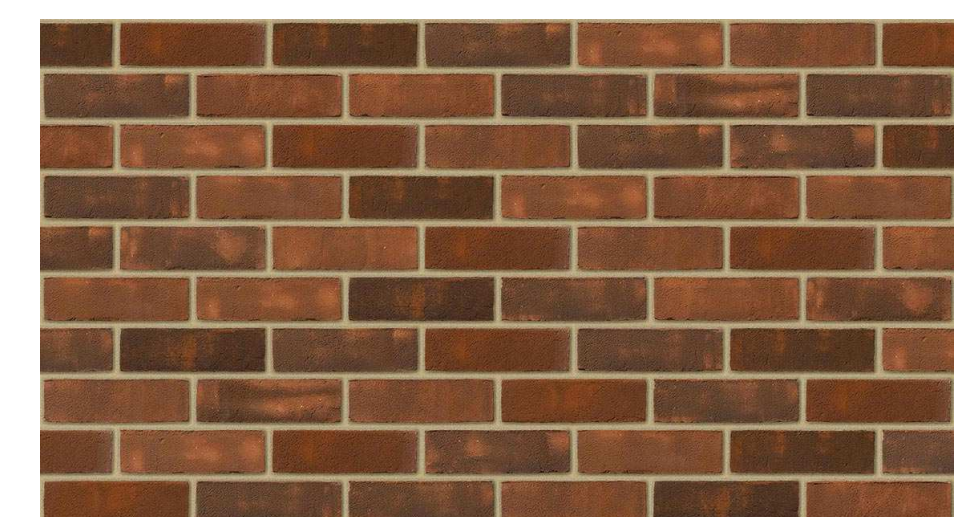


Kingscourt Country Manor
OLD 'ENGLISH RED' - ENGELS

THE BUILDER IS TO PROVIDE 5 SAMPLES OF FACE BRICKWORK CHOSEN TO MATCH THE EXISTING AS CLOSELY AS POSSIBLE. OWNER TO CONFIRM THE FINAL BRICK TYPE WITH THE BUILDER PRIOR TO ORDERING. MORTAR COLOUR AND TEXTURE TO MATCH THAT USED IN THE FACEWORK OF THE EXISTING DWELLING HOUSE. BUILD SAMPLE PANELS AS REQUIRED FOR THE OWNER TO ACCURATELY MAKE THEIR CHOICE.

Typical Bathroom Lock and catch.




57mm GRIDLOCK bathroom lock. 57mm. It uses an independent latch and deadbolt for use with bathroom furniture. It has been tested to EN12209:2003 and can be used on fire doors.

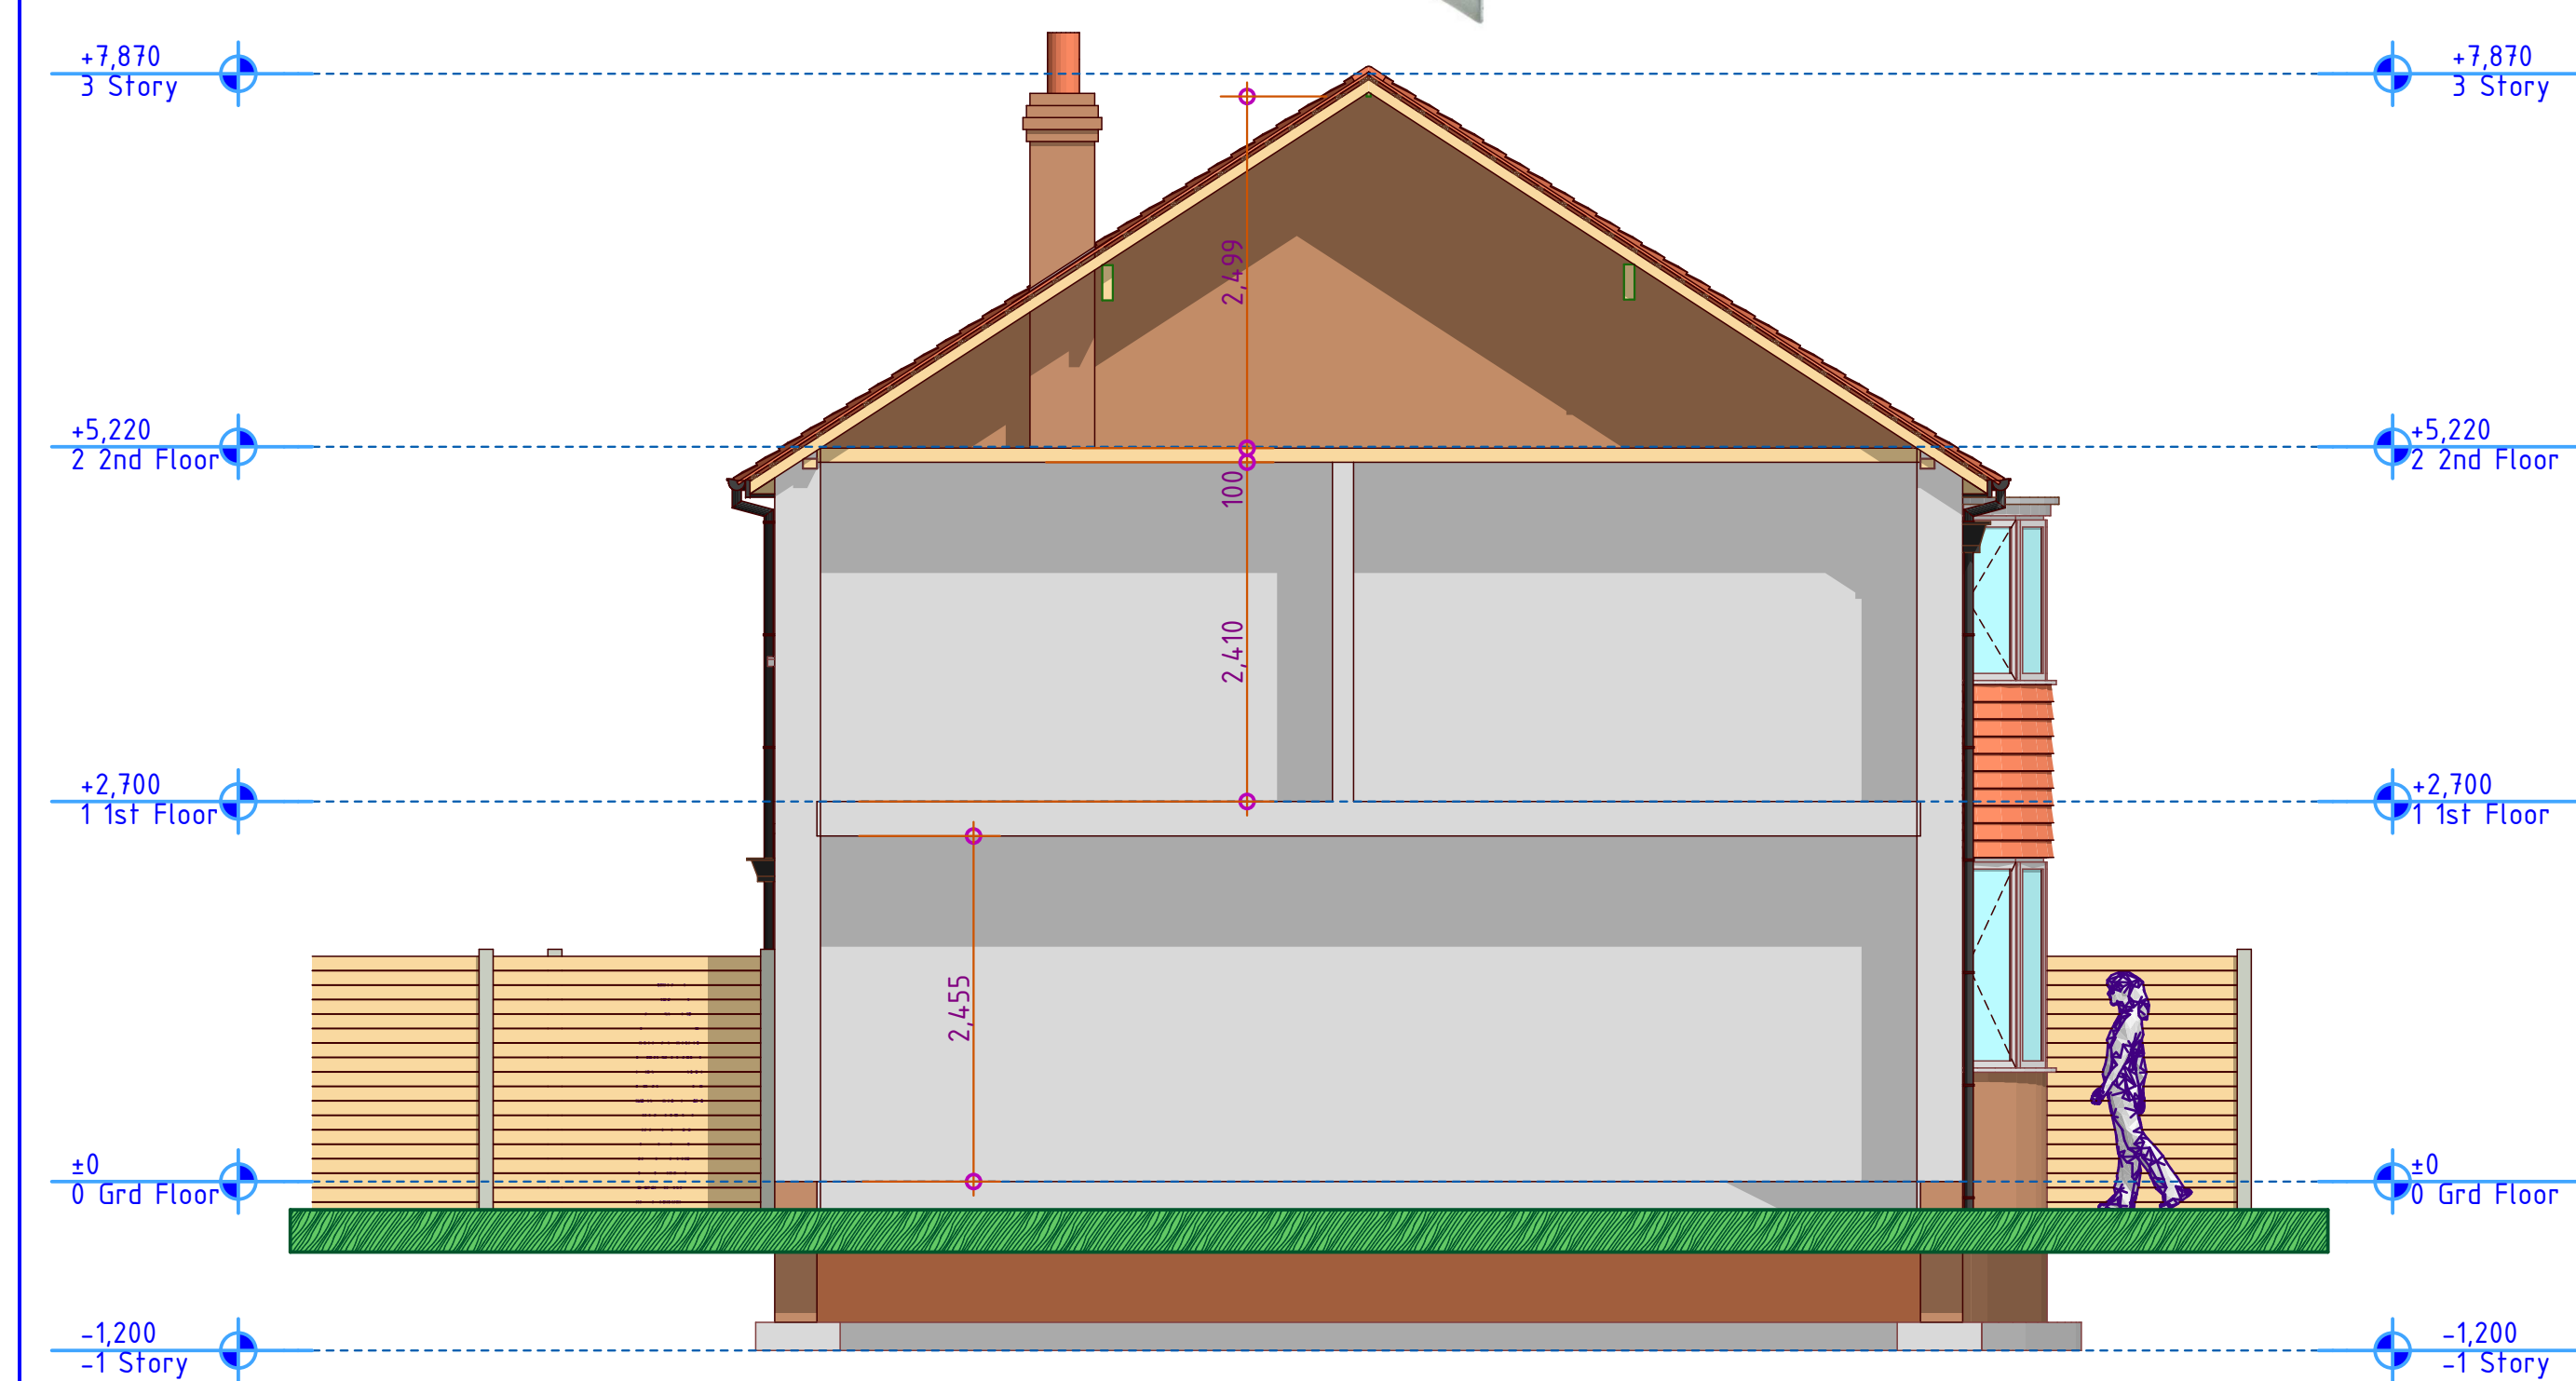

Existing Side Elevation 2

6

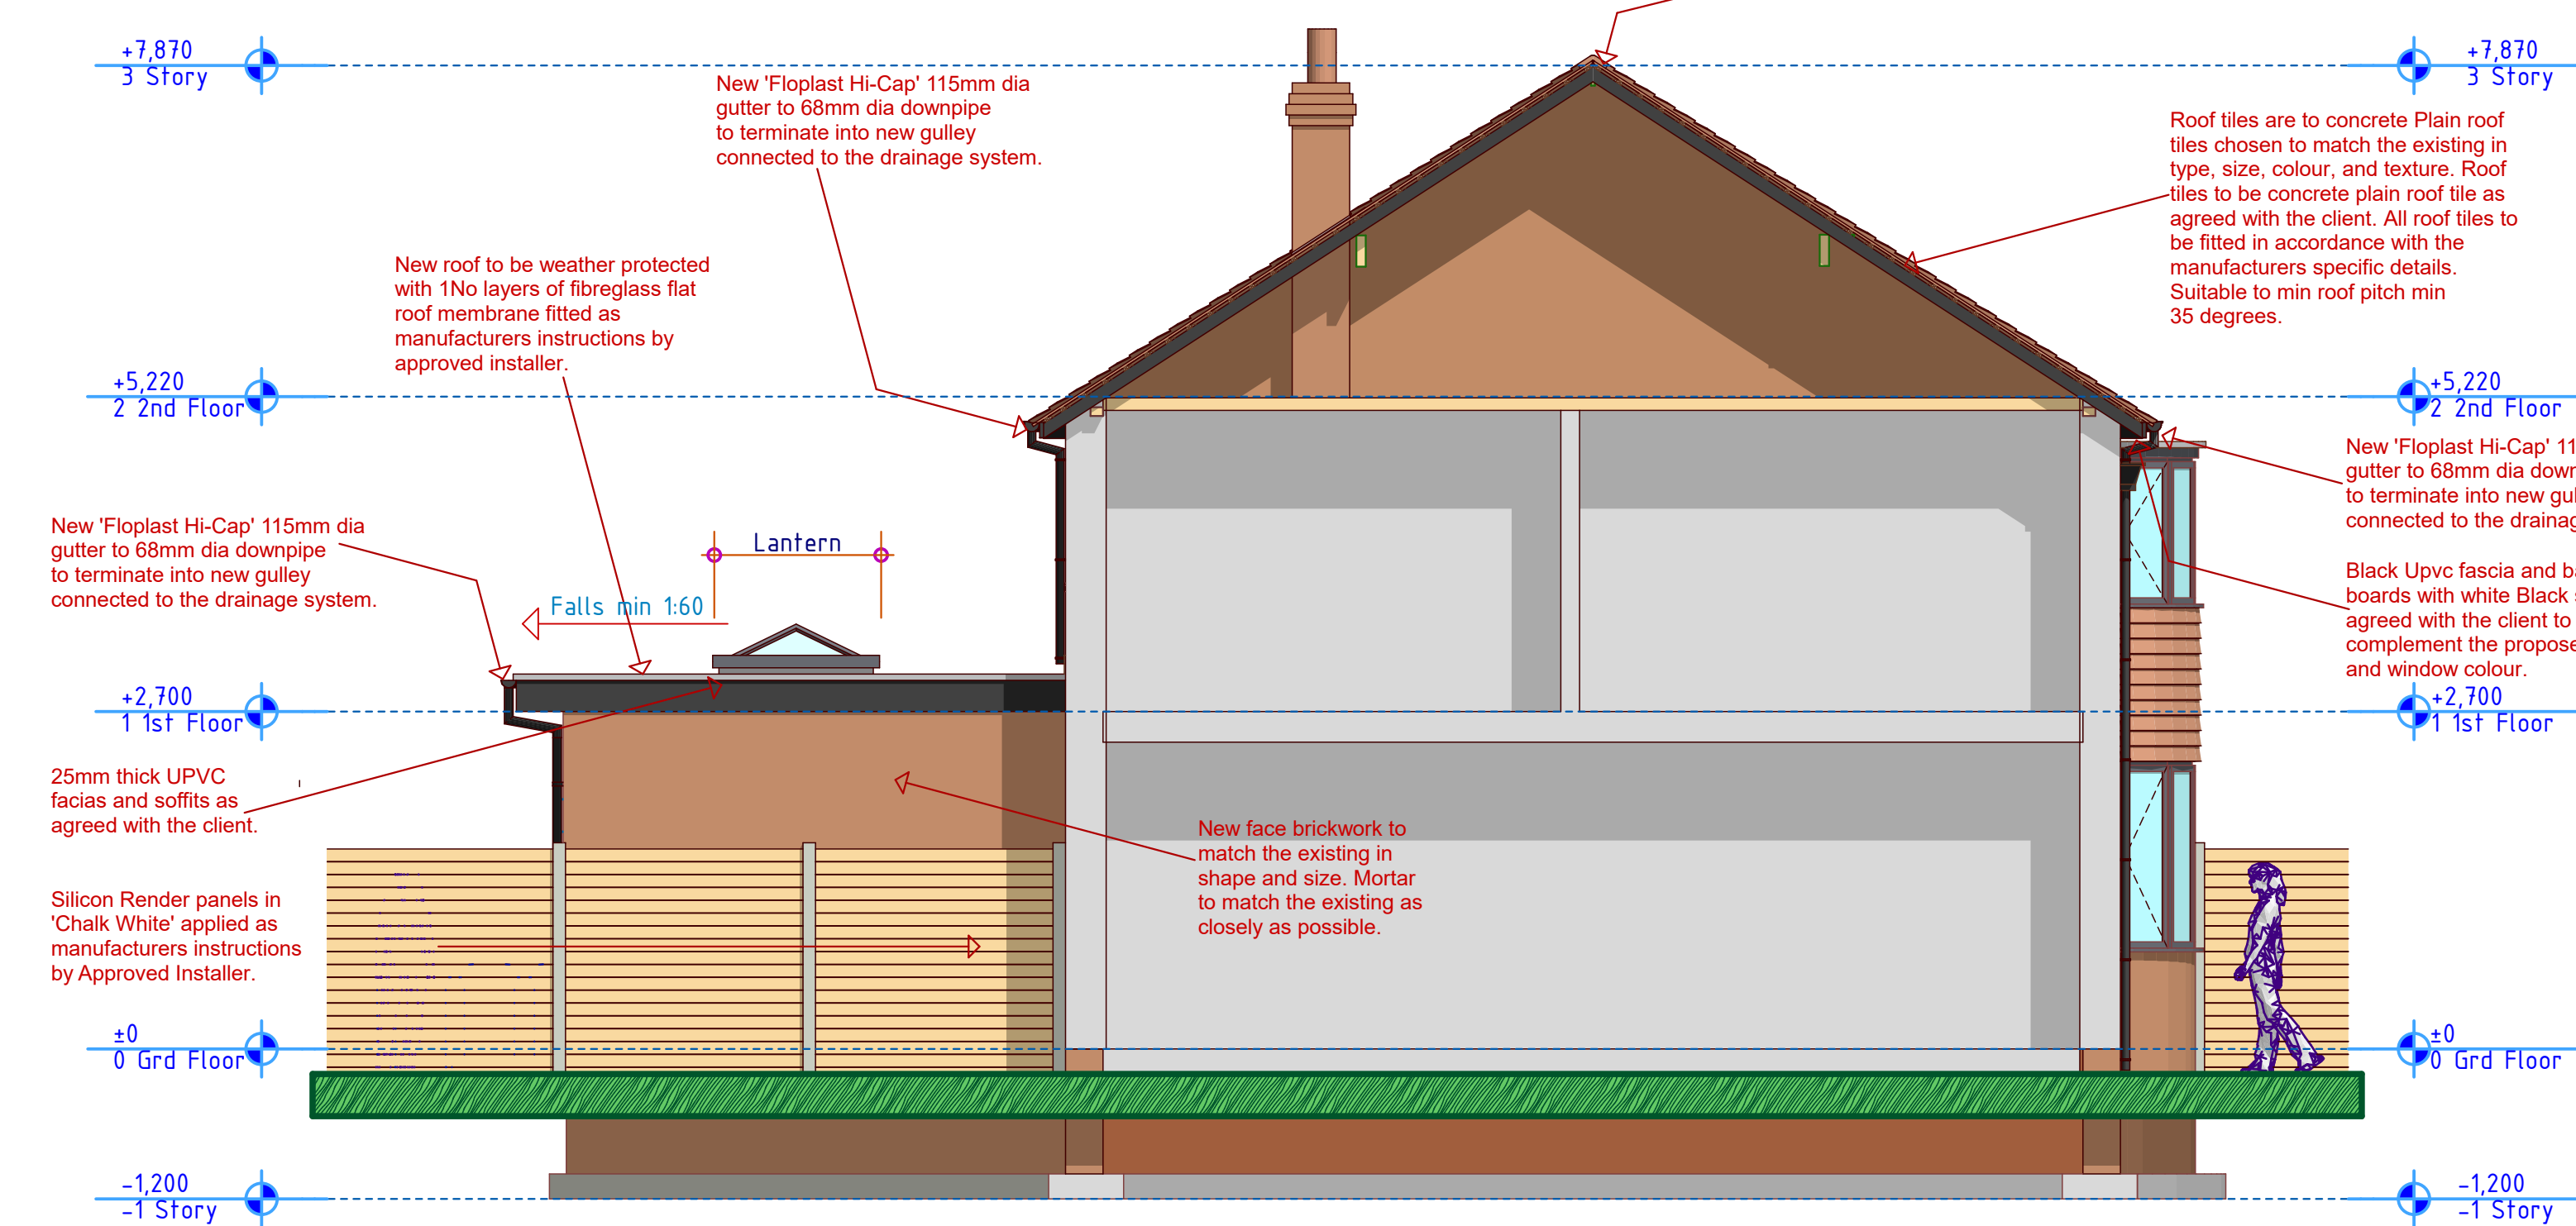

Proposed Side Elevation 2

8