Note:
Do Not Scale from this drawing.
Dimensions are to be checked on site.
If in doubt please ask.

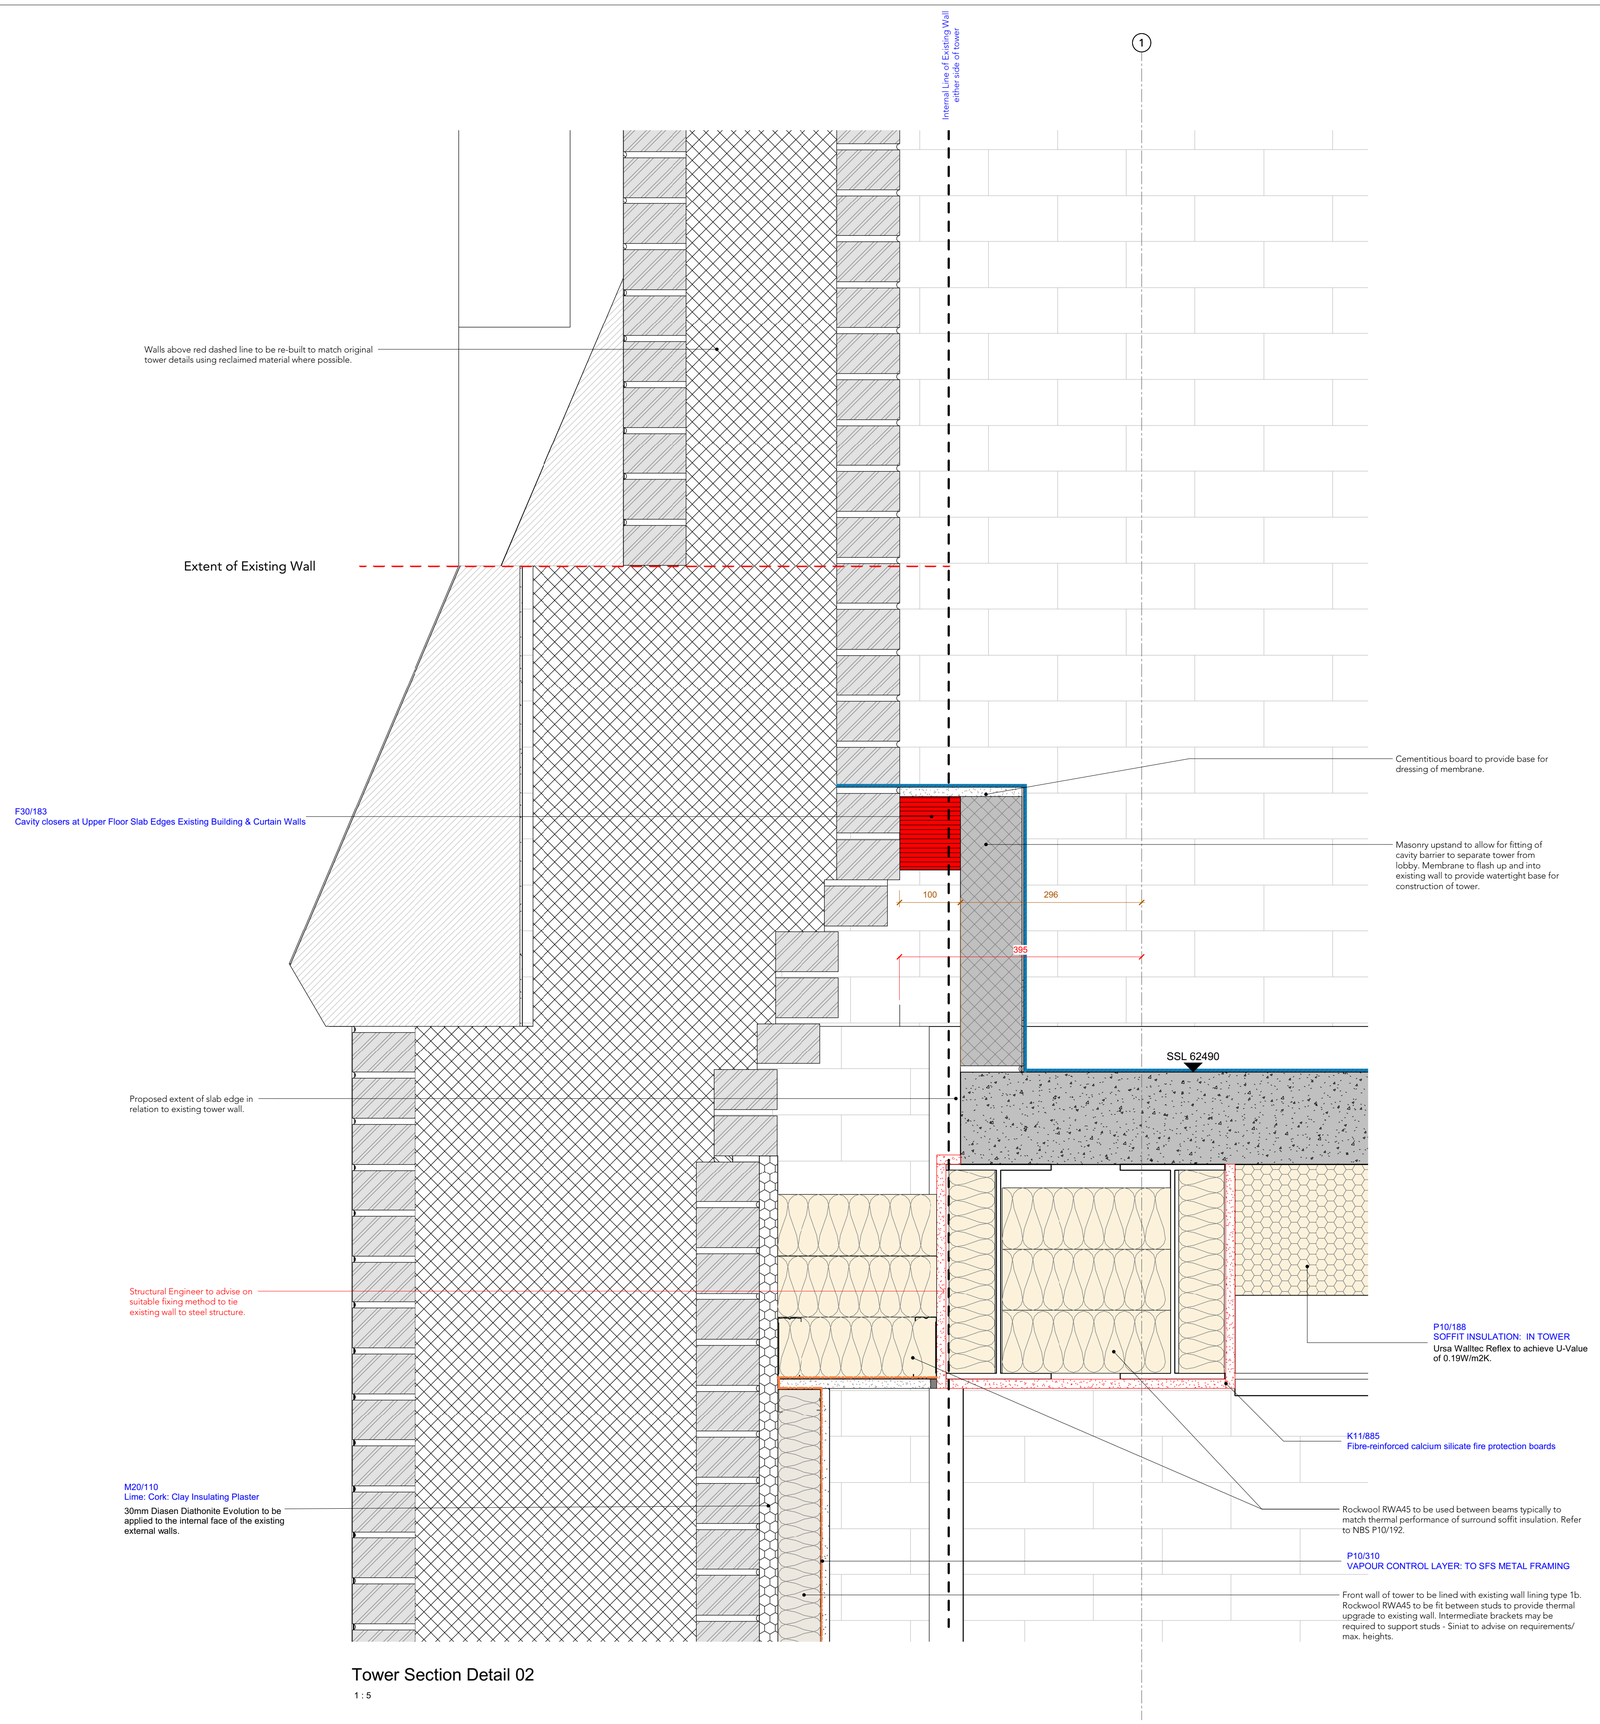

Tower Section Detail 02

1 : 5

Rev	Date	Intls	Details
C1	07.09.2022	PN	Construction Issue

© The moral rights of the author are hereby asserted.
This drawing and design is the sole property of Buttress Ltd and must not be reproduced without permission.
Buttress Ltd is Registered in England and Wales: 5363573

Buttress

41 Bengal Street
Manchester
M4 6AF

T 0161 236 3303
E contact@buttress.net
W www.buttress.net

Project Title Ancoats Dispensary
Client Great Places Housing Group
Location Ancoats, Greater Manchester

Drawing ref Tower Section Detail 02

Date 07/09/2022 16:55:05 **Scale** 1 : 5
Checker AH **Orig Paper Size** A1

Job No: 210005 **Status** CONSTRUCTION

Project: Origin: Zone: Level: Type: Disc: Number: Rev:

210005-BA-XX-XX-DR-A-(21)004- C1