




Adjoining  
Neighbour



Adjoining  
Neighbour


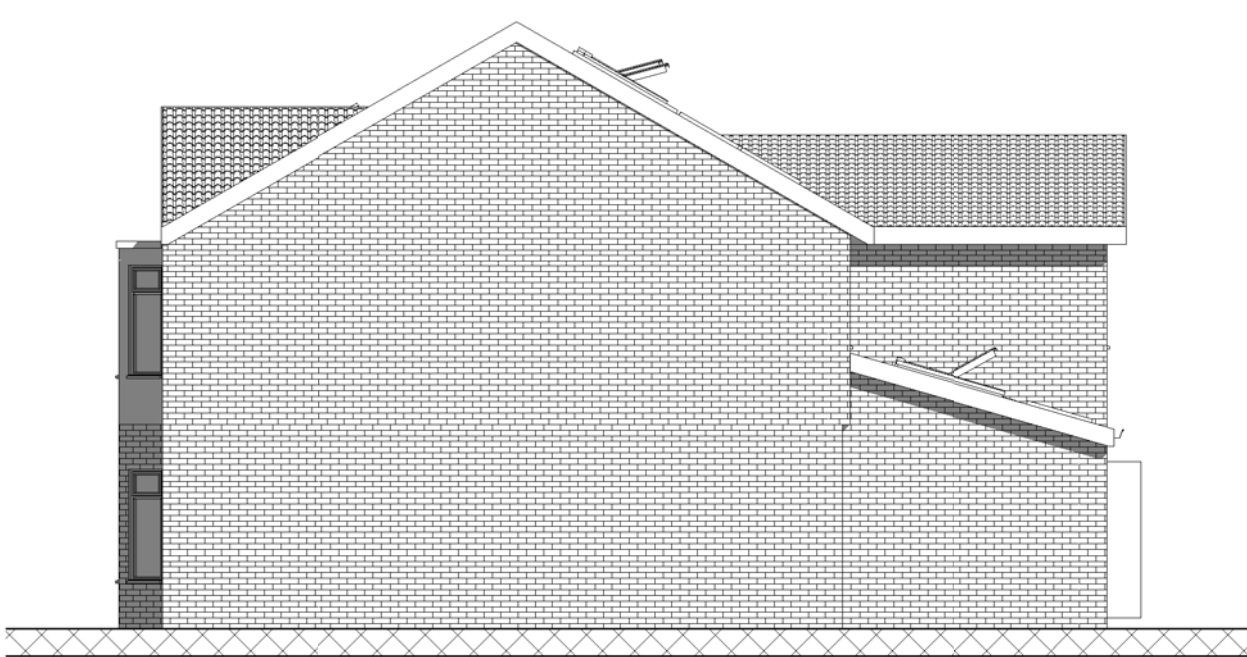


Proposed Front Elevation  
1 : 100

Proposed Rear Elevation  
1 : 100

Proposed Side Elevation 1  
1 : 100


Proposed Side Elevation 2  
1 : 100

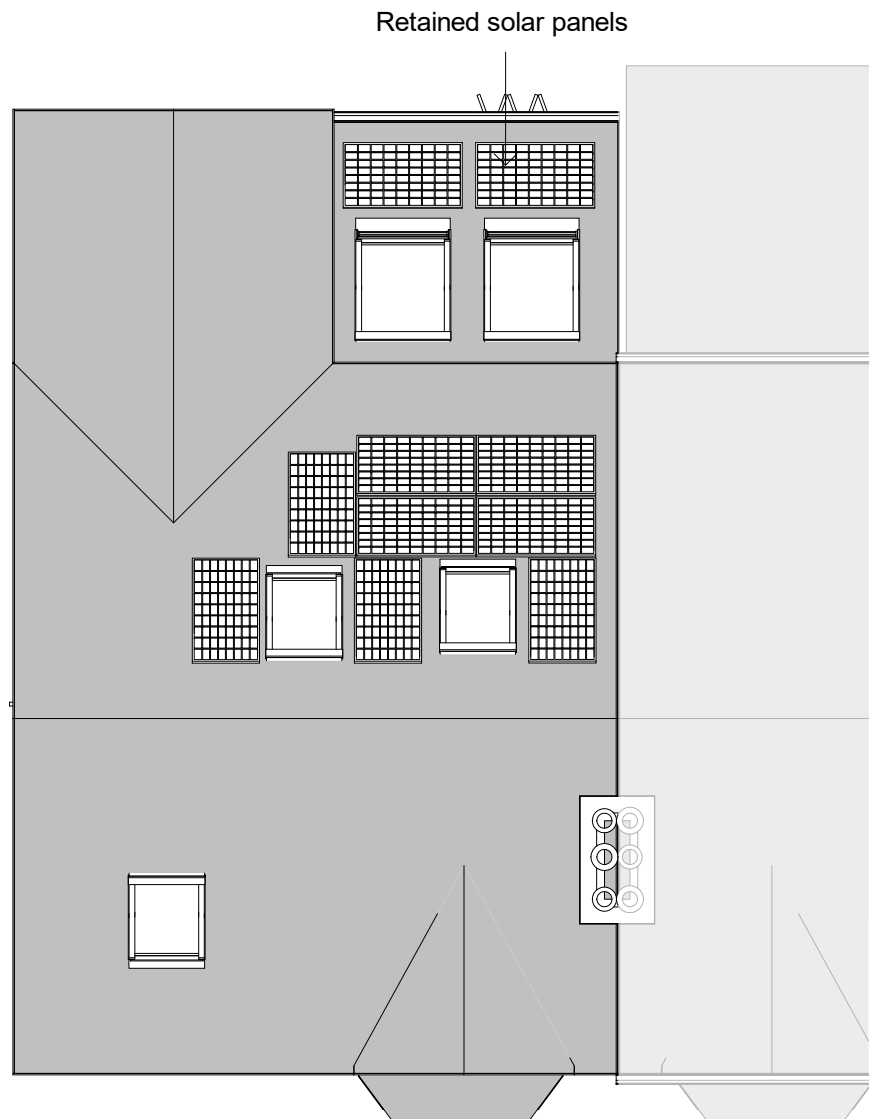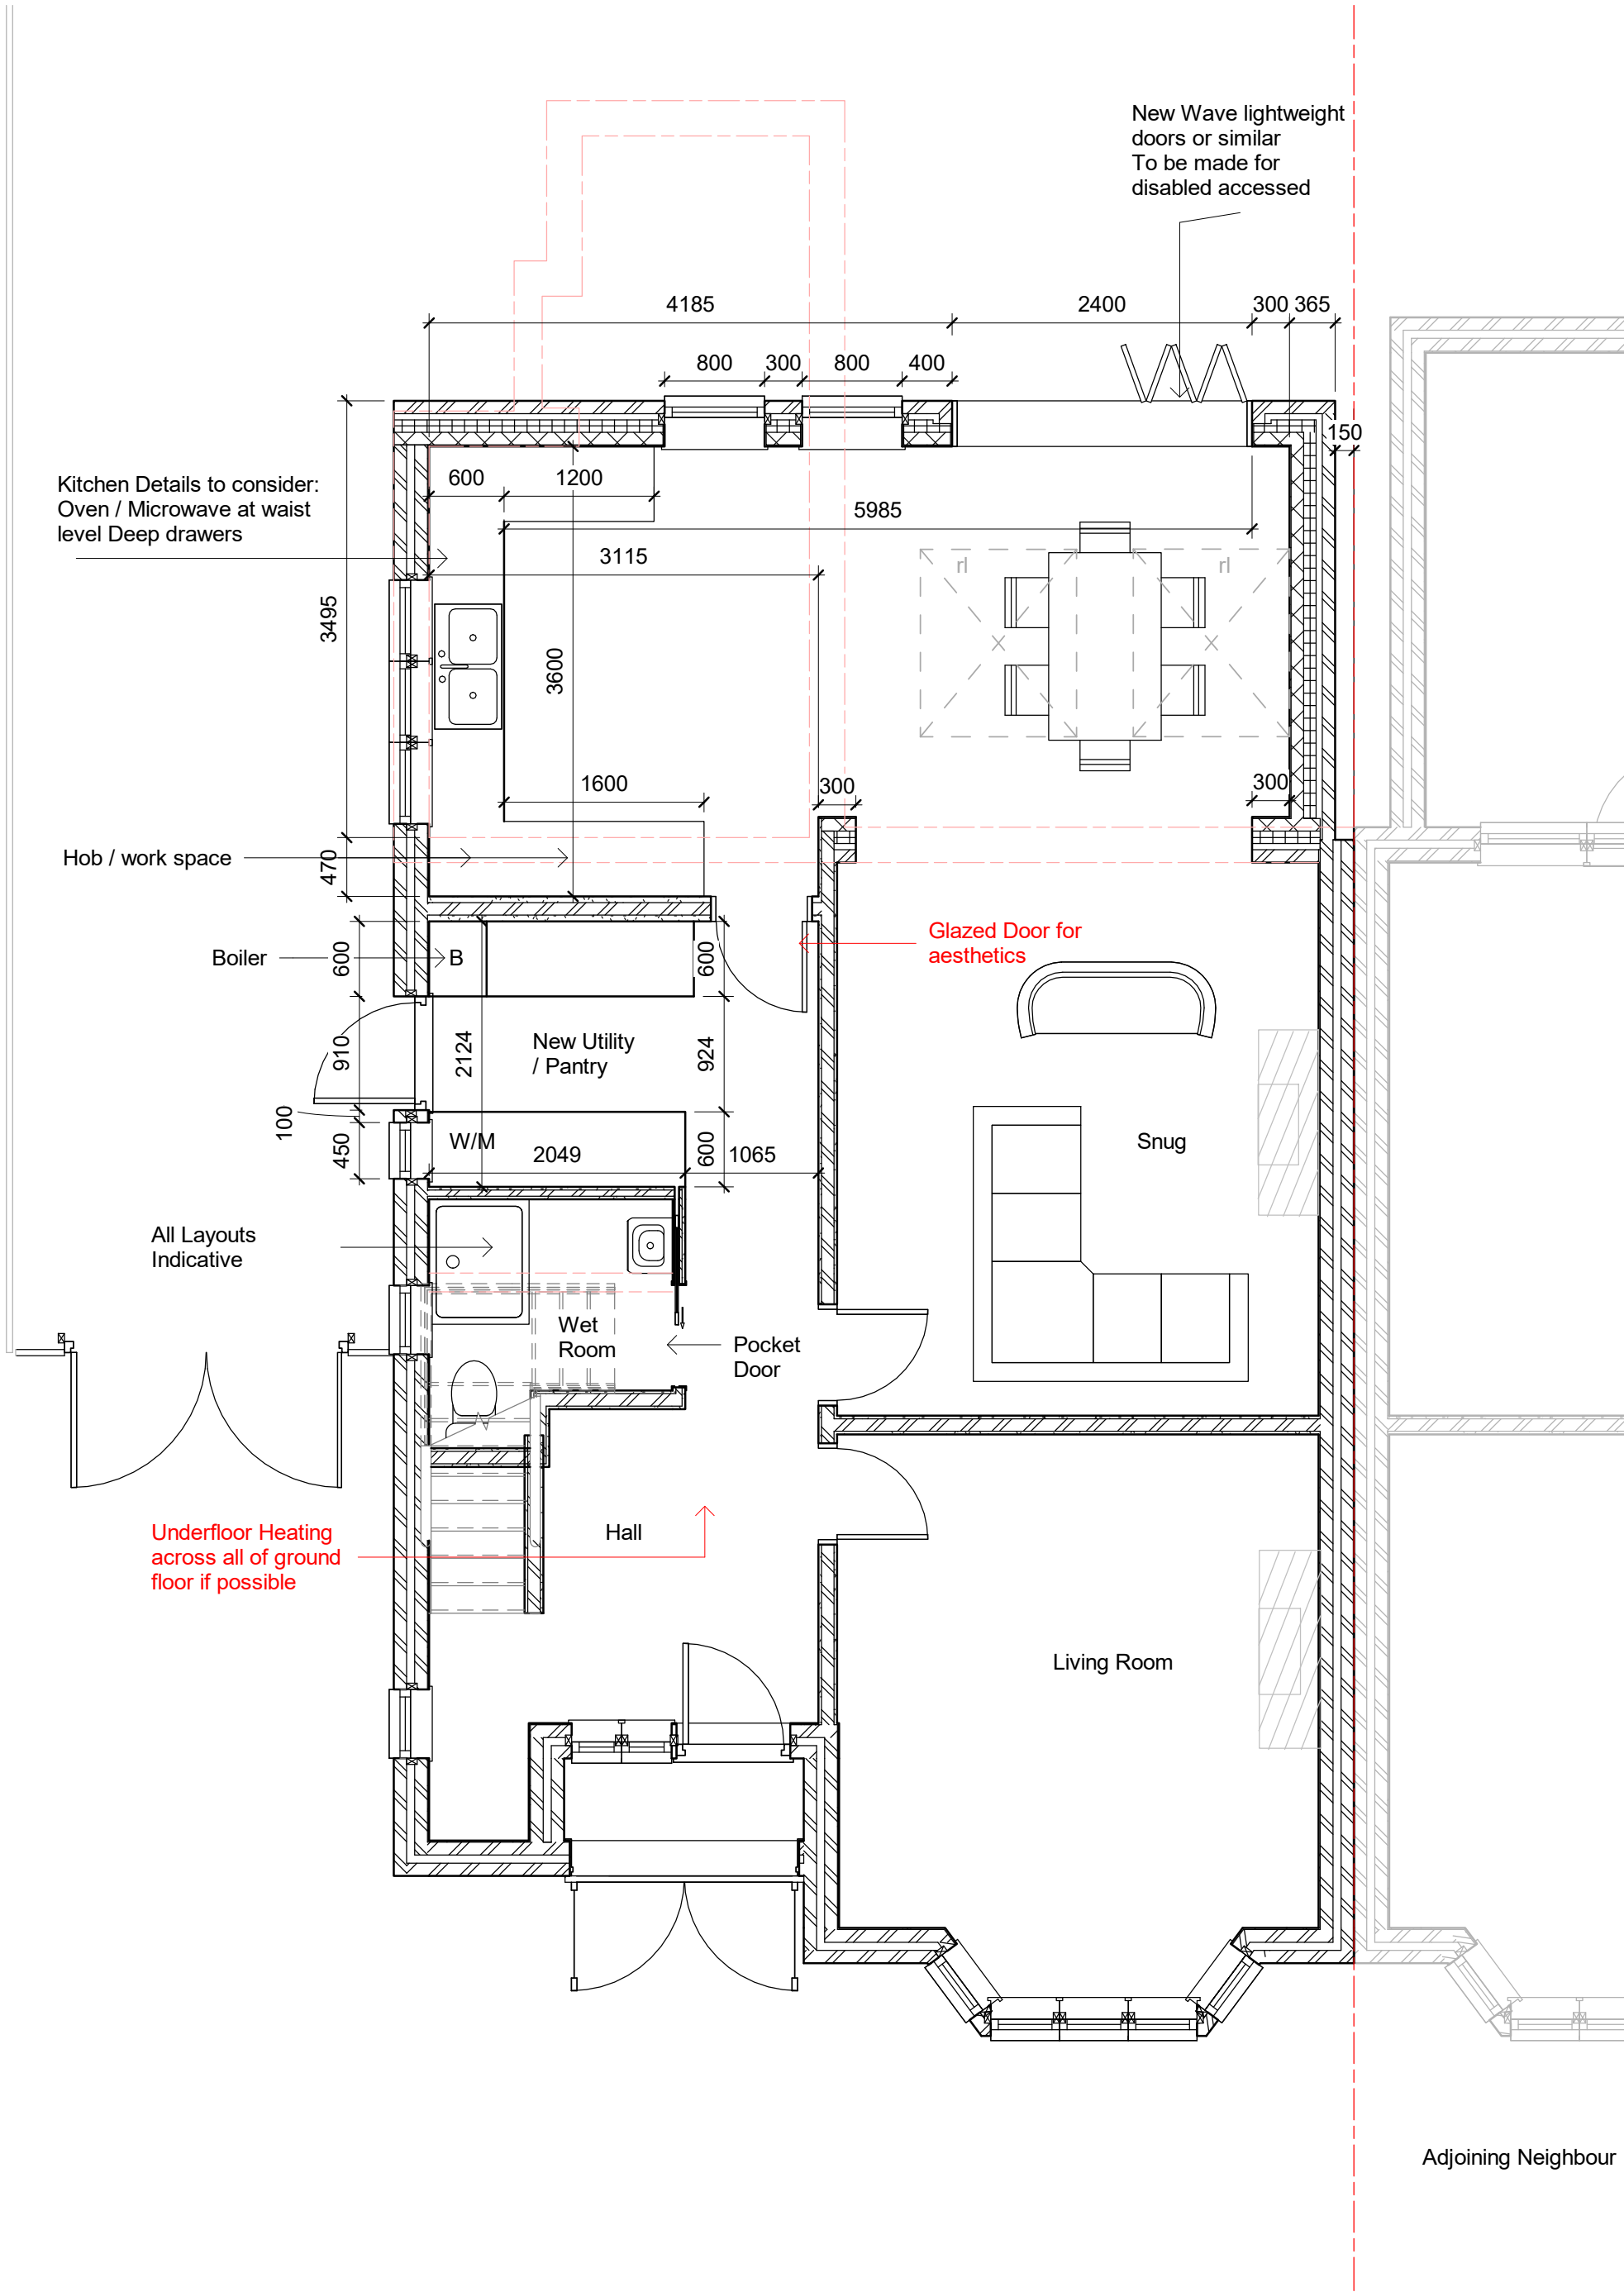


Adjoining Neighbour

Proposed Ground Floor Plan  
1 : 50

Proposed Roof Plan  
1 : 100

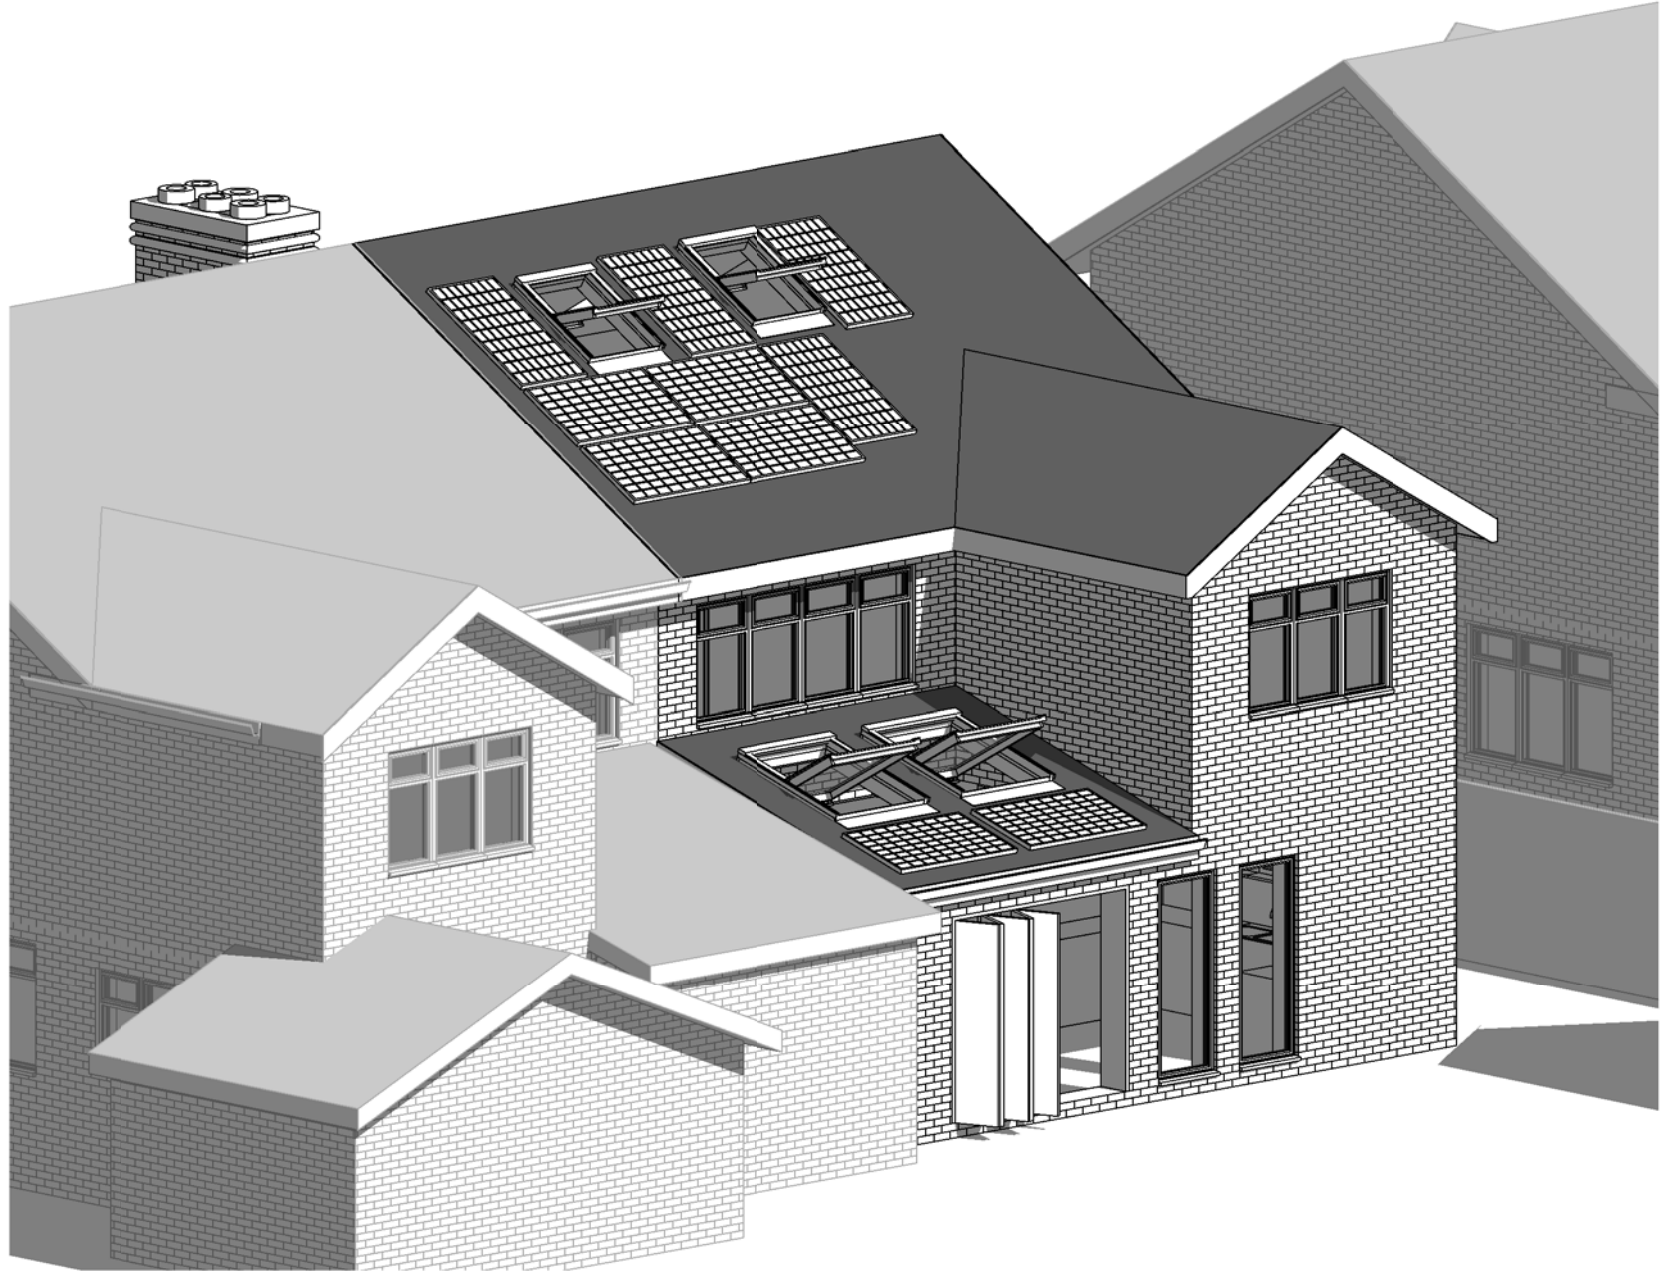


Proposed External View 1

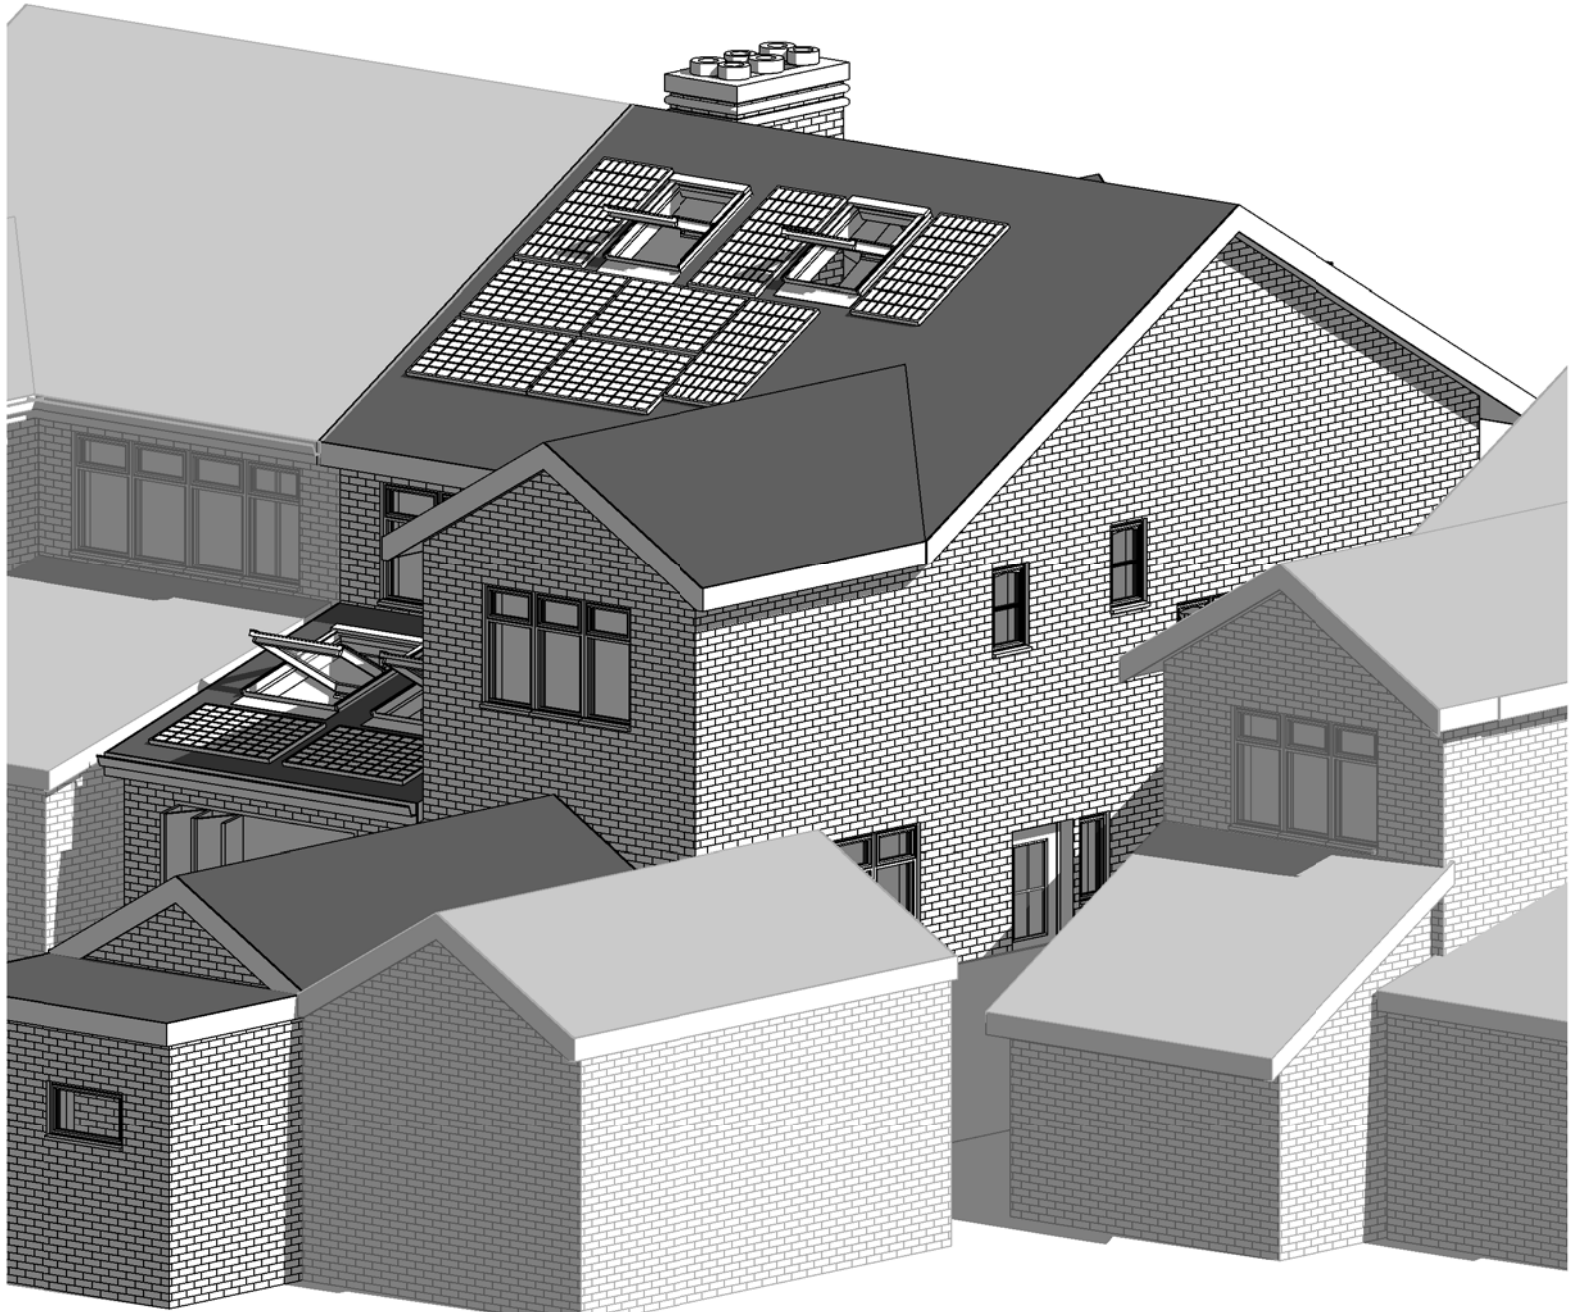


Proposed External View 2

Scale bar 1:50

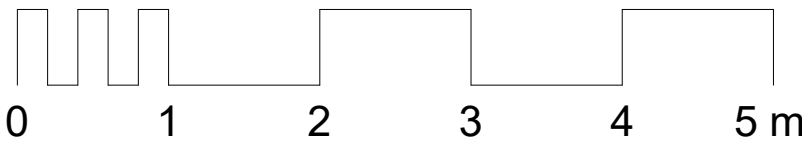

Scale bar 1:100

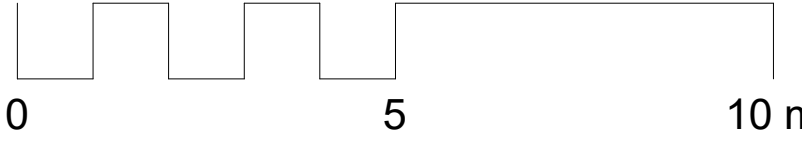

Extension Type: Single storey extension

# PLANNING

| Rev | Description                         | Issued     | Dwn | Chk |
|-----|-------------------------------------|------------|-----|-----|
| C   | Drawing amended to clients comments | 14/09/2022 |     |     |
| B   | Rear Window Change                  | 05.09.2022 |     |     |
| A   | Amendments from clients comments    | 26.07.2022 |     |     |

JENNI & FRANCIS GOMES  
Project  
17 Waltham Road  
Whalley Range Manchester  
M16 8PG

Proposed Plans, Elevations &  
External Views

Scale  
As  
indicated@A1

Date  
July '22

AM

US

HEAS  
HOME EXTENSION ADVISORY SERVICE

Home Extension Advisory Service  
Suite 318, Broadstone Mill, Broadstone Road, Stockport SK5 7DL  
Email: info@heas.co.uk  
Tel: 0161 443 4117

0011 | 03 | 10 | C