
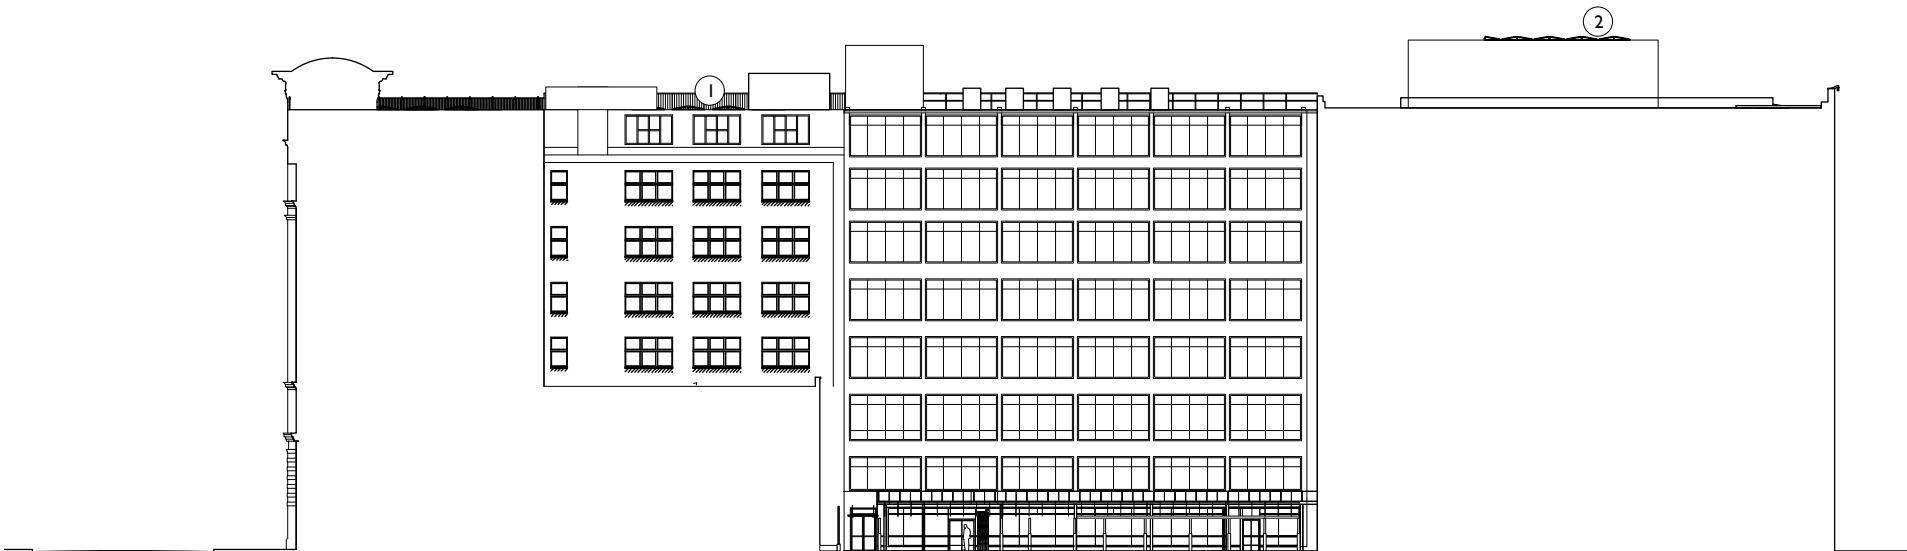


Notes

- 1. Photovoltaic panels behind railings.
- 2. Photovoltaic panels.

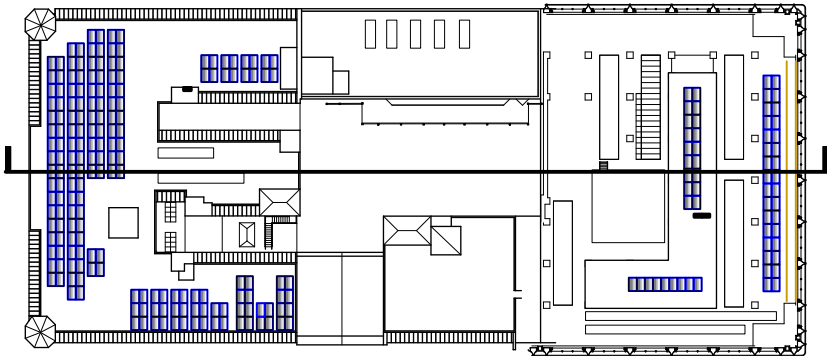

Rev Note DRN CHK

Tootal Building PV Panels

South-East Courtyard - Proposed

scheme	1966
drwg no.	P(230)
revision	

scale	1:500 @ A3
date first drawn	Aug 2022
drawn	HW

SK sketch E existing P proposed T tender C construction FI final issue

www.ateliermb.co.uk
t 0161 236 0051
e architect@ateliermb.co.uk