



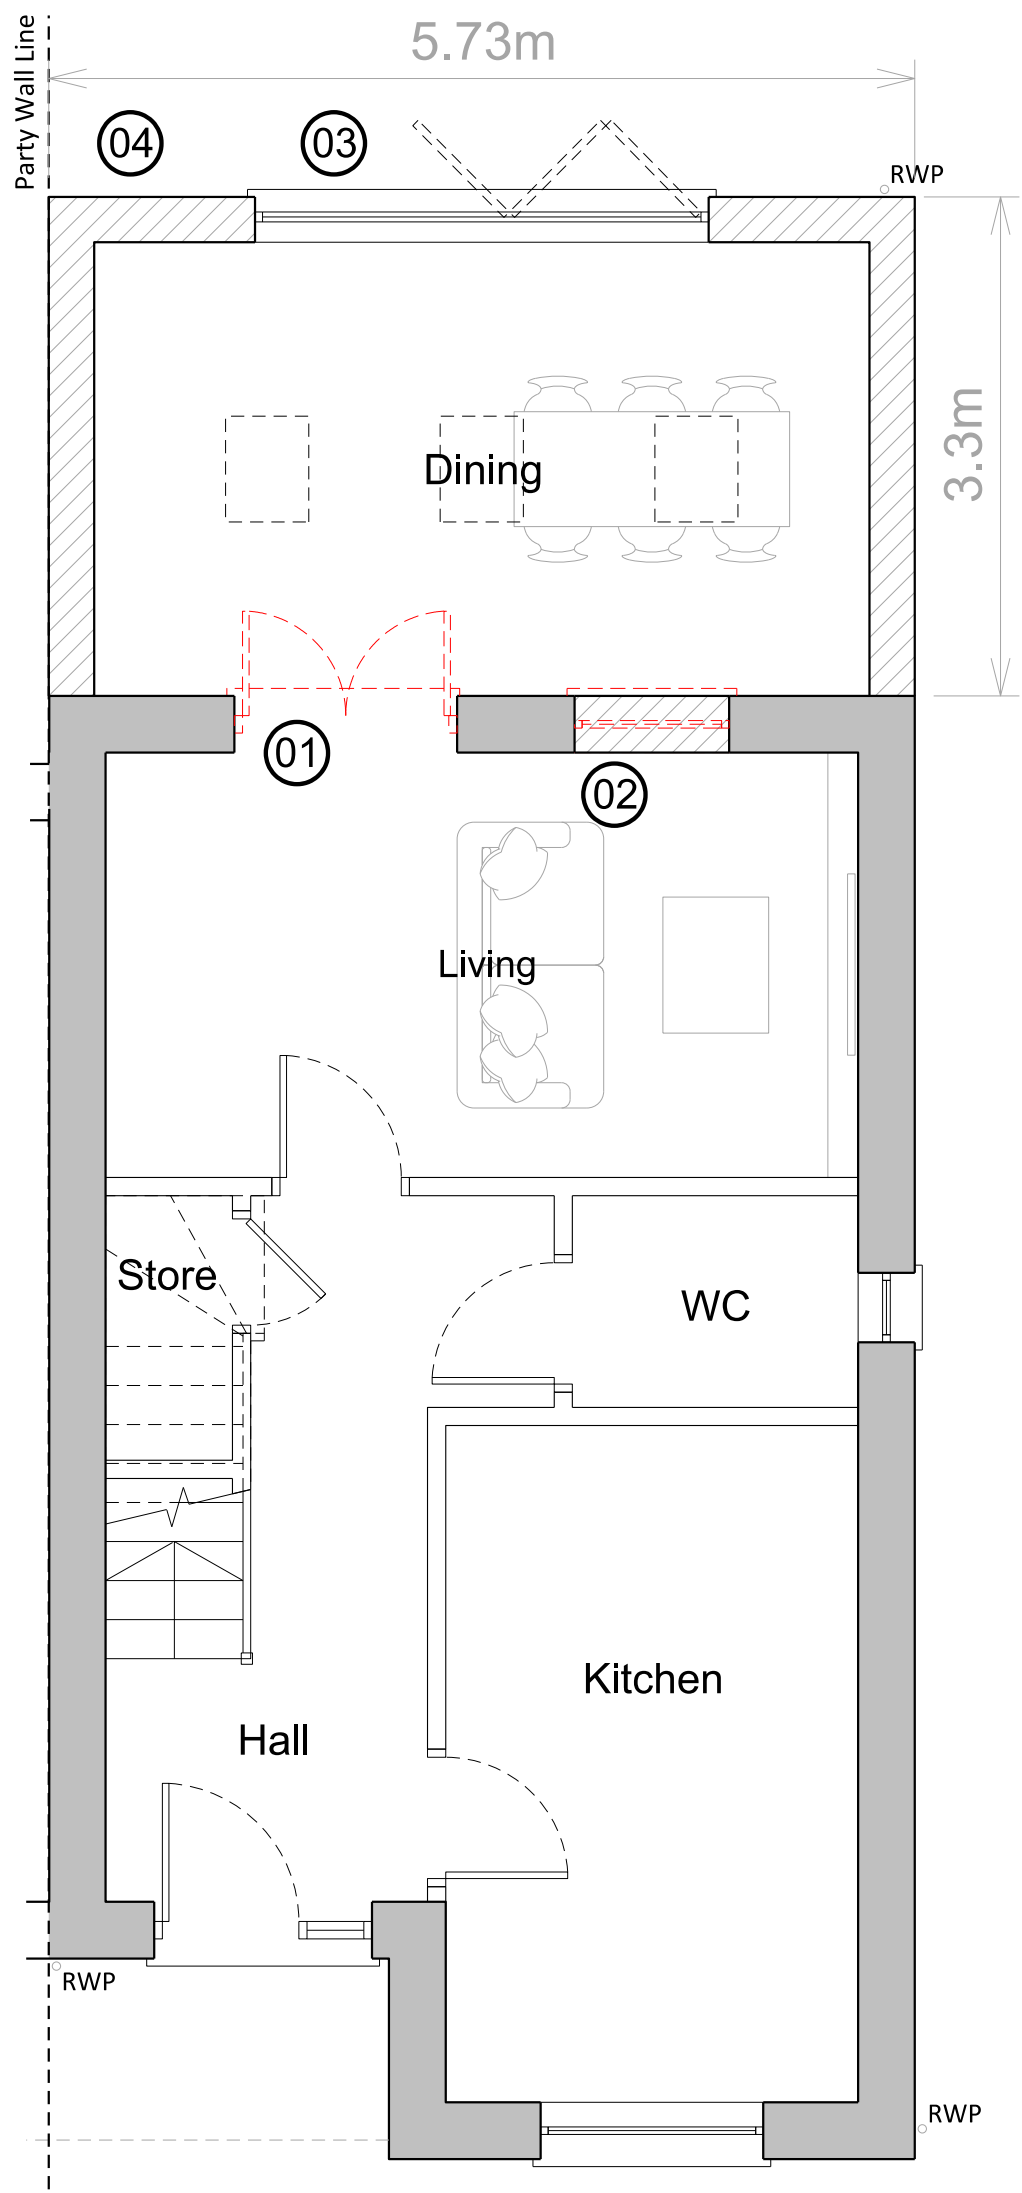

Proposed Ground Floor Plan

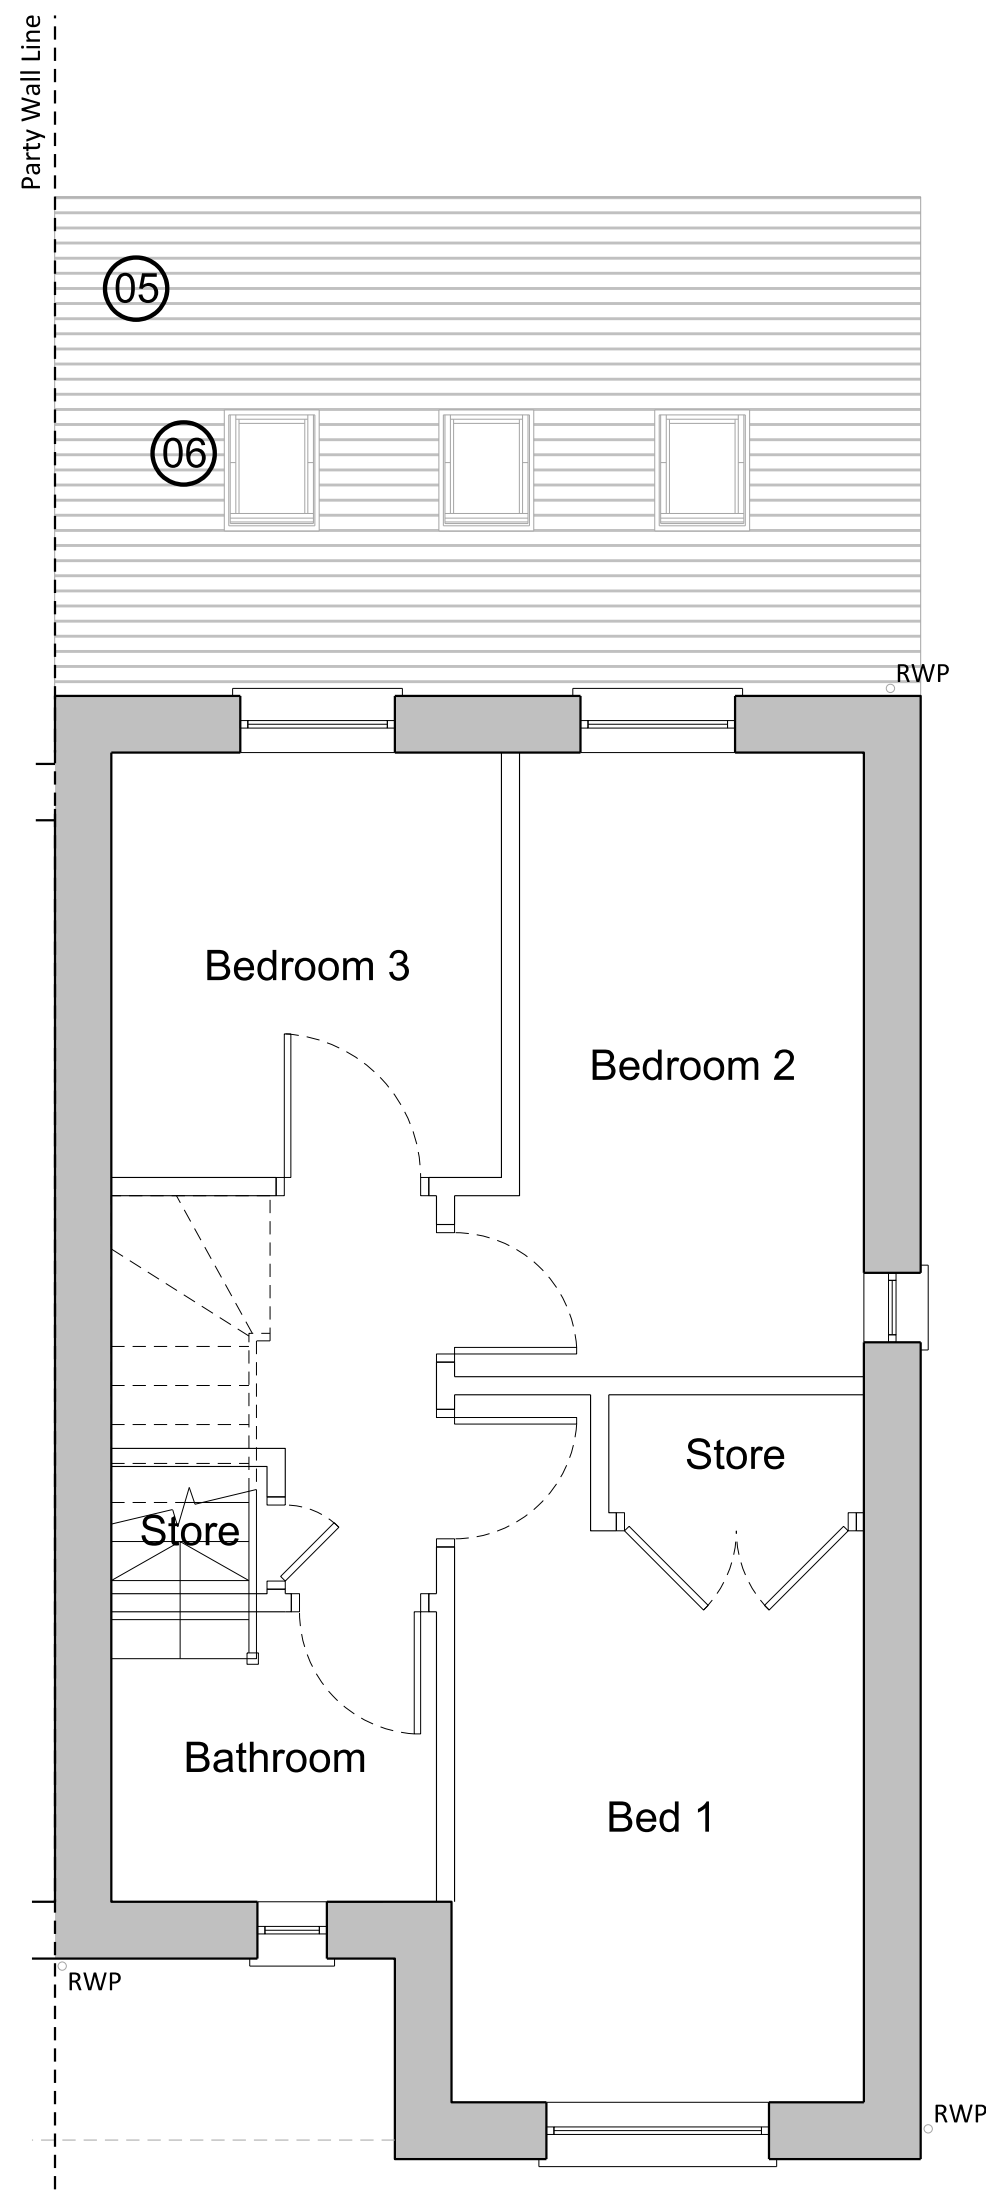

Proposed First Floor Plan

KEY

1. Existing door to be removed to create opening.


2. Existing window removed and opening blocked up

3. New bi-fold doors, finish to match existing


4. New external wall to be constructed to meet all statutory requirements. External finish to match existing. Main Contractor to develop specification.

5. New tiled roof to match existing


6. New Rooflights, finish to match existing

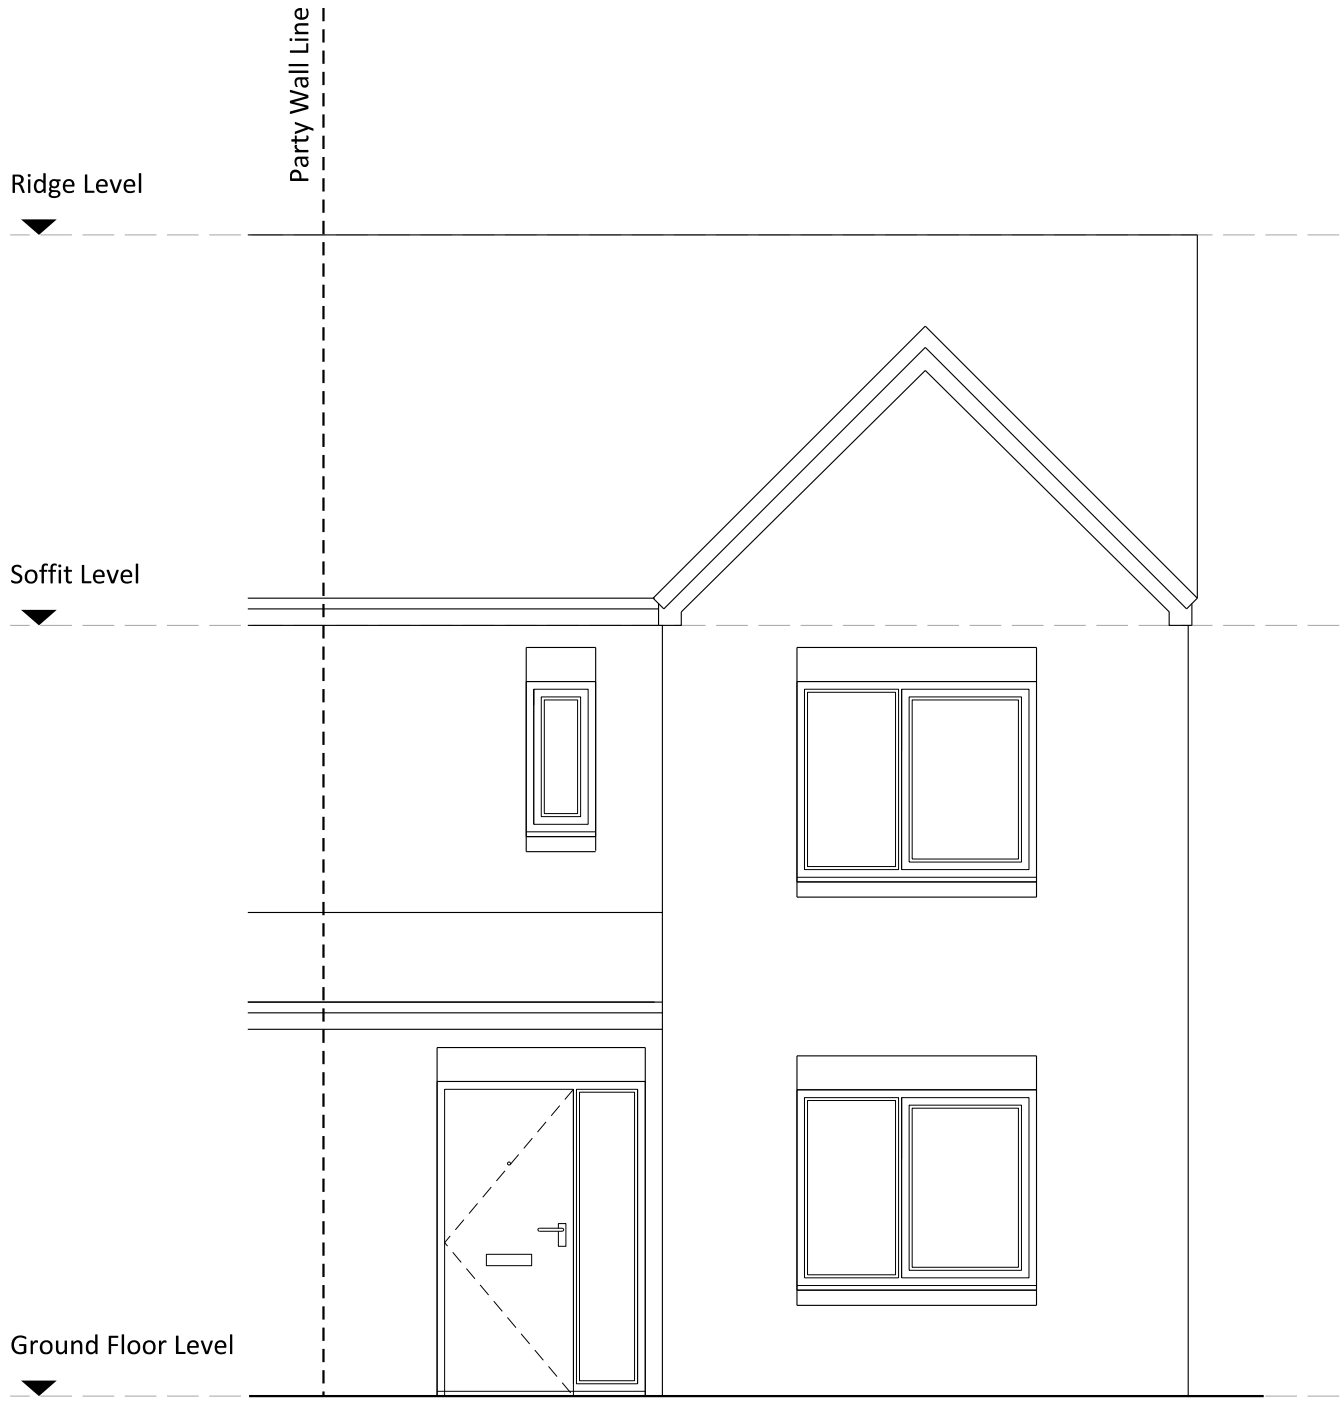


Proposed Front Elevation

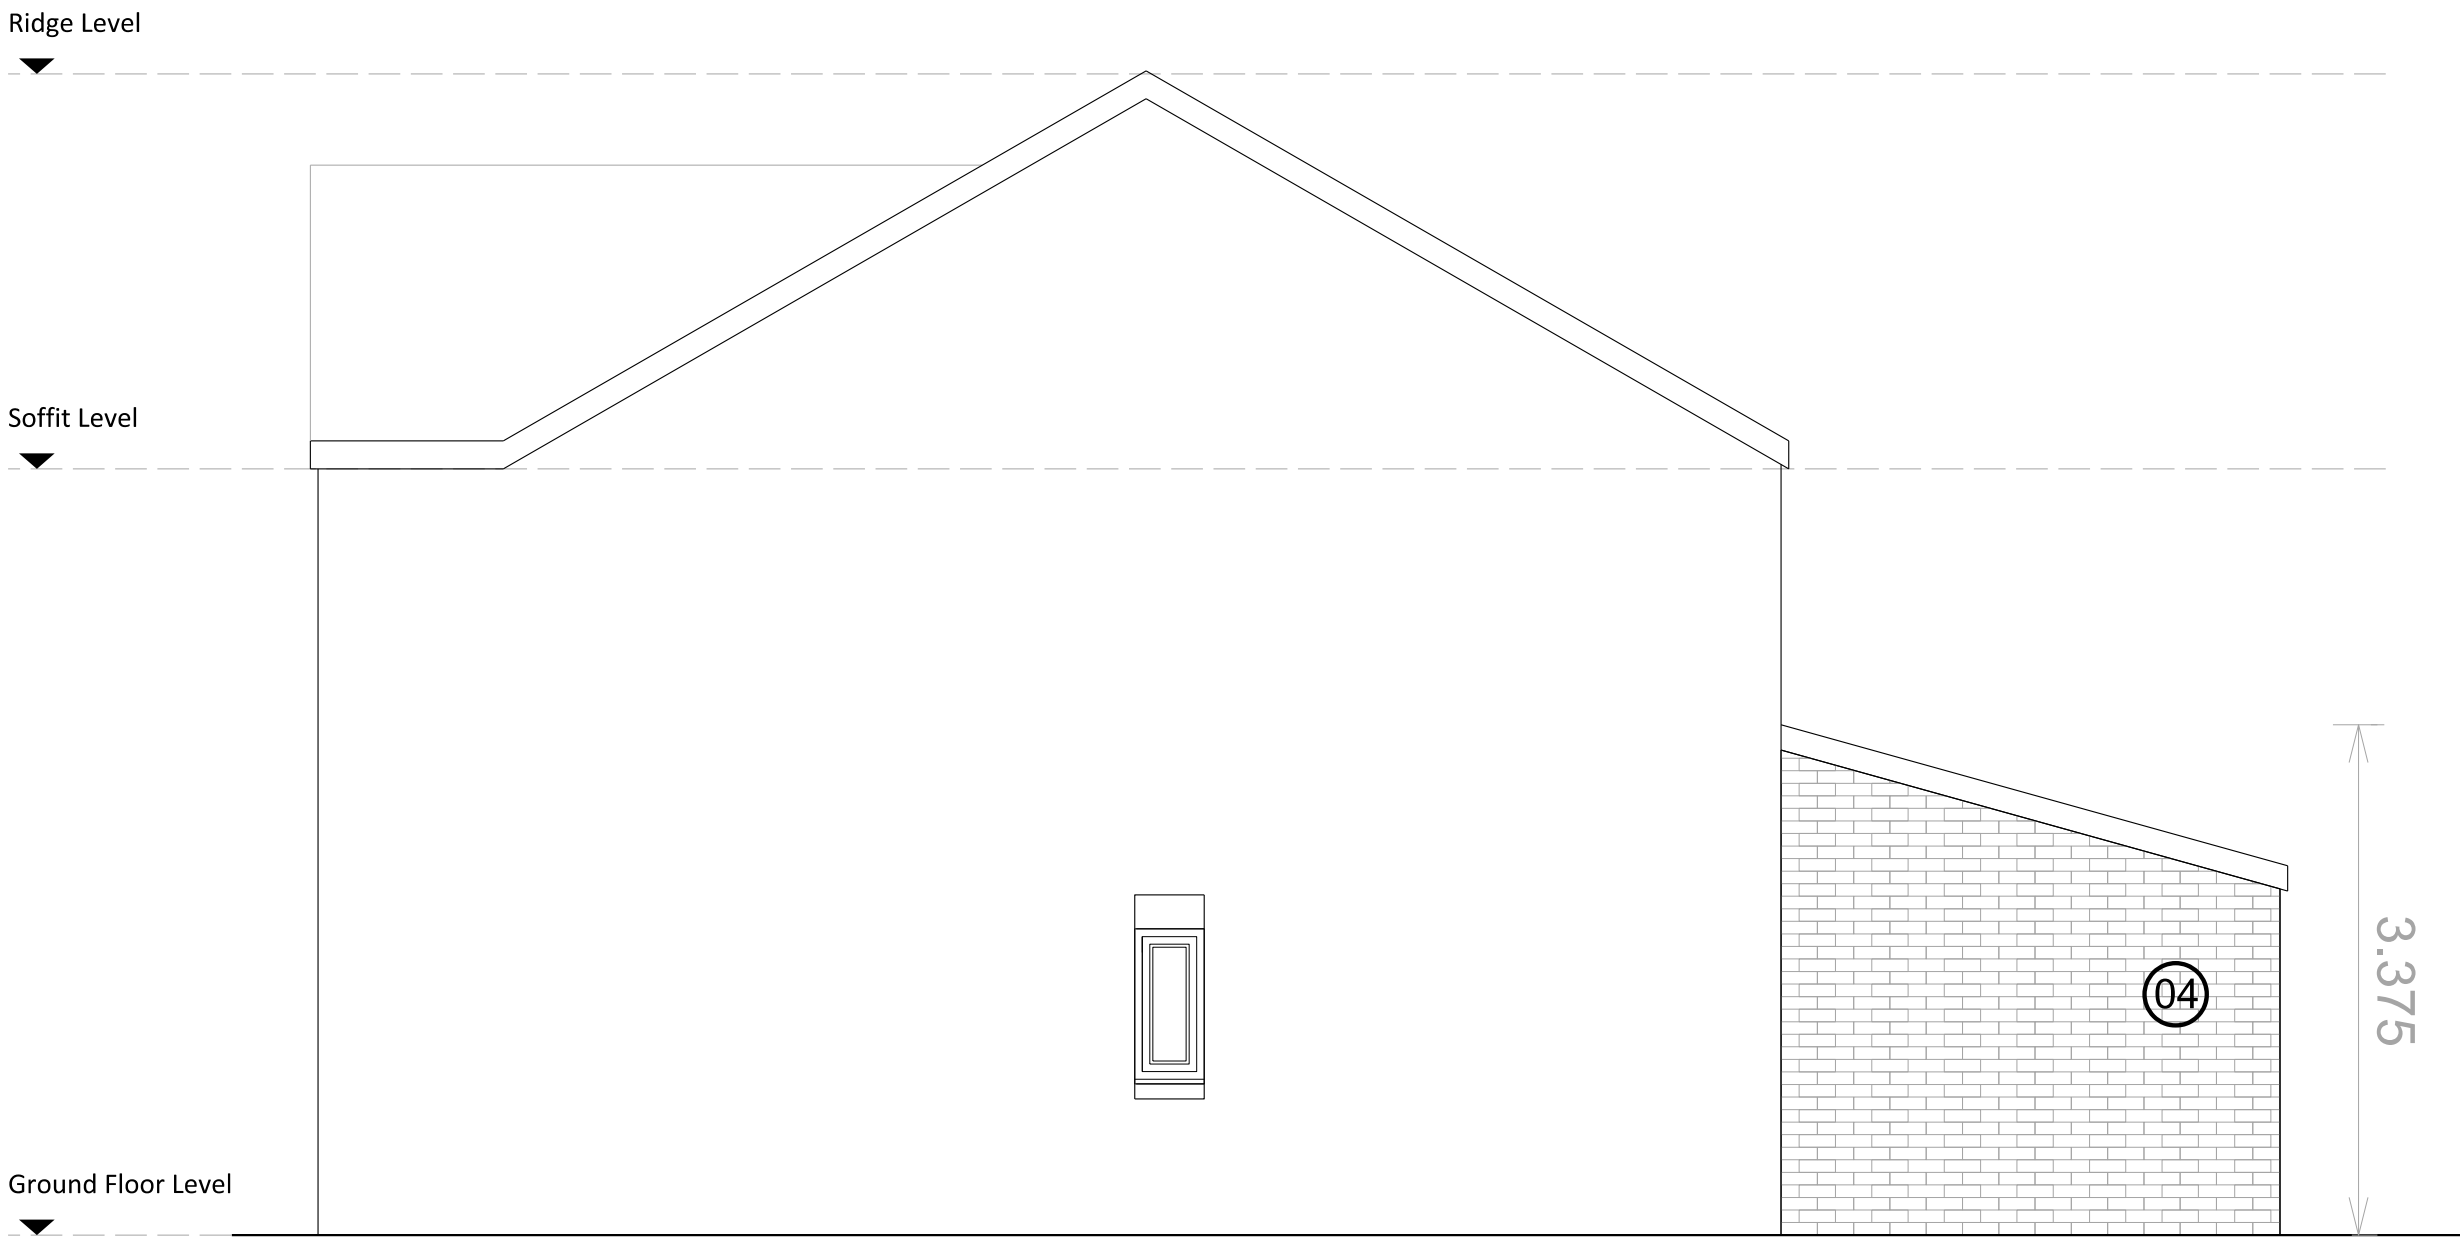


Proposed Side Elevation

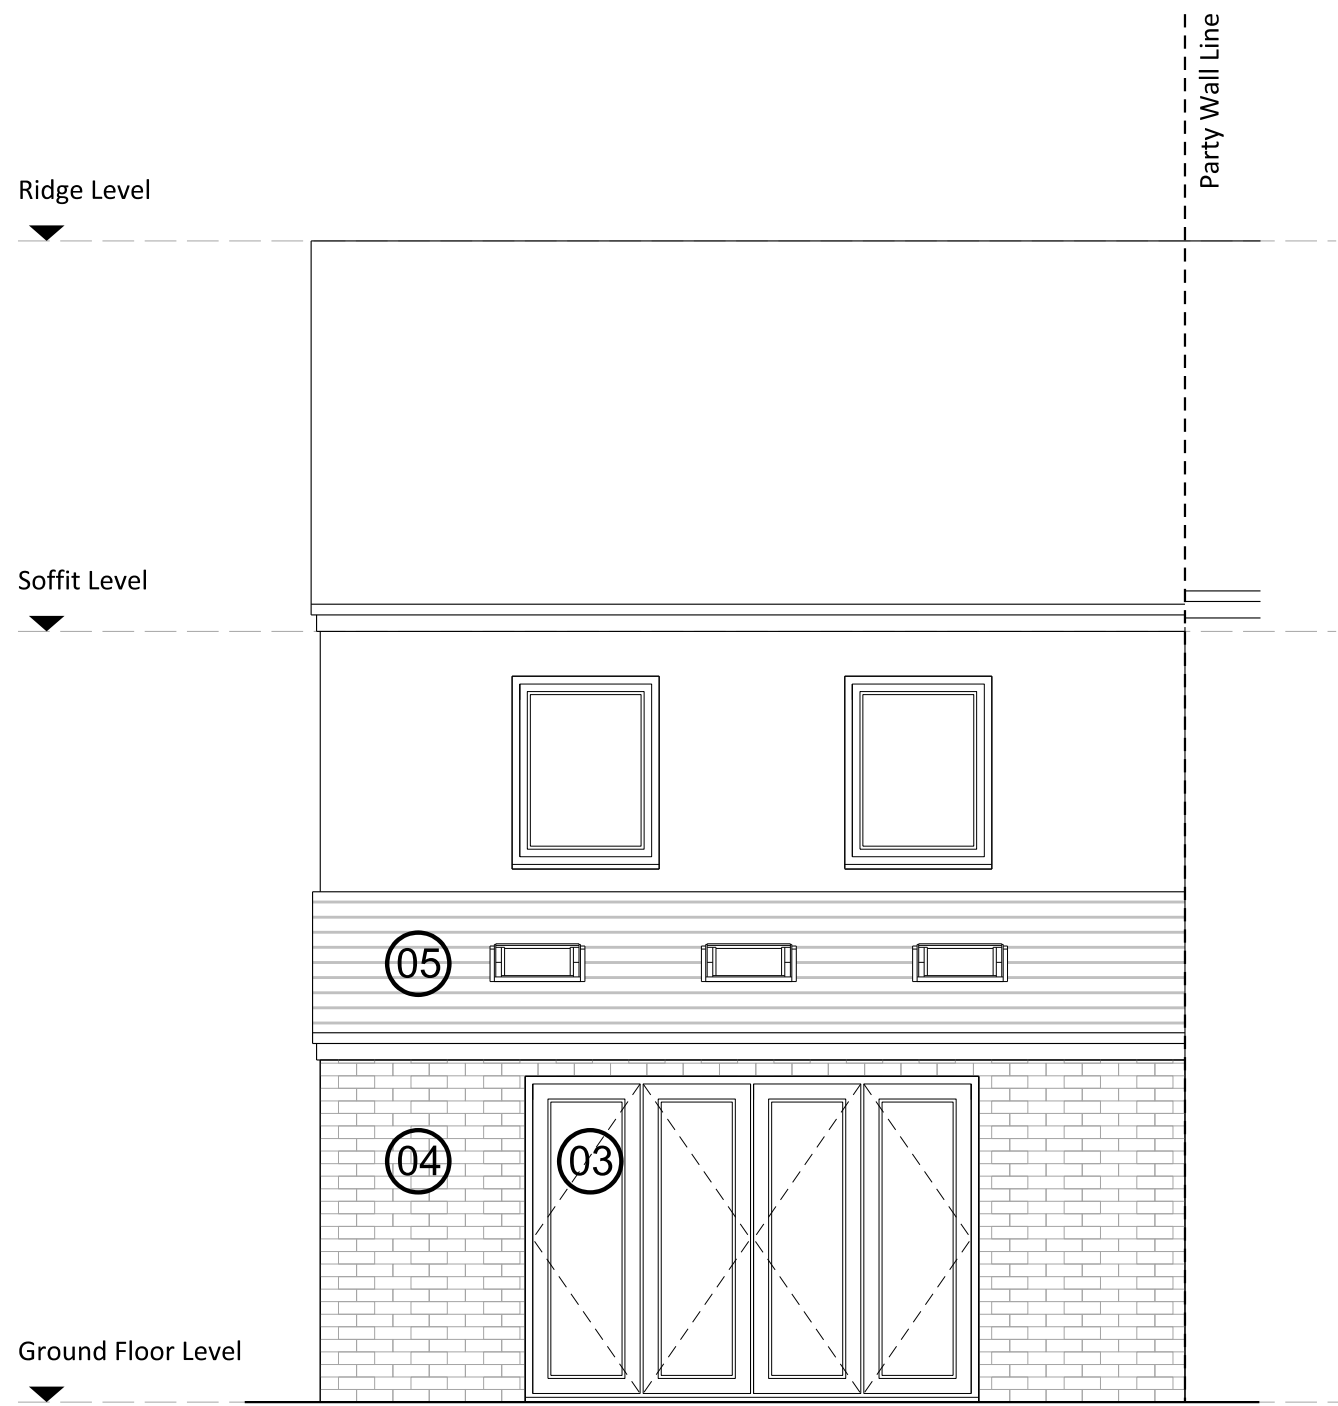

Proposed Rear Elevation

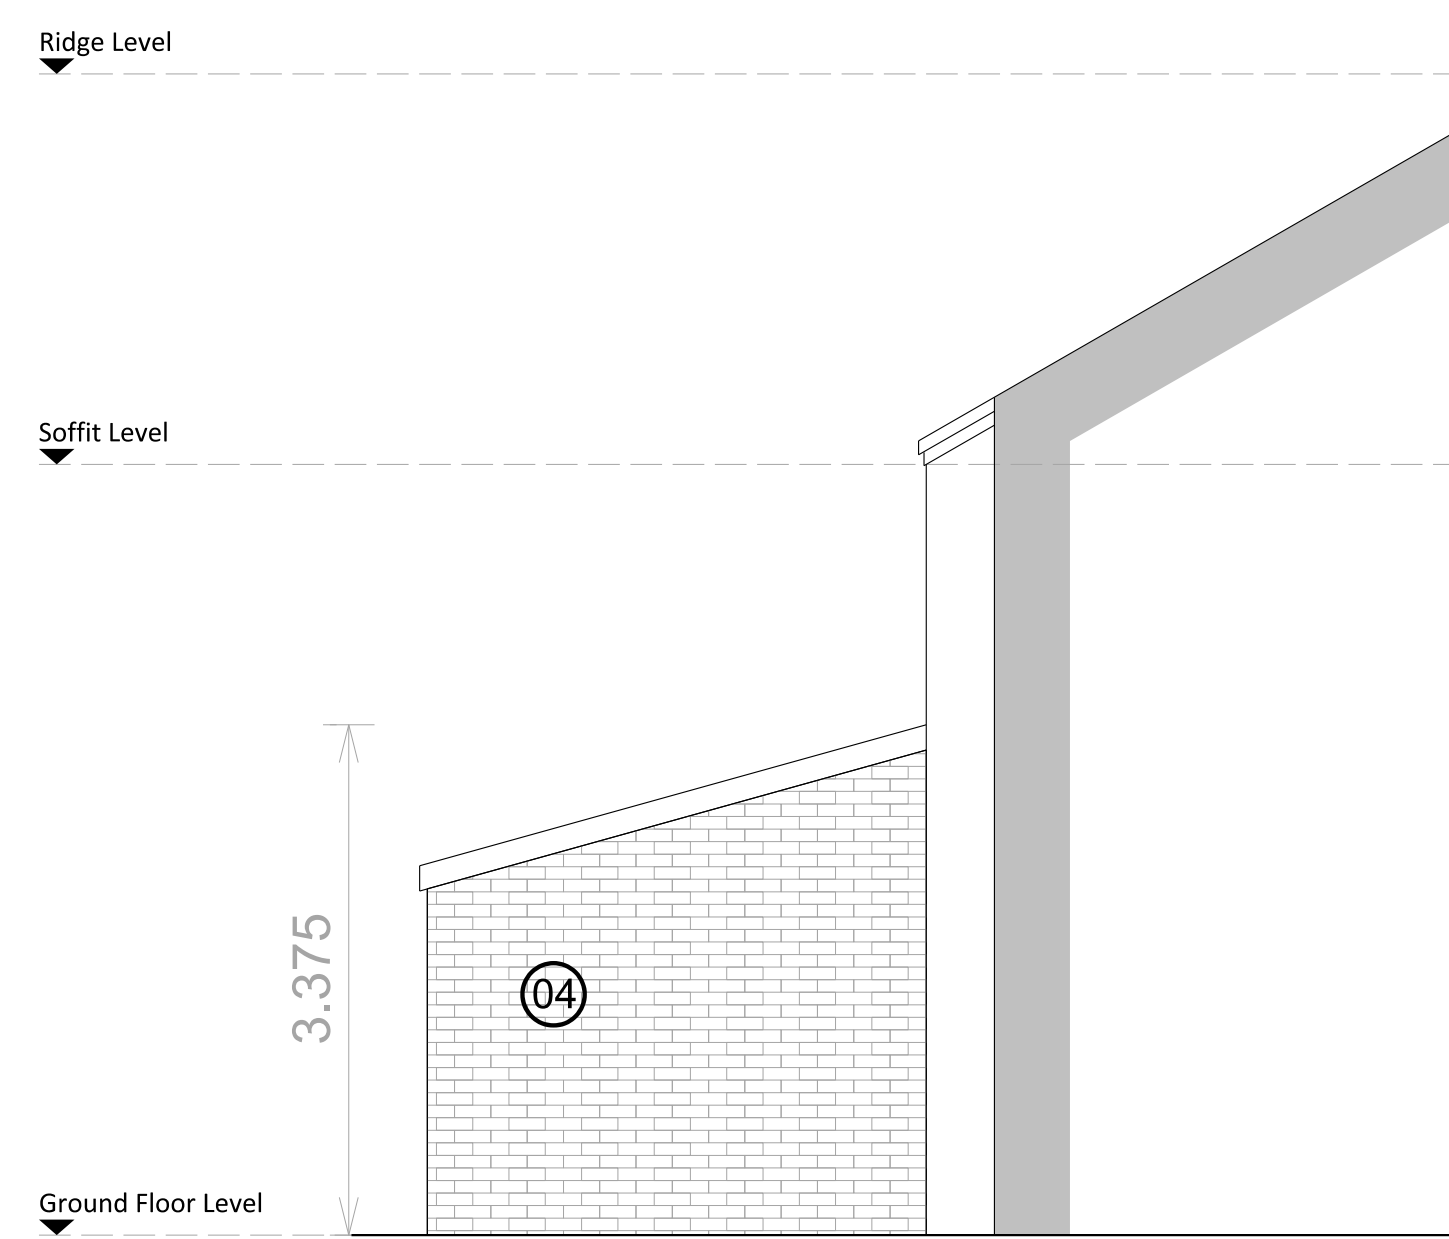

Proposed Side Elevation

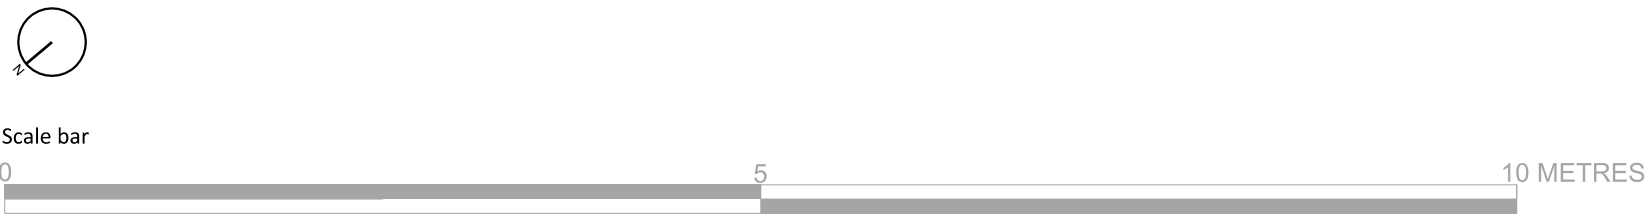

Key

Existing Wall

Proposed New Wall

Existing Demolitions