


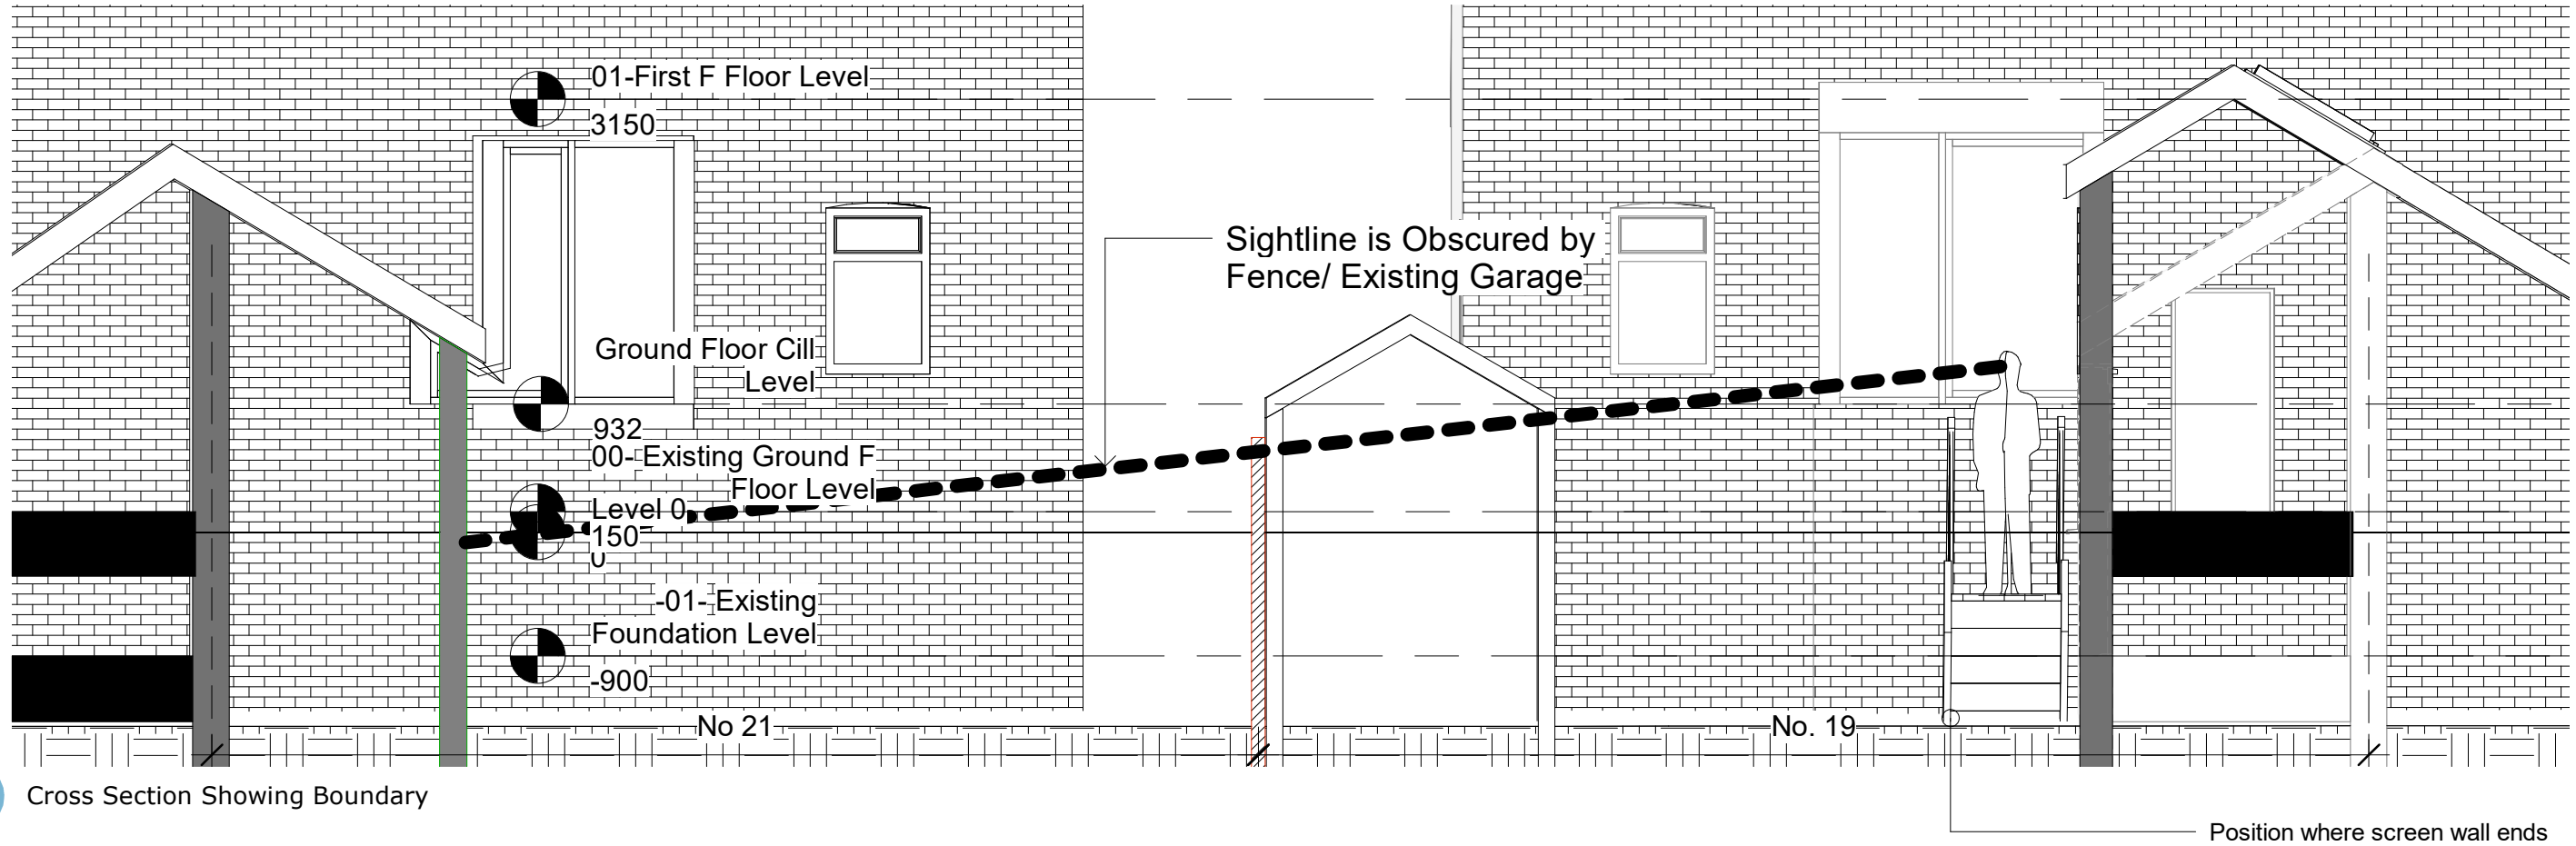

1 Cross Section Showing Boundary

No.	Description	Date
This Drawing is the property of Keltec Consultancy Ltd and must not be copied or otherwise reproduced. Do not scale from this drawing. All dimensions are to be checked on site prior to commencing work on site. Any discrepancy found between information given on this drawing and that given elsewhere or recorded on site shall be notified immediately to the office in writing.		

CLIENT NAME:	Mrs Terri Roberts
PROJECT ADDRESS:	Project Name
MODELLED BY:	Author
PHASE:	

SHEET TITLE:	Proposed Cross Section showing boundary
PROJECT NUMBER:	1105
DATE:	Issue Date
REV:	
DRAWING NUMBER:	Kel_008-A3
SCALE:	1 : 50