
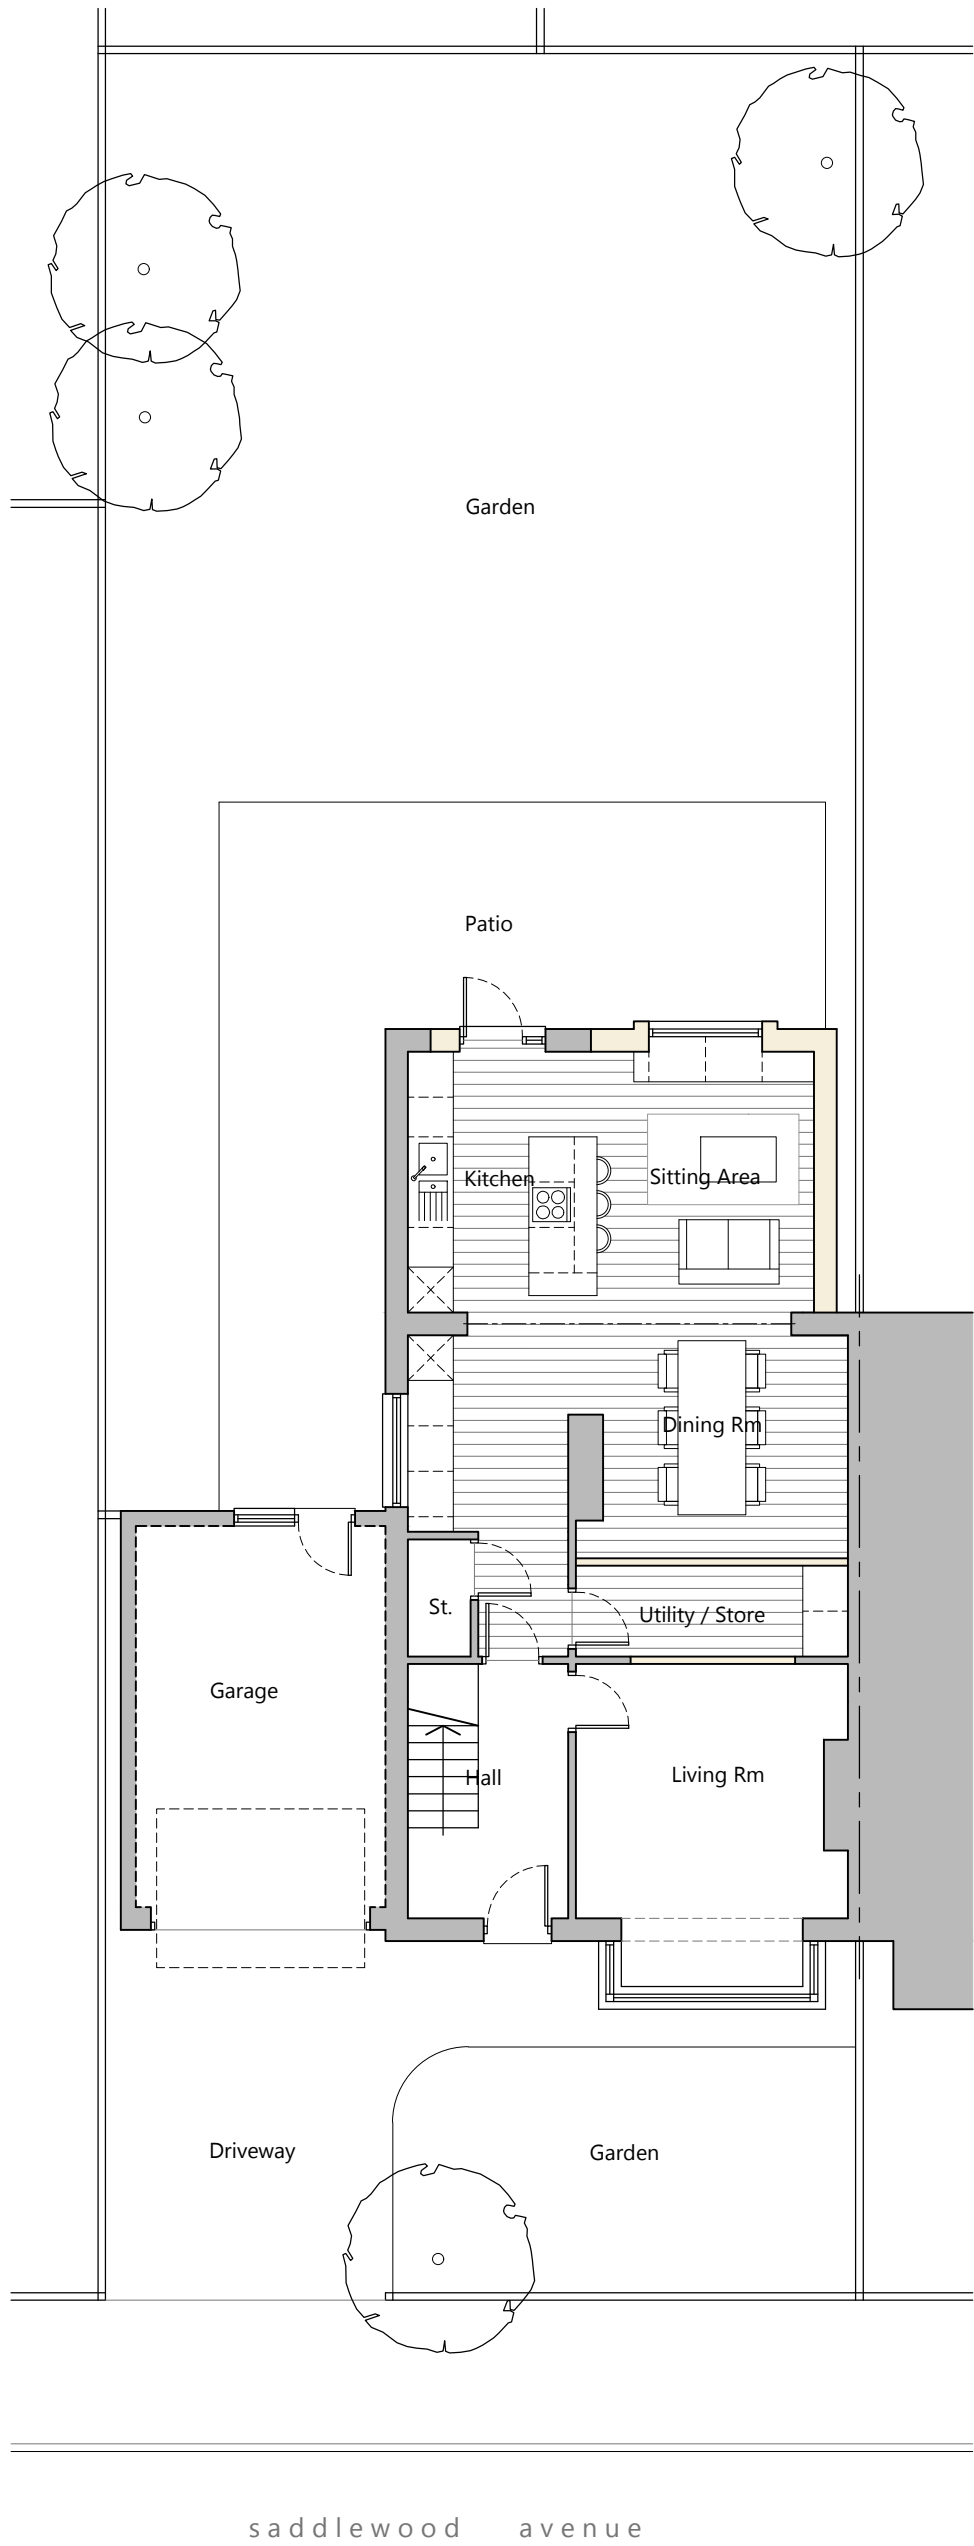
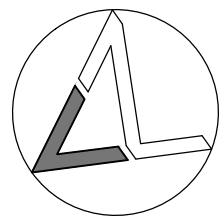
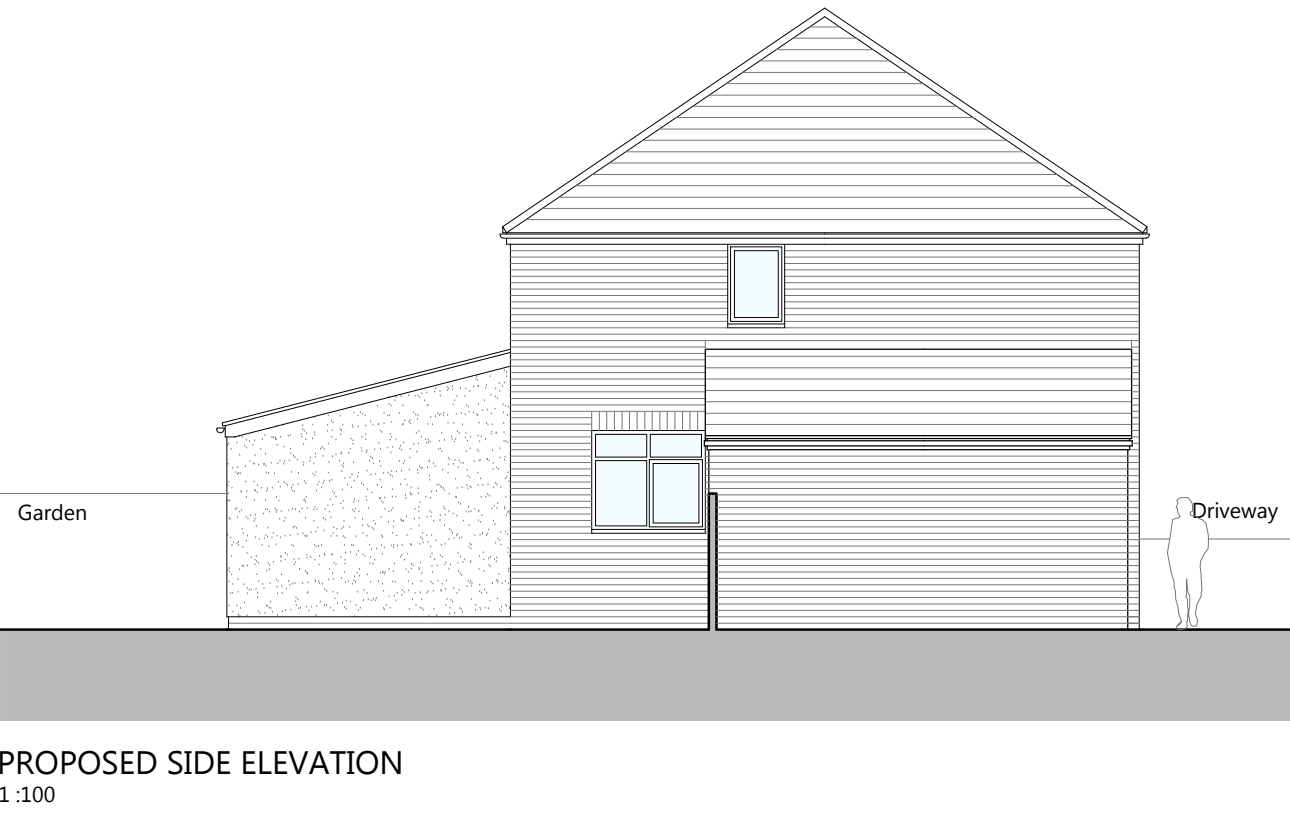
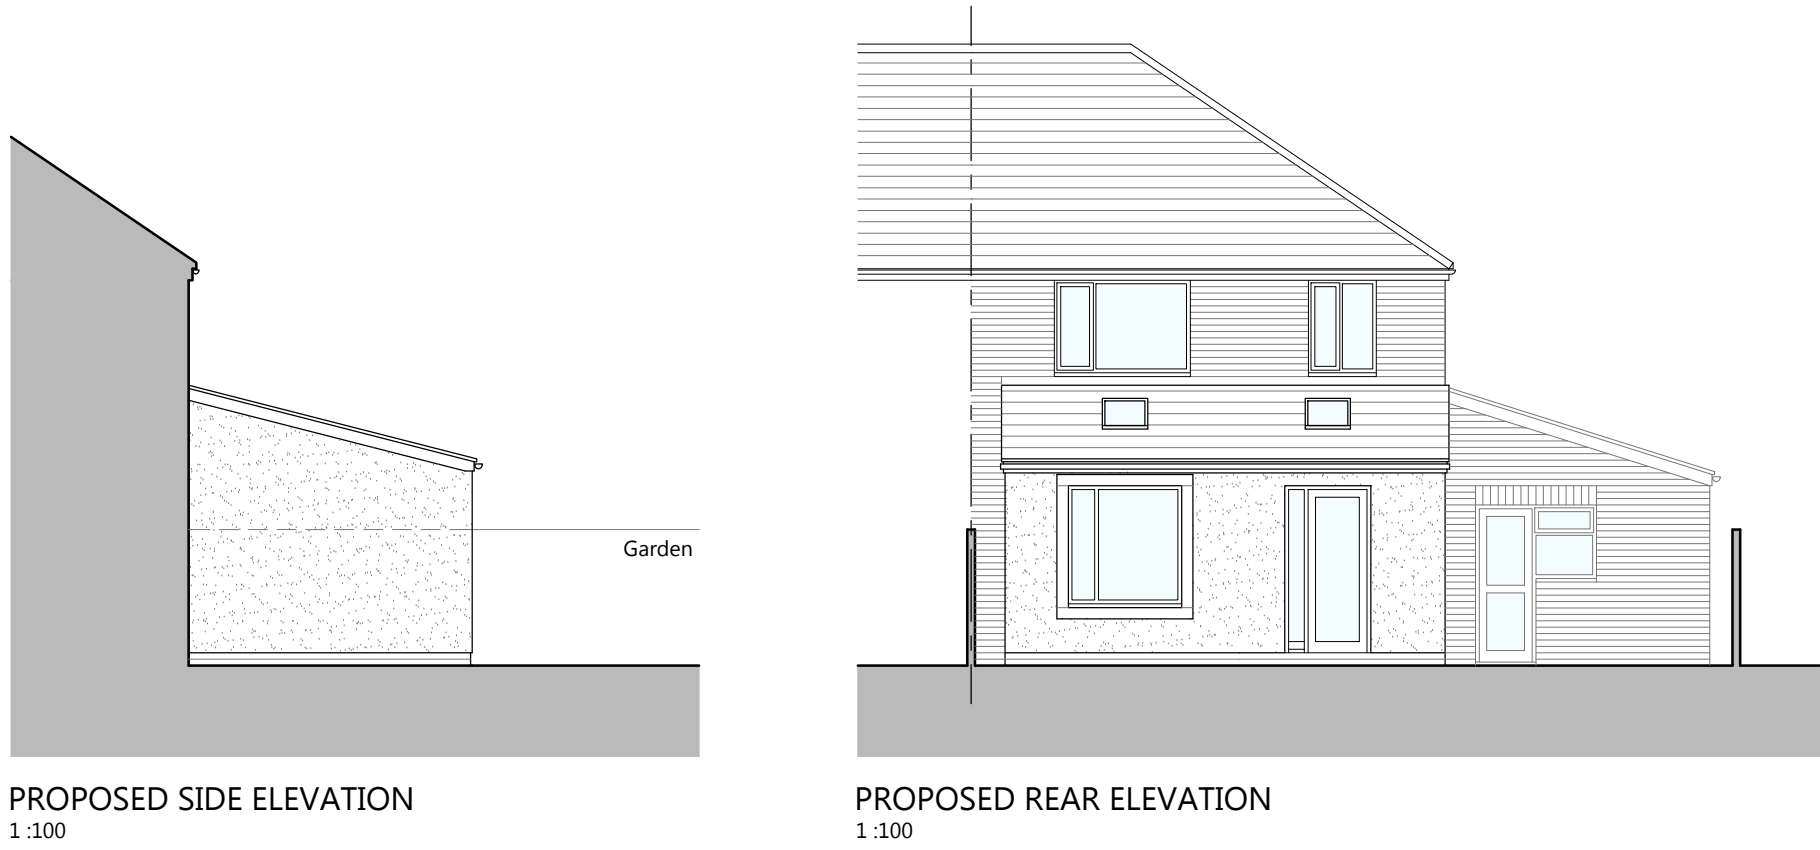


- DRAWING KEY**
- Drawing for Planning purposes only
 - Use only written dimensions, all dimensions to be checked on site
 - Drawing is the property of studioPH Limited and must not be reproduced without permission

- MATERIALS SCHEDULE**
- Walls
- Red/ Brown Brickwork
 - White Painted Render
- Roof
- Red/ Brown Concrete Tiles
- Windows
- White UPVc
- Ext. Doors
- White UPVc
- Misc.
- Black UPVc Rainwater Goods
 - White UPVc Fascias & Soffits
 - Velux Roof Light

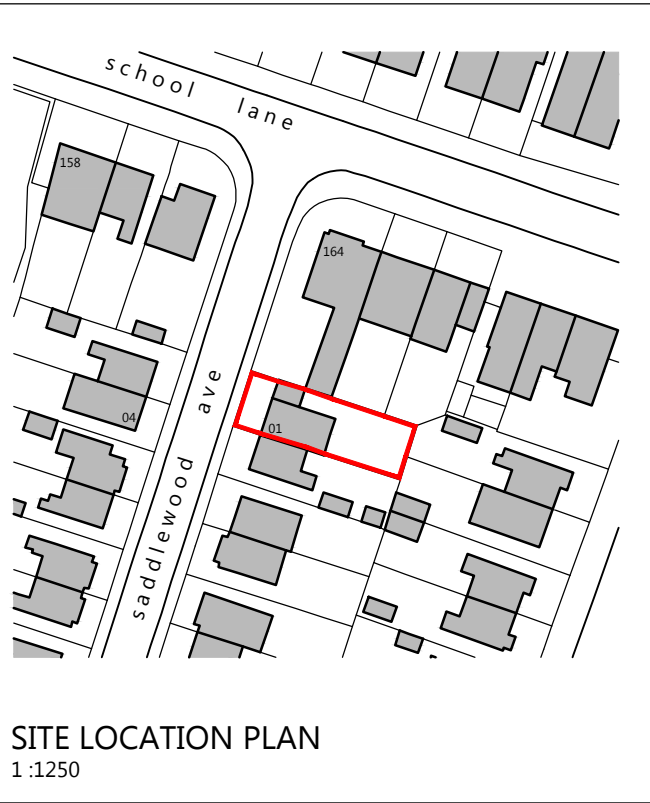

A 06.05.22	PLANNING ISSUE	PJH
Rev	Description	Drawn

Client
SONIA HAMMOND

Project
**1 SADDLEWOOD AVENUE,
DIDSBURY, M19 1QW**

Drawing title
**PROPOSED SITE, BUILDING PLANS,
AND ELEVATIONS**

Scale	Drawn	Checked
1:100@A1	PJH	PJH
Date	Drawing status	
28/02/2022	Planning	
Drawing number	Revision	
0350(P)103	A	

studioPH
architecture

studioPH Limited
Unit 101
Atlantic Business Centre
Atlantic Street
Didsbury
M20 2LQ
0161 833 1515
info@studioPH.co.uk
www.studioPHarchitecture.co.uk